

MAP OF THE MEREDITH LAND AND IMPROVEMENT COMPANY'S ADDITION F TO THE VILLAGE OF MEREDITH MICHIGAN

SCALE

RECEIVED AND FILED
IN AUDITOR GENERAL'S OFFICE
June 23 1892
M. R. Pratt
Deputy Auditor General.

KNOW ALL MEN BY THESE PRESENTS, that we, the Meredith Land and Improvement Company, a corporation under the laws of Michigan, as forfeited, have caused the land embraced in the within plat to be surveyed and plotted to be known as, Map of the Meredith Land and Improvement Company's Addition F to the Village of Meredith, Michigan and that the streets, as shown on said map are hereby dedicated to the use of the public.

On these premises, we have caused these presents to be signed by the President and Secretary thereof, duly authorized, and its official seal hereof affixed this 21st day of April one thousand eight hundred and ninety two.

Witness our hand and seal of office of Meredith Land and Improvement Company
By Frank Edmund President.
By H. S. Blawie Secretary.



President.
Secretary.

State of Michigan) ss. We the 24 J. Taylor Register of Deeds and Charles Thomas Surveyor, County of Gladwin, do hereby certify that we have each carefully compared the annexed copy with the plat of the Meredith Land and Improvement Company's Addition F to the Village of Meredith, Michigan, now on record in the office of said Register of Deeds, and that it is a true transcript thereof and of the whole of such record.

Charles Thomas Surveyor.
J. Taylor Register of Deeds.

State of Michigan) ss. We the 24 J. Taylor Register of Deeds and Charles Thomas Surveyor, County of Gladwin, do hereby certify that we have each carefully compared this copy with the original Map of the Meredith Land and Improvement Company's Addition F to the Village of Meredith, Michigan, and that it is a true copy thereof and of the whole of such original Map.


ORDER OF VACATION
J. Taylor Register of Deeds
Charles Thomas Surveyor
Act 294 of the Session of 1892

The land embraced in the annexed Map of the Meredith Land and Improvement Company's Addition F to the Village of Meredith, Michigan is described as follows, commencing at the Northwest corner of Section 7 T. 20 N. R. 2 W. thence on Section line South 87° 15' East 295 feet thence South 1° 15' East 265 feet thence North 88° 38' West 295 feet to the Township line thence North 1° 15' West 267 1/2 feet to the place of beginning.

Charles Thomas Surveyor.

State of Michigan) ss. On this 21st day of April A. D. 1892, before me a Notary Public in and for said County, personally came the above named Frank Edmund and H. S. Blawie Secretary of the Meredith Land and Improvement Company, to me known to be the same persons who executed the foregoing dedication and acknowledged the same to be the free and deed of the said Meredith Land and Improvement Company.

John T. Brynner Notary Public in and for said County.

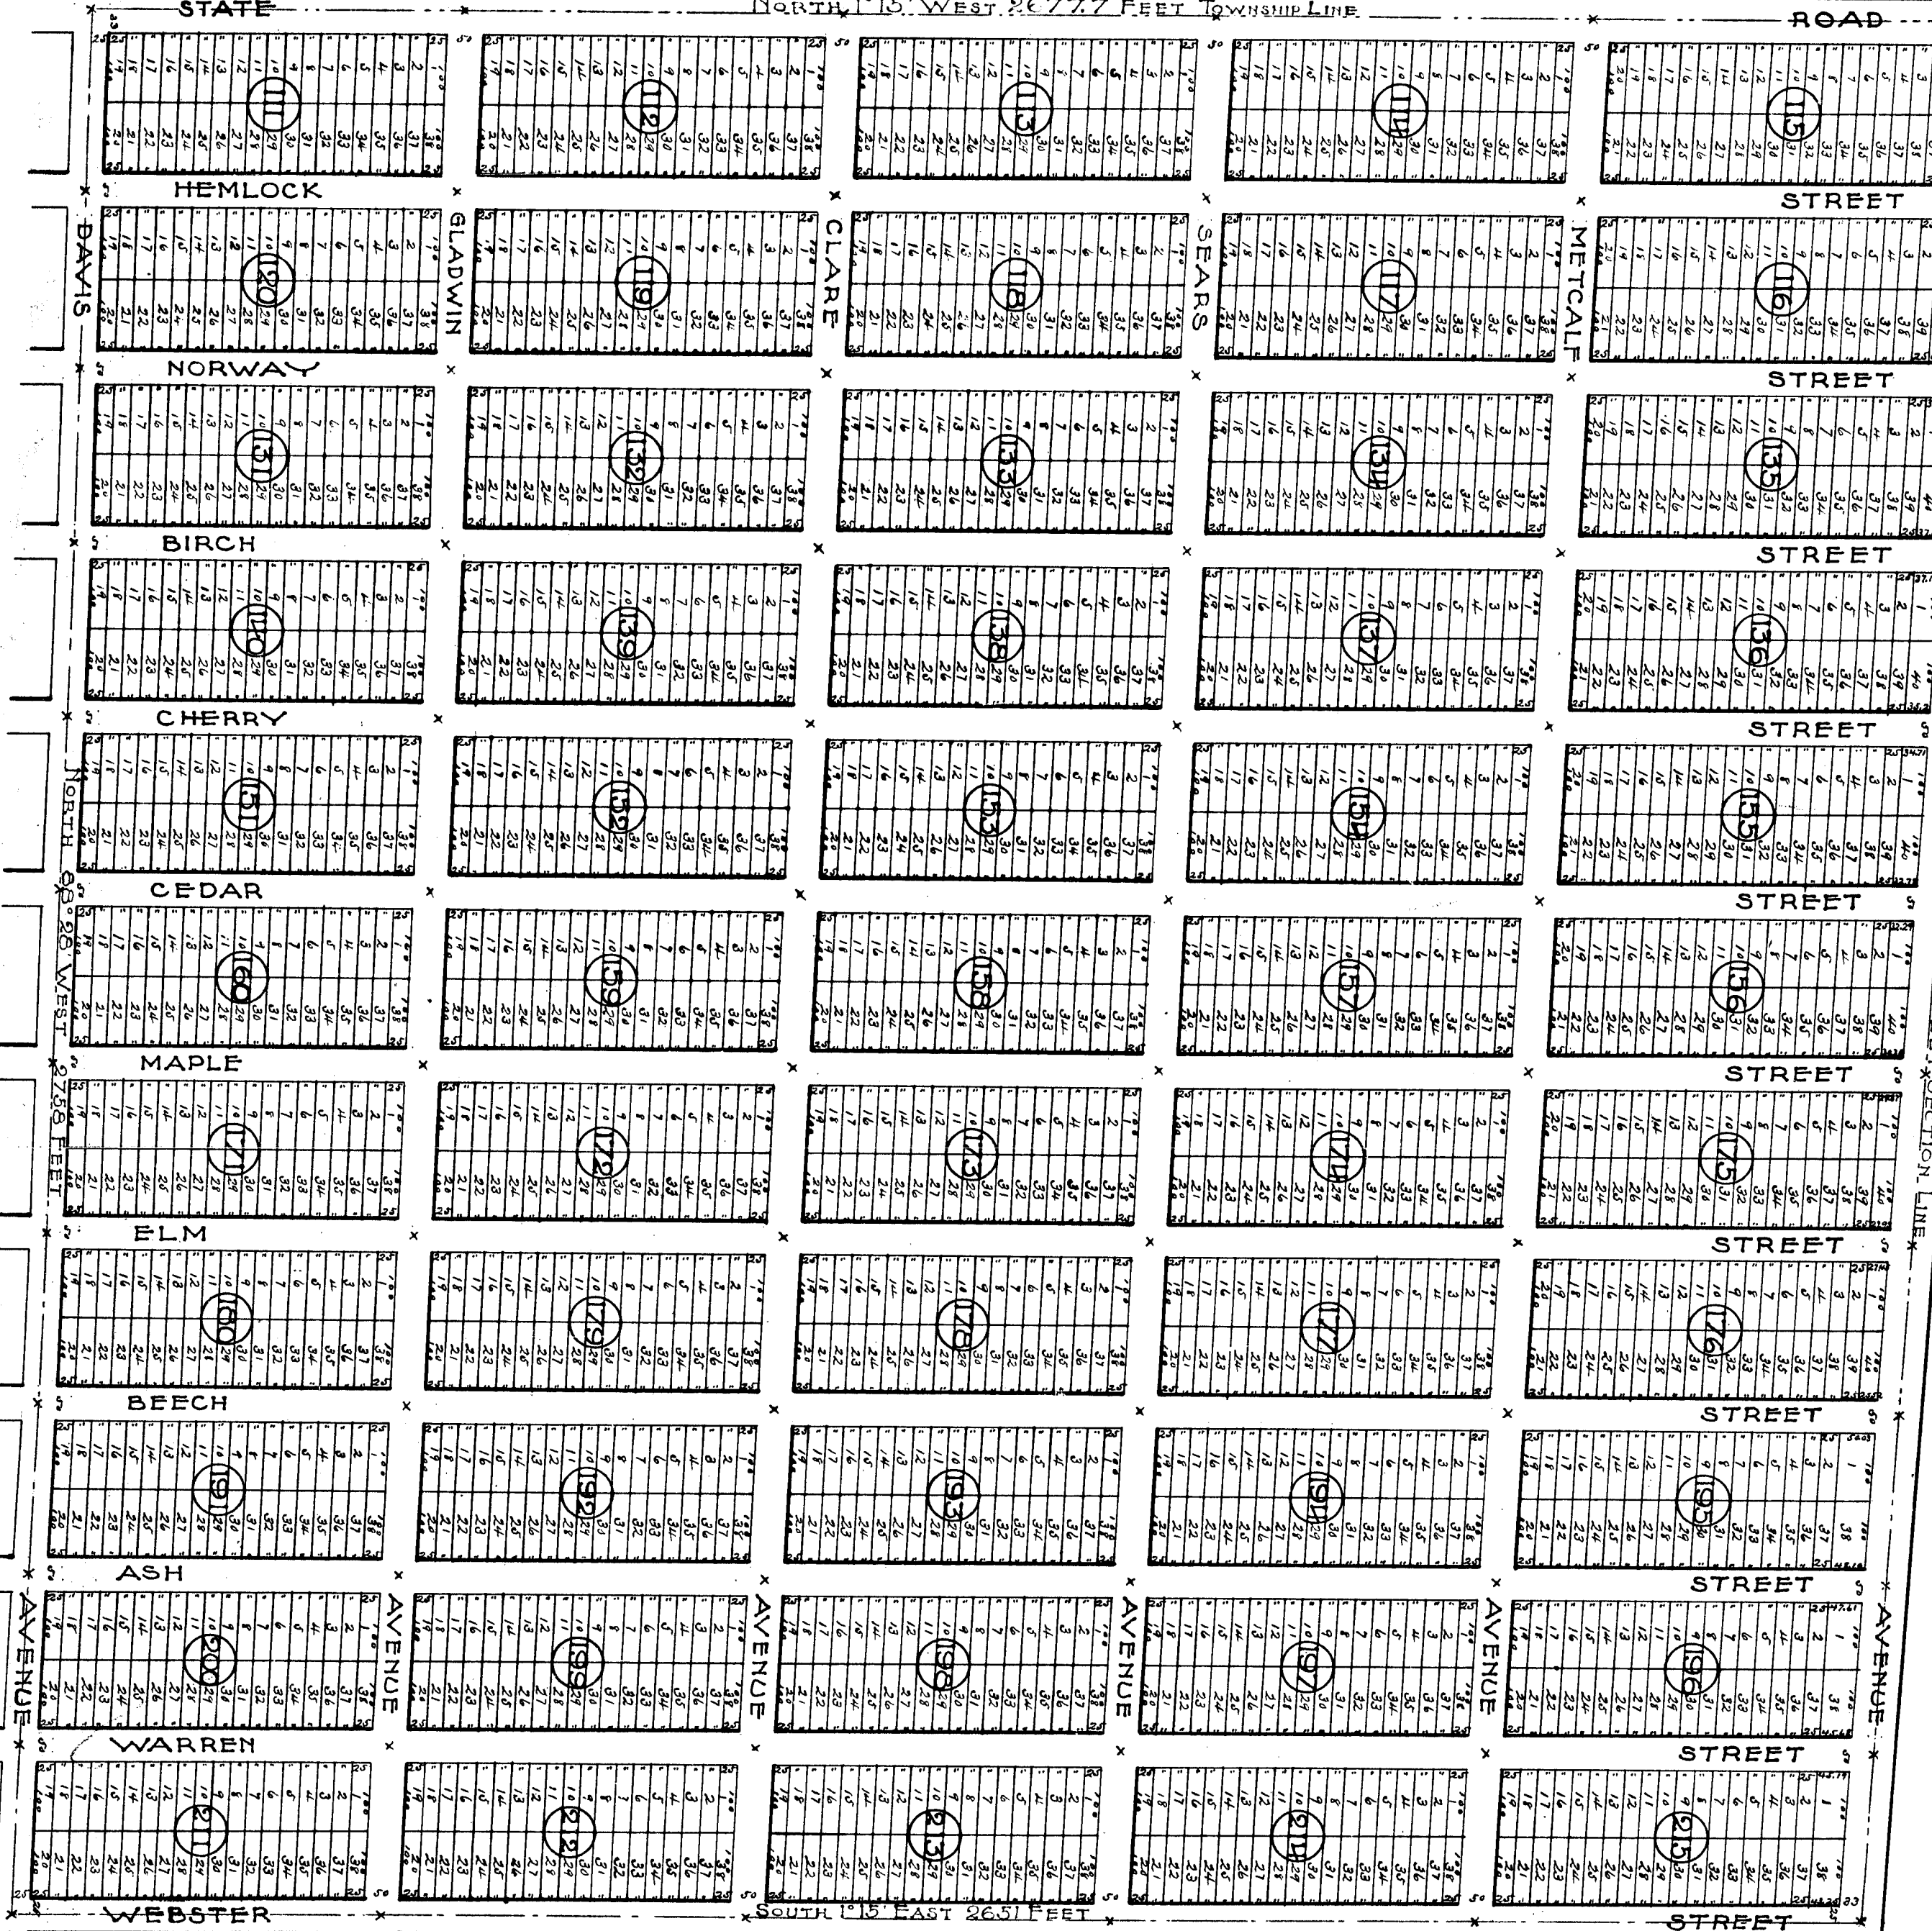

Received for record this 6th day of June A. D. 1892 at One O'Clock P. M. and recorded in Liber One of Plats on page 11
H. J. Taylor Register of Deeds.

Examined and approved
April 22 1892
H. R. Pratt
Deputy Auditor General.

13944

SCALE

June 23 1892
H R Pratt
Deputy Auditor General.

John H. Vincent, Informant, & Company
by Frank Edmund
President.
Messrs. H. C. Fowler, Informant, & Company
by Wm. S. B. Caldwell
Secretary.

Deerland.

John H. Boynton

Mr. J. H. Taylor
Care of the
Chandler & Co. 100 N. 1st St. N. Y.

ORDER OF Vacations
entirely planned by
state legislators, act 299
of 1923

Wm. J. Daylor
Cincinnati, Ohio

Easton, Mass.
Oct. 27, 1890.

13944

Registers of the
U. S. Court, County }
U. S. 1892-1893 one C.
page 11

Arrived for record this 6th day of June
 at 8 Pm and recorded in later ones at 10.15 in

H. J. Taylor

Ornaments of Birds.

