3860

13945

PLAT
of
Beaverton
GLADWIN COUNTY
MICHIGAN.

RECEIVED AND FILED
IN AUDITOR GENERAL'S OFFICE
January 18 1893
H R Pratt
Deputy Auditor General.

DESCRIPTION OF LAND PLATTED.

The land embraced in the annexed plat of Beaverton, Gladwin county, Michigan, is described as follows: Beginning N.0° 35 W. 245.9 feet from the ¼ post on the west side of section 7. T.17.N.R.1W. and running N.0° 35 W. 858 feet; thence East 528 feet; thence, S.60° E. 295 feet; thence, East, 792 feet, thence, S.0° 35 E. 726 feet; thence, West, 1617 feet to the point of beginning, and being on the N.W.¼ of section 7. T.17.N.R.1W.

SURVEYORS CERTIFICATE.

I hereby certify that the plat hereon delineated is a correct one and that permanent monuments consisting of Cedar posts 2"X 2", two feet in length have been planted at points marked thus: • as shown thereon at all angles in the boundaries of the land platted, and at all intersections of streets or streets and alleys.

Geo. W. Doane. Surveyor.

Examined and Approved July 5th 1892.
H R Pratt.
Deputy Auditor General.

STATE OF MICHIGAN } ss.
County of Gladwin } We Henry J. Taylor Register of Deeds and Geo. W. Doane Surveyor, hereby certify that we have each carefully compared this copy with the original plat of Beaverton, Gladwin county, Michigan, and that it is an exact copy thereof and of the whole of such original map or plat.

Henry J Taylor Register of Deeds.
Geo. W. Doane. Surveyor.

REGISTER'S OFFICE } ss.
County of Gladwin } Received for record this 29 day of July A.D. 1892. at 4 o'clock P M and Recorded in Liber 1 of plats on page 12

Henry J. Taylor Register of Deeds.

N
W E
0 22 44 66 132 264 396
Scale: 132 feet = One Inch.

DEDICATION.

KNOW ALL MEN BY THESE PRESENTS, That We Ronald Ross (unmarried) and Donald Ross (unmarried) as proprietors have caused the land embraced in the annexed plat to be surveyed laid out and platted to be known as Beaverton, Gladwin county, Michigan, and that the streets as shown on said plat are hereby dedicated to the use of the public.

SIGNED AND SEALED IN THE PRESENCE OF
Geo. H. Doane
Jno. M. Knox.

Ronald Ross [L.S.]
Donald Ross [L.S.]

STATE OF MICHIGAN } ss.
County of Gladwin } On this 22 day of June 1892. before me a Notary Public, in and for the said county, personally came the above named Ronald Ross and Donald Ross known to me to be the persons who executed the above dedication and acknowledged the same to be their free act and deed

Jno. M. Knox.
Notary Public, Gladwin county, Mich.

STATE OF MICHIGAN } ss.
County of Gladwin } We Henry J. Taylor Register of Deeds and Geo. W. Doane Surveyor, hereby certify that we have each carefully compared the annexed copy with the plat of Beaverton, Gladwin county Michigan, now of record in the office of said Register of Deeds, and that it is a true transcript therefrom and of the whole of such record

Henry J Taylor Register of Deeds.
Geo. W. Doane. Surveyor.

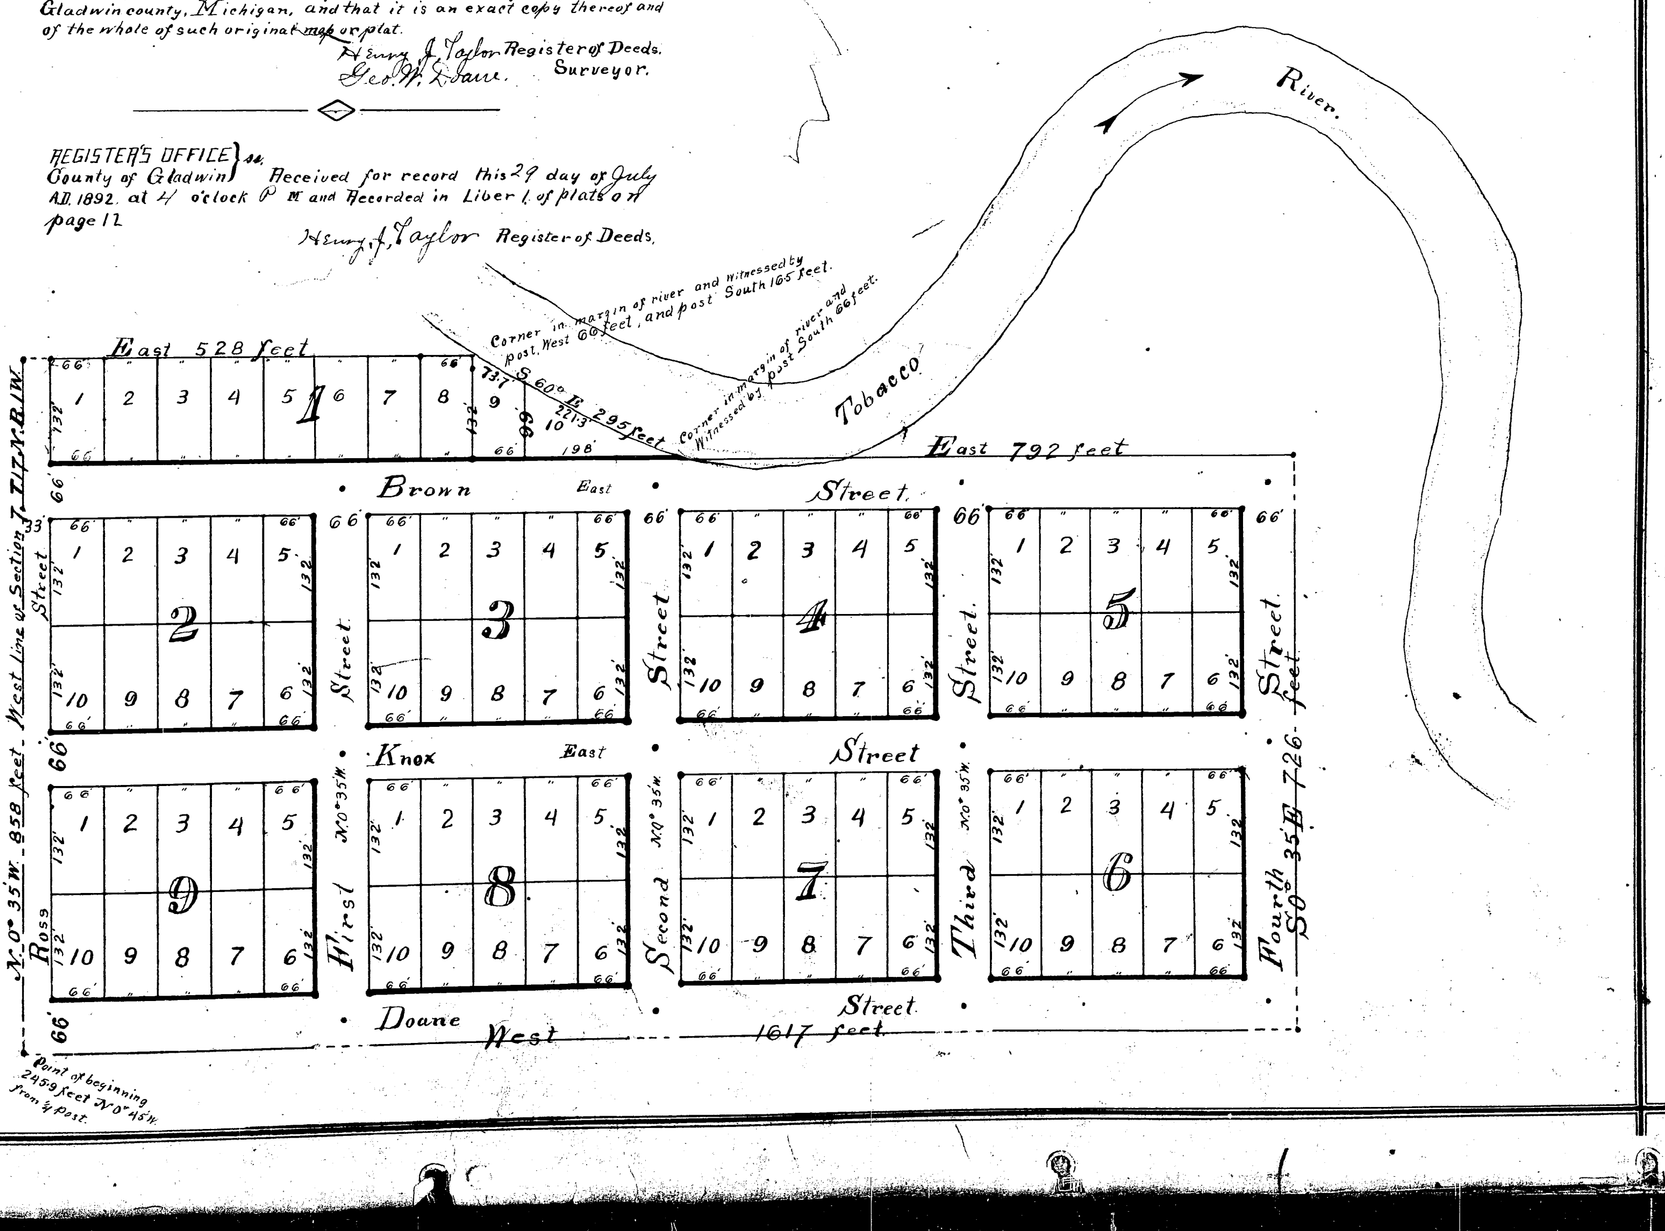

3860

13945

PLAT
of
Beaverton
GLADWIN COUNTY

MICHIGAN.

FILED AND FILED
REGISTER'S OFFICE
January 18 1893
H R Platt
Deputy Register of Deeds

DESCRIPTION OF LAND PLATTED.

The land embraced in the annexed plat of Beaverton Gladwin county, Michigan, is described as follows: Beginning N.0° 35' W. 2459 feet from the ¼ post on the West side of section 7. T.17.N.R.1W. and running N.0° 35' W. 858 feet; thence. East 528 feet; thence. S.60° E. 295 feet; thence East 792 feet, thence, S.0° 35' E. 726 feet; thence West, 1617 feet to the point of beginning and being on the N.W.¼ of section 7 T.17.N.R.1W.

SURVEYORS CERTIFICATE.

I hereby certify that the plat hereon delineated is a correct one and that permanent monuments consisting of Cedar posts 2"x 2", two feet in length have been planted at points marked thus: • as shown thereon at all angles in the boundaries of the land platted and at all intersections of streets or streets and alleys.

Geo. W. Doane. Surveyor.

Examined and Approved July 5th, 1892.
H. [illegible]
Deputy Auditor General.

STATE OF MICHIGAN } ss.
County of Gladwin } We. Henry J. Taylor Register of Deeds and Geo. W. Doane Surveyor hereby certify that we have each carefully compared this copy with the original plat of Beaverton, Gladwin county, Michigan, and that it is an exact copy thereof and of the whole of such original map or plat.

Henry J. Taylor Register of Deeds.
Geo. W. Doane. Surveyor.

REGISTER'S OFFICE } ss.
County of Gladwin } Received for record this 27 day of July A.D. 1892 at 1 o'clock P M and Recorded in Liber 1 of plats on page 12

Henry J. Taylor Register of Deeds.

N
W — E
S

0 22 44 66 132 264 396

Scale: 132 feet = One Inch

DEDICATION.

KNOW ALL MEN BY THESE PRESENTS, That we Ronald Ross (unmarried) and Donald Ross (unmarried) as proprietors have caused the land embraced in the annexed plat to be surveyed laid out and platted to be known as Beaverton, Gladwin county Michigan. and that the streets as shown on said plat are hereby dedicated to the use of the public.

SIGNED AND SEALED IN THE PRESENCE OF
Scott Bigue
Geo. W. Doane.

Ronald Ross LS
Donald Ross LS

STATE OF MICHIGAN } ss.
County of Gladwin } On this 22 day of June 1892. before me a Notary Public in and for the said county, personally come the above named Ronald Ross and Donald Ross known to me to be the persons who executed the above dedication and acknowledged the same to be their free act and deeds.

Jno. M. Rich.
Notary Public, Gladwin county, Mich.

STATE OF MICHIGAN } ss.
County of Gladwin } We Henry J. Taylor Register of Deeds and Geo. W. Doane Surveyor. hereby certify that we have each carefully compared the annexed copy with the plat of Beaverton Gladwin county Michigan. now of record in the office of said Register of Deeds, and that it is a true transcript therefrom and of the whole of such record
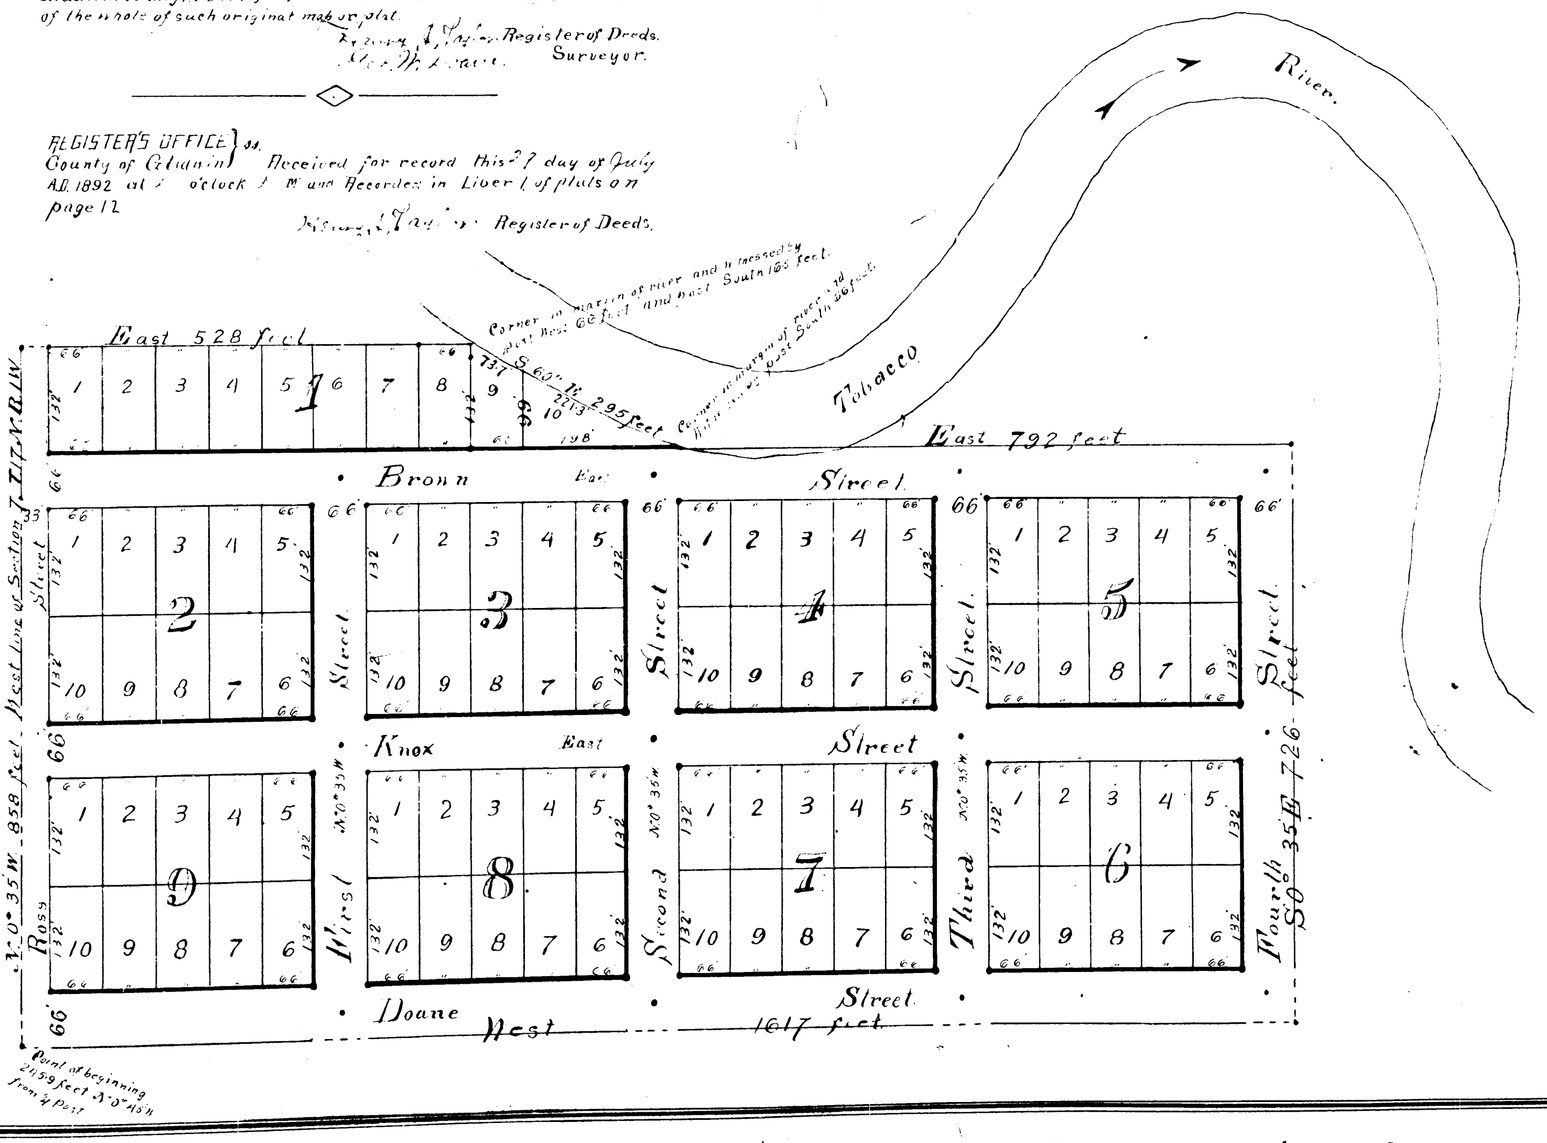
Henry J. Taylor Register of Deeds.
Geo. W. Doane. Surveyor.