

DESCRIPTION OF LAND PLATTED.

The land embraced in the annexed plat of Busch Addition to the City of Gladwin, Gladwin County, Michigan, is described as follows:—Beginning at West One-Eighth Post on East and West Quarter line of Section Six in Town Eighteen North of Range One West and running N 89° 40' E 353 feet; thence, S 30° 15' E, 112.53 feet, along the M. C. R. R.; thence, N 89° 17' E, 891.5 feet; thence, N 12° 56' W, along One-Eighth line, 929.2 feet to the point of beginning and being on the North East Quarter of South West Quarter of Section Six, Town Eighteen North of Range One West.

SURVEYOR'S CERTIFICATE.

I hereby certify that the plathereon delineated is a correct one and that permanent monuments consisting of Iron Pins 18 inches in length have been planted at points marked thus o; as shown at all angles in the boundaries of the land platted and at all intersections of streets or streets and alleys. This is a copy of a former plat entitled "Busch's Addition to the Village of Gladwin" which is unrecorded.

George W. Doane
Surveyor.

DEDICATION.

KNOW ALL MEN BY THESE PRESENTS, That we WILLIAM C. BUSCH as proprietor and JANE A. BUSCH his wife have caused the land embraced in the annexed plat to be surveyed, laid out and platted to be known as Busch Addition to the City of Gladwin, Gladwin County, Michigan, and that the streets and alleys as shown on said plat are hereby dedicated to the use of the public.

SIGNED AND SEALED IN THE PRESENCE OF

Belle Walker
Melvin H. Aithin

William C. Busch L.S.
Jane A. Busch L.S.

STATE OF MICHIGAN, ss. County of Gladwin. On this 8th day of April 1904 before me a Notary Public in and for said county, personally came the above named WILLIAM C. BUSCH and JANE A. BUSCH his wife, known to be the persons who executed the above dedication and acknowledged the same to be their free act and deed.

Belle Walker
Notary Public in and for said County and State
My Commission expires April 17th 1907.

STATE OF MICHIGAN, ss. County of Gladwin. We George E. Lee, Register of Deeds and George W. Doane, Surveyor, hereby certify that we have each carefully compared this copy with the original Plat of Busch Addition to the City of Gladwin, Gladwin County, Michigan and that it is an exact copy thereof and of the whole of such original map or plat.

George E. Lee Register of Deeds.
George W. Doane Surveyor.

REGISTER'S OFFICE, ss. Gladwin County, Michigan. Received for Record this 12th day of April A.D. 1904, at 10 o'clock A.M. and Recorded in Liber One of Plats on page 18

George E. Lee Register of Deeds.

STATE OF MICHIGAN, ss. County of Gladwin. We George E. Lee, Register of Deeds and George W. Doane, Surveyor, hereby certify that we have each carefully compared this transcript with the plat of Busch Addition to the City of Gladwin, Gladwin County, Michigan, of Record in said office, and that it is an exact transcript thereof and of the whole of such original record.

George E. Lee Register of Deeds
George W. Doane Surveyor.

5466

MAP OF



BUSCH ADDITION

TO THE

CITY OF GLADWIN,

Gladwin County, Michigan.

Scale: 1/32 feet = One inch.

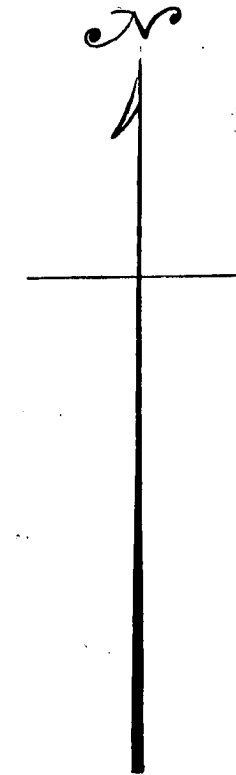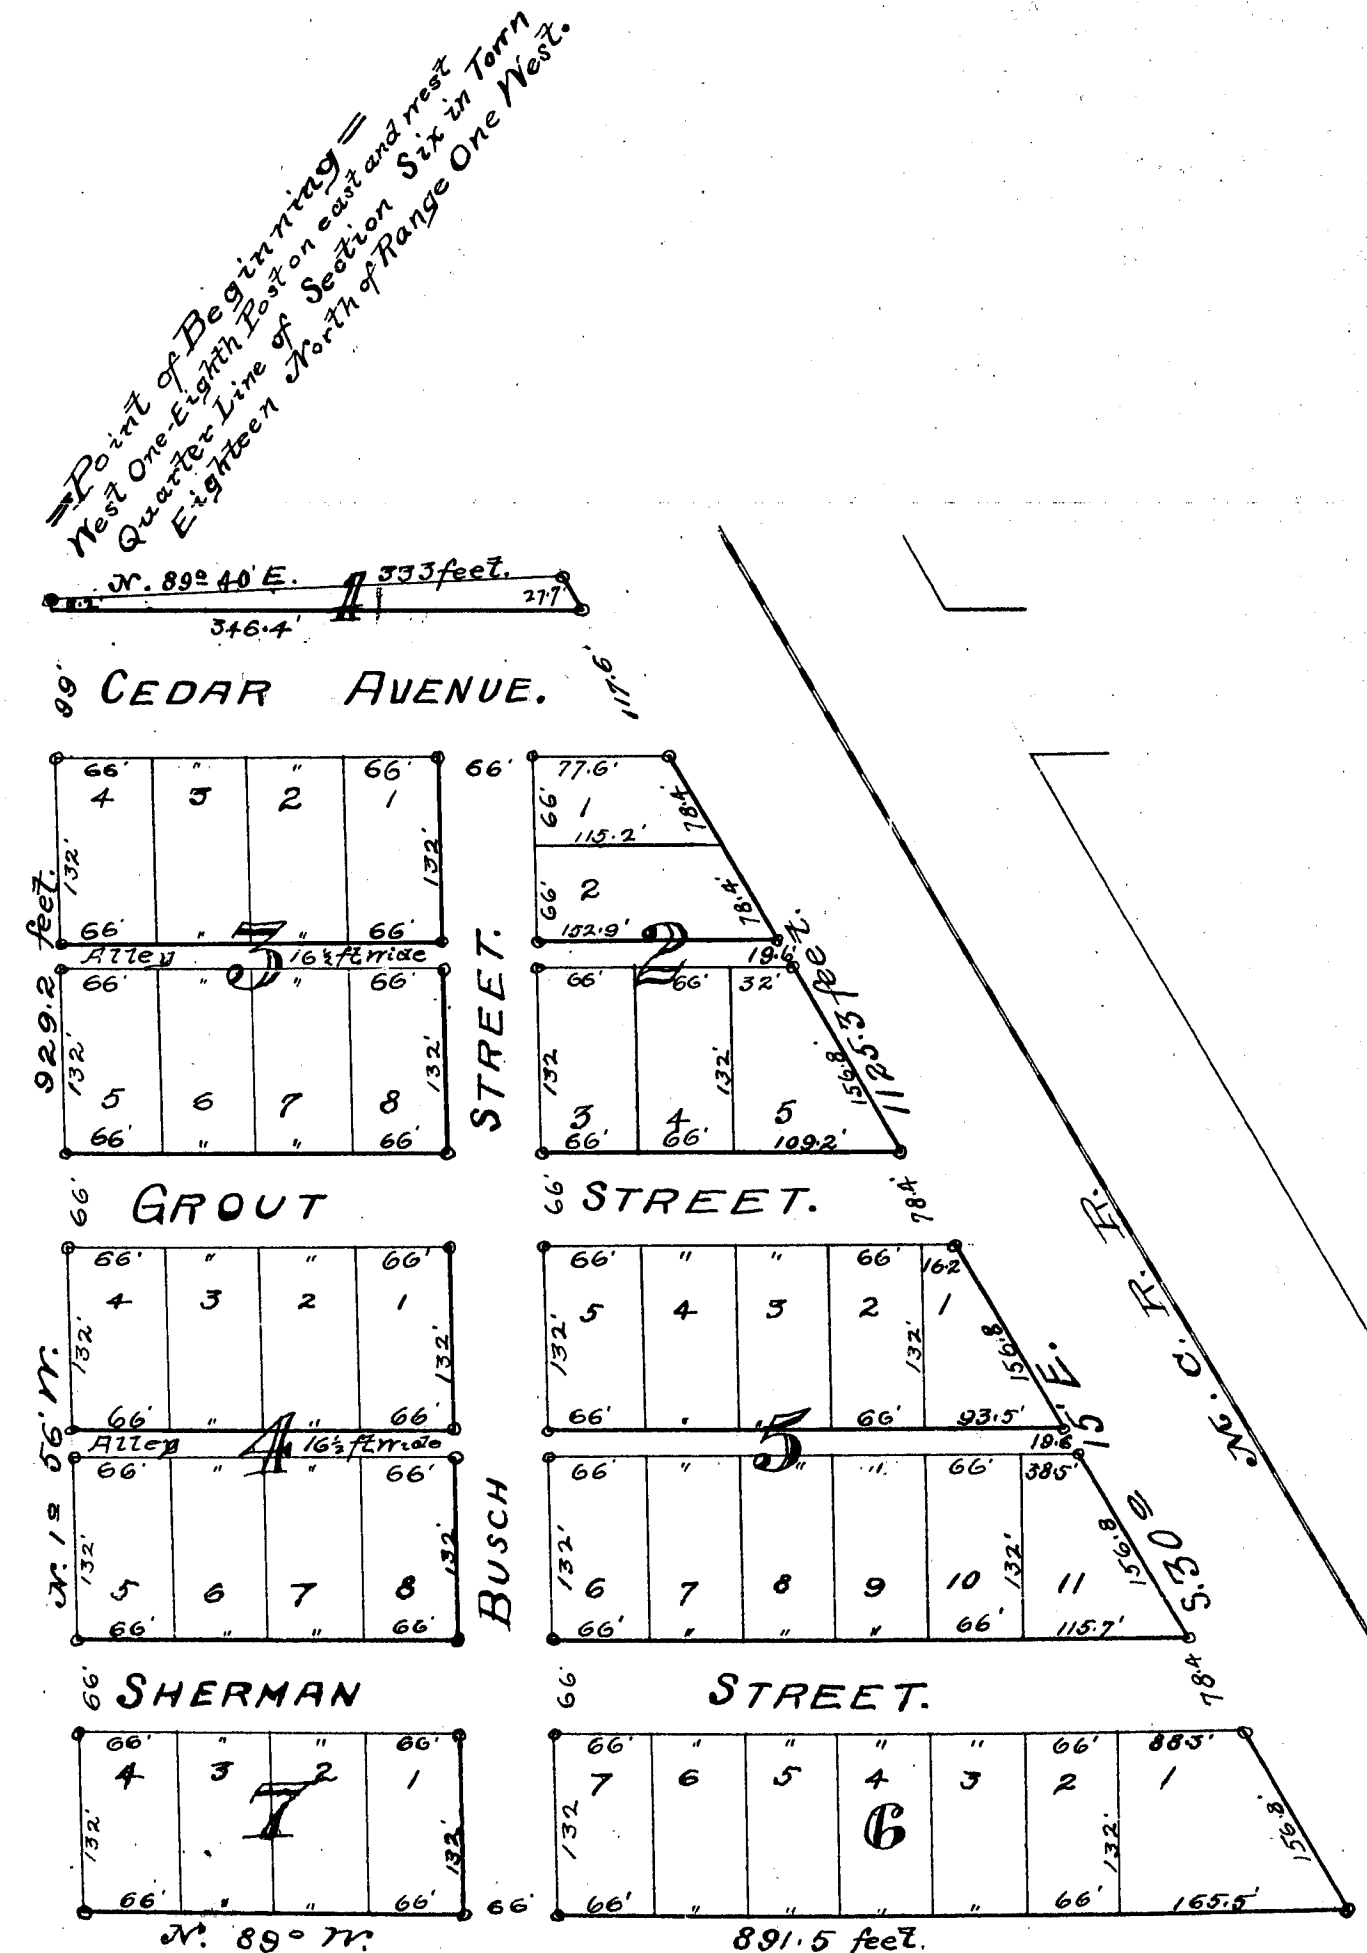

Examined and Approved
April 9-1904.
John F. Wilkinson
Deputy Auditor General.

RECEIVED AND FILED.
IN AUDITOR GENERAL'S OFFICE,
April 23-1904
John F. Wilkinson
Deputy Auditor General.

5466

MAP OF BUSCH ADDITION

CITY OF GLADWIN,

Scale: 132 feet = One inch.



Point of Beginning =
 One Eighth foot on east and west
 Quarter line of Section Six in Town
 Eighteen North of Range One West.

SIGNED AND SEALED IN THE PRESENCE OF

William C. Busch L.S.
Jane A. Busch L.S.

County of Shannon } ss. On this 8th day of April 1904 before me a Notary Public in and for said county, personally came the above named WILLIAM C BUSCH and JANE A. BUSCH his wife, known to be the persons who executed the above dedication and acknowledged the same to be their free act and deed.

Belle Walker
Notary Public in and for said County and State.
My Commission expires April 17, 1907.

County of Gladwin, } We George E. Lee, Register of Deeds and George W.
Doane, Surveyor, hereby certify that we have each carefully compared this copy
with the original plat of Bush Addition to the City of Gladwin, Gladwin County,
Michigan and that it is an exact copy thereof and of the whole of such original
map or plat.

George E. Lee
George H. Hoane

Register of Needs,
Surveyor.

Received for Record this 12th day of April
A.D. 1904, at 10 o'clock A.M. and Recorded in Liber One of Plats on page 18

George E. Lee Register of Needs.

County of Gladwin } ss. We George E. Lee, Register of Deeds and George W.
Doane, Surveyor, hereby certify that we have each carefully compared this
transcript with the plat of Busch Addition to the City of Gladwin, Gladwin
County, Michigan, of Record in said office, and that it is an exact transcript
thereof and of the whole of such original record.

of such original record.
George E. Jr.
George W. Doane
Register of Deeds
Surveyor.

John F. Wilkins
Deputy Auditor General.

April 23-1904

Deputy Auditor General

