

# DESCRIPTION OF LAND PLATTED

The land embraced in the annexed plat of Belvia S. Johnson Addition to the City of Gladwin, Gladwin County, Michigan is described as follows: Beginning at a point on One-Eighth line 330 feet South of One-Eighth Post at the Northeast corner of the North West Quarter of South East Quarter of Section One in Town Eighteen North of Range Two West and running South on said One-Eighth line, 387.9 feet; thence, N. 84° 30' W. 289.9 feet; thence, S. 67° 45' W. 60.5 feet; thence, N. 1° E. 392.75 feet; thence, S. 89° E. 336.8 feet to the point of beginning, and being on said North West Quarter of South East Quarter of Section One Town Eighteen North of Range Two West.

## SURVEYOR'S CERTIFICATE.

I hereby certify that the plat hereon delineated is a correct one and that permanent monuments, consisting of Iron Pipe 36 inches in length have been planted at points marked thus; o, as thereon shown at all angles in the boundaries of the land platted and at all intersections of streets or streets and alleys.

George W. Doane, Surveyor

## DEDICATION.

KNOW ALL MEN BY THESE PRESENTS, That I have caused the land embraced in the annexed plat to be surveyed, laid out and platted, to be known as Belvia S. Johnson Addition to the City of Gladwin, Gladwin County, Michigan and that the streets and alleys as shown on said plat are hereby dedicated to the use of the public.

SIGNED AND SEALED IN THE PRESENCE OF

Frances M. Doane  
Belle Walker

Belvia S. Johnson [L.S.]

STATE OF MICHIGAN, ss. On this 20<sup>th</sup> day of October 1904, before me a Notary Public in and for said county, personally came the above named Belvia S. Johnson, known to me to be the person who executed the above dedication, and acknowledged the same to be her free act and deed.

Belle Walker

Notary Public in and for said county and State.  
My commission expires April 17<sup>th</sup> 1907.

REGISTER'S OFFICE, ss. Gladwin County, Michigan. Received for Record this 31<sup>st</sup> day of October AD 1904, at 2<sup>30</sup> P.M. and Recorded in Liber One of Plats on page 19

George E. Lee, Register of Deeds.

STATE OF MICHIGAN, ss. We George E. Lee, Register of Deeds and George W. Doane, Surveyor, hereby certify that we have each carefully compared this copy with the original plat of Belvia S. Johnson Addition to the City of Gladwin, Gladwin County, Michigan and that it is an exact copy thereof and of the whole of such original map or plat.

George E. Lee, Register of Deeds.

George W. Doane, Surveyor.

STATE OF MICHIGAN, ss. We George E. Lee, Register of Deeds and George W. Doane, Surveyor, hereby certify that we have each carefully compared the annexed copy with the plat of Belvia S. Johnson Addition to the City of Gladwin, Gladwin County, Michigan now on record in the office of said Register of Deeds, and that it is a true transcript therefrom and of the whole of such record.

George E. Lee, Register of Deeds.

George W. Doane, Surveyor.

# BELVIA S. JOHNSON


## ADDITION TO THE

## CITY OF GLADWIN,

## GLADWIN COUNTY,

## Michigan.

Scale: 66 feet = One Inch.

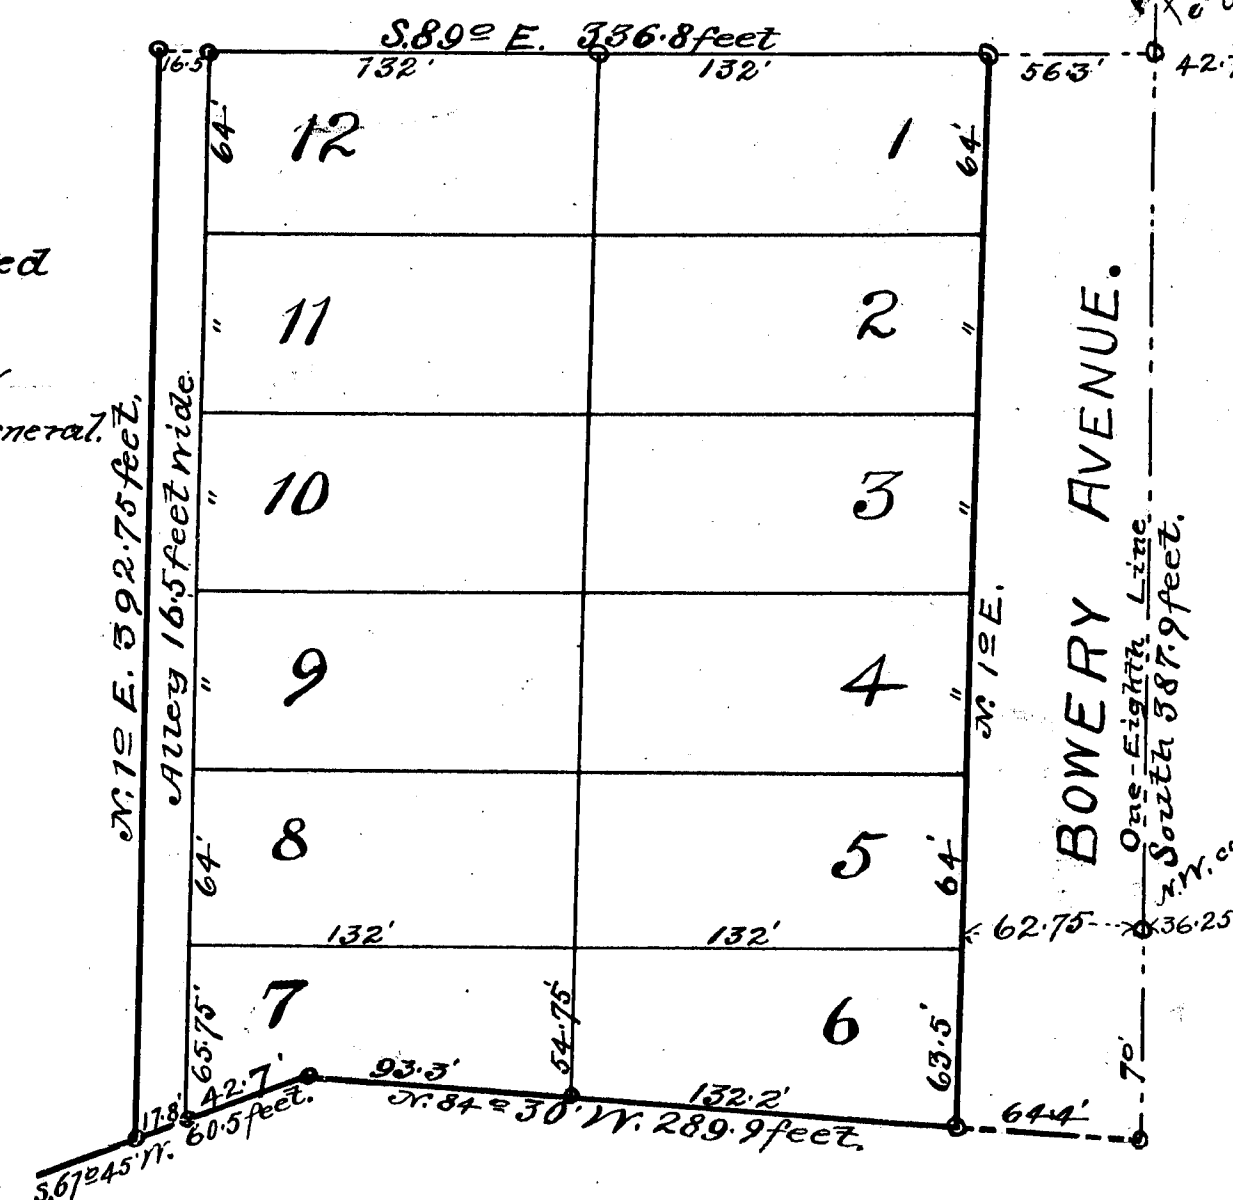

Examined and Approved

October 29, 1904.

John F. Wilkinson

Deputy Auditor General.

I hereby certify that I have examined the plat of Belvia S. Johnson Addition to the City of Gladwin, Gladwin County, Michigan and find it to be a correct copy of the original plat on file in the office of the Register of Deeds.

W. H. Hunter

County Treasurer.

RECEIVED AND FILED.  
IN AUDITOR GENERAL'S OFFICE.  
JAN 11 1905

John F. Wilkinson  
Deputy Auditor General

13952

# DESCRIPTION OF LAND PLATTED.

The land embraced in the annexed plat of Belvia S. Johnson Addition to the City of Gladwin, Gladwin County, Michigan is described as follows: Beginning at a point on One-Eighth line 330 feet South of One-Eighth Post at the Northeast corner of the North West Quarter of South East Quarter of Section One in Town Eighteen North of Range Two West and running South on said One-Eighth line, 387.9 feet; thence, N. 84° 30' W. 289.9 feet; thence, S. 67° 45' W. 60.5 feet; thence, N. 12° E. 392.75 feet; thence, S. 89° E. 336.8 feet to the point of beginning and being on said North West Quarter of South East Quarter of Section One Town Eighteen North of Range Two West.

## SURVEYOR'S CERTIFICATE.

I hereby certify that the plat hereon delineated is a correct one and that permanent monuments, consisting of Iron Pipe 36 inches in length have been planted at points marked thus; o, as thereon shown at all angles in the boundaries of the land platted and at all intersections of streets or streets and alleys.

George W. Doane, Surveyor.

## DEDICATION.

KNOW ALL MEN BY THESE PRESENTS, That I have caused the land embraced in the annexed plat to be surveyed, laid out and platted, to be known as Belvia S. Johnson Addition to the City of Gladwin, Gladwin County, Michigan and that the streets and alleys as shown on said plat are hereby dedicated to the use of the public.

SIGNED AND SEALED IN THE PRESENCE OF

Frances M. Doane  
Belle Walker

Belvia S. Johnson [L.S.]

STATE OF MICHIGAN, ss. On this 20<sup>th</sup> day of October 1904, before me a Notary Public in and for said county, personally came the above named Belvia S. Johnson, known to me to be the person who executed the above dedication, and acknowledged the same to be her free act and deed.

Belle Walker,  
Notary Public in and for said county and State.  
My commission expires April 17<sup>th</sup> 1907.

REGISTER'S OFFICE, ss. Gladwin County, Michigan. Received for Record this 31<sup>st</sup> day of October AD 1904, at 2 P.M. and Recorded in Liber One of Plats on page 19.

George E. Lee, Register of Deeds.

STATE OF MICHIGAN, ss. We George E. Lee, Register of Deeds and George W. Doane, Surveyor, hereby certify that we have each carefully compared this copy with the original plat of Belvia S. Johnson Addition to the City of Gladwin, Gladwin County, Michigan and that it is an exact copy thereof and of the whole of such original map or plat.

George E. Lee, Register of Deeds.

George W. Doane, Surveyor.

STATE OF MICHIGAN, ss. We George E. Lee, Register of Deeds and George W. Doane, Surveyor, hereby certify that we have each carefully compared the annexed copy with the plat of Belvia S. Johnson Addition to the City of Gladwin, Gladwin County, Michigan and that it is a true transcript thereof and of the whole of such record.

George E. Lee, Register of Deeds.

George W. Doane, Surveyor.

# BELVIA S. JOHNSON


## ADDITION TO THE

## CITY OF GLADWIN,

## GLADWIN COUNTY,

## Michigan.

Scale: 66 feet = One Inch.

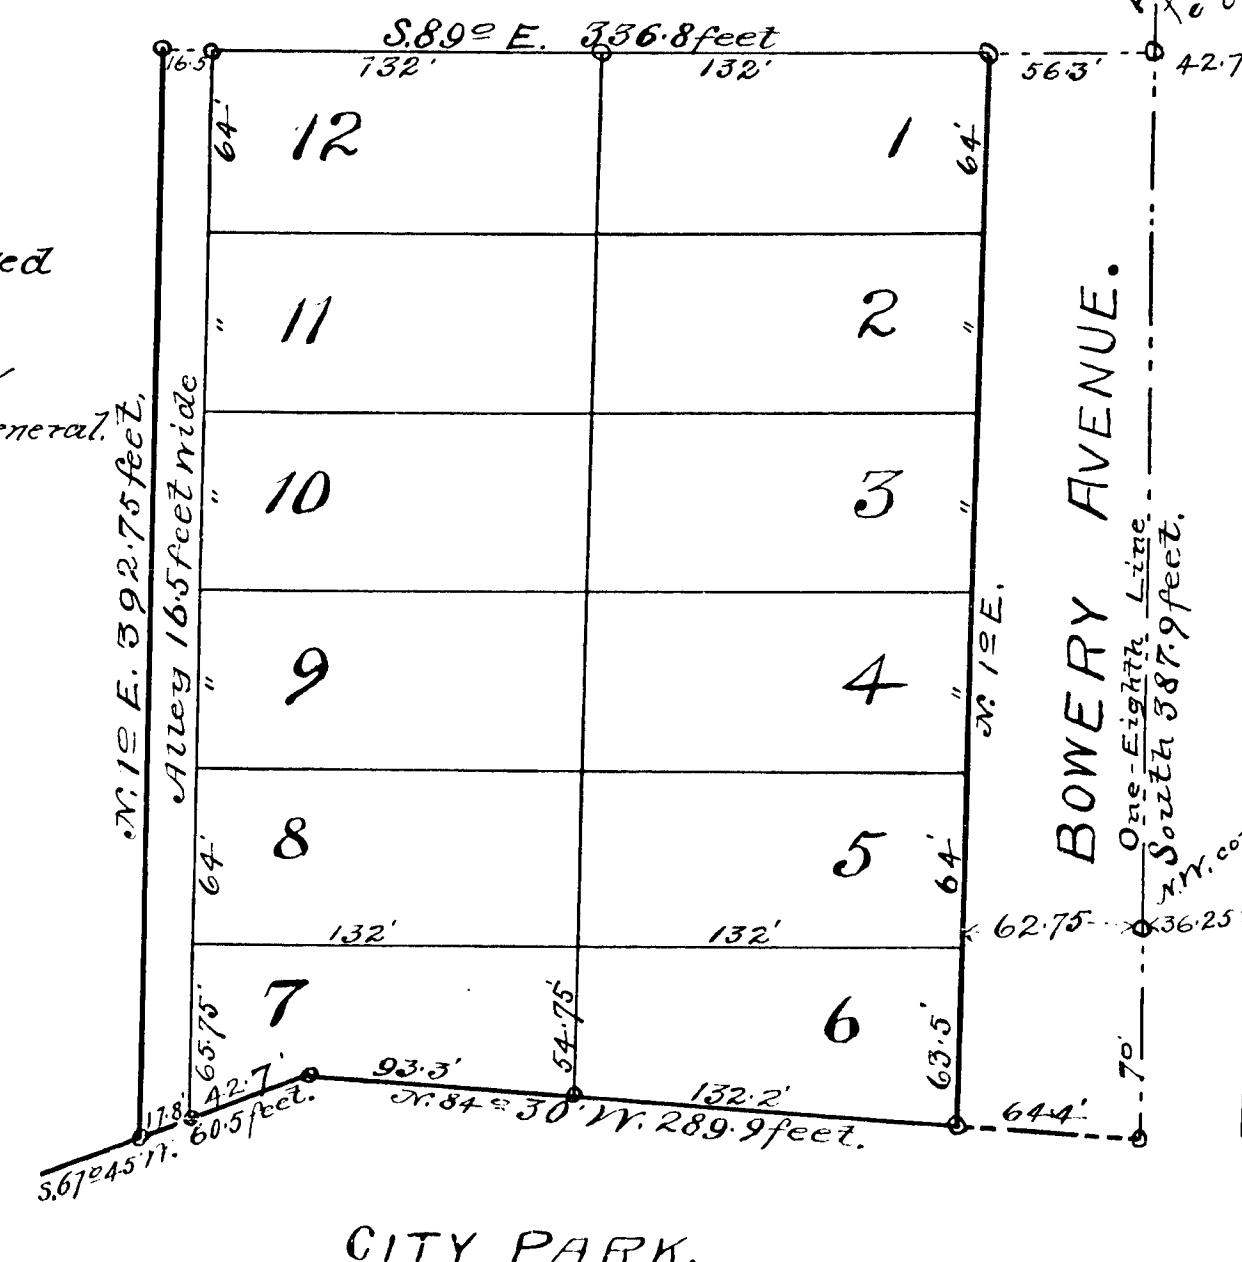

Examined and Approved

October 29, 1904.

John F. Wilkinson

Deputy Auditor General.

W. W. Hunter

RECEIVED AND FILED  
IN AUDITOR GENERAL'S OFFICE  
JAN 11 1905

13952