

MAP OF Pratts Lake Resort


Township of Sage, Gladwin County,

MICHIGAN.

Scale: One Inch = 100 feet.



George W. Doane, Surveyor,
Gladwin, Mich.

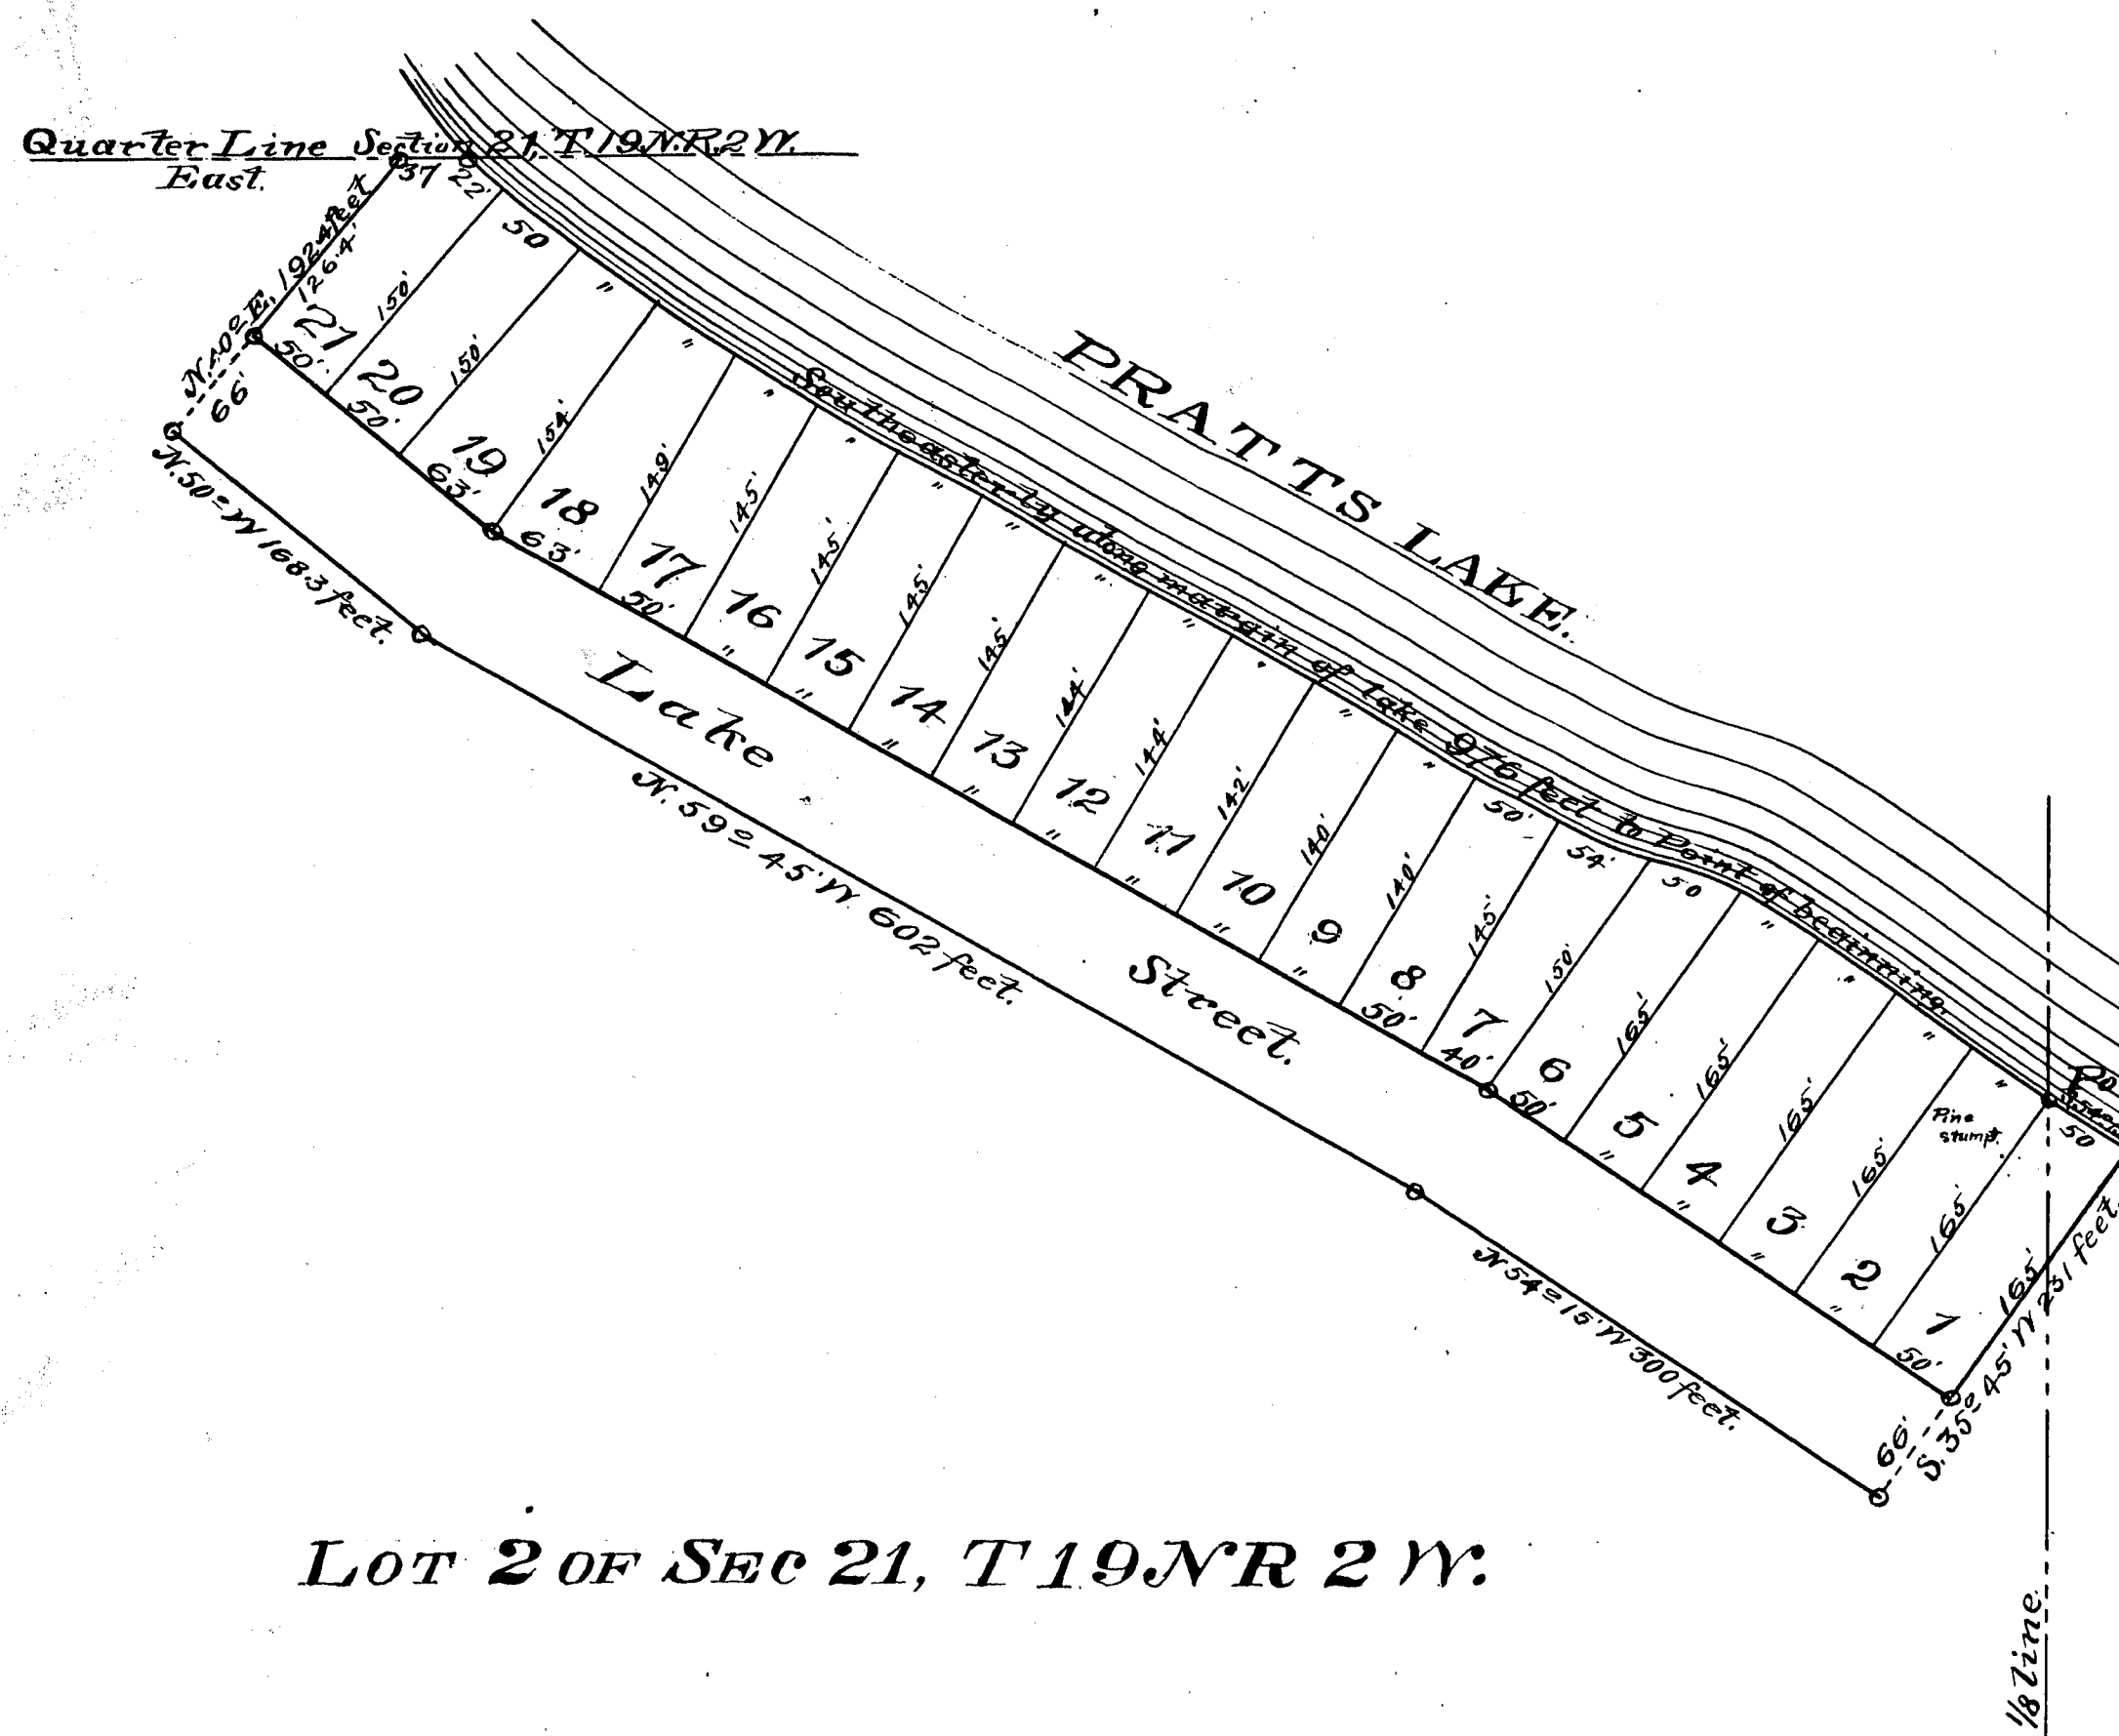

LOT 2 OF SEC 21, T19NR 2W.

DESCRIPTION OF LAND PLATTED.

The land embraced in the plat of Pratts Lake Resort is described as follows: Beginning on the One-eighth line between Lots No. 1 and No. 2 of Section Twenty-one in Township Nineteen North of Range Two West, at the margin of Pratts Lake and at a point 811 feet North of the southeast corner of said Lot No. 2. Pine Stump 14 inches in diameter S. 56 1/2° W. 300 feet, and running S. 54° 15' E. along margin of lake 50 feet; thence, S. 35° 45' W. 231 feet; thence, N. 54° 15' W. 300 feet; thence, N. 50° 45' W. 602 feet; thence, N. 50° W. 168.3 feet; thence, N. 40° E. 192.4 feet; thence, East along quarter line of said section, 37 feet to the margin of said lake; thence, Southeasterly along the margin of said lake 076 feet to the point of beginning, and being on Lots No. 1 and No. 2 of Section Twenty-one in Township Nineteen North of Range Two West.

SURVEYOR'S CERTIFICATE.

I hereby certify that the map hereon delineated is a correct one and that permanent monuments consisting of Iron Sleigh Shoe 18 inches in length have been planted at points marked thus: o as thereon shown at all angles in the boundaries of the land platted and at all intersections of streets.
George W. Doane, Surveyor.

DEDICATION

KNOW ALL MEN BY THESE PRESENTS, That we Helen A. McClure, Charles W. McClure and John J. Rupp, all of Saginaw, Michigan as executors of the last will of William C. McClure, late of Saginaw County, Michigan and trustees of his said estate, as proprietors have caused the land embraced in the annexed plat to be surveyed, laid out and platted to be known as PRATTS LAKE RESORT, and that the streets as shown on said plat are hereby dedicated to the use of the public.

SIGNED AND SEALED IN THE PRESENCE OF

Wm S. Conklin,

E. A. Sweazey,

Helen A. McClure, (LS)

Charles W. McClure, (LS)

John J. Rupp, (LS)

Executor of the Last Will of William C. McClure
Deceased and Trustees.

STATE OF MICHIGAN) ss.
County of Saginaw

On this Eighth day of May A.D. 1909, before me a Notary Public in and for said County, personally appeared Helen A. McClure, Charles W. McClure and John J. Rupp, the executors of the Last Will and Testament of William C. McClure, deceased and trustees of the estate of the deceased, to me known to be the same persons described in and who executed the above dedication, who severally acknowledged the same to be their free act and deed.

William S. Conklin
Notary Public, Saginaw County, Michigan
My Commission expires Aug 13th 1911.

Notary
Seal.

Examined and Approved Jun. 18, 1909.

Nathan F. Simpson, Deputy Auditor General.

REGISTER'S OFFICE) ss. Received for record this 30th day of June A.D. 1909.
at 9 o'clock A. M. and Recorded in Liber 1 of Plats on page 20.

George E. Lee, Register.

STATE OF MICHIGAN) ss. We George E. Lee Register of Deeds, and George W. Doane, County of Gladwin) Surveyor, hereby certify that we have each carefully compared this copy with the original plat of Pratts Lake Resort and that it is an exact copy thereof and of the whole of such original map or plat.

George E. Lee, Register of Deeds.

George W. Doane, Surveyor.

STATE OF MICHIGAN) ss. We George E. Lee Register of Deeds, and George W. Doane, County of Gladwin) Surveyor, hereby certify that we have each carefully compared this transcript with the original record of Pratts Lake Resort and that it is an exact transcript thereof and of the whole of such original record.

George E. Lee, Register of Deeds.

George W. Doane, Surveyor.

RECEIVED AND FILED
IN AUDITOR GENERAL'S OFFICE,

July 2, 1909
Nathan F. Simpson
Deputy Auditor General

I hereby certify that I have examined the records in the office relating to the description of lands in the annexed plat and from such examination I approve the same for the five years provided the use of said instrument.
Gladwin, Mich., June 25, 1909
M. E. Raymond
County Treasurer

LOT 1 OF SEC. 21, T19NR 2W.

MAP OF

MICHIGAN.

Quarter Line Section 21, T19N, R2W.
Rust.

PRATTS LAKE.

See the asterisk along margin of Lake 976 feet to point of beginning.

Street.

Lake

LOT 2 OF SEC 21, T19N, R2W:

DESCRIPTION OF LAND PLATTED.

The land embraced in the plat of Pratt Lake Resort is described as follows: Beginning on the One-eighth line between Lots No. 1 and No. 2 of Section Twenty-one in Township Nineteen North of Range Two West, at the margin of Pratt Lake and at a point 811 feet North of the southeast corner of said Lot No. 2. Pine Stump is inches in diameter, S 56° 45' W 300 feet, and running S 54° 15' E along margin of lake 500 feet; thence, S 35° 45' W 235 feet; thence, N 54° 15' W 300 feet; thence, N 30° 45' E 602 feet; thence, N 50° 15' W 168.3 feet; thence, N 40° E 192.4 feet; thence, East along quarter line of said section, 3 feet to the margin of said lake; thence, Southwesterly along the margin of said lake 976 feet to the point of beginning, and being on Lots No. 1 and No. 2 of Section Twenty-one in Township Nineteen North of Range Two West.

SURVEYOR'S CERTIFICATE.

I hereby certify that the map heron delineated is a correct one and that permanent monuments consisting of Iron Sleighs 18 inches in length have been planted at points marked thus: o as thereon shown at all angles in the boundaries of the land plotted and at all intersections of streets.

George W. Brown, Surveyor.

DEDICATION

AND WE ALL MEN BY THESE PRESENTS, That we Helen A. McClure, Charles W. McClure and John J. Rupp, all of Saginaw, Michigan as executors of the last will of William C. McClure, late of Saginaw County, Michigan and trustees of his said estate, as proprietors have caused the land embraced in the annexed plat to be surveyed, laid out and platted to be known as PRATT'S LAKE RESORT, and that the streets as shown on said plat are hereby dedicated to the use of the public.

SIGNED AND SEALED IN THE PRESENCE OF

Wm S. Conklin.

E. A. Sweazey.

Helen A. McClure. (LS)

Charles W. McClure, (LS)

John J. Rupp. (LS)

John D. Lapp,
Executor of the Last Will of William C. McClure
Deceased and Trustees.

STATE OF MICHIGAN } ss

County of Saginaw

County of Saginaw) On this Eighth day of May A.D. 1909, before me a Notary Public in
and for said County, personally appeared Helen A. McClure, Charles W. McClure and
John L. Rupp, the executors of the Last Will and Testament of William M. McClure, deceased
and trustees of the estate of the deceased, to me known to be the same persons described in and
who executed the above dedication, who severally acknowledged the same to be their free act and
deed

William S. Gonklin
Notary Public, Saginaw County, Michigan
My Commission expires Aug 13th 1911.

Notary
Seal

Examined and Approved Jun. 18, 1909.

Nathan E. Simpson, Deputy Auditor-General.

REGISTER'S OFFICE } ss. Received for record this 30th day of June A.D. 1909.
County of Gladwin }
at 9 o'clock A. M. and Recorded in Liber 1 of Plats on page 20.

George E Lee. Register.

STATE OF MICHIGAN) ss. *George E. Lee* Register,
County of Gladwin) We *George E. Lee* Register of Deeds, and *George W. Doane*
Surveyor, hereby certify that we have each carefully compared this copy with the
original plat of *Pratts Lake Resort* and that it is an exact copy thereof and of
the whole of such original map or plat. *U. S. L.*

George E. Lee. Register of Deeds.

George W. Drane. Register of
Surveyor.

STATE OF MICHIGAN) ss. We George E. Lee Register of Deeds and George W. Doane,
County of Gladwin) Surveyor, hereby certify that we have each carefully compared this transcript with
the original record of Pratt's Lake Resort and that it is an exact transcript
thereof and of the whole of such original record.

George E. Lee. Register of Deeds.

George H. Doane, Surveyor.

Beginning. on the 1/8 line between Lots No. 1 and No. 2 of Section Twenty One in Township Nineteen North of Range Two West at the margin of Pratts Lake and at a point 811 feet North of the southeast corner of said Lot 2. Pine Stump 14 inches bears S. 56° W. N 50 feet.

RECEIVED AND FILED
IN AUDITOR GENERAL'S OFFICE

July 2 1909
Nathan J. Simpson
Deputy Auditor General

June 25, 9
M. E. Raymond

LOT 1 OF SEC. 21, T19NR2W:

13933