
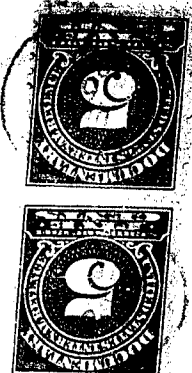
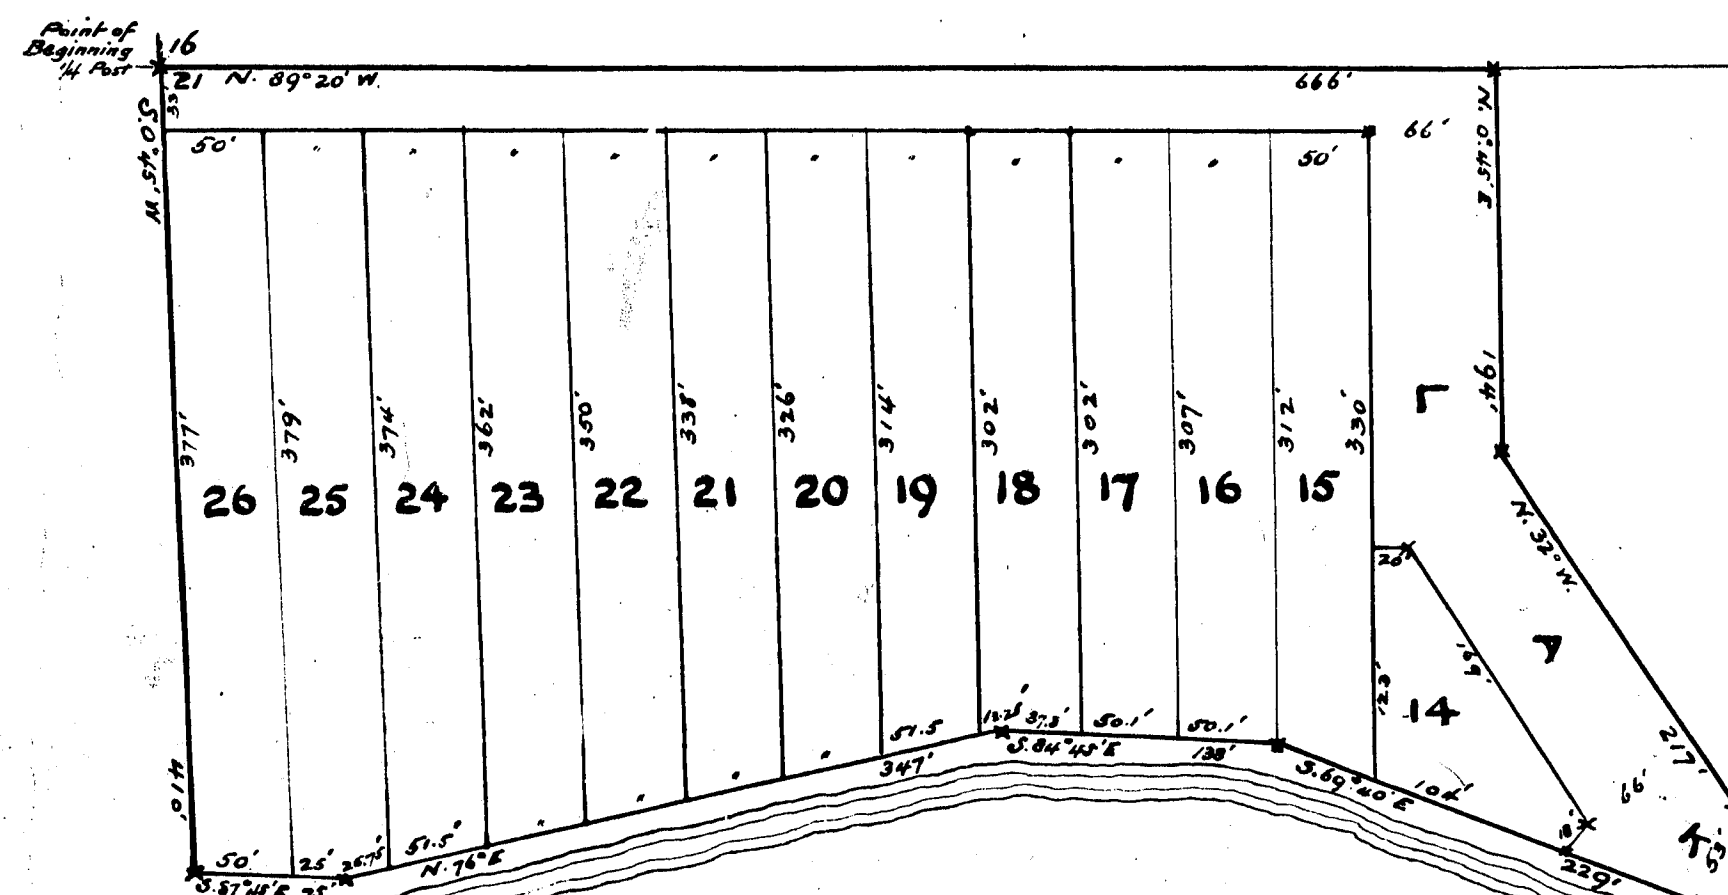


Dec 6-1915
 Geo. L. Hauver
 Deputy Auditor General

Lake Resort Gladwin County Michigan

Scale 100 feet 1 inch

I hereby certify that this copy is a true copy of the map or plat forwarded the Register of Deeds for recording.
 Compared Dec 6-1915
 Geo. L. Hauver
 Deputy Auditor General

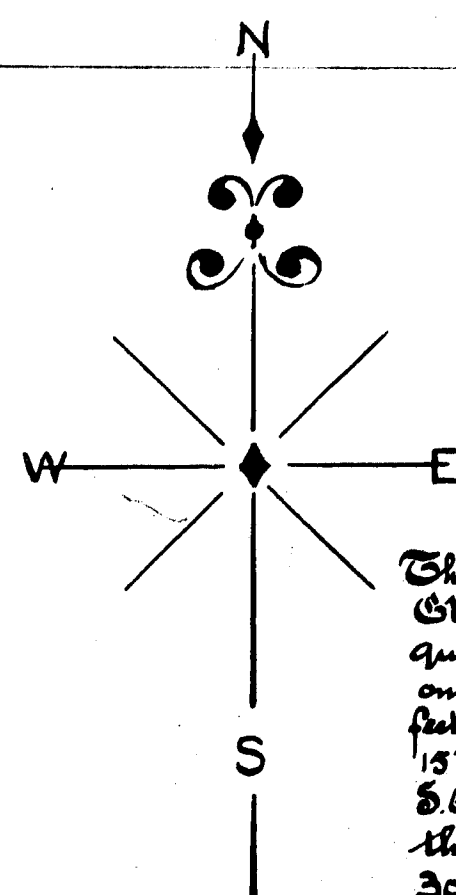

The land embraced in the annexed plat of Lake Resort, Gladwin Co. Mich. is described as follows: Beginning at the quarter post common to sections 16 and 21. B. 19. D. 2. W. thence on 1/4 line S. 84° 45' W. 410 feet thence S. 87° 45' E. 75 feet thence N. 76° E. 347 feet thence S. 84° 45' E. 138 feet thence S. 69° 40' E. 229 feet thence S. 71° 15' E. 231 feet thence S. 38° E. 120 feet thence S. 51° 30' E. 62 feet thence S. 63° 45' E. 91 feet thence S. 74° E. 161 feet thence S. 54° 45' E. 188 feet thence S. 41° 15' E. 174 feet thence S. 31° E. 200 feet thence S. 20° 15' E. 300 feet thence S. 69° 45' E. 196 feet thence S. 20° 15' W. 482 feet thence S. 65° 45' W. 430 feet thence S. 45° 30' W. 188 feet thence S. 52° 30' W. 250 feet thence S. 38° W. 184 feet thence S. 53° W. 88 feet thence S. 52° W. 217 feet thence S. 6° 45' E. 194 feet thence S. 89° 20' W. 666 feet along section line of sections 21 and 16 to place of beginning, and being in Lots 5 and 6, said town

Surveyor's Certificate
 I hereby Certify, that the plat hereon delineated is a correct one, and that permanent monuments, consisting of 3/4 x 18 galv. gas pipe has been planted at points marked thus x, as shown at all angles in the boundaries of the land platted, and at all street intersections
 J. M. McKelvey
 Surveyor

Dedication
 Know all men by these presents, That we M. McClure, Owners Land Co. a Michigan corporation, Do hereby Charles W. McClure President and Adairman J. Stevens Secretary, as proprietors, have caused the land embraced in the annexed plat to be surveyed, laid out and platted to be known as Lake Resort Gladwin Co. Mich. and that the streets, as shown on said plat are hereby dedicated to the use of the public
 Signed and sealed in the presence of } Charles W. McClure President
 W. J. Edwards } Adairman J. Stevens Secretary

State of Michigan }
 County of Saginaw } ss.
 On this 16th day of November A.D. 1915, before me, a notary public in and for said county appeared Charles W. McClure and Adairman J. Stevens, to me personally known, who being each by me duly sworn did say that they are the President and Secretary respectively of the M. McClure, Owners Land Co., a Michigan corporation, and that the seal affixed to said instrument is the corporate seal of said corporation and that said instrument was signed and sealed in behalf of said corporation by authority of its Board of Directors and the said Charles W. McClure and Adairman J. Stevens acknowledged said instrument to be the free act and deed of said corporation.

W. J. Edwards
 Notary Public in and for Saginaw County, Michigan
 My commission expires September 1, 1917

County Treasurer's Certificate Relating to Taxes


Office of County Treasurer Gladwin County
 Gladwin, Mich. Nov 20 1915
 I hereby Certify that there are no tax liens or titles held by the State on the lands described below, and that there are no tax liens or titles held by individuals on said lands for the five years preceding the thirtieth day of Nov 1914 and that the taxes for said period of five years are fully paid, as shown by the records of this office.
 Lots 5 and 6, section 21, T. 19, R. 2, W.

Richard Stephenson County Treasurer

Certificate of Municipal Approval
 This plat was by the Township Board of the Township of Sage Gladwin Co. Mich. at a meeting held October 20 1915
 David H. Anderson Clerk

Certificate of County Board Approval
 This plat approved by the county Board of the county of Gladwin Mich. at a meeting held November 16 1915
 E. E. Smith Probate Judge.
 Ernest C. Cover Deputy County Clerk.
 Richard Stephenson County Treasurer.

Filed in Auditor General's Dept.
 Dec. 8-1915
 Geo. L. Hauver
 Deputy Auditor General

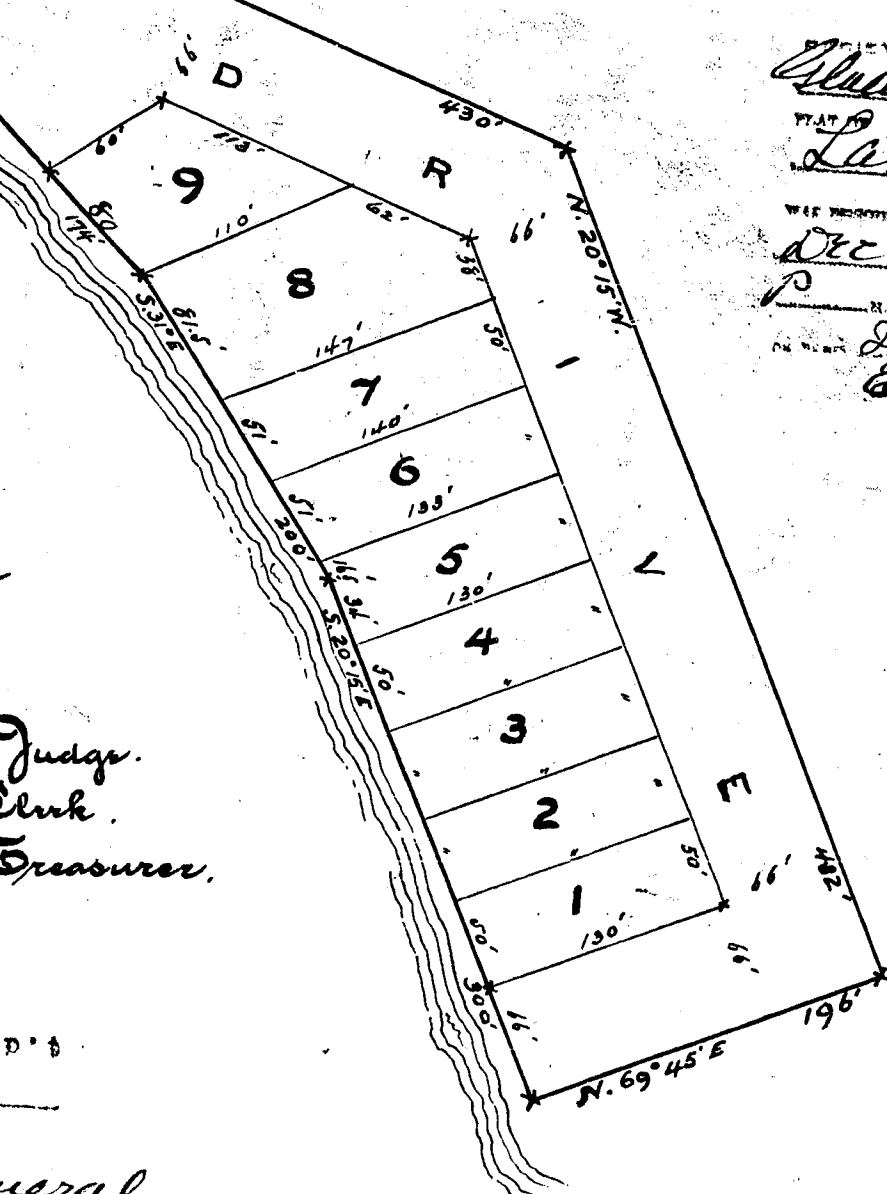



Michigan County
 Lake Resort
 Dec 15 1915
 Ernest C. Cover

13954

Dec. 6-1915
Geo. L. Hauser

Map of **Lake Resort** Gladwin County, Michigan

Scale 100 feet 1 inch

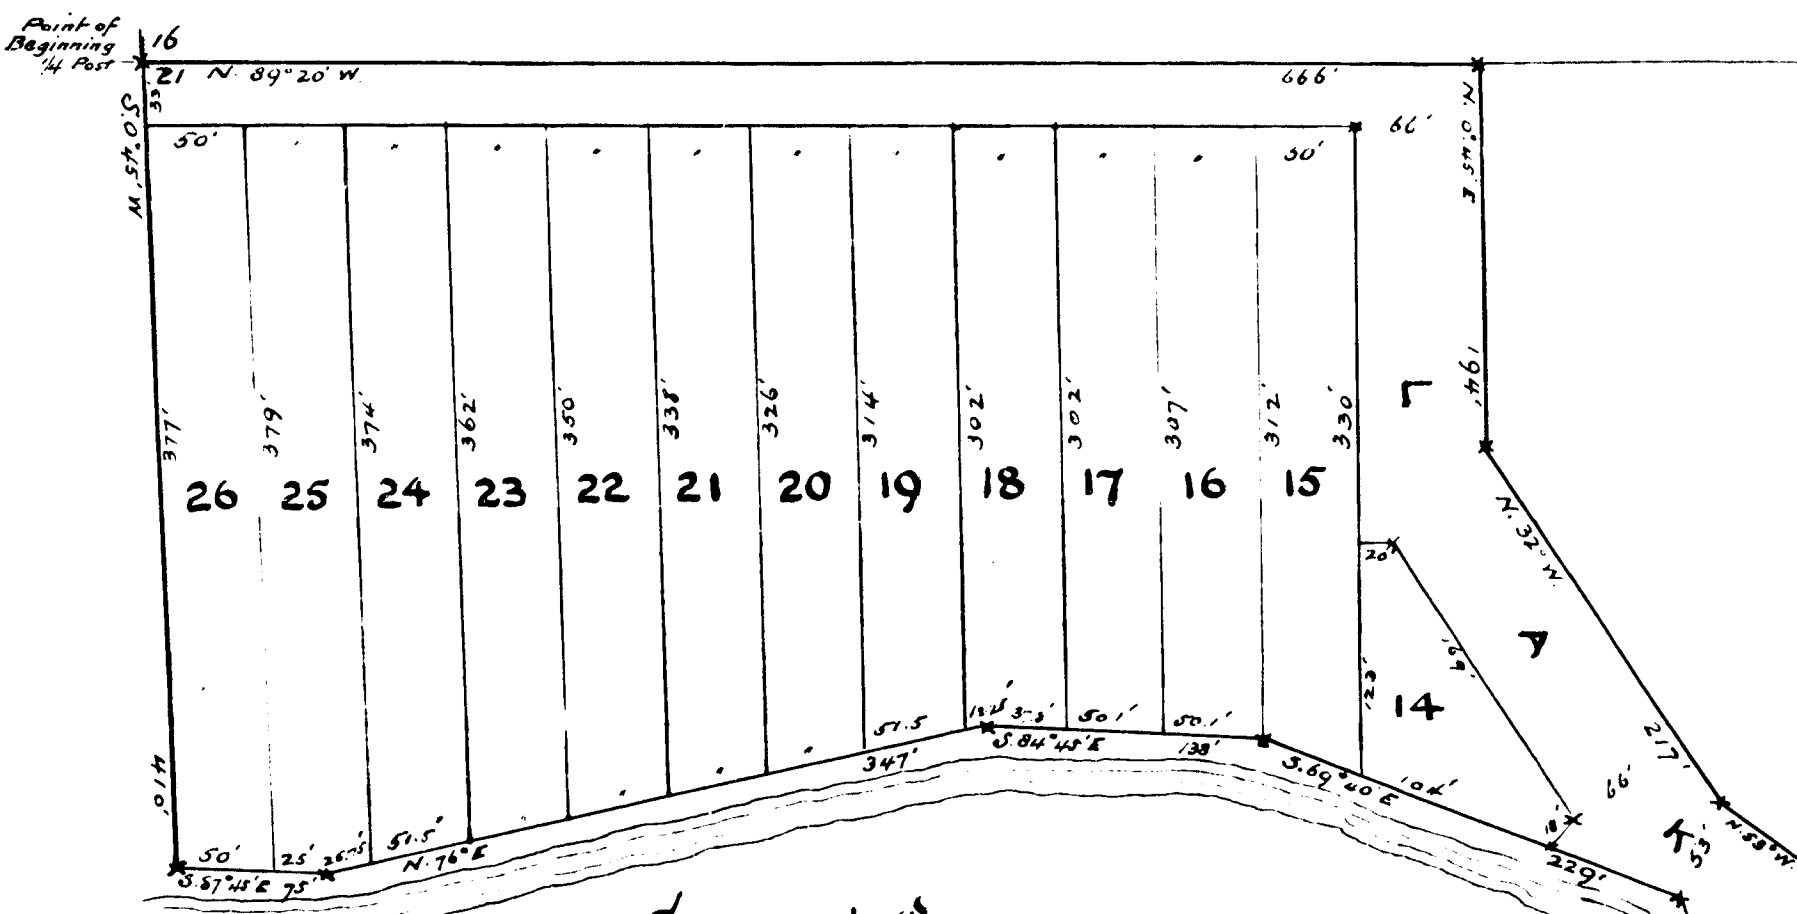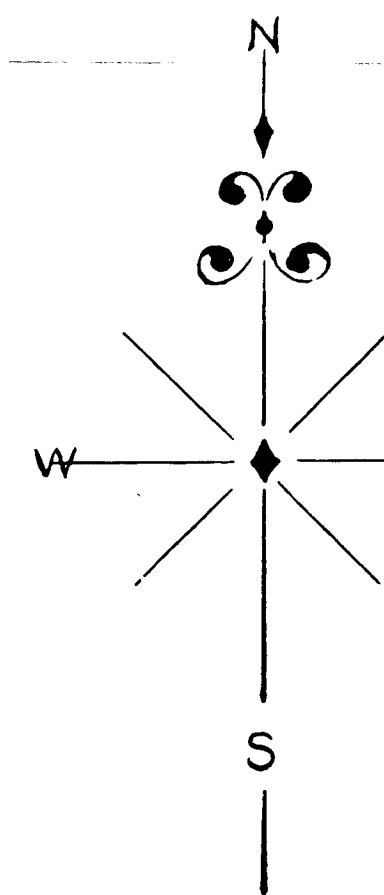

Description of Land Platted

The land embraced in the annexed plat of Lake Resort, Gladwin Co. Mich., is described as follows: Beginning at the quarter post common to sections 16 and 21, thence on $\frac{1}{4}$ line S. 84° 45' E. 130 feet, thence S. 87° 45' E. 75 feet, thence S. 76° E. 347 feet, thence S. 84° 45' E. 130 feet, thence S. 69° 40' E. 229 feet, thence S. 17° 15' E. 231 feet, thence S. 38° E. 120 feet, thence S. 51° 30' E. 62 feet, thence S. 63° 45' E. 91 feet, thence S. 74° E. 161 feet, thence S. 54° 45' E. 188 feet, thence S. 41° 15' E. 174 feet, thence S. 31° E. 200 feet, thence S. 20° 15' E. 300 feet, thence S. 69° 45' E. 196 feet, thence S. 20° 15' W. 482 feet, thence S. 65° 45' W. 430 feet, thence S. 45° 30' W. 188 feet, thence S. 52° 30' W. 250 feet, thence S. 38° W. 184 feet, thence S. 53° W. 88 feet, thence S. 32° W. 217 feet, thence S. 10° 45' E. 194 feet, thence S. 89° 20' W. 666 feet, along section line of sections 21 and 16 to place of beginning, and being in Lots 3 and 6, said town.

Surveyor's Certificate
I hereby Certify, that the plat heron delineated is a correct one, and that permanent monuments, consisting of $\frac{1}{4}$ x 18" galv. gas pipe has been planted at points marked thus * as shown at all angles in the boundaries of the land platted, and at all street intersections.
Geo. W. McKee
Surveyor

Dedication
Know all men by these presents, That we D. McClure, Stearns Land Co. a Michigan corporation, D. Charles W. McClure President and Adairam J. Stearns Secretary, as proprietors, have caused the land embraced in the annexed plat to be surveyed, laid out and platted to be known as Lake Resort Gladwin Co. Mich. and that the streets, as shown, on said plat are hereby dedicated to the use of the public.
Signed and sealed in the presence of } Charles W. McClure President
D. W. McKee } Adairam J. Stearns Secretary
H. J. Edwards

State of Michigan } ss.
County of Saginaw } ss.
On this 16th day of November A.D. 1915, before me, a notary public in and for said county appeared Charles W. McClure and Adairam J. Stearns, to me personally known, who being each by me duly sworn did say that they are the President and Secretary respectively of the D. McClure, Stearns Land Co., a Michigan corporation, and that the seal affixed to said instrument is the corporate seal of said corporation and that said instrument was signed and sealed in behalf of said corporation by authority of its Board of Directors and the said Charles W. McClure and Adairam J. Stearns acknowledged said instrument to be the free act and deed of said corporation.
W. J. Edwards

County Treasurer's Certificate Relating to Taxes

Office of County Treasurer Gladwin County, Michigan
I hereby Certify, that there are no tax liens or titles held by the State on the lands described below, and that there are no tax liens or titles held by individuals on said lands for the five years preceding the 1st day of January 1915, and that the taxes for said period of five years are paid, as shown by the records of this office.
Lots 5 and 6, section 21, T. 19, R. 2, E. 2 N.


Richard Stephens County Treasurer

Certificate of Municipal Approval

This plat was approved by the Township Board of the Township of Sage Gladwin Co., Mich., at a meeting held October 21, 1915.
David H. Anderson Clerk

Certificate of County Board Approval

This plat approved by the county Board of the county of Gladwin, Mich., at a meeting held November 16, 1915.
Ray E. Smith Probate Judge.
Ernest C. Lower County Clerk.
Geo. L. Hauser County Treasurer.

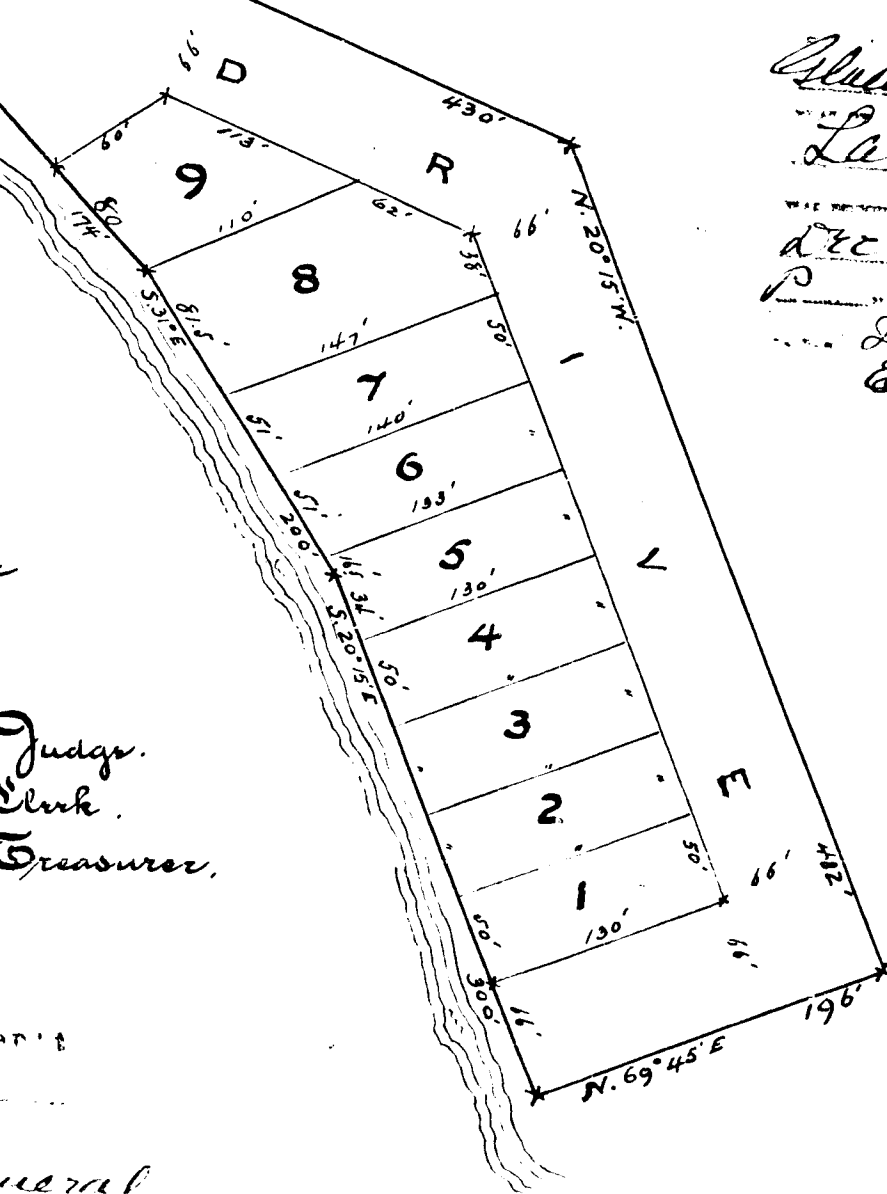

Plat of
Lake Resort
Dec. 15-1915
Ernest C. Lower

Filed in Auditor General's Office
Dec. 8 1915
Geo. L. Hauser
Deputy Auditor General

13954