5470

DEDICATION

Know all Men by these Presents, That We, William H. Faucett and Jessie F. Faucett his Wife, and Robert C. Faucett and Nannie Faucett his Wife, and Frederick K. Guck and Eleanor G. Guck his Wife, all of the Township of Calumet, County of Houghton, and State of Michigan, as Proprietors, have caused the Land in the annexed Plat to be Surveyed, laid out and Platted, to be known as the Village of Ahmeek, and that all the Streets and Alleys as shown on said Plat are hereby dedicated to the use of the Public.

In witness whereof we have hereunto set our hands and seals this 15th day of February A.D. 1904.

(Signed) William H. Faucett (L.S.) (Signed) Robert C. Faucett (L.S.) (Signed) Frederick K. Guck (L.S.)
(") Jessie F. Faucett (L.S.) (") Nannie Faucett (L.S.) (") Eleanor G. Guck (L.S.)

In the presence of —: (Signed) Henry Brett. (Signed) M. J. Schneller.

State of Michigan } S.S.
County of Houghton }

On the 15th day of February in the Year one thousand nine hundred and four, before me, a Notary Public in and for said County, personally appeared William H. Faucett and Jessie F. Faucett his Wife, Robert C. Faucett and Nannie Faucett his Wife, and Frederick K. Guck and Eleanor G. Guck his Wife, to me known to be the same persons described in and who executed the within instrument, who severally acknowledged the same to be their free act and deed. (Signed) Albert E. Petermann

Notary Public in and for Houghton Co. Michigan
My Commission Expires July 11th 1904.

I Hereby Certify that the Plat hereon is a correct one and that permanent Monuments consisting of Iron Bars have been securely fixed at all points marked thus "o" on Plat, at all the Angles in the Boundaries of the Land platted and all the Intersections of Streets, or Streets and Alleys. (Signed) Donald M. Scott.
Surveyor

Register's Office. } S.S.
Keweenaw County. Michigan }

Received for Record the 17th day of March A.D. 1904 at 1 o'clock P.M. and Recorded in Vol. 1 of Plats, at Page 1.

(Signed) Wm. E. Smith.
Register of Deeds.

DESCRIPTION

The Land embraced in this Plat of the Village of Ahmeek is a portion of the North East Quarter of the North West Quarter of Section Thirty Two (32), Township Fifty Seven (57) North of Range Thirty Two (32) West, situated in the County of Keweenaw, State of Michigan, and is described as follows —: From the Quarter Post on the North side of said Section Thirty Two (32) run South, No Degrees, Forty Eight Minutes, and Thirty Seconds, East, Six Hundred and Fifty one and Forty seven One hundredths Feet (S. 0. 48. 30 E. 651.47 Feet), to place of commencement; thence South, No Degrees, Forty eight Minutes, and Thirty Seconds, East, Six Hundred and Sixty Feet (S. 0. 48. 30 E. 660 Feet); thence North, Eighty nine Degrees, Forty eight Minutes, West, Twelve Hundred and Eighty eight and Sixty One hundredths Feet (N. 89. 48 W. 1288.60 Feet); thence North, No Degrees, Thirty Five Minutes, West, Six Hundred and Fifty Five and Forty nine One hundredths Feet (N. 0. 35 W. 655.49 Feet); thence East, Twelve Hundred and Eighty five and Ninety nine One hundredths Feet (E. 1285.99 Feet); to place of commencement.

County Treasurer's Certificate

I Hereby Certify, that I have examined the Records in my Office relating to the descriptions of the Lands in the within instrument, and from such examination it appears that the State and County taxes have been fully paid for the Five (5) years preceeding the date of said instrument. Eagle River Mar. 17th 1904. (Signed)
County Treasurer

Certificates of Register of Deeds and Surveyor

We, William E. Smith, Register of Deeds, and Donald M. Scott, Surveyor, Hereby Certify, that we have each carefully compared the copy with the original plat of the Village of Ahmeek, and that it is an exact copy thereof, and of the whole of such original plat.

(Signed) William E. Smith. Register of Deeds
(Signed) Donald M. Scott Surveyor

We, William E. Smith, Register of Deeds, and Donald M. Scott, Surveyor, Hereby Certify, that we have each carefully compared this copy with the Recorded Plat on Record in the Office of the Register of Deeds for Keweenaw County, Michigan, and that it is an exact copy thereof and of the whole of such Recorded Plat.

RECEIVED AND FILED,
IN AUDITOR GENERAL'S OFFICE,
April 3-1904
Deputy Auditor General

(Signed). Wm. E. Smith. Register of Deeds
(Signed). Donald M. Scott. Surveyor

PLAT
OF THE VILLAGE OF
AHMEEK
KEWEENAW CO. - MICH.

Scale 60 Feet to the Inch

S. 89° 45' 30" E
North Line. Section 32. T. 57. R. 32.
¼ Post.
S. 0° 48' 30" E. 651.47 Feet.
Place of Commencement

Auditor General's Indorsement
Examined and Approved
February 27th 1904

(Signed). John. F. Wilkinson.
Deputy Auditor General

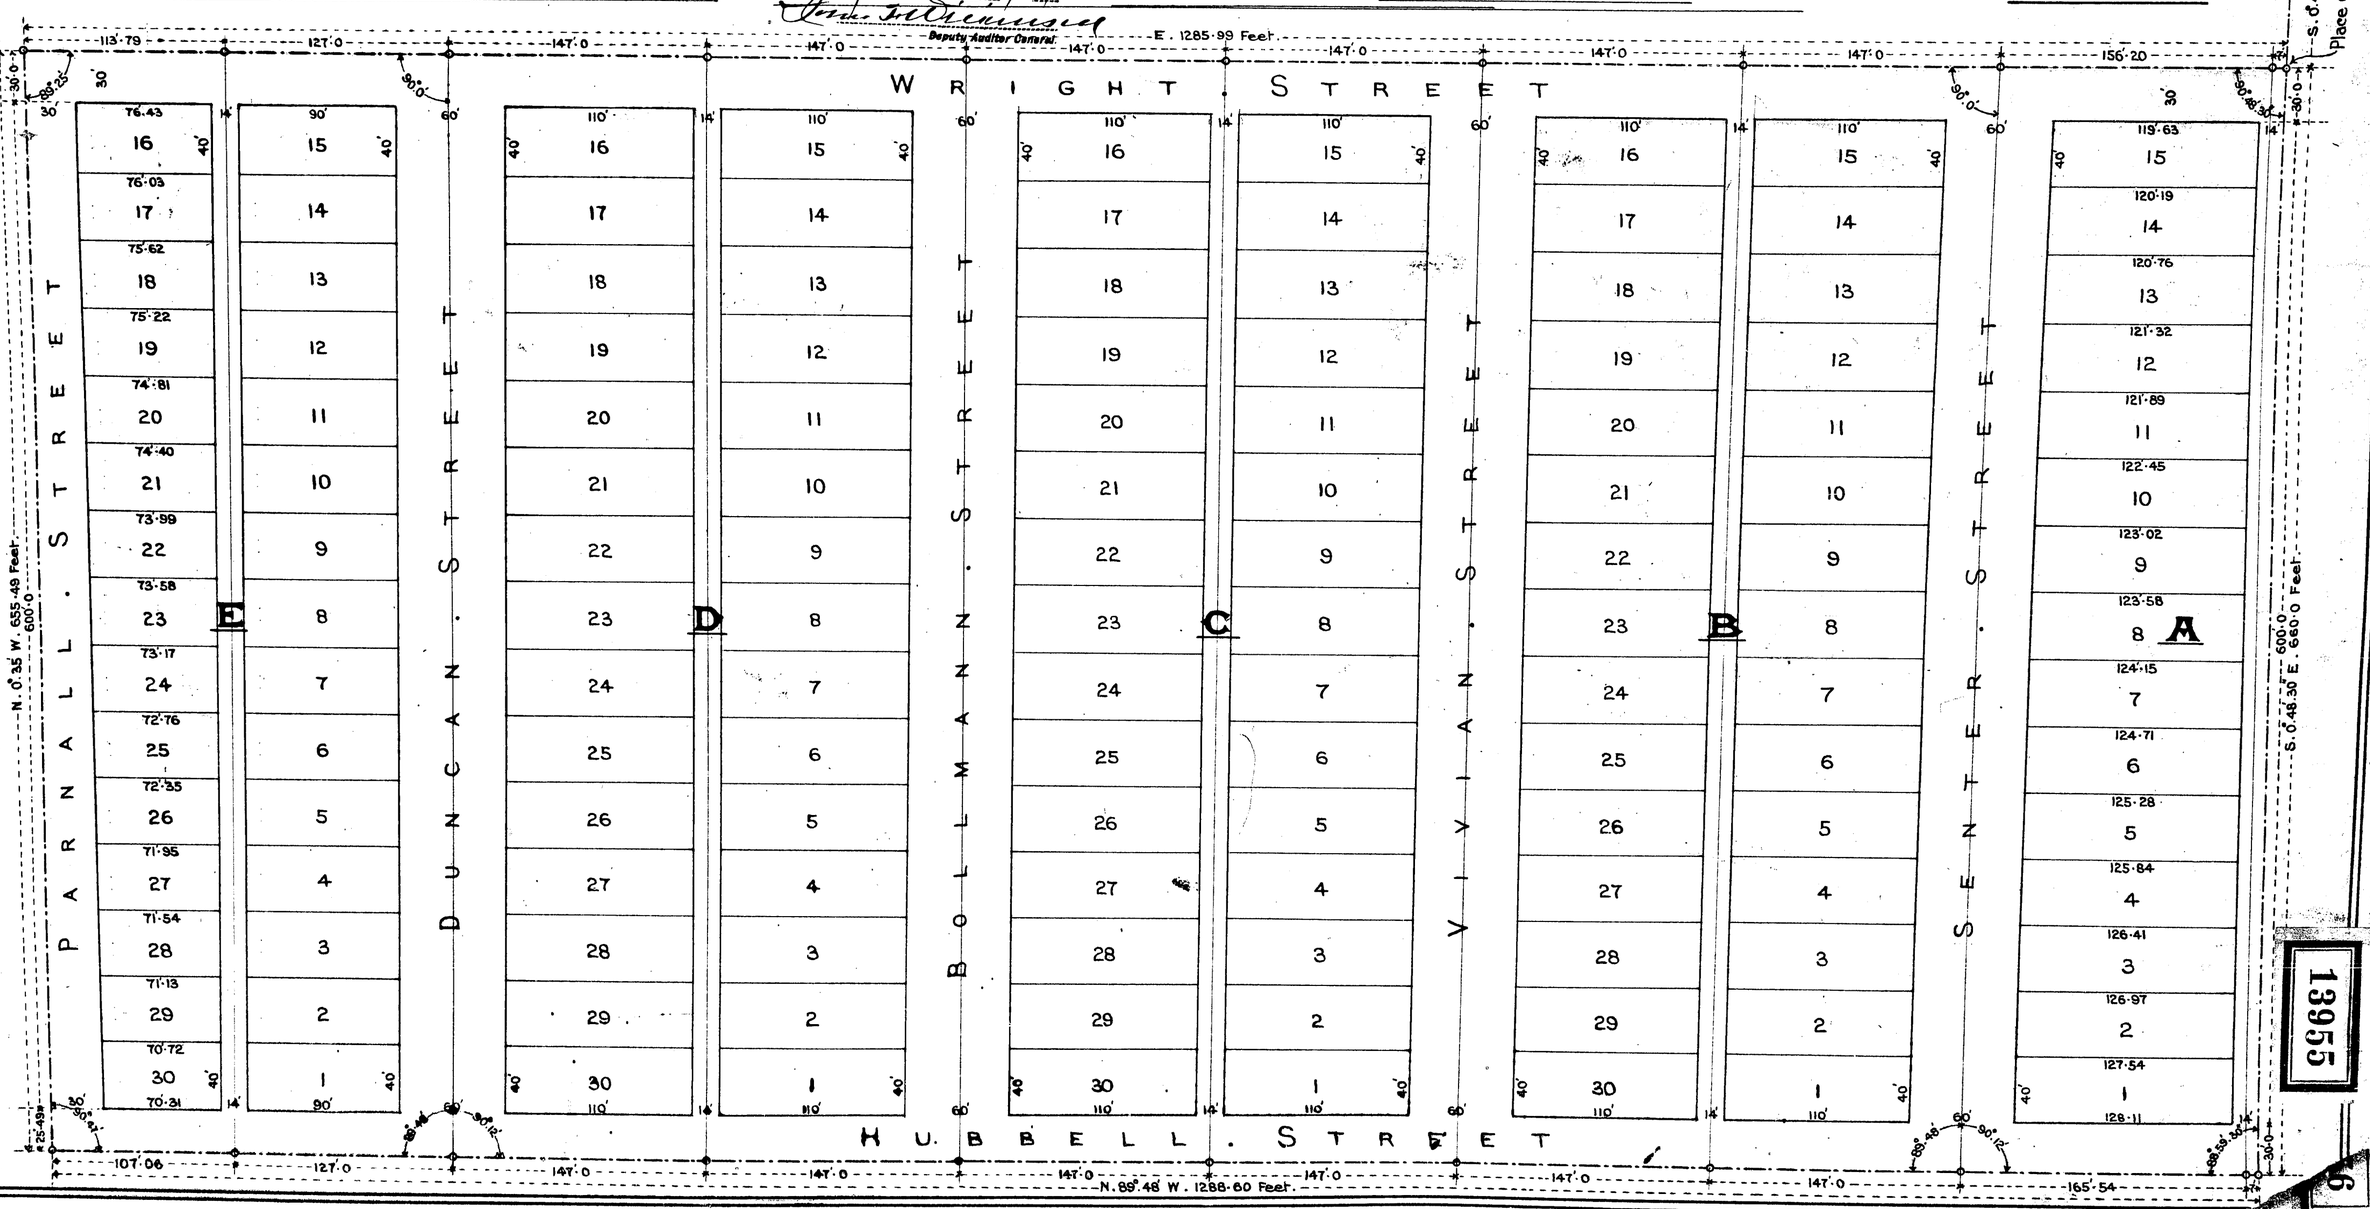

13955

6

12752

Donald M. Scott. Civil

DEDICATION

Know all Men by these Presents, That We, William H Faucett and Jessie F Faucett his Wife, and Robert C. Faucett and Nannie Faucett his Wife, and Frederick K. Guck and Eleanor G Guck his Wife, all of the Township of Calumet, County of Houghton, and State of Michigan, as Proprietors, have caused the Land in the annexed Plat to be Surveyed, laid out and Platted, to be known as the Village of Ahmeek, and that all the Streets and Alleys as shown on said Plat are hereby dedicated to the use of the Public.

In witness whereof we have hereunto set our hands and seals this 15th day of February A.D. 1904.

(Signed) William H. Faucett (L.S.) (Signed) Robert C. Faucett (L.S.) (Signed) Frederick K. Guck (L.S.)
(") Jessie F. Faucett (L.S.) (") Nannie Faucett (L.S.) (") Eleanor G. Guck (L.S.)

In the presence of —: (Signed) Henry Brett. (Signed) M.J. Schneller.

State of Michigan } S.S.
County of Houghton }

On the 15th day of February in the Year one thousand nine hundred and four, before me, a Notary Public in and for said County, personally appeared William H. Faucett and Jessie F. Faucett his Wife, Robert C. Faucett and Nannie Faucett his Wife, and Frederick K. Guck and Eleanor G. Guck his Wife, to me known to be the same persons described in and who executed the within instrument, who severally acknowledged the same to be their free act and deed. (Signed) Albert E. Petermann

Notary Public in and for Houghton Co. Michigan
My Commission Expires July 11th 1904.

I Hereby Certify that the Plat hereon is a correct one and that permanent Monuments consisting of Iron Bars have been securely fixed at all points marked thus "O" on Plat, at all the Angles in the Boundaries of the Land platted and all the Intersections of Streets, or Streets and Alleys. (Signed) Donald. M. Scott.
Surveyor

Register's Office.
Keweenaw County. Michigan } S.S.

Received for Record the 17th day of March A.D. 1904 at 1 o'clock P.M. and Recorded in Vol. 1 of Plats, at Page 1.

(Signed) Wm. E. Smith.
Register of Deeds.

DESCRIPTION

5410.

The Land embraced in this Plat of the Village of Ahmeek is a portion of the North East Quarter of the North West Quarter of Section Thirty Two (32), Township Fifty Seven (57) North of Range Thirty Two (32) West, situated in the County of Keweenaw, State of Michigan, and is described as follows —: From the Quarter Post on the North side of said Section Thirty Two (32) run South, No Degrees, Forty Eight Minutes, and Thirty Seconds, East, Six Hundred and Fifty one and Forty seven One hundredths Feet (S. 0° 48' 30" E. 651·47 Feet), to place of commencement; thence South, No Degrees, Forty eight Minutes, and Thirty Seconds, East, Six Hundred and Sixty Feet (S. 0° 48' 30" E. 660 Feet); thence North, 89° Eighty nine Degrees, Forty eight Minutes, West, Twelve Hundred and Eighty eight and Sixty One hundredths Feet (N. 89° 48' W. 1288·60 Feet); thence North, No Degrees, Thirty Five Minutes, West, Six Hundred and Fifty five and Forty nine One hundredths Feet (N. 0° 35' W. 655·49 Feet); thence East, Twelve Hundred and Eighty five and Ninety nine One hundredths Feet (E. 1285·99 Feet); to place of commencement.

County Treasurer's Certificate

I Hereby Certify, that I have examined the Records in my Office relating to the descriptions of the Lands in the within instrument, and from such examination it appears that the State and County taxes have been fully paid for the Five (5) years preceeding the date of said instrument. Eagle River Mar 17th 1904. (Signed) H. C. Jacka
County Treasurer

Certificates of Register of Deeds and Surveyor

We, William E. Smith, Register of Deeds, and Donald. M. Scott, Surveyor, Hereby Certify, that we have each carefully compared the copy with the original plat of the Village of Ahmeek, and that it is an exact copy thereof, and of the whole of such original plat.

(Signed) William E. Smith.
Register of Deeds

(Signed) Donald. M. Scott
Surveyor

We, William E. Smith, Register of Deeds, and Donald. M. Scott, Surveyor, Hereby Certify, that we have each carefully compared this copy with the Recorded Plat on Record in the Office of the Register of Deeds for Keweenaw County, Michigan, and that it is an exact copy thereof and of the whole of such Recorded Plat.

RECEIVED AND FILED.
in AUDITOR GENERAL'S OFFICE,
April 13 1904
Deputy Auditor General

(Signed) Wm. E. Smith. Register of Deeds

(Signed) Donald. M. Scott. Surveyor

PLAT
OF THE VILLAGE OF
AHMEEK
KEWEENAW CO. - MICH.
Scale 60 Feet to the Inch

S. 89° 45' 30" E
North Line. Section 32. T. 57. R. 32.

¼ Post.

S. 0° 48' 30" E. 651·47 Feet.
Place of Commencement

Auditor General's
Indorsement
Examined and Approved
February 27th 1904

(Signed) John. F. Wilkinson.
Deputy Auditor General

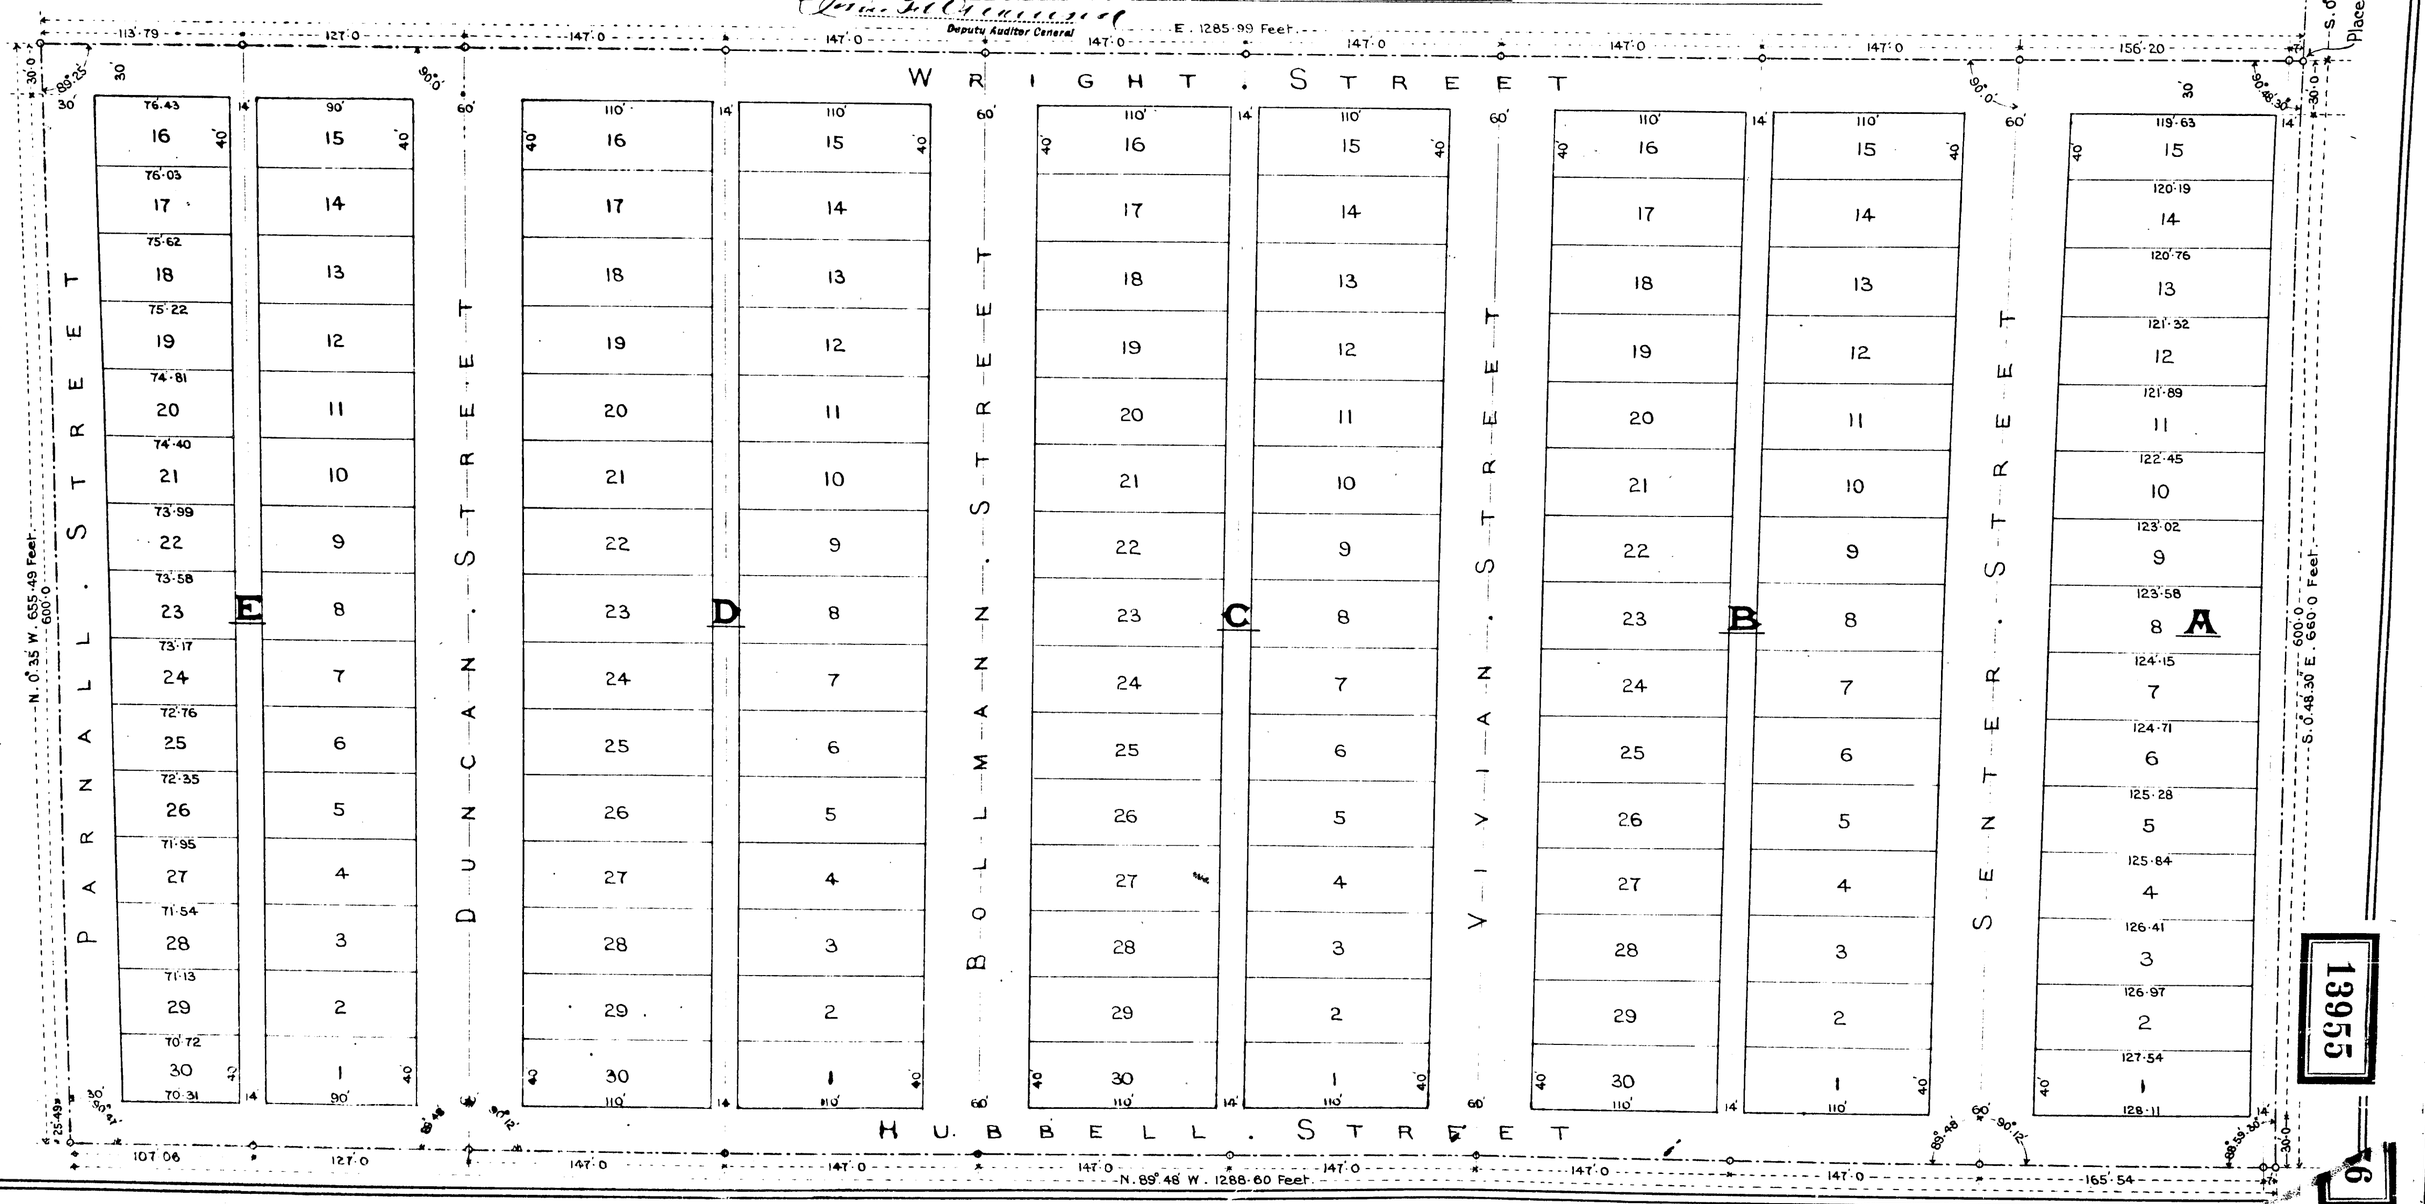

13955

76

12752

Donald. M. Scott. Civil Engineer and Surveyor

CliPDF - www.fastio.com