PLAT OF THE FIRST ADDITION TO THE VILLAGE OF AHMEEK

COUNTY OF KEWEENAW. STATE OF MICHIGAN.

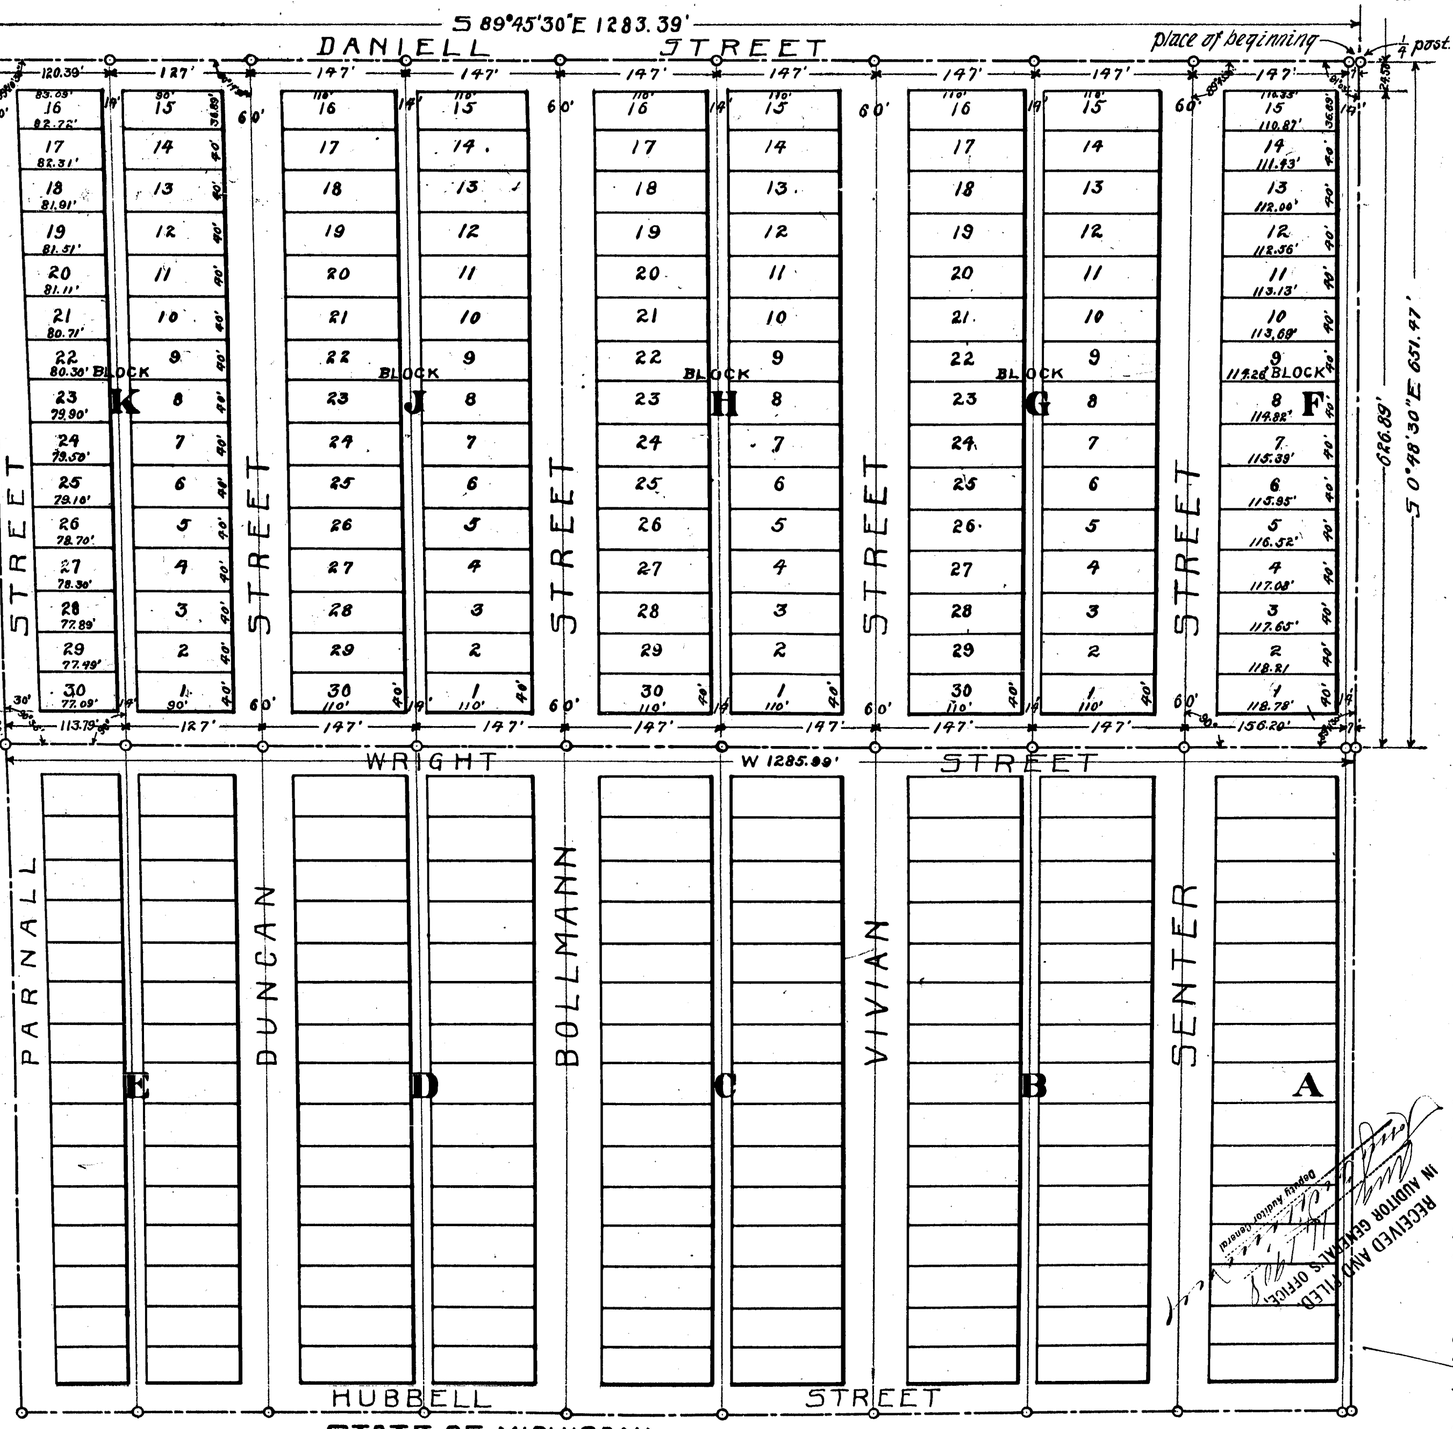

SCALE, 100 FT. TO 1 INCH.

Know all men by these presents that the Ahmeek Land and Improvement Company by Johnson Vivian Jr. pres., and Fredrick K. Guck, Sec'y, a corporation organized and existing under and by virtue of the laws of the State of Michigan, having its principal office at Laurium, Michigan, has caused the land described in the annexed plat to be surveyed and platted, to be known as the First Addition to the Village of Ahmeek, and that all ~~the~~ streets and allers as shown on said plat are hereby dedicated to the use of the public.

In witness whereof the said Ahmeek Land and Improvement Company, has caused these presents to be executed, and its corporate seal to be hereunto attached by its president and secretary ~~thereunto~~ duly authorized, this 30th day of April A.D. 1908.

In presence of J. Eberwein
John C. Vivian

Ahmeek Land and Improvement Co.
by Johnson Vivian its president,
and Fredrick K. Guck its secretary.
(Corporate Seal)

State of Michigan, County of Houghton } S.S.

On this 30th day of April A.D. 1908, before me appeared Johnson Vivian Jr. and Fredrick K. Guck, who, being by me duly sworn, did say that they are respectively president and secretary of the Ahmeek Land and Improvement Company, and that the seal affixed to said instrument is the corporate seal of said corporation, and that said instrument was signed and sealed in behalf of said corporation by authority of its board of Directors, and said Johnson Vivian Jr. and Fredrick K. Guck, acknowledge said instrument to be the free act and deed of said corporation.

Jay L. Ingersoll
Notary public in and for Houghton County.

My commission expires April 3rd 1909

The land embraced in the plat of the First Addition to the Village of Ahmeek is a portion of section thirty-two (32) Township Fifty-seven (57) North of Range thirty-two (32) West, situated in the County of Keweenaw, State of Michigan, and is described as follows: Commencing at the Quarter Post on the north side of said section thirty-two, thence south, no degrees, forty-eight minutes and thirty seconds east, (S. 0°48'30"E.) six hundred, fifty-one and forty-seven one-hundredths ($651\frac{47}{100}$) feet, thence west, twelve-hundred eighty five and ninety-nine one-hundredths ($1285\frac{99}{100}$) Feet, thence north, no degrees and thirty-five minutes west (N. 0°35'W.) six hundred fifty-six and ninety-six one-hundredths ($656\frac{96}{100}$) Feet, thence along the north line of said section thirty-two (32), South, eighty-nine degrees, forty five minutes and thirty seconds east (S 89°45'30"E), twelve hundred and eighty-three and thirty-nine one-hundredths ($1283\frac{39}{100}$) feet to point of Beginning.

I hereby certify that the plat hereon drawn is a correct one and that permanent monuments, consisting of iron pins eighteen (18) inches long and three quarters ($\frac{3}{4}$) inches in diameter, have been planted at all the points marked thus "o" on the plat, at intersections of all streets or streets and alleys, at all angles in the bounderies of the land platted, and at intersections of all streets and alleys with bounderies.

J. R. Smith
Surveyor.

I hereby certify, that I have examined the records in my office relating to the descriptions of land in the within instrument, and from such examination it appears that the State and County taxes have been fully paid for the five (5) years preceding the date of said instrument

Eagle River May 9th A.D. 1908.

M. C. Smith
County Treasurer.

We, Frank X. Kaiser, Register of Deeds, and J.R. Smith, Surveyor, hereby certify, that we have carefully compared the copy, with the original plat of the First Addition to the Village of Ahmeek, and that it is an exact copy thereof and of the whole of such original plat.

Frank X. Kaiser
Register of Deeds.

J. R. Smith
Surveyor.

Registers Office, Keweenaw County, Michigan. } S.S.

Received for record the 9th day of May A.D. 1908.
At 1 o'clock P. M. Recorded in volume 1 of plats, at page 30
Frank X. Kaiser
Register of Deeds.

Examined and Approved May 11th A.D. 1908.
John S. Wilkinson Dep.
Auditor General.

13956

STATE OF MICHIGAN, } S.S.
County of Keweenaw

We F. X. Kaiser Register of Deeds, and J. R. Smith Surveyor, hereby certify that we have each carefully compared the annexed plat of The First Addition to the Village of Ahmeek, now on record in the office of said Register of Deeds, and that it is a true transcript therefrom and of the whole of such record.

Register of Deeds.
Surveyor.

ClibPDF - www.fastio.com

PLAT OF THE
FIRST ADDITION
TO THE
VILLAGE OF AHMEEK
COUNTY OF KEWEENAW. STATE OF MICHICAN.

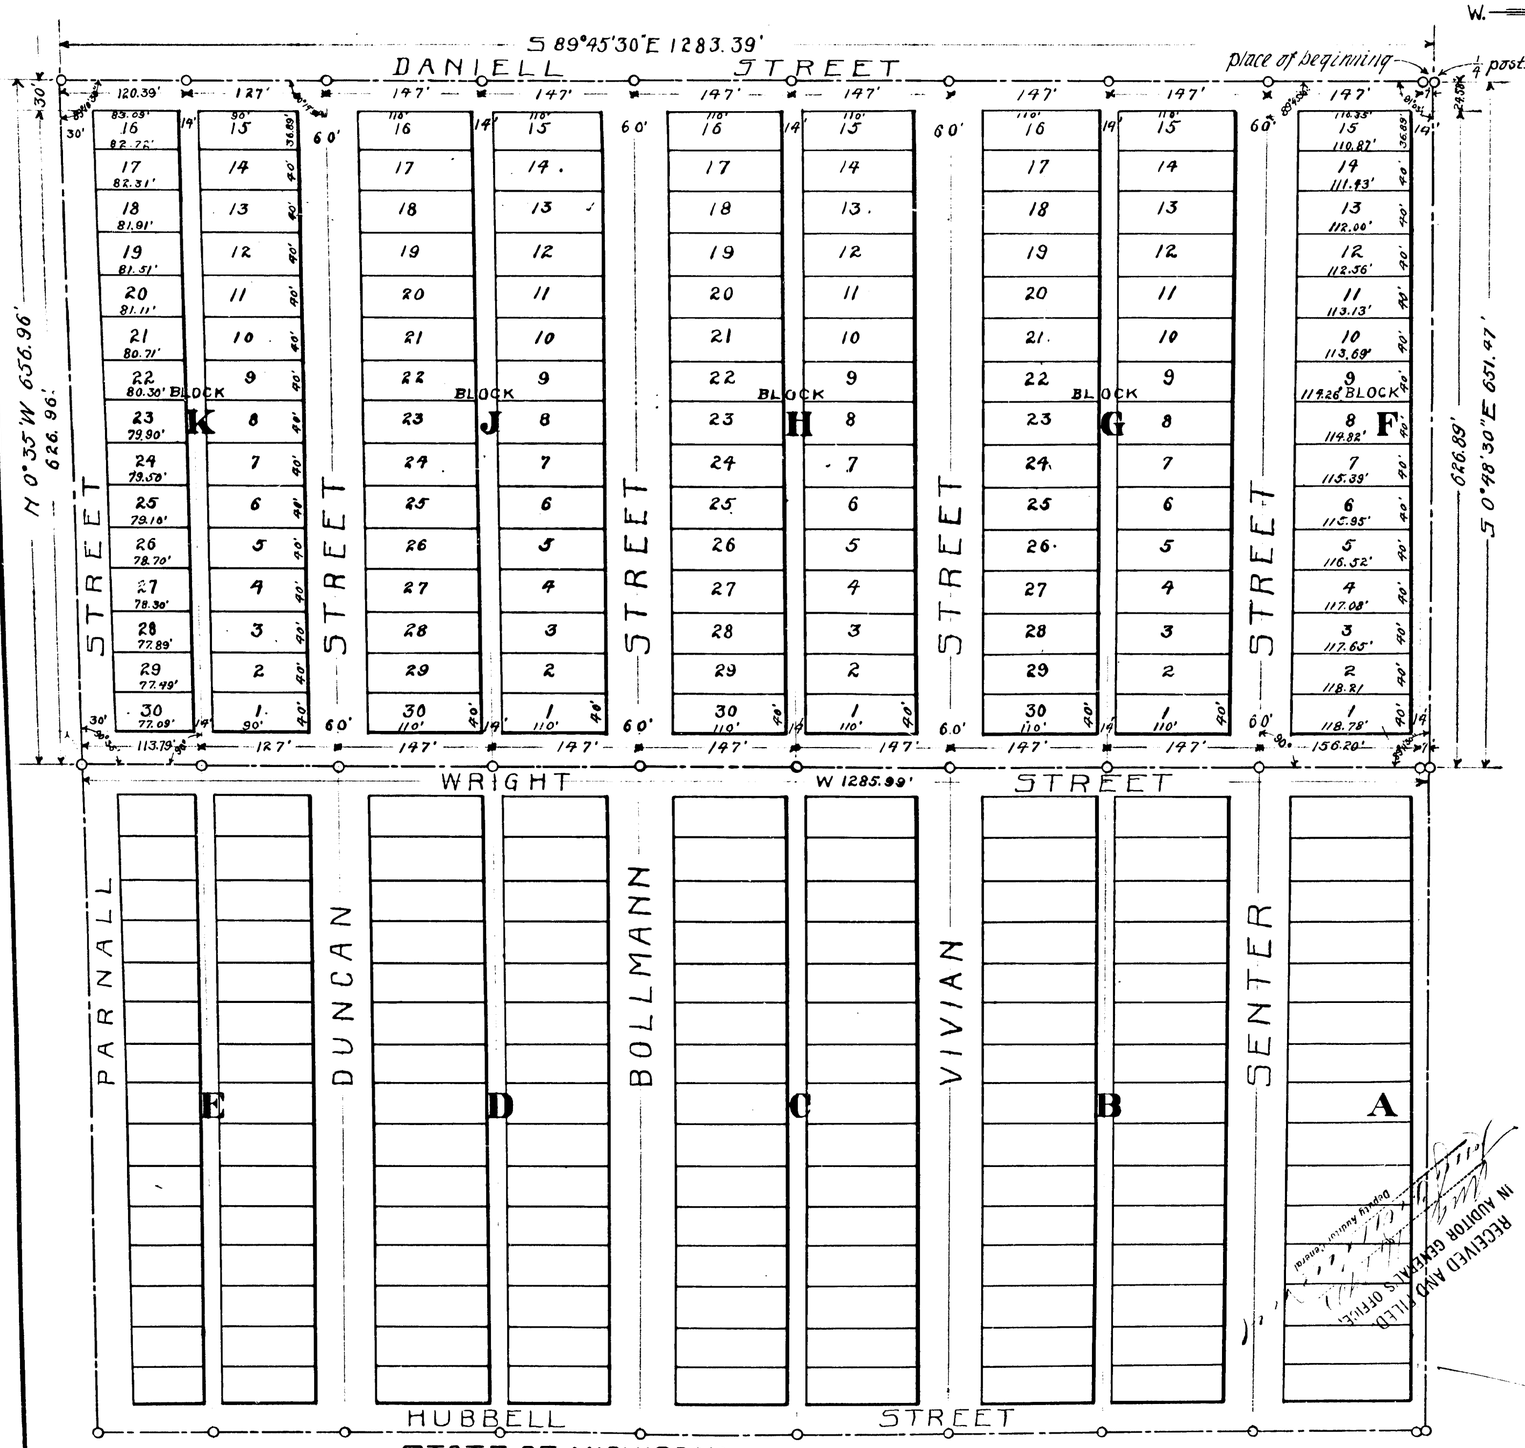

N.
W. E.
S.

100 0 100 200 300 400 500
SCALE, 100 FT., TO 1 INCH.

Know all men by these presents that the Ahmeek Land and Improvement Company by Johnson Vivian Jr. Pres., and Fredrick K. Guck, Secy, a corporation organized and existing under and by virtue of the laws of the State of Michigan, having its principal office at Laurium, Michigan, has caused the land described in the annexed plat to be surveyed and platted, to be known as the First Addition to the Village of Ahmeek, and that all ~~the~~ streets and alleys as shown on said plat are hereby dedicated to the use of the public.

In witness whereof the said Ahmeek Land and Improvement Company, has caused these presents to be executed, and its corporate seal to be hereunto attached by its president and secretary ~~thereunto~~ duly authorized, this 30th day of April A.D. 1908.

In presence of [illegible]

Ahmeek Land and Improvement Co.
by [illegible] its president,
and [illegible] its secretary.

(Corporate Seal)

State of Michigan, } S.S.
County of Houghton. }

On this 30th day of April A.D. 1908, before me appeared Johnson Vivian Jr. and Fredrick K. Guck, who being by me duly sworn, did say that they are respectively president and secretary of the Ahmeek Land and Improvement Company, and that the seal affixed to said instrument is the corporate seal of said corporation, and that said instrument was signed and sealed in behalf of said corporation by authority of its board of directors, and said Johnson Vivian Jr. and Fredrick K. Guck, acknowledge said instrument to be the free act and deed of said corporation.

My commission expires April 3rd 1909 — Jane L. Ingersoll, Notary public in and for Houghton County.

The land embraced in the plat of the First Addition to the Village of Ahmeek, is a portion of section thirty-two (32) Township fifty-seven (57) North of range thirty-two (32) West, situated in the County of Keweenaw, State of Michigan, and is described as follows: Commencing at the Quarter Post on the north side of said section thirty-two, thence South, no degrees, forty-eight minutes and thirty seconds east, (S. 0°48'30"E.) six hundred, fifty-one and forty-seven one-hundredths (651 47/100) feet, thence west, twelve-hundred eighty-five and ninety-nine one-hundredths (1285 99/100) feet, thence north, no degrees and thirty-five minutes west (N 0°35'W) six hundred fifty-six and ninety-six one-hundredths (656 96/100) feet, thence along the north line of said section thirty-two (32), South, eighty-nine degrees, forty-five minutes and thirty seconds east (S 89°45'30"E), twelve hundred and eighty-three and thirty-nine one-hundredths (1283 39/1001) feet to point of Beginning.

I hereby certify that the plat hereon drawn is a correct one and that permanent monuments, consisting of iron pins eighteen (18) inches long and three quarters (¾) inches in diameter, have been planted at all the points marked thus "o" on the plat, at intersections of all streets or streets and alleys, at all angles in the boundaries of the land platted, and at intersections of all streets and alleys with boundaries.

[illegible] Surveyor.

I hereby certify, that I have examined the records in my office relating to the descriptions of land in the within instrument, and from such examination it appears that the State and County taxes have been fully paid for the five (5) years preceding the date of said instrument

Eagle River May 9th A.D. 1908. [illegible] County Treasurer.

We, Frank X. Kaiser, Register of Deeds, and F.R. Smith, Surveyor, hereby certify, that we have carefully compared the copy, with the original plat of the First Addition to the Village of Ahmeek, and that it is an exact copy thereof and of the whole of such original plat.

[illegible] Register of Deeds. — [illegible] Surveyor.

Registers Office, Keweenaw County, Michigan. } S.S.

Received for record the 9th day of May A.D. 1908.
At 1 o'clock P.M. Recorded in volume 1 of plats, at page 30
[illegible] Register of Deeds.

Examined and Approved May 11th A.D. 1908.
John T. Wilkinson Deputy Auditor General.

RECEIVED AND FILED IN AUDITOR GENERAL'S OFFICE

STATE OF MICHIGAN, } S.S.
COUNTY OF Keweenaw }

We F. X. Kaiser Register of Deeds, and F. R. Smith Surveyor, hereby certify that we have each carefully compared the annexed plat of The First Addition to The Village of Ahmeek, now on record in the office of said Register of Deeds, and that it is a true transcript therefrom and of the whole of such record.

[illegible] Register of Deeds.
[illegible] Surveyor.

13956

CliPDF www.fastio.com