


1278

ROCK HARBOR ISLE ROYALE.

KEWEENAW COUNTY, MICHIGAN.

PORTIONS OF LOT 1 SEC. 3 LOT 1 SEC. 4 TOWNSHIP 66 N. RANGE 33 W.
Scale 200' = 1 inch

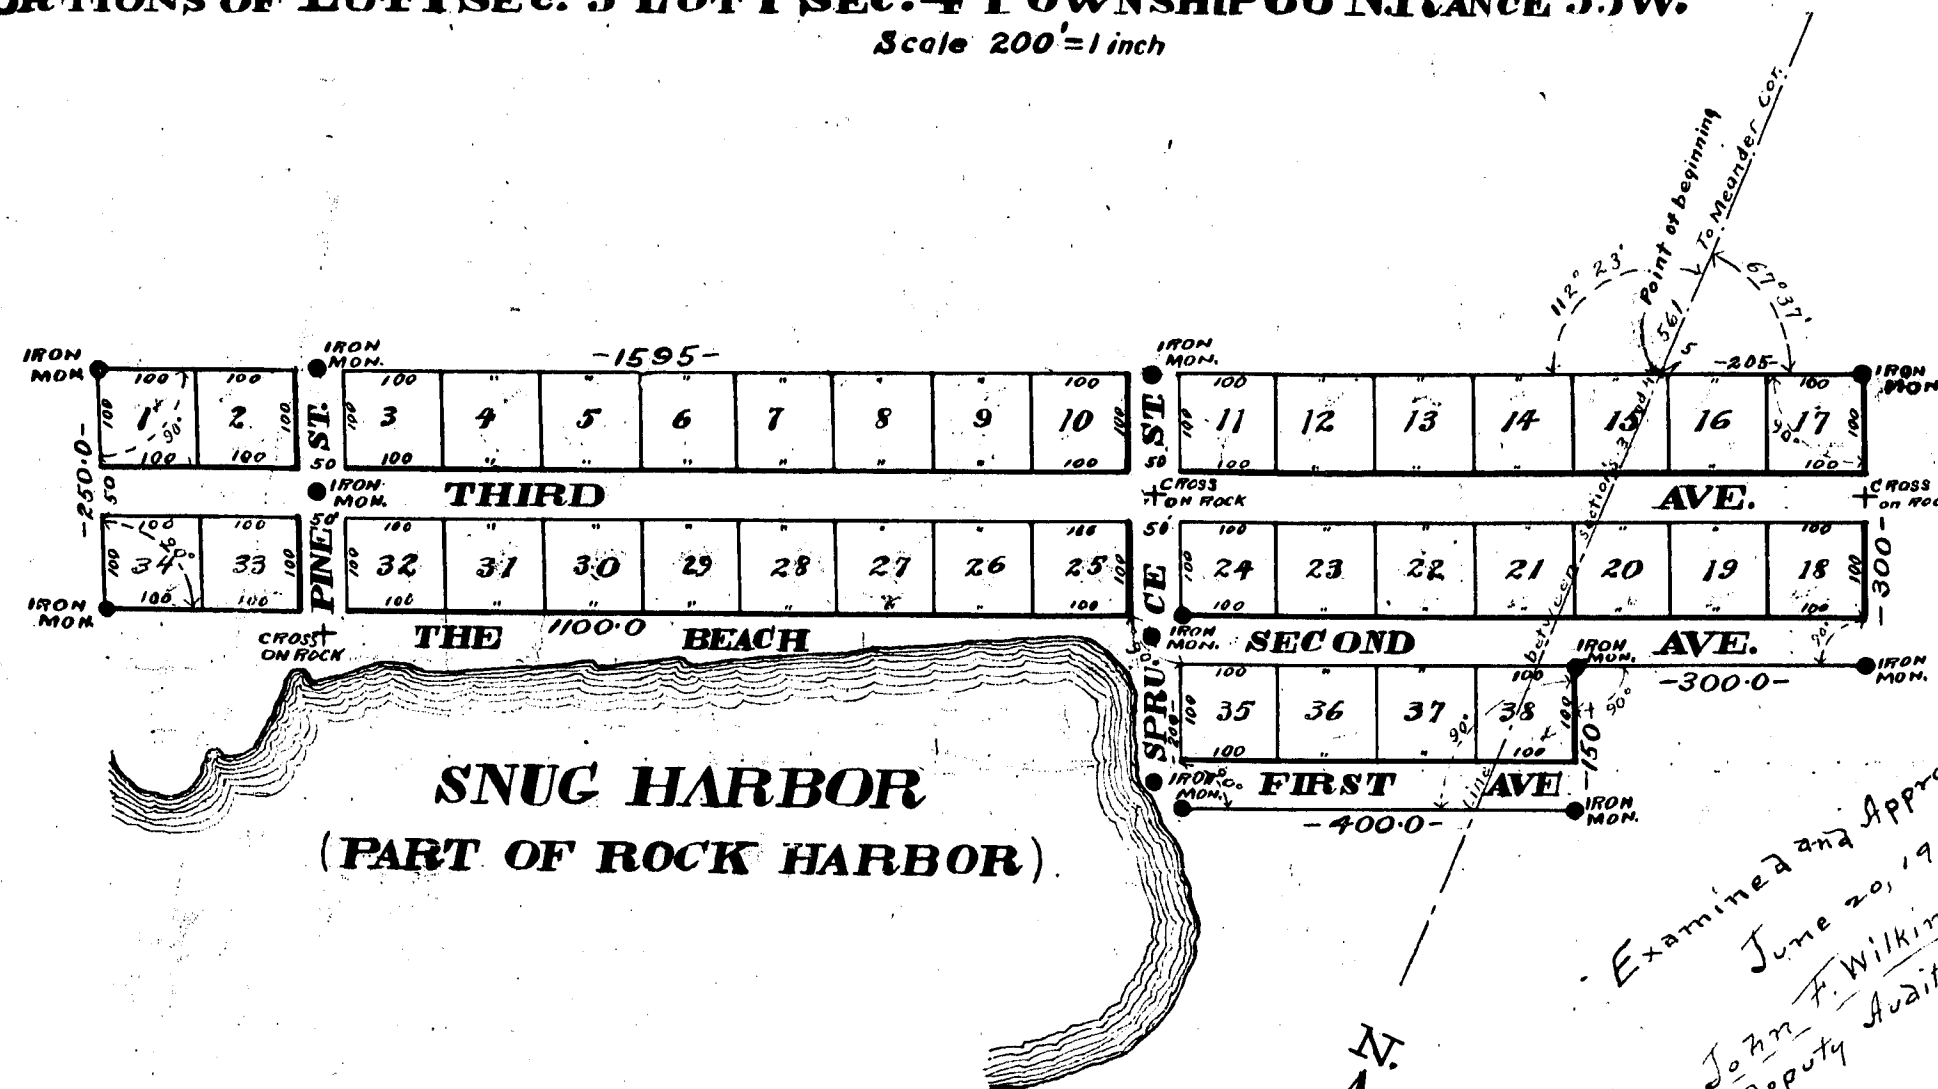

RECEIVED AND FILED
IN AUDITOR GENERAL'S OFFICE
JUN 20 1908
DEPT. OF LAND AND MINES
MICHIGAN

Know All Men By These Presents:—That we Knut Neutson as proprietor, and Theresa Neutson, his wife, have caused the land embraced in the annexed plat to be surveyed, laid out and platted, to be known as "Rock Harbor" and that the streets and avenues as shown on said plat are hereby dedicated to the use of the public.

Signed and sealed in presence of {
C. M. Kent
Mellie Oster

Knut Neutson (L. S.)
Theresa Neutson (L. S.)

State of Minnesota, } ss.
County of St. Louis,

On this 27 day of May 1908 before me, a Notary Public, in and for said county, personally came the above named Knut Neutson and Theresa Neutson, his wife, known to me to be the person who executed, the above dedication, and acknowledged the same to be their free act and deed.

NOTARY PUBLIC, ST. LOUIS COUNTY, MINN.
My Commission Expires Aug 28, 1912.

Mellie Oster
Notary Public, St. Louis Co, Minnesota

The land embraced in the annexed plat of "Rock Harbor" is that portion of lot one (1) Section three (Sec. 3) lot one (1) Section four (Sec. 4) Township sixty-six (T. 66) North range thirty-three (R. 33) West situated in Keweenaw County, State of Michigan, described as follows: Beginning at a point five-hundred and sixty-one (561) feet south of the meander corner and on the section line between Section three (Sec. 3) and Section four (Sec. 4) Thence westerly at an angle of one-hundred and twelve degrees and twenty-three minutes (112°23') one-thousand five hundred and ninety-five (1595) feet, thence southerly at an angle of ninety degrees (90°) two-hundred and fifty (250) feet, thence easterly at an angle of ninety degrees (90°) from last described line eleven-hundred (1100) feet, thence southerly at an angle of ninety degrees (90°) from last described line (200) feet, thence easterly at an angle of ninety degrees (90°) from last described line four-hundred (400) feet, thence northerly at an angle of ninety degrees (90°) from last described line one-hundred and fifty (150) feet, thence easterly at an angle of ninety degrees (90°) from last described line three-hundred (300) feet, thence northerly at an angle of ninety degrees (90°) from last described line three-hundred (300) feet, thence westerly at an angle of ninety degrees (90°) from last described line two-hundred and five (205) feet, to place of beginning.

I hereby certify that the plat hereon delineated is a correct one, and that permanent monuments, consisting of iron and stone, the stone monuments are crosses two inches long cut in the solid ledge, the iron monuments are round bars one inch in diameter, two and one half feet long, driven firmly in the ground, have been planted at points marked thus: (+) cross on rock. (C) iron monument, as thereon shown at all angles in the boundaries of the land platted, and at all intersections of streets

R. W. Nichols
Surveyor

I hereby certify that I have examined the records in my office, relating to the description of deeds, in the within instrument and from such examination it appears that the state and county taxes, have been fully paid for the five years preceding the date of said instrument

W. E. Smith
County Treasurer

State of Michigan } ss.
County of Keweenaw

I hereby certify that the certificate required by Section 135 of Act No. 206 of the Public Act of 1893, was presented to me at the same time said deed was presented.

Registers Office
Keweenaw County, Michigan } ss.

Received for record the 24th day of June A.D. 1908 at 11 o'clock M. and received in Vol. 1 of plates, page 5

State of Michigan } ss.
County of Keweenaw


We, Frank X. Kaiser Register of Deeds, and R. W. Nichols Surveyor, hereby certify that we have each carefully compared the annexed copy with the plat of "Rock Harbor" now of record in the office of said Register of Deeds, and that it is a true transcript therefrom and of the whole of such record.

Frank X. Kaiser
Register of Deeds
R. W. Nichols
Surveyor

ROCK HARBOR ISLE ROYALE.

KEWEENAW COUNTY, MICHIGAN.

PORTIONS OF LOT 1 SEC. 3 LOT 1 SEC. 4 TOWNSHIP 66 N. RANGE 33 W.
Scale 200' = 1 inch

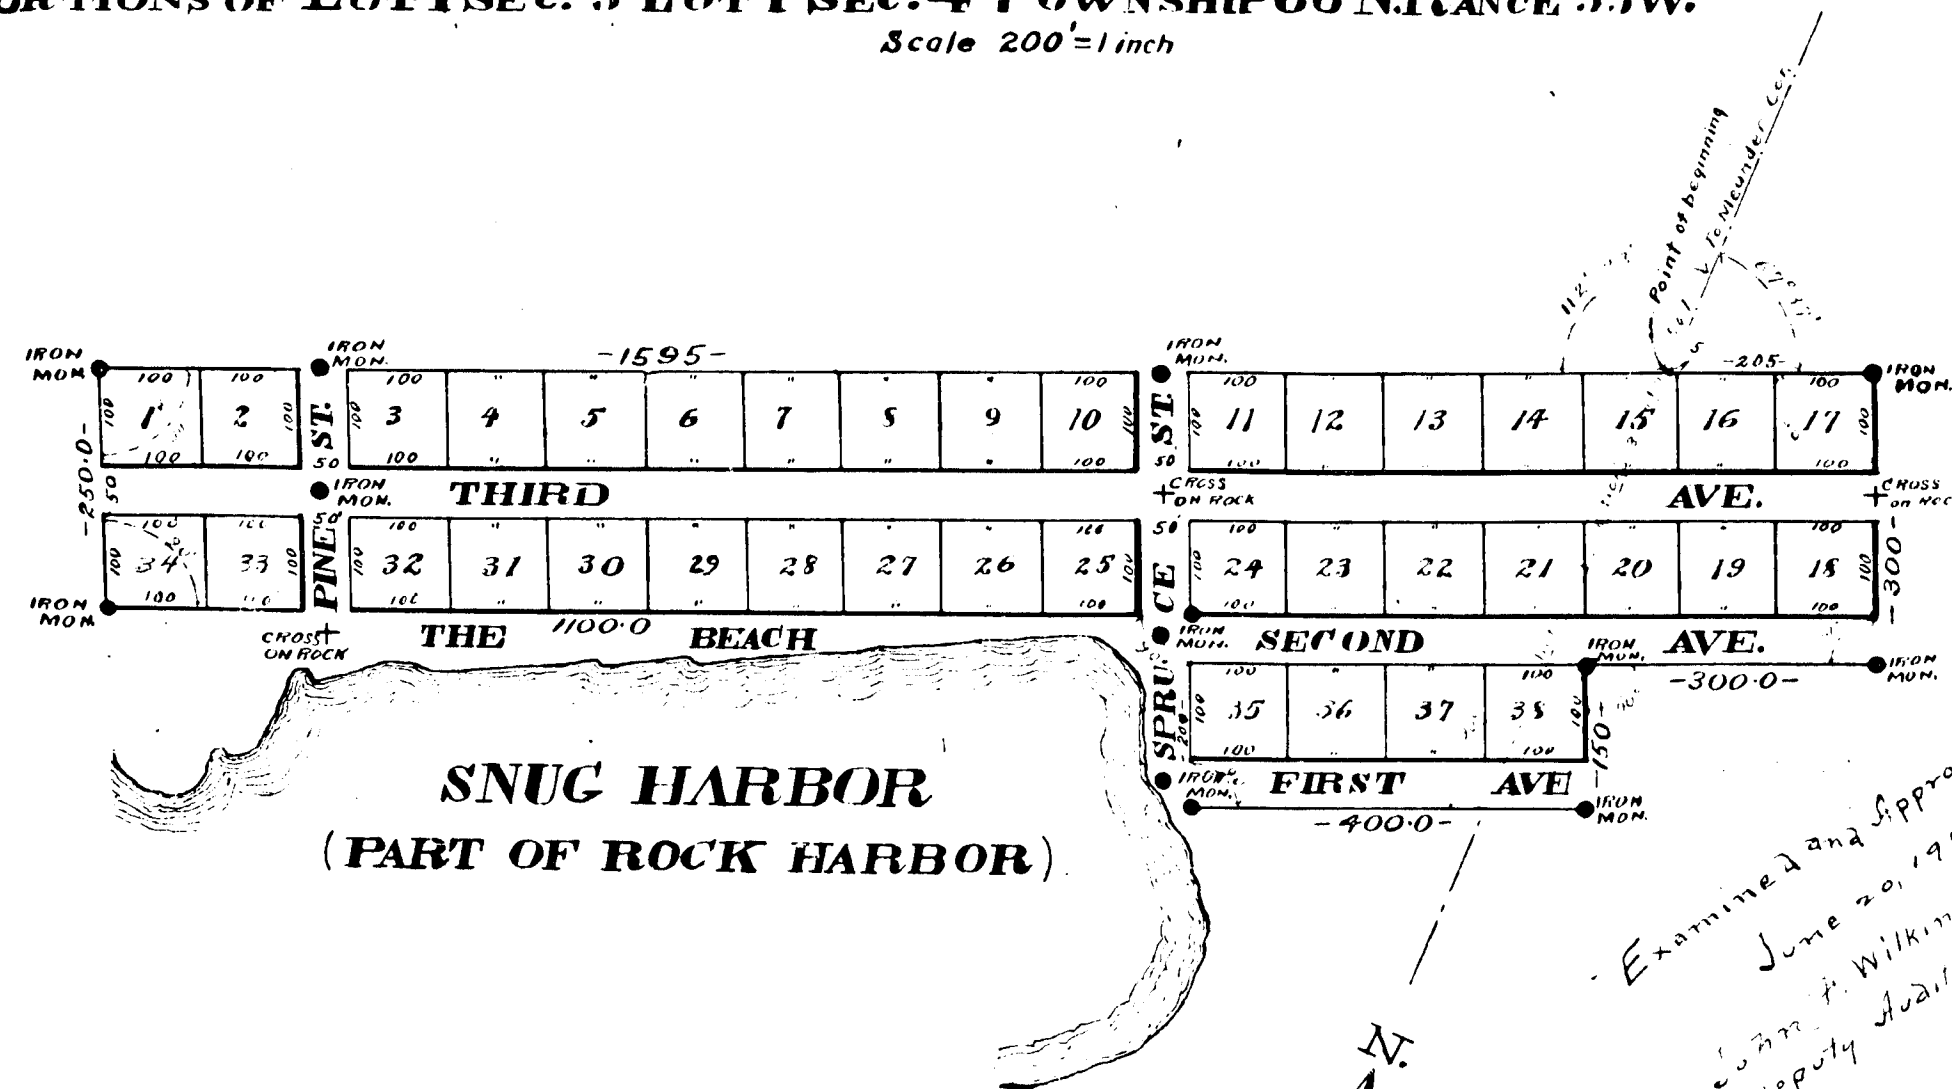

Know All Men By These Presents.—That we Knut Neutson as proprietor, and Theresa Neutson, his wife, have caused the land embraced in the annexed plat to be surveyed, laid out and platted, to be known as "Rock Harbor" and that the streets and avenues as shown on said plat are hereby dedicated to the use of the public.

Signed and sealed in presence of { *E. M. Neutson*
Theresa Neutson

Knut Neutson (L. S.)
Theresa Neutson (L. S.)

State of Minnesota, } ss.
County of St. Louis,

On this 27 day of May 1908 before me, a Notary Public, in and for said county, personally came the above named Knut Neutson and Theresa Neutson, his wife, known to me to be the person who executed, the above dedication, and acknowledged the same to be their free act and deed.

Theresa Neutson
Notary Public, St. Louis Co. Minnesota

The land embraced in the annexed plat of "Rock Harbor" is that portion of lot one (1) Section three (Sec. 3) lot one (1) Section four (Sec. 4) Township sixty-six (T. 66) North range thirty-three (R. 33) West, situated in Keweenaw County, State of Michigan, described as follows: Beginning at a point five-hundred and sixty-one (561) feet south of the meander corner and on the section line between Section three (Sec. 3) and Section four (Sec. 4) Thence westerly at an angle of one-hundred and twelve degrees and twenty-three minutes (112°23') one-thousand five hundred and ninety-five (1595) feet, thence southerly at an angle of ninety degrees (90°) two-hundred and fifty (250) feet, thence easterly at an angle of ninety degrees (90°) from last described line eleven-hundred (1100) feet, thence southerly at an angle of ninety degrees (90°) from last described line (200) feet, thence easterly at an angle of ninety degrees (90°) from last described line four-hundred (400) feet, thence northerly at an angle of ninety degrees (90°) from last described line one-hundred and fifty (150) feet, thence easterly at an angle of ninety degrees (90°) from last described line three-hundred (300) feet, thence northerly at an angle of ninety degrees (90°) from last described line three-hundred (300) feet, thence westerly at an angle of ninety degrees (90°) from last described line two-hundred and five (205) feet, to place of beginning.

I hereby certify that the plat hereon delineated is a correct one, and that permanent monuments, consisting of iron and stone, the stone monuments are crosses two inches long cut in the solid ledge, the iron monuments are round bars one inch in diameter, two and one half feet long, driven firmly in the ground, have been planted at points marked thus: (+) cross on rock. (O) iron monument, as thereon shown at all angles in the boundaries of the land platted, and at all intersections of streets

R. W. Nichols
Surveyor

I hereby certify that I have examined the records in my office, relating to the description of deeds, in the within instrument and from such examination it appears that the state and county taxes, have been fully paid for the five years preceding the date of said instrument

M. E. Smith
County Treasurer

State of Michigan } ss.
County of Keweenaw

Frank X. Naisir Michigan, June 24 1908
I hereby certify that the certificate required by Section 135 of Act No. 206 of the Public Act of 1893, was presented to me at the same time said deed was presented.

Register's office
Keweenaw County, Michigan } ss.

Received for record the 24th day of June A.D. 1908
at 12 o'clock M. and received in Vol. 1 of plates, page 5

State of Michigan } ss.
County of Keweenaw

We *Frank X. Naisir* Register of Deeds, and *R. W. Nichols* Surveyor, hereby certify that we have each carefully compared the annexed copy with the plat of "Rock Harbor" now of record in the office of said Register of Deeds, and that it is a true transcript therefrom and of the whole of such record.

Frank X. Naisir
R. W. Nichols
Register of Deeds
Surveyor