


MICH. —

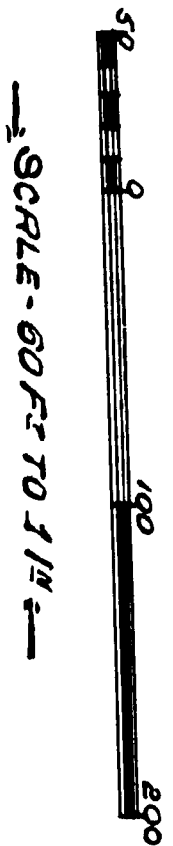

Deputy Auditor General

C. L. Gentry
Register of Deeds

20

Approved..... Nov. 19th 1906

3

The following is a description of the band mentioned in the postcard:

W. D. F. Fuller


No. 9. Zucca

W. L. G. L.

Wm. Thompson & Son
Supermarket.

5980

JOSEPH F. WEBER'S
SUBⁿ OF PART OF LOTS 1st & 2nd
OF ALBERT CRANE'S SUBⁿ
OF PART OF P.C.'S 10th 644
DETROIT, MICH.

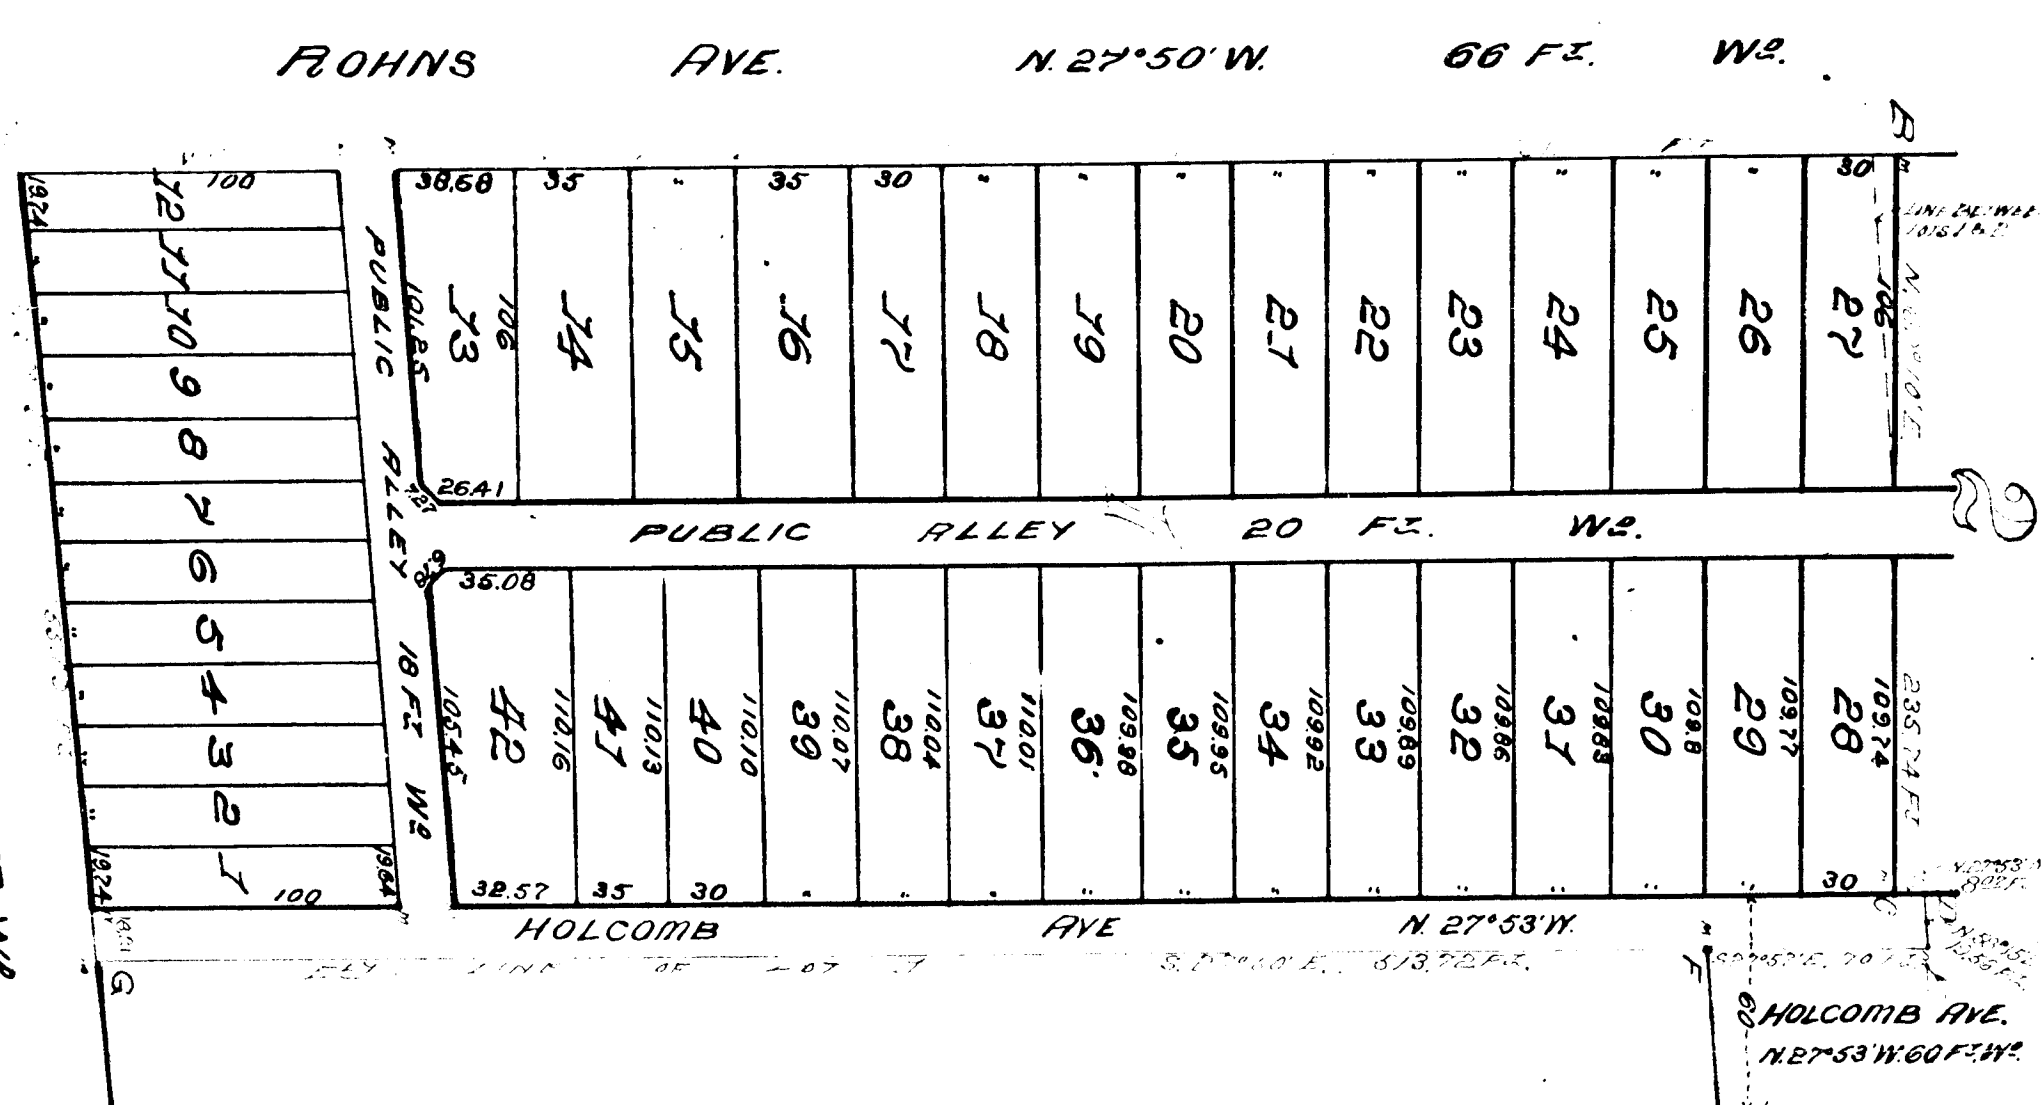

SCALE - 60 FT TO 1 IN

RECEIVED AND FILED,
IN AUDITOR GENERAL'S OFFICE,
JAN 18 1907
J. H. W. Coe
Deputy Auditor General

NOTICE OF DEEDS (OPTION) SS.
WAYNE COUNTY,)
This instrument was received for record this
20th day of January 1907 at 10:00 A.M.
and recorded in Liber 146 at 10:00 A.M.
of Book 146, as proper certificate was
furnished in compliance with Sec. 186, of Senate
Bill No. 199, filed 21st Act of 1898.
J. P. Buckley
Register of Deeds

Shown and met by these Present: John W. Shuman, Attorney for the
instrument herein, and the undersigned, being a Justice of the Peace,
do hereby certify that the foregoing instrument was duly acknowledged
before me by the parties thereto, and that the same is a true and correct
copy of the original as the same appears from the records of this
office.

In Presence of
J. P. Shuman
County of Wayne,)
Notary Public

Approved Jan 19 1907

State of Michigan)
County of Wayne,)
I, J. P. Shuman,)
Notary Public,)
do hereby certify that the foregoing instrument was duly acknowledged
before me by the parties thereto, and that the same is a true and correct
copy of the original as the same appears from the records of this
office.

Subscribed and sworn to before me this 19th day of January 1907.

J. P. Shuman
Notary Public

State of Michigan)
County of Wayne,)
I, J. P. Shuman,)
Notary Public,)
do hereby certify that the foregoing instrument was duly acknowledged
before me by the parties thereto, and that the same is a true and correct
copy of the original as the same appears from the records of this
office.

Subscribed and sworn to before me this 19th day of January 1907.

J. P. Shuman
Notary Public