PLAN
of the
VILLAGE of LINDEN

North and South line of lot 3 Sec 6 Township 55 North Range 32 West.

Received and Filed in Auditor General's Office,
June 13 1876
H R Pratt
Deputy Auditor General.

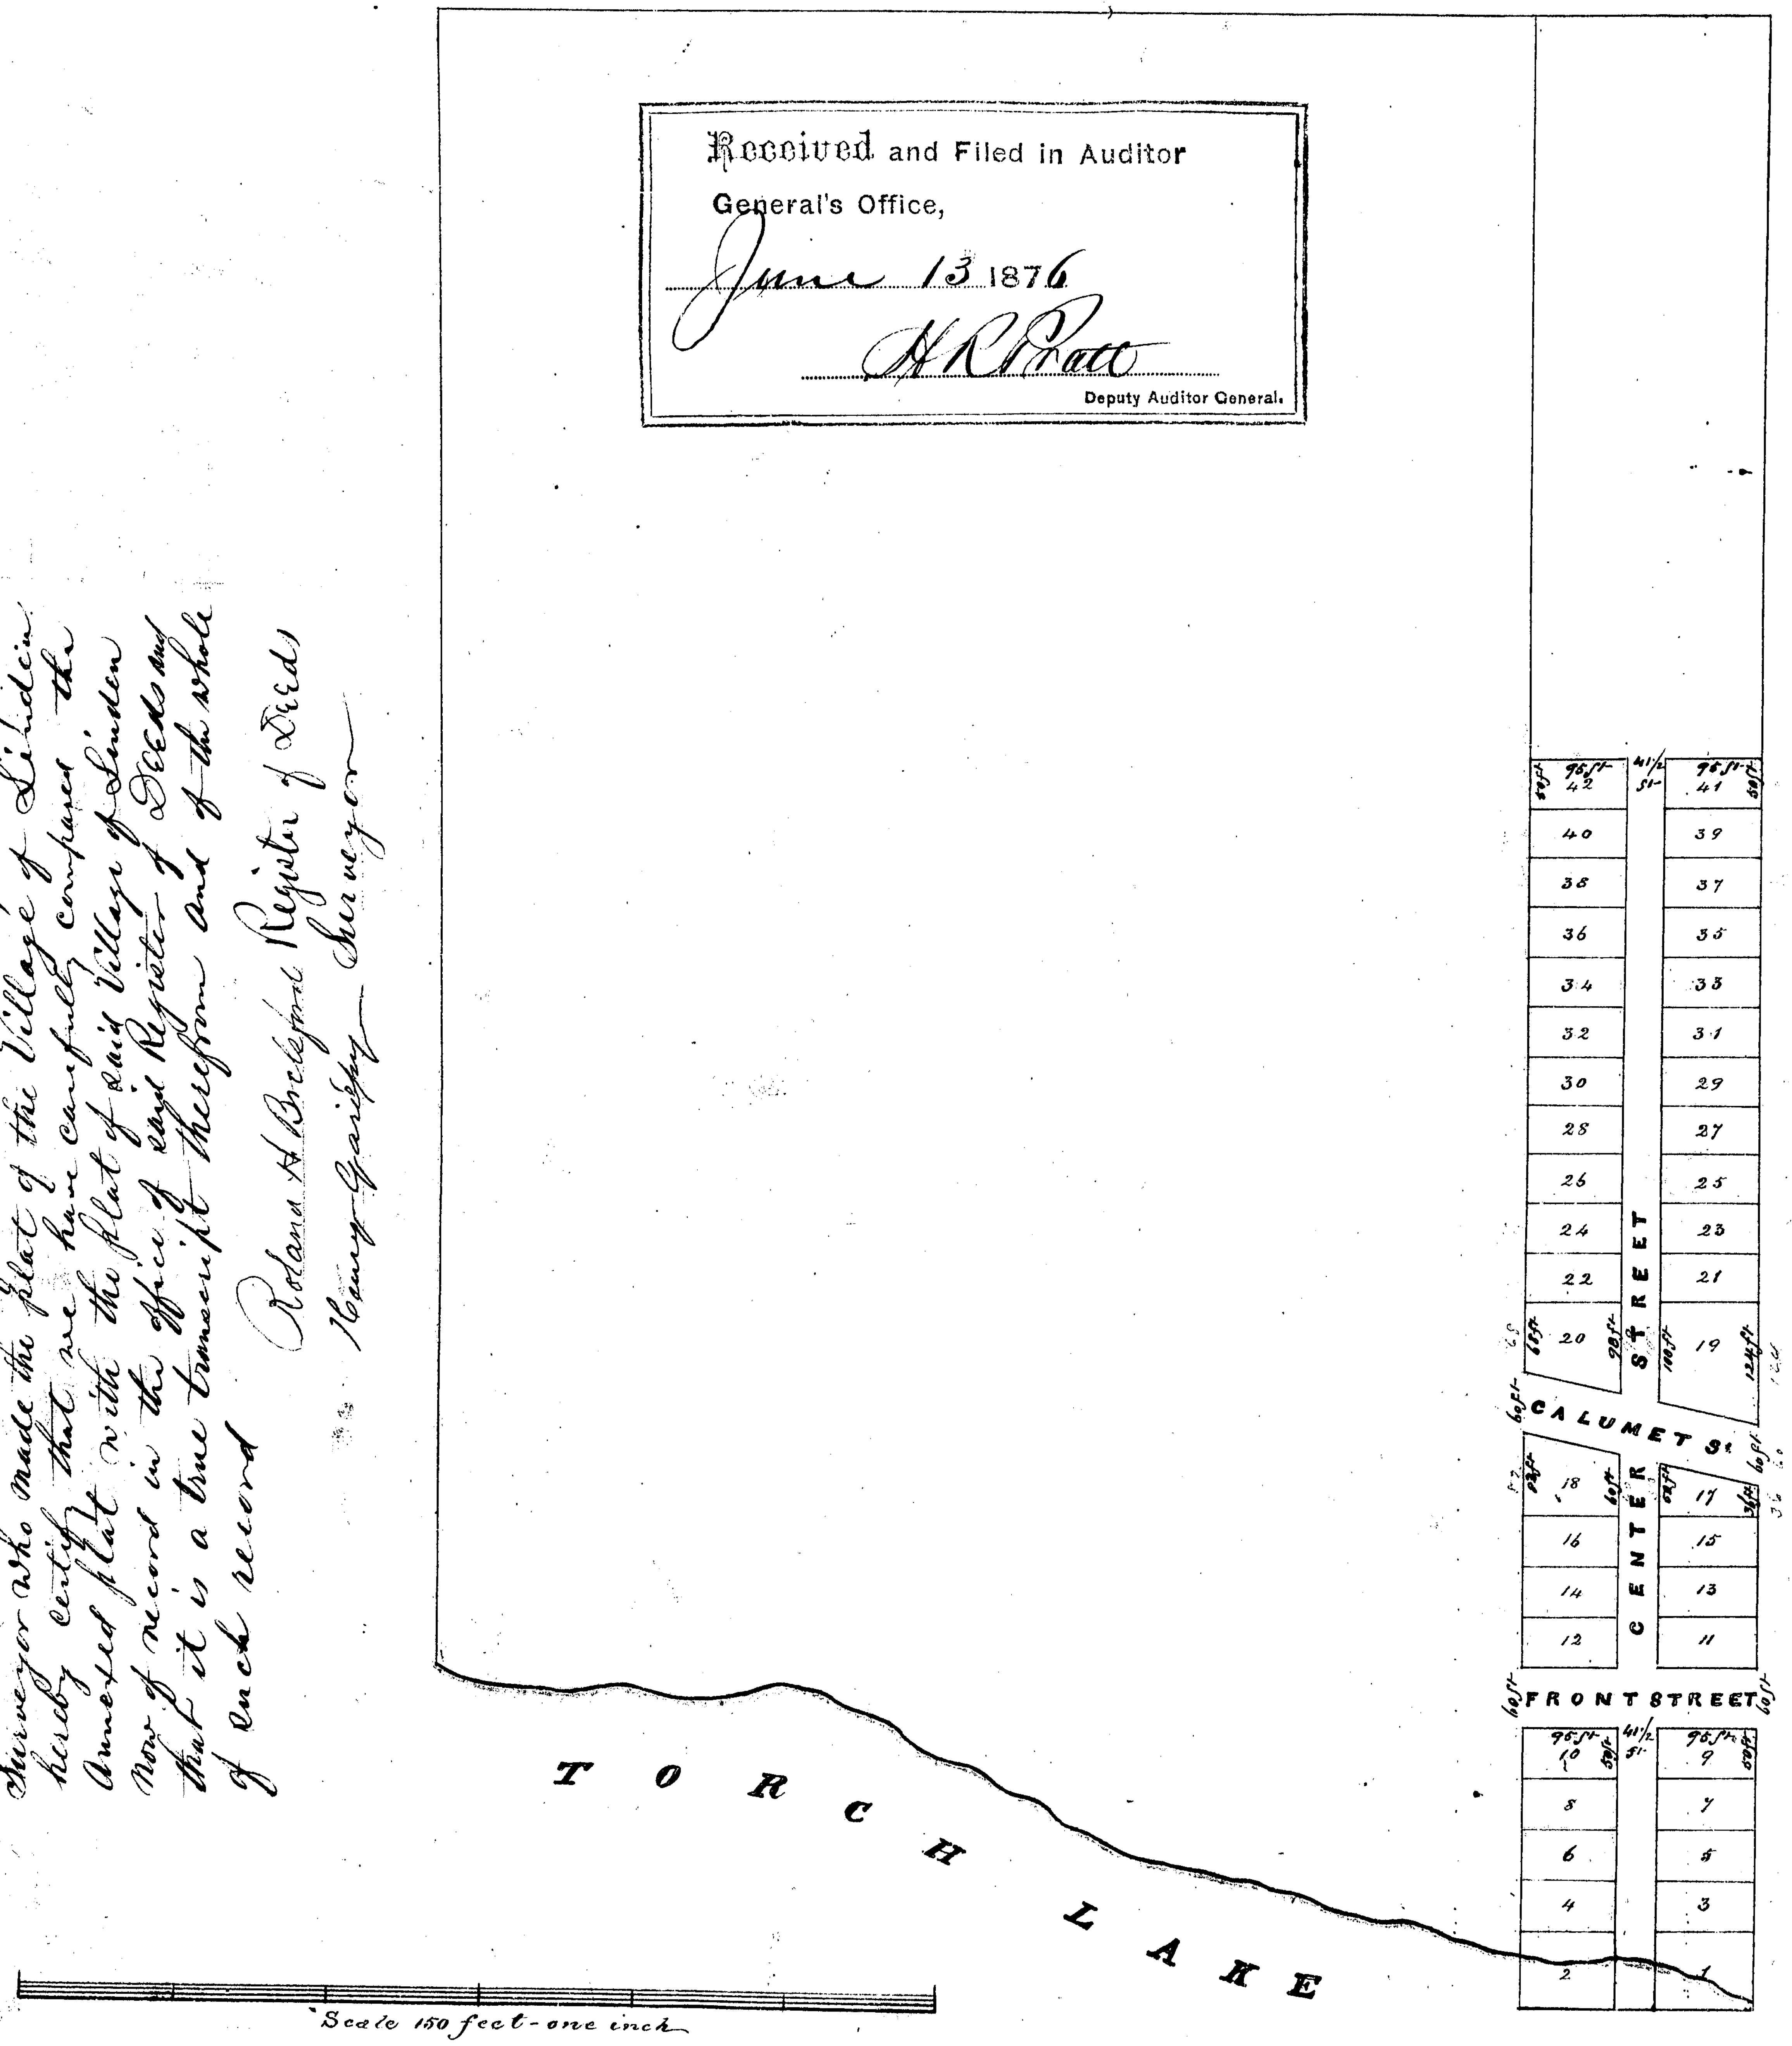

State of Michigan
County of Houghton } ss We, Roland H. Brelsford, Register of Deeds and Henry Garipy the Surveyor who made the plat of the Village of Linden hereby certify that we have carefully compared the Annexed plat with the plat of said Village of Linden now of record in the office of said Register of Deeds and that it is a true transcript therefrom and of the whole of such record

Roland H Brelsford Register of Deeds
Henry Garipy Surveyor

This Certificate made this 18 day of February A.D. 1875, witnesseth that the undersigned Jacob Young and Catherine Young of Houghton, Houghton County Michigan, are the proprietors of the Land embraced in the Plat hereon drawn and that the undersigned Henry Garipy Surveyor of Houghton, Houghton County, Michigan, is the person who made said plat. That said plat embraces all that part of Lot No 3 of Section No 6 in Township 55 North of Range 32 West described as follows to wit: Commencing at a point 437 feet East of center section from thence running South 221 feet 6 inches from thence East to Shore of Torch Lake thence Northerly along the Shore of Torch Lake to the North boundary or the East and West line of said Lot No 3 and from thence West to the place of beginning.

In Witness whereof the persons above mentioned have subscribed their names hereto the day and year above written

Subscribed in presence of
C. B. Grant
Anton Haucke

Jacob Young
Catherine Young
Henry Garipy Surveyor

State of Michigan
County of Houghton } ss On this Eighteenth day of February A.D. 1875 before me the Subscriber a Notary Public in and for said County personally appeared Jacob Young, Catherine Young, and Henry Garipy to me known to be the persons mentioned in and who subscribed the foregoing Certificate and severally acknowledged the same to be their free act and deed for the uses and purposes intended by the Laws of Michigan in this behalf made

C. B. Grant
Notary Public
Houghton County
Michigan

State of Michigan
County of Houghton } ss We Roland H. Brelsford Register of deeds of said County and Henry Garipy Surveyor of said County, the said Henry Garipy being the person who made the plat of which that hereon drawn is an exact duplicate do hereby certify that we have carefully compared the plat hereon drawn and the certified Statement and acknowledgment thereof accompanying it with original plat of Jacob Young and Catherine Young's "Village of Linden" and the certified Statement and acknowledgment thereof accompanying said original plat signed and acknowledged by Jacob Young and Catherine Young proprietors, and Henry Garipy Surveyor the person who made the same. (said original plat comprising a portion of Lot No 3 in Section (6) Six in Township (55) fifty five North of Range (32) Thirty two West and that it is an exact duplicate of said original plat certificate and acknowledgment and of the whole of the same.

In witness whereof we have hereunto set our hands this 18th day of February A.D. 1875. in said County

Roland H. Brelsford Register of Deeds of said County
Henry Garipy Surveyor of said County & the person who made this plat

13962

PLAN of the VILLAGE of LINDEN

North and South line of Lot 3 Sec. 6 [illegible] 55 N. to Range 32 West

Received and Filed in Auditor General's Office,
June 13 1876
A. R. Pratt
Deputy Auditor General

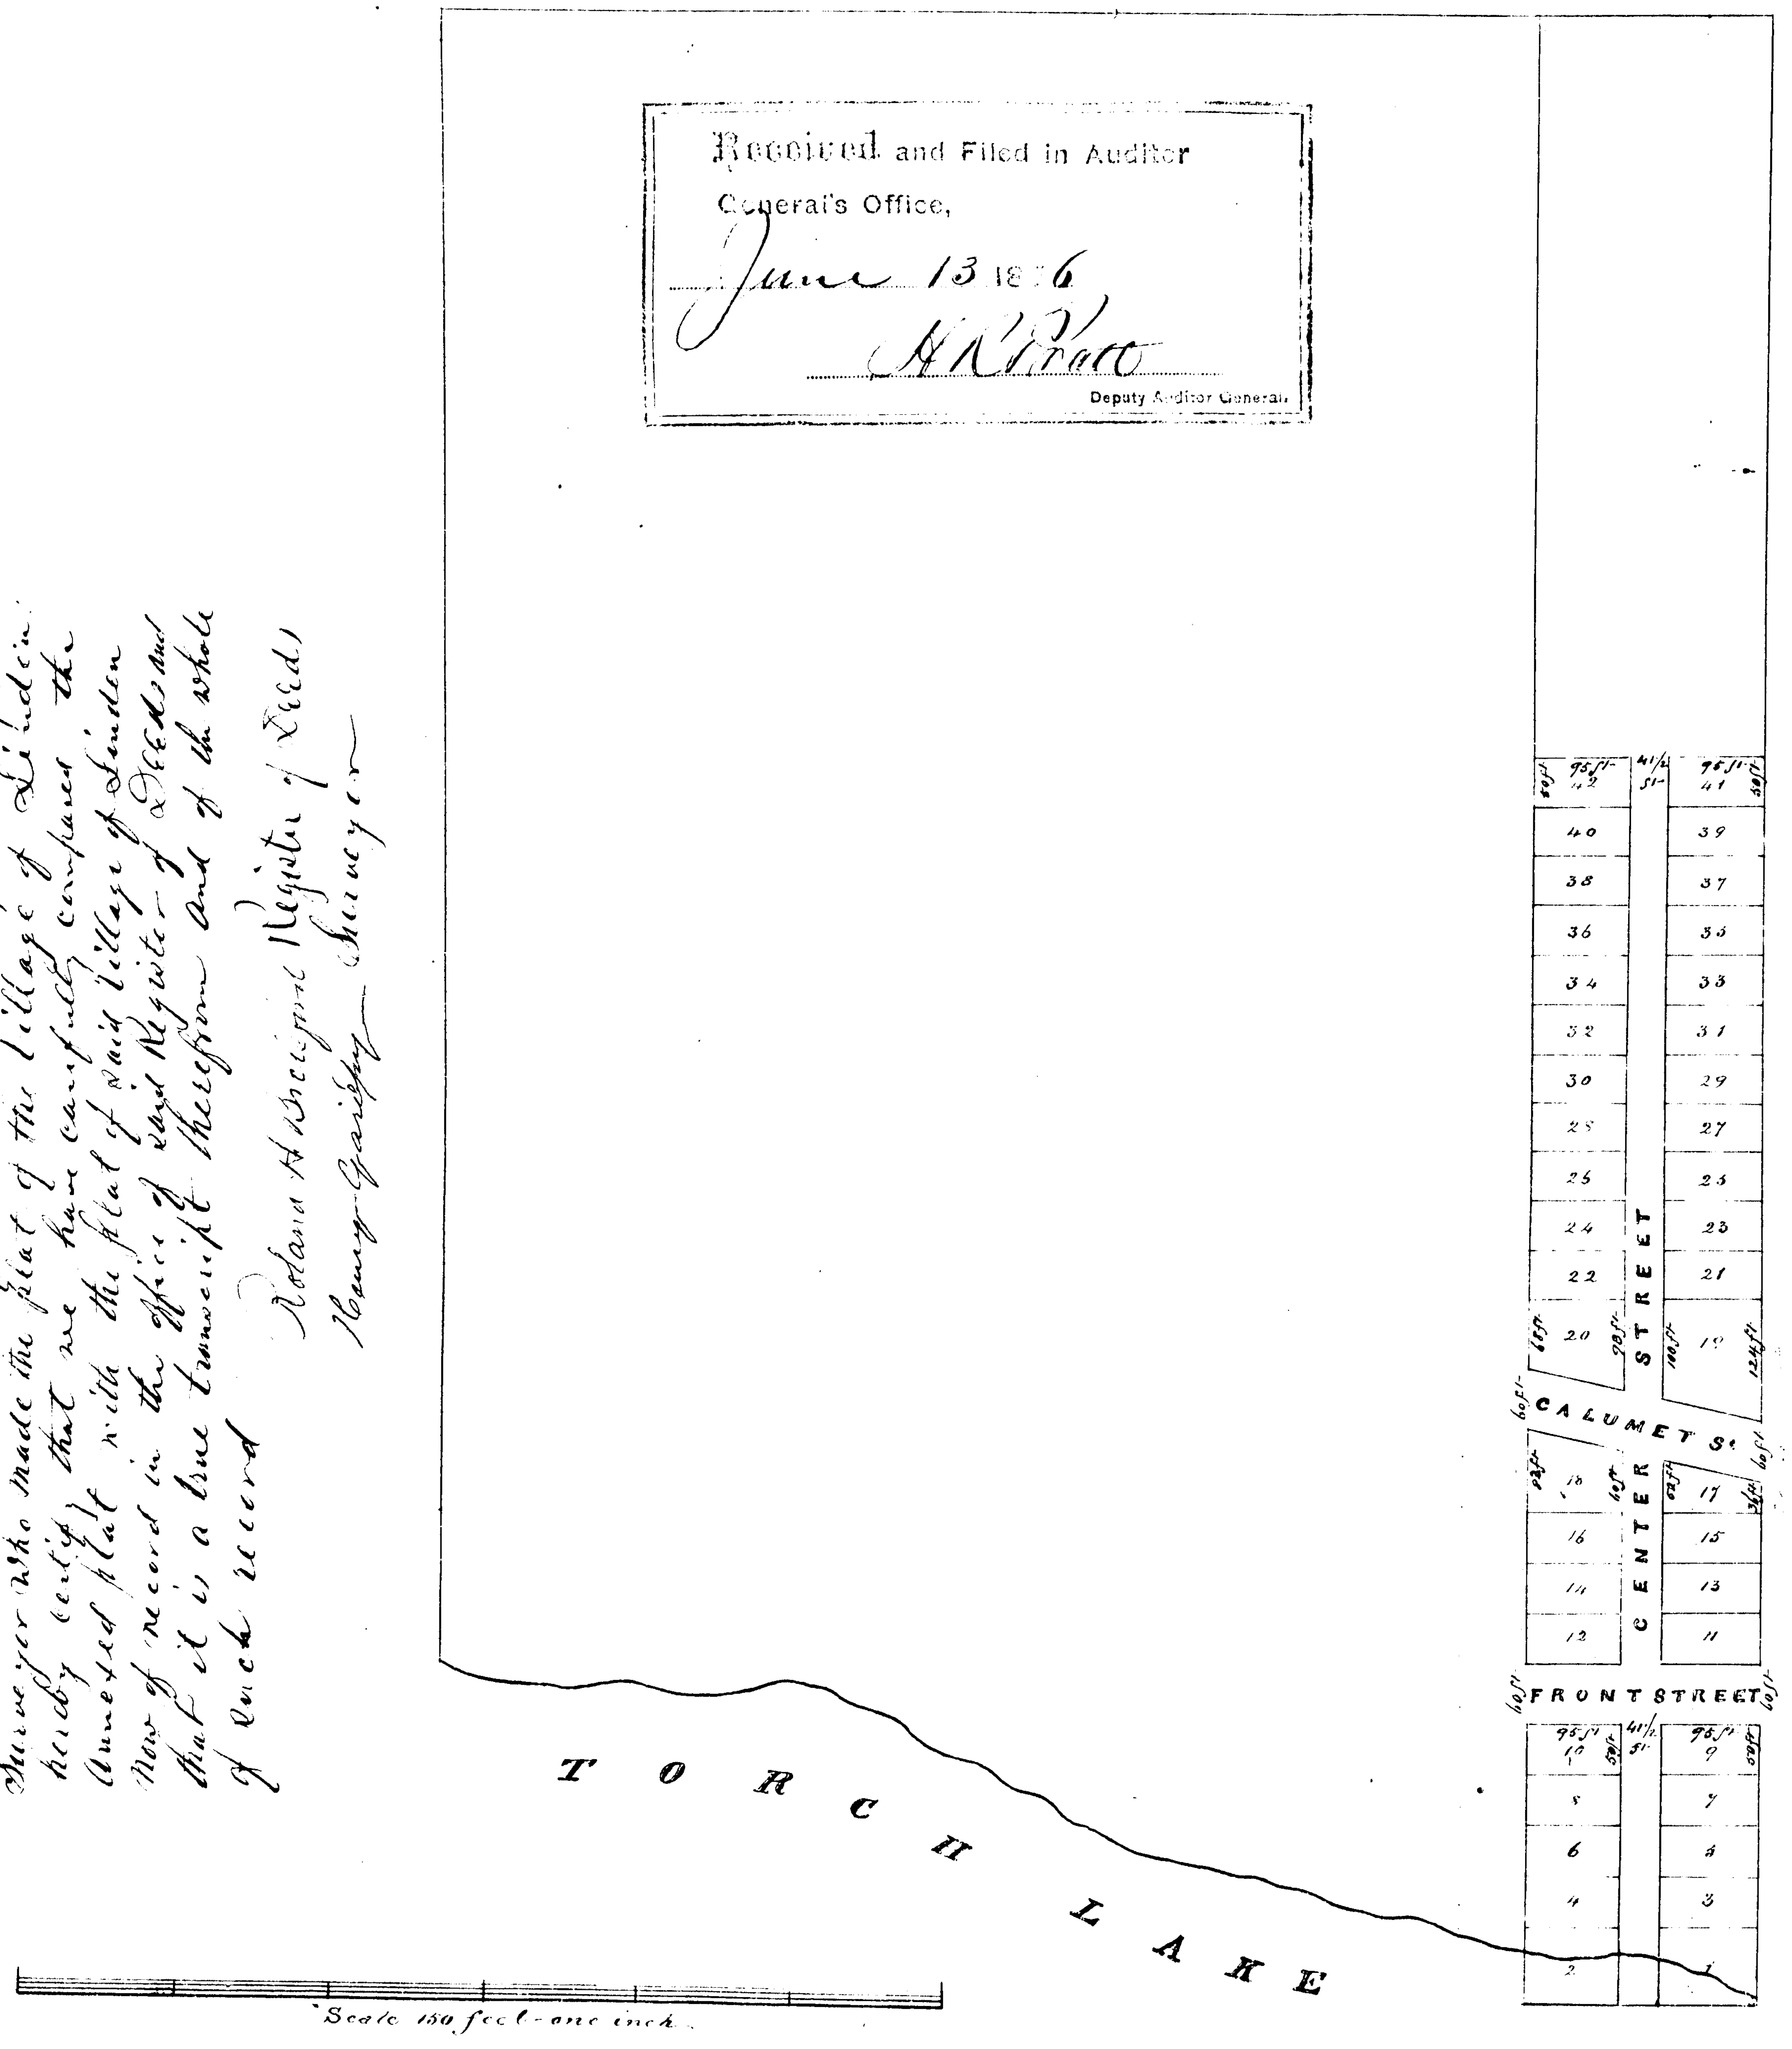

State of Michigan
County of Houghton } ss We Roland H. Brelsford, Register of Deeds and Henry Garipy the Surveyor who made the plat of the Village of Linden hereby certify that we have carefully compared the annexed plat with the plat of said Village of Linden now of record in the office of said Register of Deeds and that it is a true transcript therefrom and of the whole of such record

Roland H. Brelsford Register of Deeds
Henry Garipy Surveyor

This Certificate made the 18 day of February A.D. 1875, at Houghton [illegible] Jacob Young and Catharine Young of Houghton, Houghton County Michigan are the proprietors of the land embraced in the plat hereon drawn and that the undersigned Henry Garipy Surveyor of Houghton, Houghton County Michigan is the person who made said plat. That said plat embraces all that part of Lot No 3 of Section No 6 in Township 55 North of Range 32 West described as follows to wit: Commencing at a point 37 feet East of center section line thence running northerly 32 feet 6 inches from thence East to Shore of Torch Lake thence northerly along the Shore of Torch Lake to the North boundary or the East and West line of said Lot No 3 and from thence West to the place of beginning.

In Witness whereof the persons above mentioned have subscribed their names hereto the day and year above written.

Subscribed in presence of
C. B. Grant
Anton Menke }

Jacob Young
Catherine Young
Henry Garipy Surveyor

State of Michigan
County of Houghton } ss. On this Eighteenth day of February A.D. 1875 before me the subscriber a Notary Public in and for said County, personally appeared Jacob Young, Catherine Young and Henry Garipy to me known to be the persons mentioned in and who subscribed the foregoing certificate and severally acknowledged the same to be their free act and deed for the uses and purposes intended by the Laws of Michigan in this behalf made

C. B. Grant
Notary Public
Houghton County
Michigan

State of Michigan,
County of Houghton } ss We Roland H. Brelsford, Register of deeds of said County and Henry Garipy, Surveyor of said County the said Henry Garipy being the person who made the plat of which that herein drawn is an exact duplicate do hereby certify that we have carefully compared the plat hereon drawn and the certified Statement and acknowledgment thereof accompanying it with original plat of Jacob Young and Catherine Young's Village of Linden and the certified statement and acknowledgment thereof accompanying said original plat signed and acknowledged by Jacob Young and Catherine Young, proprietors and Henry Garipy, Surveyor the person who made the same, (said original plat comprising a portion of Lot No 3 in Section 6 six in Township (55) fifty five North of Range (32) thirty two West and that it is an exact duplicate of said original plat certificate and acknowledgment and of the whole of the same.

In witness whereof we have hereunto set our hands this 18th day of February A.D. 1875 in said County

Roland H. Brelsford   Register of Deeds of said County
Henry Garipy   Surveyor of said County & the person who made this plat

13962

482