


RECEIVED AND FILED
in Auditor General's Office
October 19 1883
H. R. Brant
Dep. Aud. Genl.

Extension of TORCHLAKE CITY.

State of Michigan }
County of Houghton } ss. We Thomas D. Meads, Register of Deeds of said State and
County, hereby certify that we have carefully compared the
annexed plat with the plat of Extension of Torch Lake, on record in the
Office of said Register of Deeds, and that it is a true transcript thereof
and of the whole of such record.
Thomas D. Meads, Register of Deeds
Otto Stalman, Surveyor.

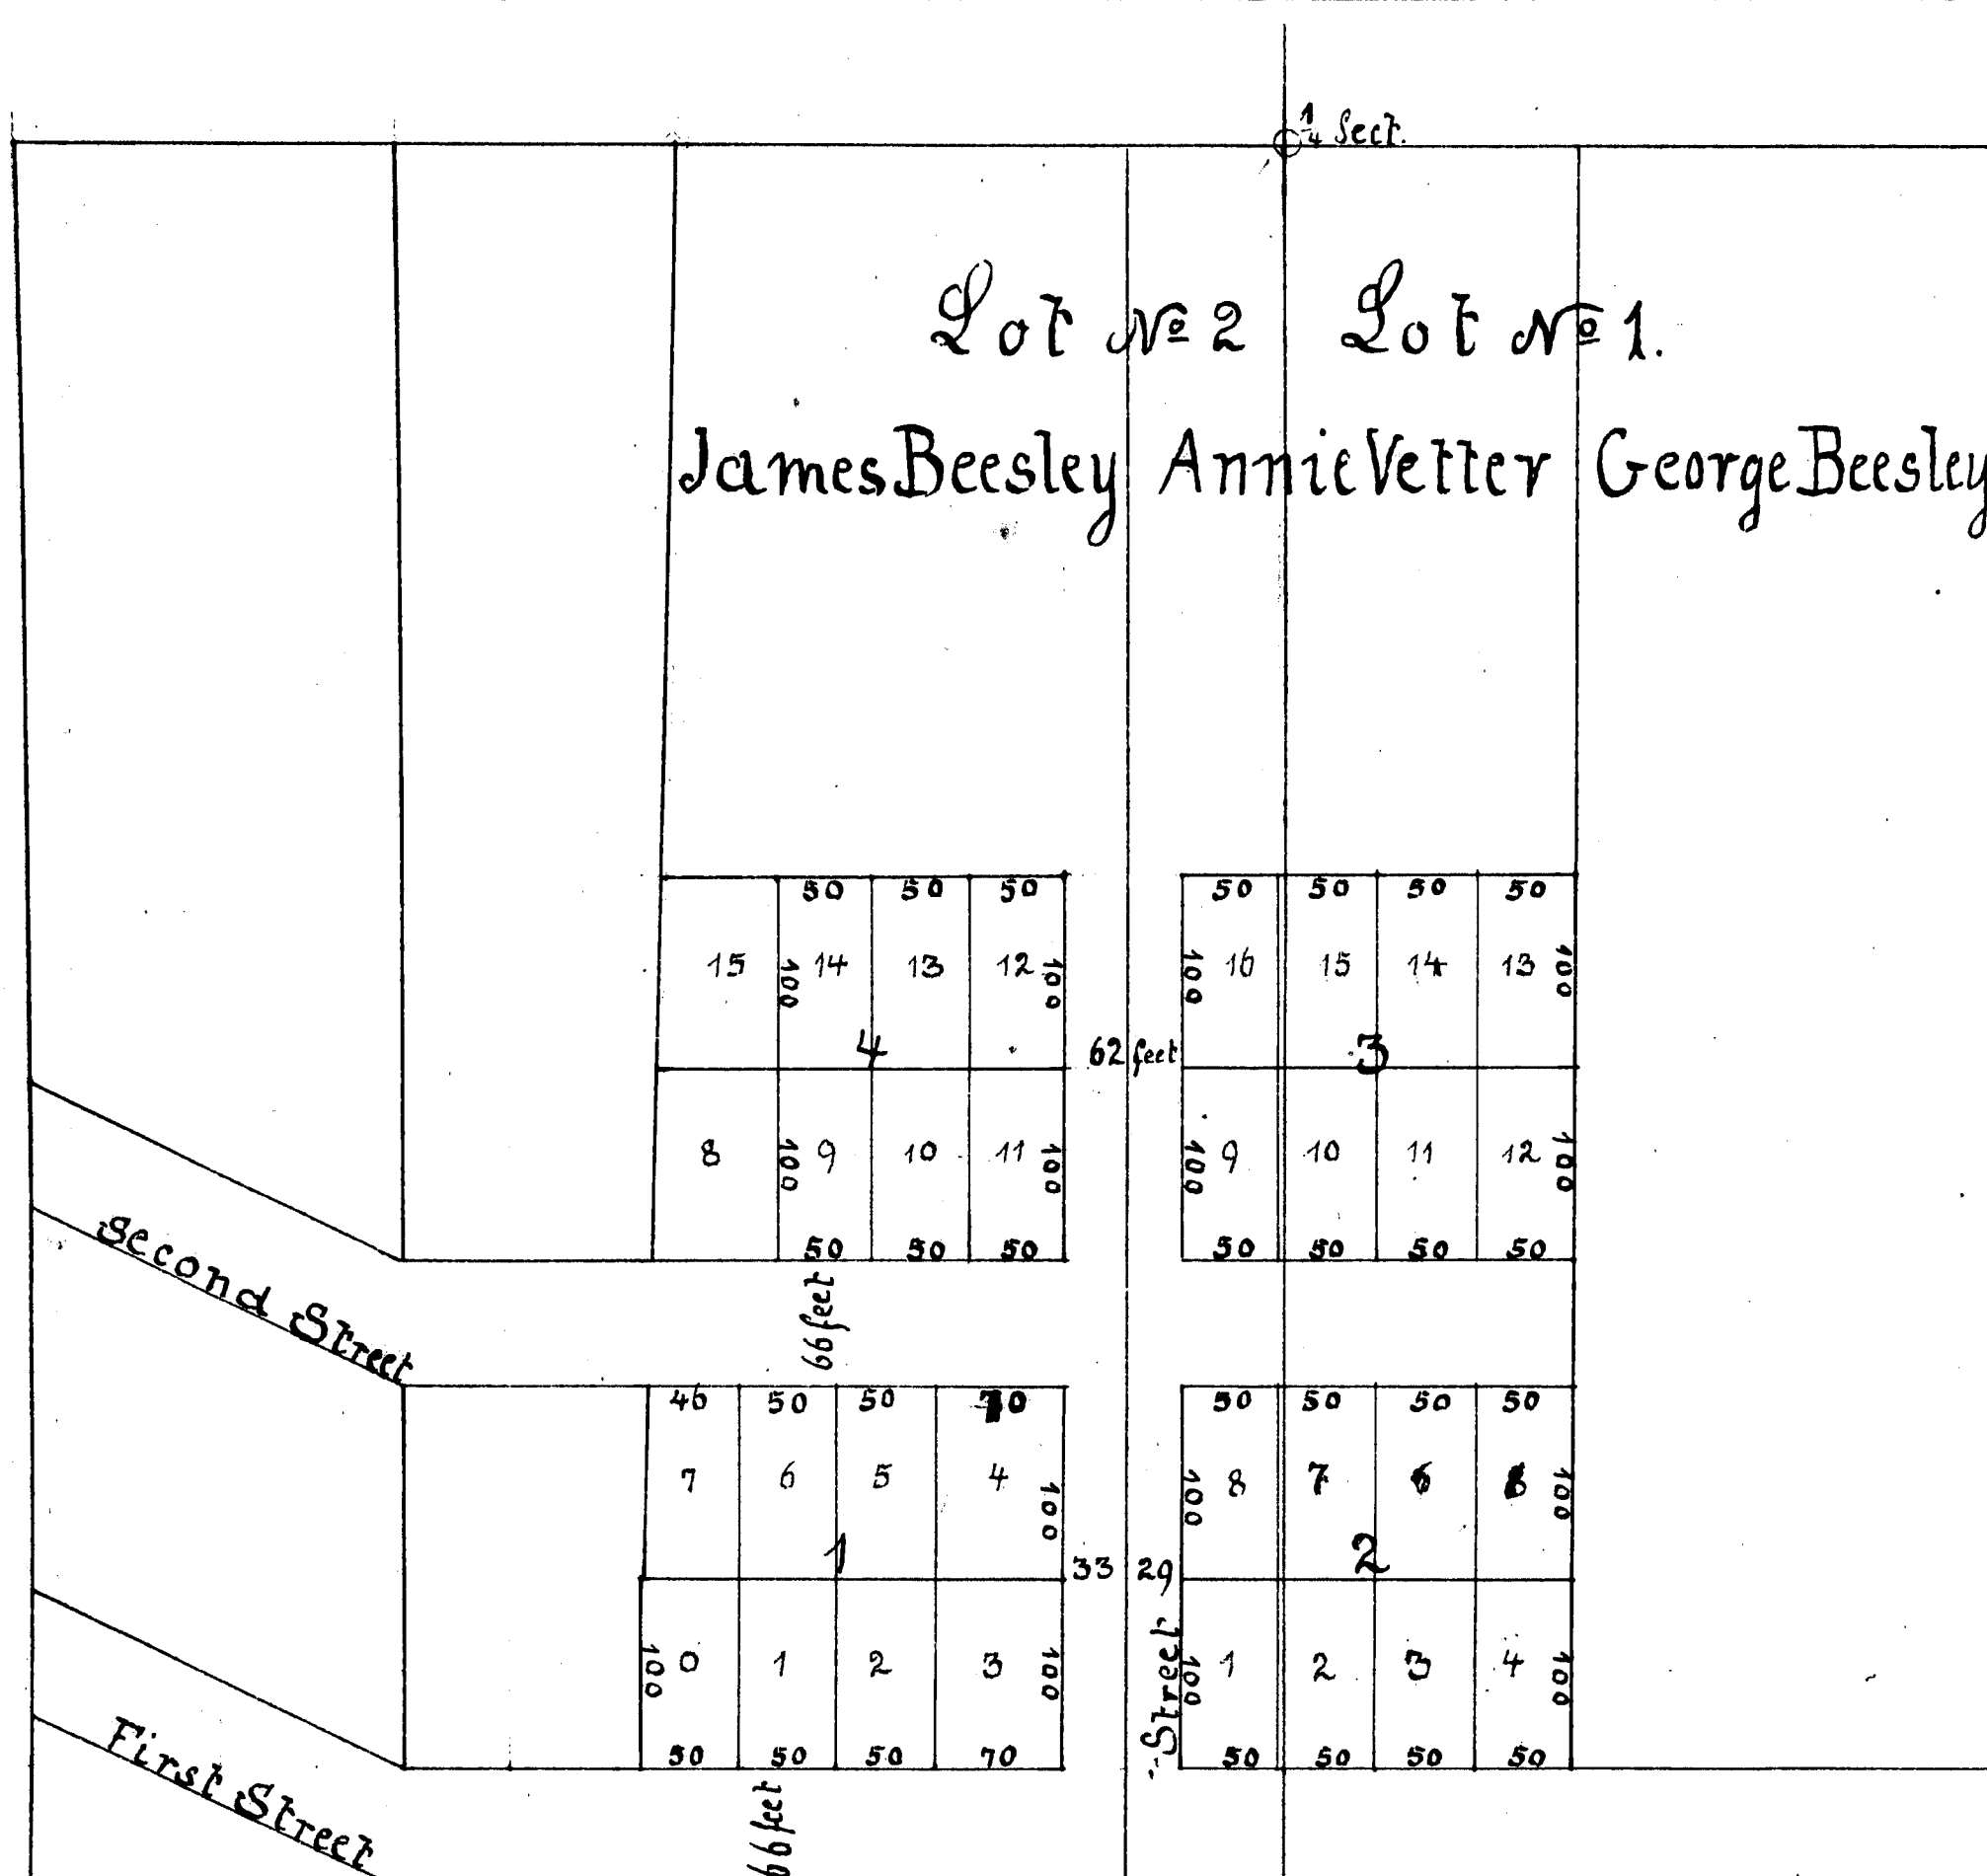

State of Michigan,
County of Houghton.

This certificate, made this 6th day of October a.d. 1882 witnesseth, that the under-
signed ^{James Beesley} Annie Vetter of the City of Torch Lake, in the County of Houghton and State of Michigan
is the proprietor of the Land embraced in the plot hereon drawn and that the undersigned
Otto Stalman, an Engineer of Torch Lake, in the County and State aforesaid, is the person,
who made this plot, that said plot embraces all that portion of Lot Number 1 (one) and of Lot
Number 2 (two) of Section 6 (six) in Township Number 55 (five and fifty) North of Range 32
(two and thirty) West in said County of Houghton, lying East of a Line drawn parallel to and
374 (three hundred seventy four) feet East of the West boundary Line of said Lots 1 (one) and 2
(two) and 1175 (one thousand one hundred seventy five) feet South of the North boundary Line
of said Lot 1 (one).

In witness whereof we have herewith set our hands and seals the day and year
first above written.


State of Michigan } ss. ^{James Beesley} Annie Vetter
County of Houghton } Otto Stalman

Subscribed and sworn to before
me the 6th Day of Oct 1882
Hiram Judson
Justice of the Peace

State of Michigan }
County of Houghton } ss. We Thomas D. Meads, Register of Deeds of said County of Houghton and Otto
Stalman the surveyor who made said plat of which the plot hereon drawn is an exact transcript
do hereby certify that we have carefully compared the plat hereon drawn and the certificate thereto
went and acknowledged thereof accompanying the same with the original plat of Beesley & Vetter
extension of Torch Lake City and the certificate statement and acknowledged accompanying
the said original plat signed and acknowledged by James Beesley and Annie Vetter
proprietors and Otto Stalman Engineer who made the same and that it is an exact
copy of said original plat certificate and acknowledgment and of the whole of the
same. In witness whereof we have herewith set our hands at Houghton this 7th day
of October A.D. 1882

State of Michigan }
County of Houghton } ss. We Thomas D. Meads, Register of Deeds of said County of Houghton and Otto
Stalman the surveyor who made said plat of which the plot hereon drawn is an exact transcript
do hereby certify that we have carefully compared the plat hereon drawn and the certificate thereto
went and acknowledged thereof accompanying the same with the original plat of Beesley & Vetter
extension of Torch Lake City and the certificate statement and acknowledged accompanying
the said original plat signed and acknowledged by James Beesley and Annie Vetter
proprietors and Otto Stalman Engineer who made the same and that it is an exact
copy of said original plat certificate and acknowledgment and of the whole of the
same. In witness whereof we have herewith set our hands at Houghton this 7th day
of October A.D. 1882

Thomas D. Meads, Register
Otto Stalman, Mining Engineer
James Beesley

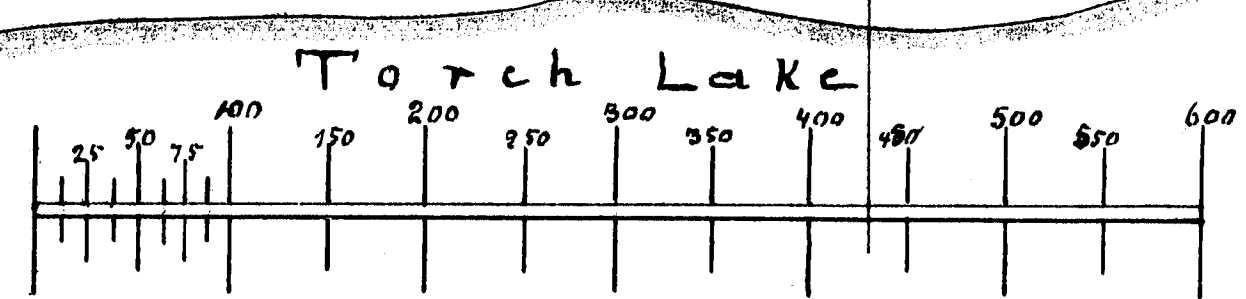

SCALE: 1 INCH. = 100 FEET.
Otto Stalman M.E.
October 6th 1882.

Lot 1 Sect. 6
Lot 1 Sect. 5.


1407

13967

Extension of TORCHLAKE CITY.

October 19 83
H. R. Bratt

County of Houghton }
We Thomas D. Meads, Register of Deeds of said County,
Surveyor, hereby certify that we have carefully compared the
annexed plat with the plat of Extension of Torch Lake, on file in the
Office of said Register of Deeds, and that it is a true and correct
and of the whole of such record.
Thos. D. Meads, Register of Deeds
Otto Stalman, Surveyor.

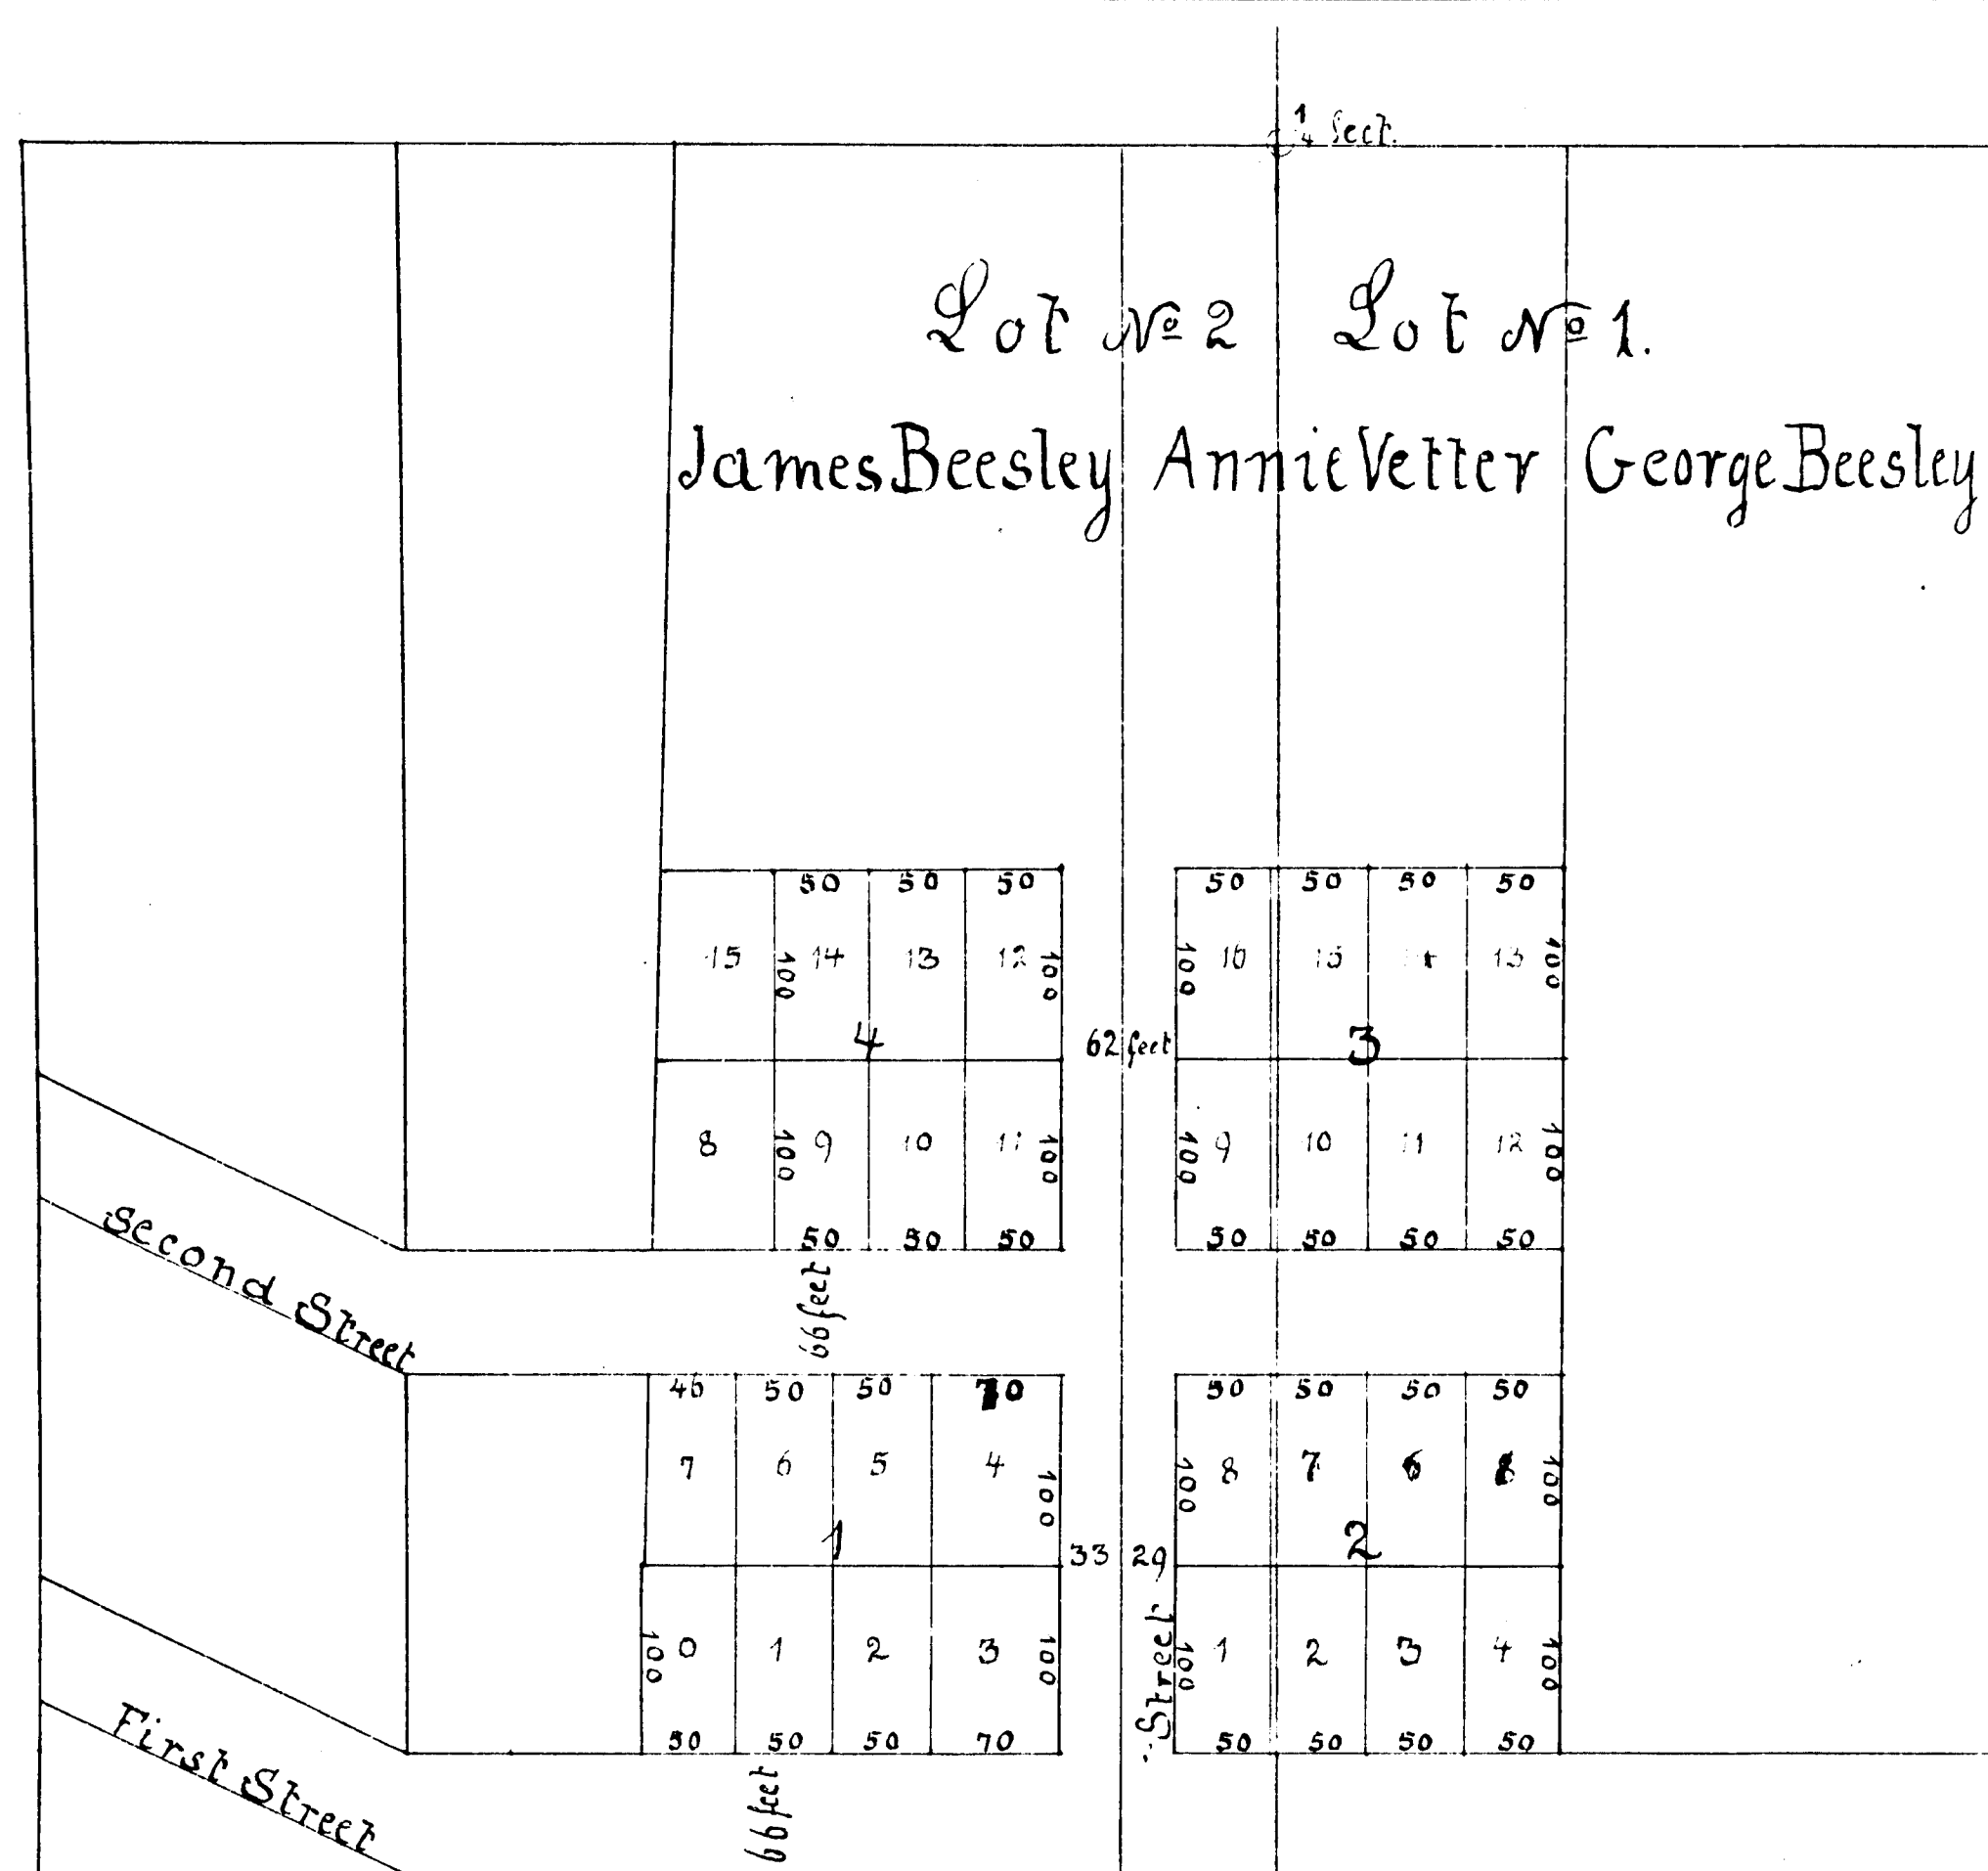

State of Michigan,
County of Houghton.

This certificate, made this 6th day of October a.d. 1882 witnesseth, that the under-
signed ~~James Beesley~~ and ~~James Beesley~~ Annie Vetter of the City of Torch Lake, in the County of Houghton and State of Michigan
is the proprietor of the Land embraced in the plot hereon drawn and that the undersigned
Otto Stalman, an Engineer of Torch Lake, in the County and State aforesaid, is the person,
who made this plot, that said plot embraces all that portion of Lot Number 1 (one) and of Lot
Number 2 (two) of Section 6 (six) in Township Number 55 (five and fifty) North of Range 32
(two and thirty) West in said County of Houghton, lying East of a Line drawn parallel to and
374 (three hundred seventy four) feet East of the West boundary Line of said Lots 1 (one) and 2
(two) and 1175 (one thousand one hundred seventy five) feet South of the North boundary Line
of said Lot 1 (one).

In witness whereof we have herewith set our hands and seals the day and year
first above written.

State of Michigan }
County of Houghton }

James Beesley
Annie Vetter
Otto Stalman

Subscribed and sworn to before
me the 6th day of Oct 1882
Hiram Wilson,
Justice of the Peace

State of Michigan }
County of Houghton } We Thomas D. Meads, Register of Deeds of said County of Houghton and Otto
Stalman the surveyor who made said plat of which the plat hereon drawn is an exact duplicate
do hereby certify that we have carefully compared the plat hereon drawn and the certificate thereto
sent and acknowledged filed of record with the original plat of Beesley & Vetter
extension of Torch Lake City and the certificate thereto and acknowledged and acknowledging
the said original plat signed and acknowledged by the James Beesley and Annie Vetter
proprietors and Otto Stalman Engineer who made the same and that it is an exact
copy of said original plat certificate and acknowledgment and of the whole of the
same In witness whereof we have herewith set our hands at Houghton this 7th day
of October A.D. 1882

Thos. D. Meads, Register

Otto Stalman, Mining Engineer

James Beesley

State of Michigan }
County of Houghton }
Received for record the 4th day of October A.D. 1882
Thos. D. Meads, Register

Lot 1 Sect. 6
Lot 1 Sect. 5.

Otto Stalman M.E.
October 6th 1882.

SCALE: 1 INCH. = 100 FEET.

13967