



EAST HANCOCK

Dep. Aud. Gen.

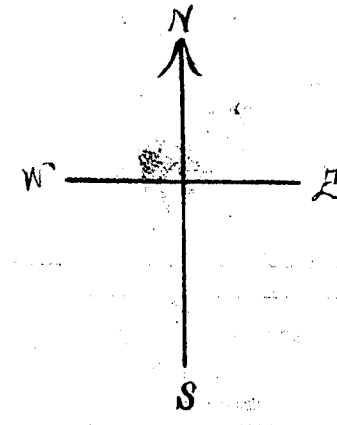

Commencing at the corner of secs.
25, 26, 35 and 36 T. 55 N. & R 34 W. of Meridian of Michigan
being an iron bar in a large piece of trap rock.
Thence North along the west ^{1/4} section 25 660 ft.
Thence deflect 89° 08' Right and parallel to south boundary
of said sec. 25 and due east 279 1/2 ft.
Thence deflect 70° 28' Right or 619° 32' to an iron pin in rock.
Thence deflect 70° 28' Left or east 20 ft.
Thence deflect 90° Right or South 339 ft. to the south
boundary of said sec. 25 to an iron pin in rock.
Thence deflect 90° 00' Right or west along said south
boundary of said sec. 25 to place of beginning.

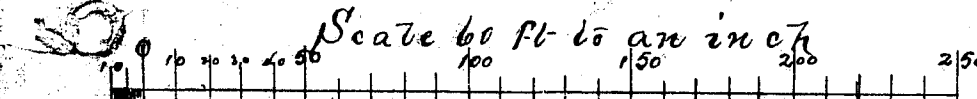

July 25. 1883

This is to certify that the undersigned, Johnson Vivian and Elizabeth Vivian, his wife, of the Township of Franklin, in the County of Houghton and State of Michigan, are the proprietors of the land embraced on the plat herein drawn and that the undersigned S. G. Emerson, an engineer of Quincy, in the County and State aforesaid, is the person who made this plat. That said plat embraces a portion of the south-west quarter of the south-west quarter of section 25 in Township 55, North of Range 34 West Meridian of Michigan, situated in the County of Houghton, in said State, partly described by metes and bounds as follows: Commencing at the corner of sections 25, 26, 35 and 36 in said Township and Range, being at an iron bar in a large piece of trap rock, running thence north along the West boundary of said section 25, 666 $\frac{1}{2}$ feet; thence deflect 89° 08' right and parallel to the South boundary of said section 25 and due east 279 $\frac{1}{2}$ feet; thence deflect 70° 28' right or south 19° 32' east 341 feet; thence deflect 70° 28' left or east 2 feet; thence deflect 90° right or south 339 feet to the south boundary of section 25; thence deflect 90° right or west along said South boundary of section 25 to the place of beginning. And that the name of the Village thus plotted is "East Hancock."

In witness whereof we have hereunto set our hands and seals
this thirty-first day of July, A.D. One thousand eight hundred and
eighty-three.

Signed and sealed
in presence of
D. Blockner
J. W. Civan

Johnson Vivian
Elizabeth Vivian
L. J. Emerson

State of Michigan }
County of Houghton, } ss.

On this thirty first day of July, A.D. 1883, before me, the undersigned, a notary public in and for said County, personally came Johnson Vivian and Elizabeth Vivian his wife, of Franklin Township, in said County, known to me to be the persons described in and who executed the foregoing instrument, and also personally came L. G. Emerson, known to me to be the engineer who executed the plat hereon drawn and signed by him, and severally acknowledged the same to be their free act and deed, and that they executed the same for the uses and purposes intended by the laws of this state.

D. Blochner

Notary Public
Boughton Co

State of Michigan }
County of Houghton } s

Mr. Thomas D. Meads, Register of Deeds of said County of Houghton,
and L. G. Emerson, being the Engineer who made the plat of which the plat
heron drawn is an exact duplicate, do hereby certify that we have
carefully compared the plat heron drawn, and the certificate, state-
ment and acknowledgment thereof accompanying it, with the origi-
nal plat of the village of East Hancock, and the certificate, statement and
acknowledgment thereof, accompanying said original plat signed
and acknowledged by Johnson Vivian and Elizabeth Vivian, his wife,
and by L. G. Emerson, the engineer who made the same, and that it
is an exact duplicate of said original plat, certificate, statement and
acknowledgment, and of the whole of the same.

In witness whereof we have hereunto set our hands this 6th day of August A.D. 1883.

Register's Office,
Houghton County } ss

Received for record this - 6th day of August A.D. 1883 at 3 1/2 o'clock, P. M., and recorded in Liber One of Plats on page 15

State of Michigan }
County of Houghton } ss


[illegible]

13968

PLAT of the VILLAGE of

EAST HANCOCK

August 14 83
H. G. Pratt

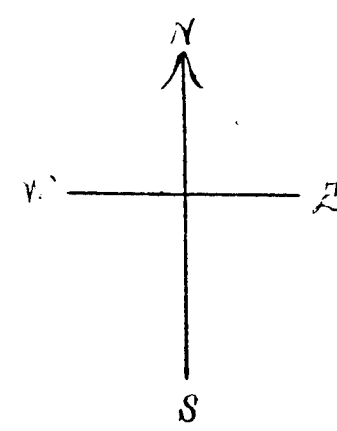


Commencing at the corner of secs. 25, 26, 35 and 36 T. 55 N. & R. 34 W. of Meridian of Michigan being an iron bar in a large piece of trap rock. Thence North along the west side of said sec. 25 660 ft. Thence Deflect 89° 08' Right and parallel to south boundary of said sec. 25 and due east 279 1/2 ft. Thence Deflect 70° 28' Right or 519° 32' Left and on a bearing of 10° 28' Thence Deflect 70° 28' Left or east 20 ft. Thence Deflect 90° Right or south 339 ft. to the south boundary of said sec. 25 to an iron pin in rock. Thence Deflect 90° 00' Right or west along said south boundary of said sec. 25 to place of beginning.

Scale 66 ft. to an inch in 1883

L. G. Emerson Engineer

July 25, 1883

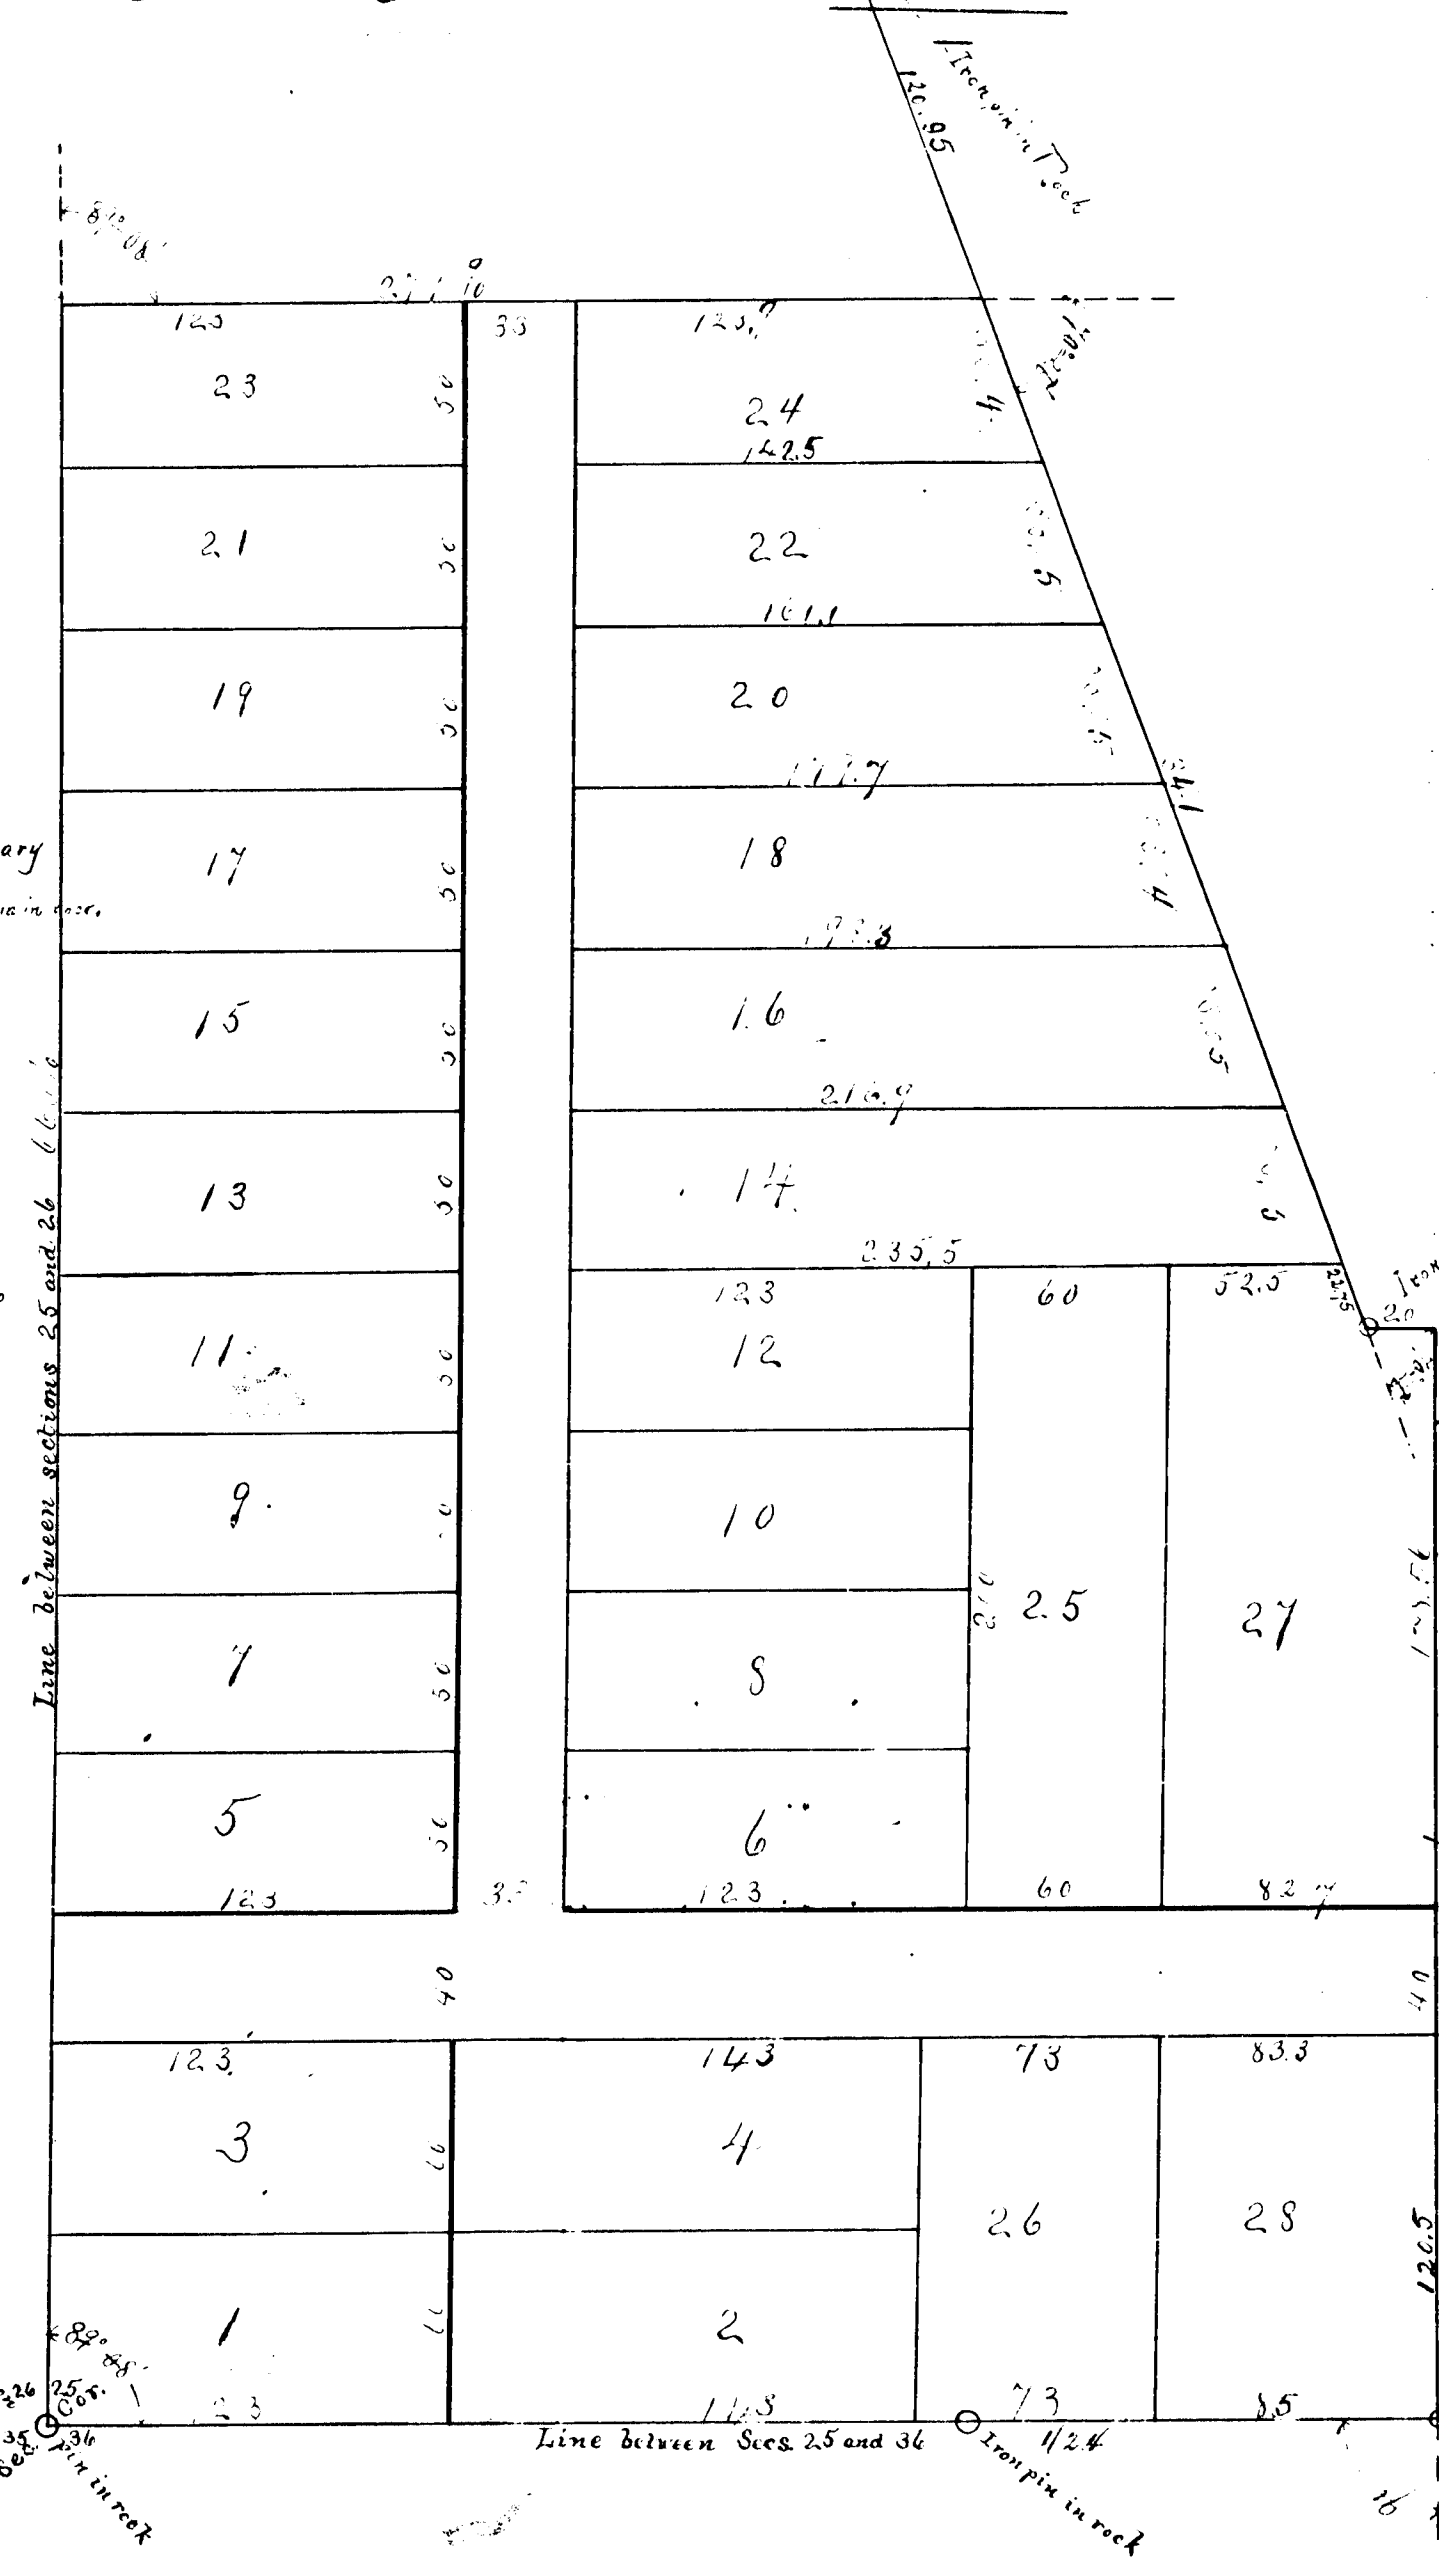

State of Michigan,
County of Houghton,

This is to certify that the undersigned, John D. Meads, Register of Deeds of said County of Houghton, and L. G. Emerson, Engineer of Quincy Township, in said County, do hereby certify that the plat hereon drawn and signed by the undersigned, L. G. Emerson, is a true and correct copy of the original plat of the Village of East Hancock, situated in the County of Houghton, in said State, partly in the South-west quarter of Section 25 in Township 55, North of Range 34 West Meridian of Michigan, and bounded as follows: Commencing at the corner of Section 25, 26, 35 and 36 in said Township and Range, being at an iron bar in a large piece of trap rock, running thence north along the West boundary of said Section 25 660 ft. Thence Deflect 89° 08' Right and parallel to the South boundary of said Section 25 and due east 279 1/2 feet; thence Deflect 70° 28' Right or 519° 32' Left and on a bearing of 10° 28' Thence Deflect 70° 28' Left or east 20 ft. Thence Deflect 90° Right or south 339 feet to the south boundary of said Section 25 to an iron pin in rock. Thence Deflect 90° 00' Right or west along said south boundary of said Section 25 to place of beginning. And that the name of the Village thus platted is "East Hancock."

In witness whereof we have hereunto set our hands and seals this thirty-first day of July, A.D. One thousand eight hundred and eighty-three.

Signed and sealed
in presence of
J. D. Meads
J. D. Meads

John D. Meads
Elizabeth Vivian
L. G. Emerson

State of Michigan,
County of Houghton,

On this thirty-first day of July, A.D. 1883, before me, the undersigned, a Notary Public in and for said County, personally came John D. Meads, Register of Deeds of said County, and Elizabeth Vivian, his wife, of Franklin Township, in said County, known to me to be the persons described in and who executed the foregoing instrument, and also personally came L. G. Emerson, known to me to be the engineer who executed the plat hereon drawn and signed by him, and personally acknowledged the same to be their free act and deed, and that they executed the same for the uses and purposes intended by the laws of this State.

J. D. Meads

Notary Public

State of Michigan,
County of Houghton,

Mr. Thomas D. Meads, Register of Deeds of said County of Houghton, and L. G. Emerson, Engineer of Quincy Township, in said County, do hereby certify that the plat hereon drawn and signed by the undersigned, L. G. Emerson, is a true and correct copy of the original plat of the Village of East Hancock, situated in the County of Houghton, in said State, partly in the South-west quarter of Section 25 in Township 55, North of Range 34 West Meridian of Michigan, and bounded as follows: Commencing at the corner of Section 25, 26, 35 and 36 in said Township and Range, being at an iron bar in a large piece of trap rock, running thence north along the West boundary of said Section 25 660 ft. Thence Deflect 89° 08' Right and parallel to the South boundary of said Section 25 and due east 279 1/2 feet; thence Deflect 70° 28' Right or 519° 32' Left and on a bearing of 10° 28' Thence Deflect 70° 28' Left or east 20 ft. Thence Deflect 90° Right or south 339 feet to the south boundary of said Section 25 to an iron pin in rock. Thence Deflect 90° 00' Right or west along said south boundary of said Section 25 to place of beginning. And that the name of the Village thus platted is "East Hancock."

In witness whereof we have hereunto set our hands and seals this 6th day of August, A.D. 1883.

Register of Deeds
Houghton County

Received hereunto this 6th day of August, A.D. 1883 at 3 1/2 o'clock, P.M.; and recorded in Book One of Plats on page 15

State of Michigan,
County of Houghton,

Mr. Thomas D. Meads, Register of Deeds of said County of Houghton, and L. G. Emerson, Engineer of Quincy Township, in said County, do hereby certify that the plat hereon drawn and signed by the undersigned, L. G. Emerson, is a true and correct copy of the original plat of the Village of East Hancock, situated in the County of Houghton, in said State, partly in the South-west quarter of Section 25 in Township 55, North of Range 34 West Meridian of Michigan, and bounded as follows: Commencing at the corner of Section 25, 26, 35 and 36 in said Township and Range, being at an iron bar in a large piece of trap rock, running thence north along the West boundary of said Section 25 660 ft. Thence Deflect 89° 08' Right and parallel to the South boundary of said Section 25 and due east 279 1/2 feet; thence Deflect 70° 28' Right or 519° 32' Left and on a bearing of 10° 28' Thence Deflect 70° 28' Left or east 20 ft. Thence Deflect 90° Right or south 339 feet to the south boundary of said Section 25 to an iron pin in rock. Thence Deflect 90° 00' Right or west along said south boundary of said Section 25 to place of beginning. And that the name of the Village thus platted is "East Hancock."

13968

1371