1397

1098

L.H. PADDOCK'S SUB.

OF

PART OF O.L. 17, R.C. OF P.C. 729

CITY OF DETROIT WAYNE CO. MICH.

SCALE: 1 INCH = 50 FT.

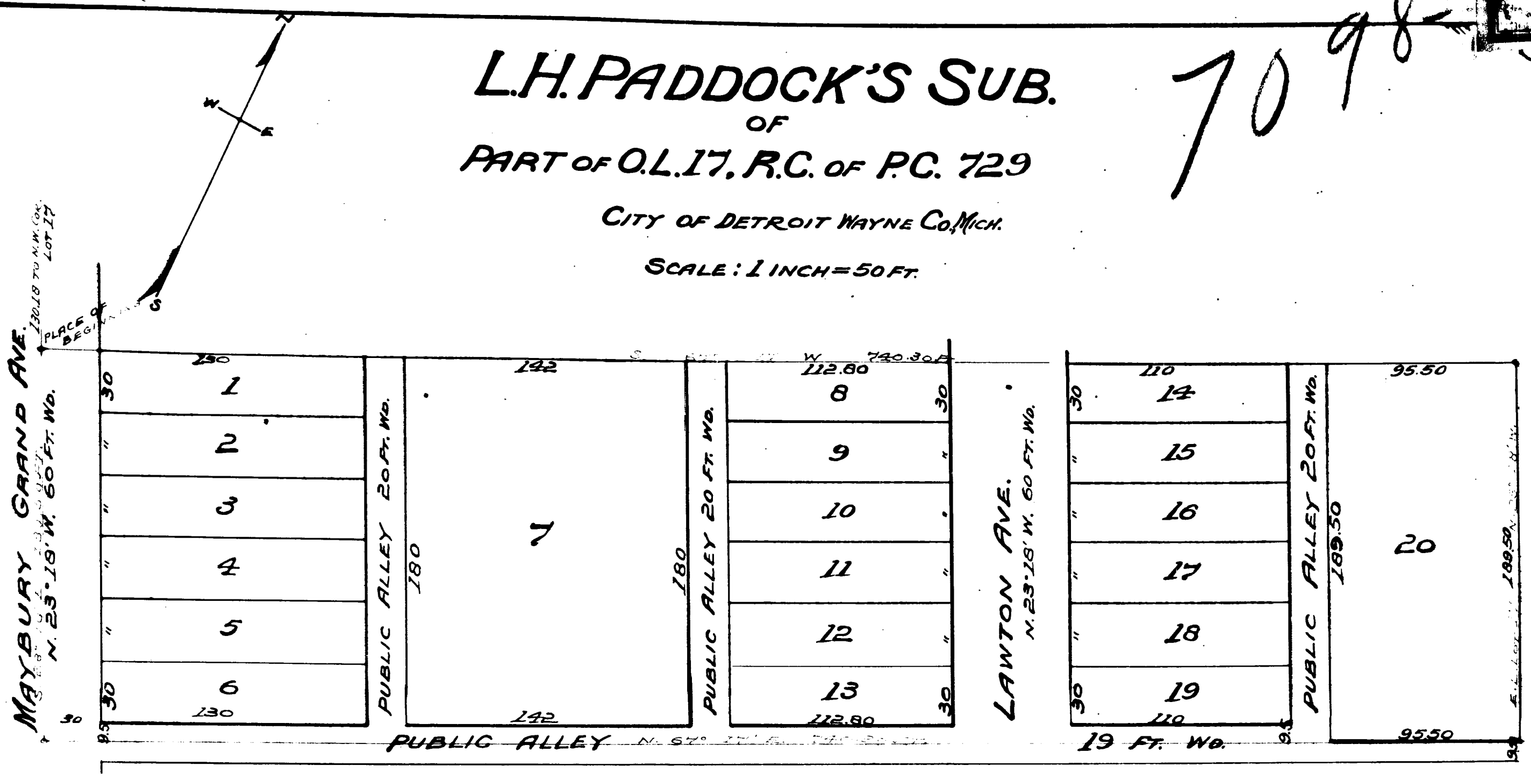

O.P. Gulley Register of Deeds
Wm. C. King Chief Engineer

O.P. Gulley Register of Deeds
Wm. C. King Chief Engineer.

Examined and Countersigned
November 3 1906
John E. Weinmann
Deputy Auditor General.

Approved Nov. 30th 1906

Commissioner of Public Works

REGISTER OF DEED'S OFFICE
WAYNE COUNTY, } ss.

This instrument was received for record this 1st day of Dec. 1906 at 9 o'clock 25 M. and recorded in Liber 25 of deeds, on page 10 as proper certificate was furnished in compliance with Sect. 185, of Senate Bill No. 106 File 212, Act of 1893.

O.P. Gulley Register of Deeds.

Notarial Seal

Filed in Auditor General's Dep't
APR 13 1910
Geo. B. Haines
Deputy Auditor General.

The Streets on the annexed plat conform to the general plan of the City.

P. H. McConnell
City Engineer

CITY TREASURER'S OFFICE
Detroit, Mich. Nov 30-06

I hereby certify that property is free from taxes as appears of record in this office.

1906

Wm. C. Thompson
by H. S. Dawson City Treas.

1397

L.H. PADDOCK'S SUB.

OF

PART OF O.L. 17, R.C. OF P.C. 729

CITY OF DETROIT WAYNE CO. MICH.

SCALE: 1 INCH = 50 FT.

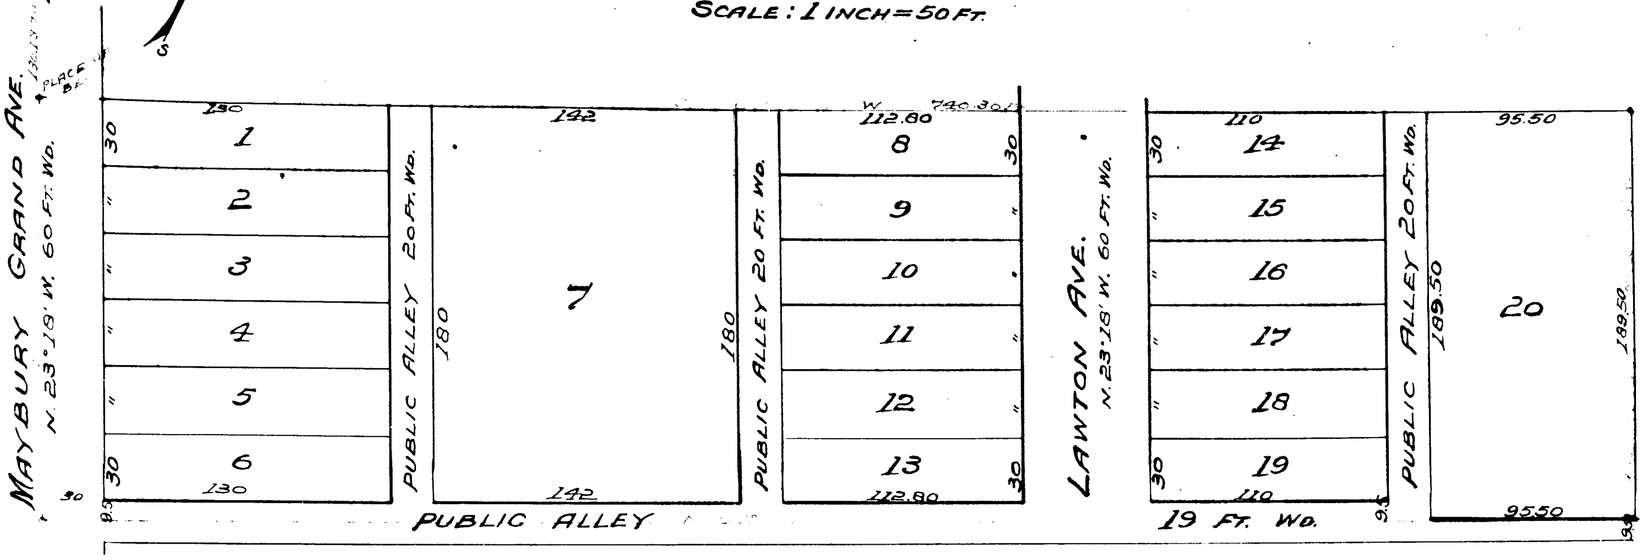

Approved Nov. 30th 1906

Filed in Auditor General's Dep't
APR 13 1910
Deputy Auditor General

REGISTER OF DEEDS OFFICE } ss.
WAYNE COUNTY,
This instrument was received for record this ... day of Dec. 1906 at 9 o'clock M. and recorded in Liber ... of ... on page 10 as proper certificate was furnished in compliance with Sect. 185, of Senate Bill No. 199 File 212, Act of 1893.

Register of Deeds.

Nov 30 1906