

1408

415
State of Michigan
County of Houghton
I, Otto Halman, Engineer, do hereby certify that we have compared the annexed plat with the plat of Lamont's Addition to Torch Lake City, shown of record in the office of said Register of Deeds and that it is a true and correct copy of the original of said record.

State of Michigan

County of Houghton

This certificate made this 20th day of September a.d. 1883 witnesseth, that the undersigned, Neil Lamont of the City of Torch Lake, in the County of Houghton and State of Michigan is the proprietor of the Land embraced in the plat hereon drawn and that the undersigned Otto Halman, an Engineer of Torch Lake in the County and State afore, said is the person, who made this plat, that said plat embraces all that portion of Lot No 3 of Section 6 in Township Number 55 North of Range 32 West in said County of Houghton lying 192 feet North of South West Corner of said lot 3, thence North along the West boundary line of said lot 251 feet, thence in an easterly direction along the South boundary line of 2nd Street 483 1/2 feet, thence in a southerly direction along the West boundary line of Oscoda Street 175 feet, thence 425 feet to the place of beginning, forming a part of Block 46 as per recorded plat of Sheldon's Addition to the City of Torch Lake.

In witness whereof we have hereunto set our hands and seals the day and year first above written. - Neil Lamont
Otto Halman

Signed and sealed in presence of:

State of Michigan
County of Houghton

On this 20th day of September A.D. 1883 before me the undersigned a notary public in and for said County, personally appeared Neil Lamont and Otto Halman to me known to be the persons mentioned in and who subscribed the foregoing certificate and severally acknowledged the same to be their free act and deed for the uses and purposes intended by the Laws of Michigan in this behalf made.

State of Michigan
County of Houghton

I, the Notary Public, Register of Deeds of said County of Houghton and Otto Halman, the Engineer who made said plat of which the plat hereon drawn is an exact duplicate do hereby certify that we have carefully compared the plat hereon drawn and the certificate statement and acknowledgment thereof accompanying the same with the original plat of Lamont's Addition to Torch Lake City and the certificate statement and acknowledgment thereof accompanying the same and the original plat signed and acknowledged by Neil Lamont proprietor and Otto Halman Engineer who made the same and that it is an exact copy of said original plat certificate and acknowledgment and of the whole of the same. In witness whereof we have hereunto set our hands at Houghton this 20th day of September A.D. 1883.

State of Michigan
County of Houghton

Attest for record, this 20th day of September A.D. 1883
Notary Public

Otto Halman
Engineer

Lamonts Addition

To
Torch Lake City

A parcel of lot 3, Sect. 6, Township 55, North of Range 32 West.

RECEIVED AND FILED
In Auditor General's Office
October 14 1883
H. H. Pratt
Dep. Aud. Genl.

808 1/2 feet to Center Post of Section 6.

62 feet

West boundary of lot 3.

192 feet

Lot 3 Sect 6



Calumet and Hecla Mining Co's Property

13970

1408

State of Michigan
County of Houghton
This certificate made this 20th day of September a.d. 1883 witnesseth that the undersigned, Neil Lamont of the City of Torch Lake, in the County of Houghton and State of Michigan is the proprietor of the Land embraced in the plat hereon drawn and that the undersigned Otto Stalman, an Engineer of Torch Lake in the County and State aforesaid is the person, who made this plat, that said plat embraces all that portion of Lot No 3 of Section 6 in Township Number 55 North of Range 32 West in said County of Houghton lying 192 feet North of South West Corner of said lot 3, thence North along the West boundary line of said lot 251 feet, thence in an easterly direction along the South boundary line of 2nd Street 483 1/2 feet, thence in a southerly direction along the West boundary line of Oscoda Street 175 feet, thence 425 feet to the place of beginning, forming a part of Block 44 as per recorded plat of Sheldon's addition to the City of Torch Lake.


In witness whereof we have hereunto set our hands and seals the day and year first above written.

Neil Lamont
Otto Stalman

Signed and sealed in presence of:

State of Michigan
County of Houghton
On this 20th day of September A.D. 1883 before me the undersigned a notary public in and for said County, personally appeared Neil Lamont and Otto Stalman to me known to be the persons mentioned in and who subscribed the foregoing certificate and severally acknowledged the same to be their free act and deed for the uses and purposes intended by the Laws of Michigan in this behalf made.

State of Michigan
County of Houghton
I, Notary Public in and for said County of Houghton and State of Michigan, do hereby certify that the plat hereon drawn is an exact duplicate of the original, and that the same has been carefully compared by me with the original and acknowledged the same with the original plat of Sheldon's addition to Torch Lake City and the certificate thereto 

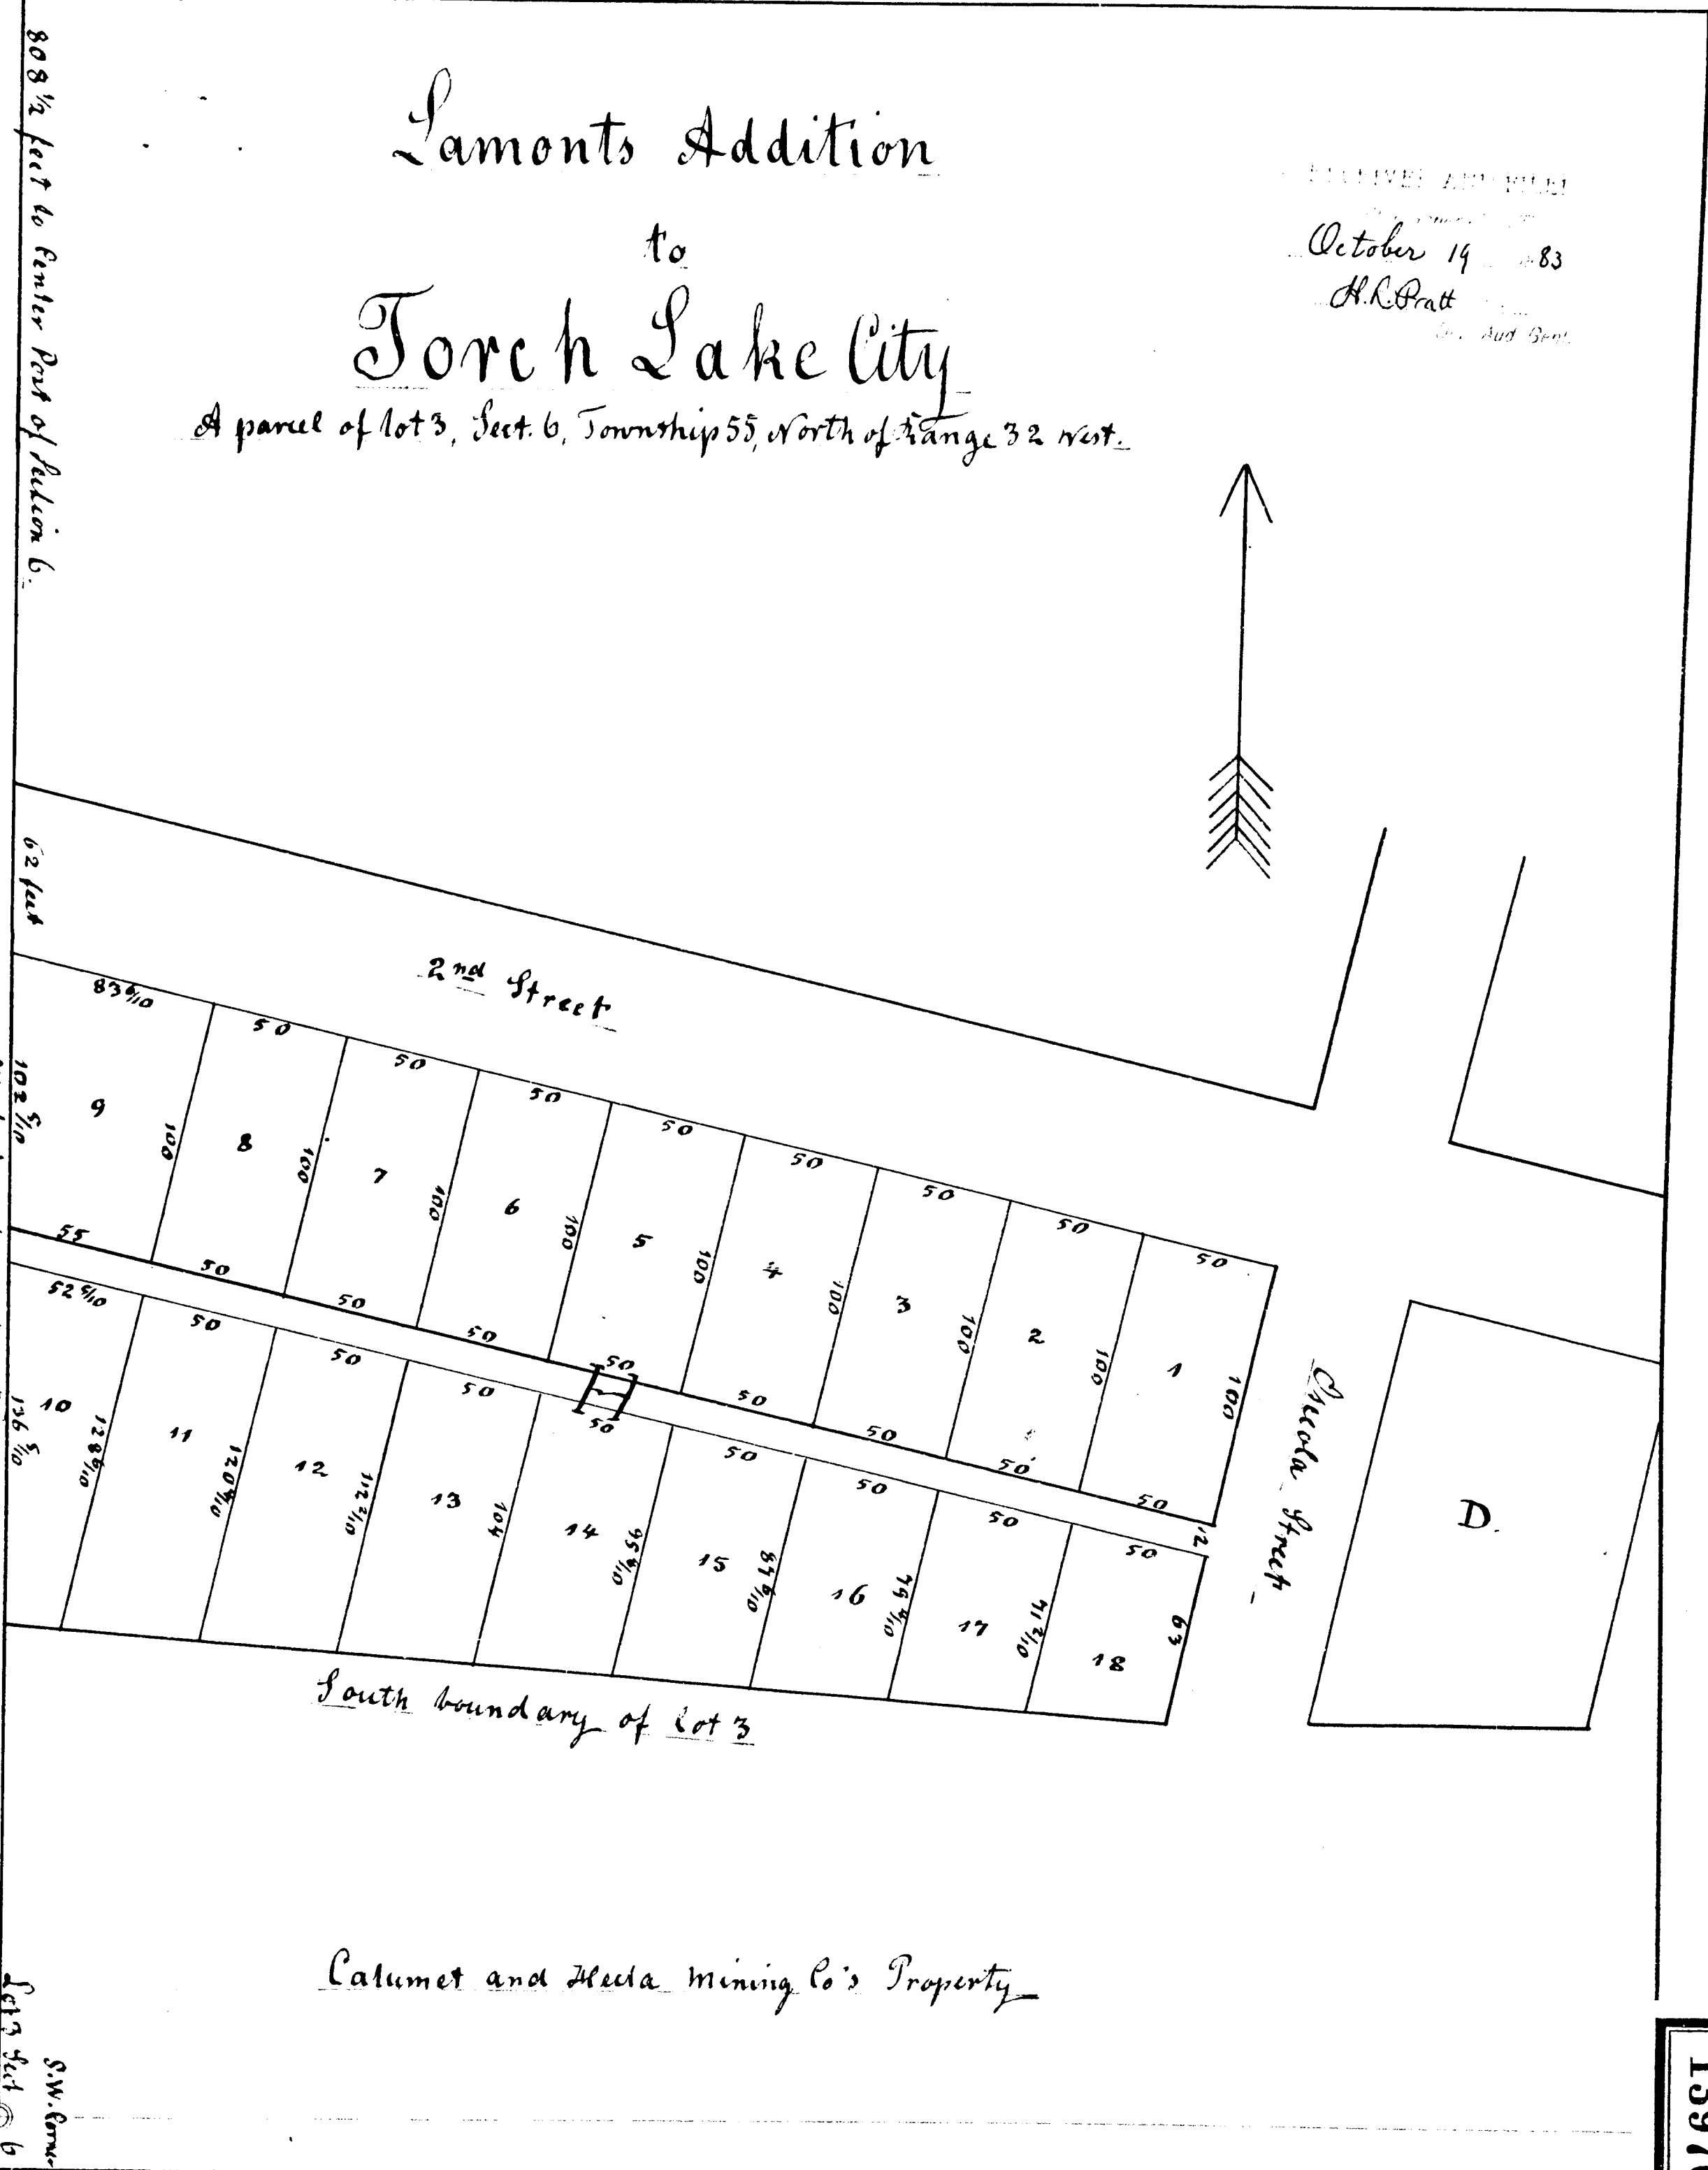

Lamonts Addition
to
Torch Lake City
A parcel of lot 3, Sect. 6, Township 55, North of Range 32 West.

October 14 1883
H.C. Pratt
Notary Public

13970