

RECEIVED AND FILED
In Auditor General's Office
December 20 1886
H. H. Pratt

This certificate made this 12th day of February A. D. 1886 witnesses, that the undersigned M. Neumann of the City of Torch Lake in the County of Houghton and State of Michigan is the proprietor of the land embraced in the plat hereon drawn and that the undersigned Otto Halmann, an Engineer of Torch Lake in the County and State aforesaid is the person, who made this plat, that said plat embraces the whole of the South East $\frac{1}{4}$ of the South East $\frac{1}{4}$ of Section 31, Township 56 North Range 32 West in said County of Houghton. -

Sealed, and signed in presence of:

Mr. Seymour, Prop.
Otto Stalman, Engineer.


On this 12th Day of February in the year one thousand eight hundred and eighty six before me, a notary public in and for said County personally appeared M. Neumann and Otto Stelmann to me known to be the same persons described in and who executed the within instrument who acknowledged the same to be their free act and deed.

H. D. Wilson
Notary public for Houghton County
State of Michigan

We ~~the~~ ^{the} ~~Register's~~ ^{Register's} ~~Office~~ ^{Office}, register of deeds and Otto Halmann, surveyor, hereby certify that we have separately, carefully compared the annexed copy with the duplicate plat of M. Neumanns addition to Town Lake City now of record in the Office of said Register of Deeds and that it is a true transcript therefrom and of the whole of such duplicate plat so recorded. Register's Office,

W. D. Reads, Register.
Otto Stalman, Surveyor. See

Section 21
Section 22
highway to Lahumer

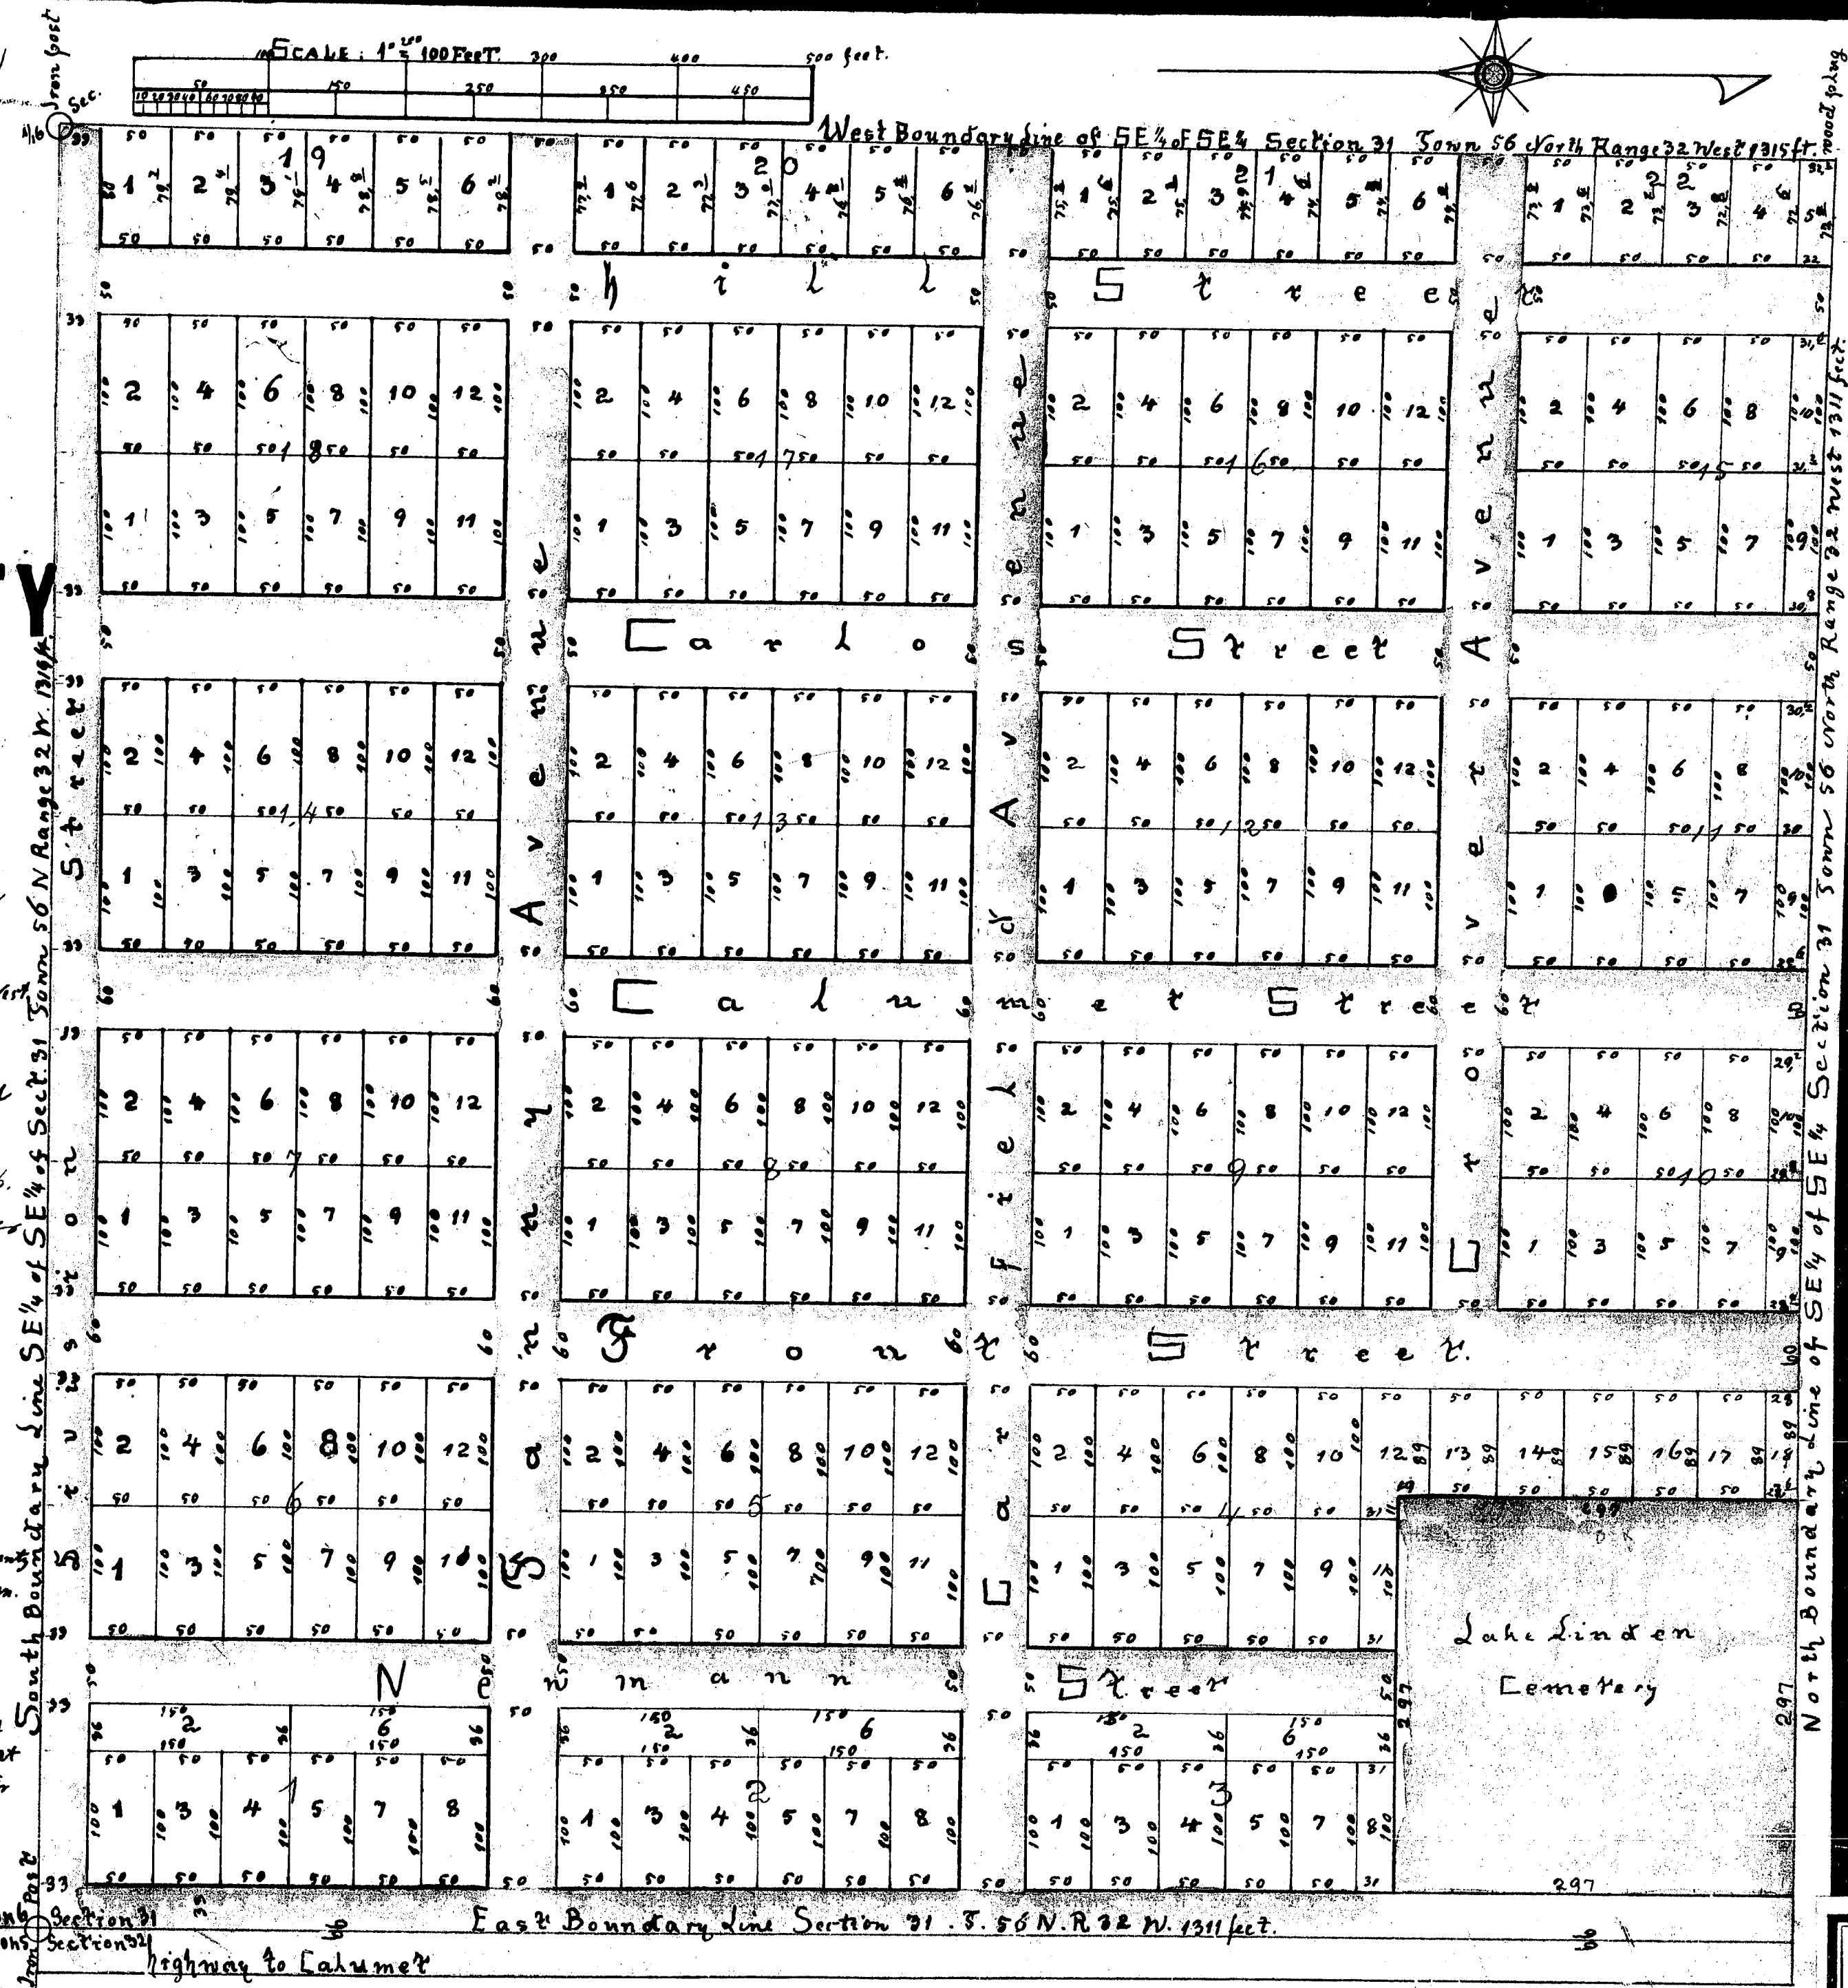

13974

State of Michigan, County of Lapeer { S. S.

This certificate made this 12th day of February A. D. 1886 witnesses, that the undersigned M. Neumann of the City of Torch Lake in the County of Houghton and State of Michigan is the proprietor of the land embraced in the plat hereon drawn and that the undersigned Otto Stalman, an Engineer of Torch Lake in the County and State aforesaid is the person, who made this plat, that said plat embraces the whole of the South East $\frac{1}{4}$ of the South East $\frac{1}{2}$ of Section 31, Township 56 North Range 32 W. in said County of Houghton. -

In witness whereof we have hereunto set our hands and seals this day and year first above written. -

Sealed, and signed in presence of:

Edwin Hammond

State of Michigan, }
County of Houghton } s.s.

On this 12th Day of February in the year one thousand eight hundred and eighty six before me, a notary public in and for said County personally appeared M. Neumann and Otto Stelmann to me known to be the same persons described in and who executed the within instrument who acknowledged the same to be their free act and deed. -

Procurement was approved
January 19th 1886
H. R. Pratt
Dept. of Agriculture

State of Michigan }
County of Loughton } S.S.

We, John H. Brown, register of deeds and Otto Halmann, surveyor, hereby certify that we have separately carefully compared the annexed copy with the duplicate plat of M. Neumanns addition to South Lake City now of record in the office of said Register of Deeds and that it is a true transcript thereof and of the whole of such duplicate plat

Register's Office,
HOUGHTON COUNTY MICH.

Received for record the 24th day

of March A.D., 1886, at 10.

o'clock 2 M., and recorded in Vol.

Wm. D. Beach, Register
Otto Stalman, Surveyor. Secy

Otto Stalman, Surveyor.

