


W. D. Meach
REGISTER

RECEIVED AND FILED
In Auditor General's Office.
December 20 1886
H. R. Pratt

PLAT
OF
ROBERT PICHE'S
ADDITION
TO
TORCH LAKE CITY

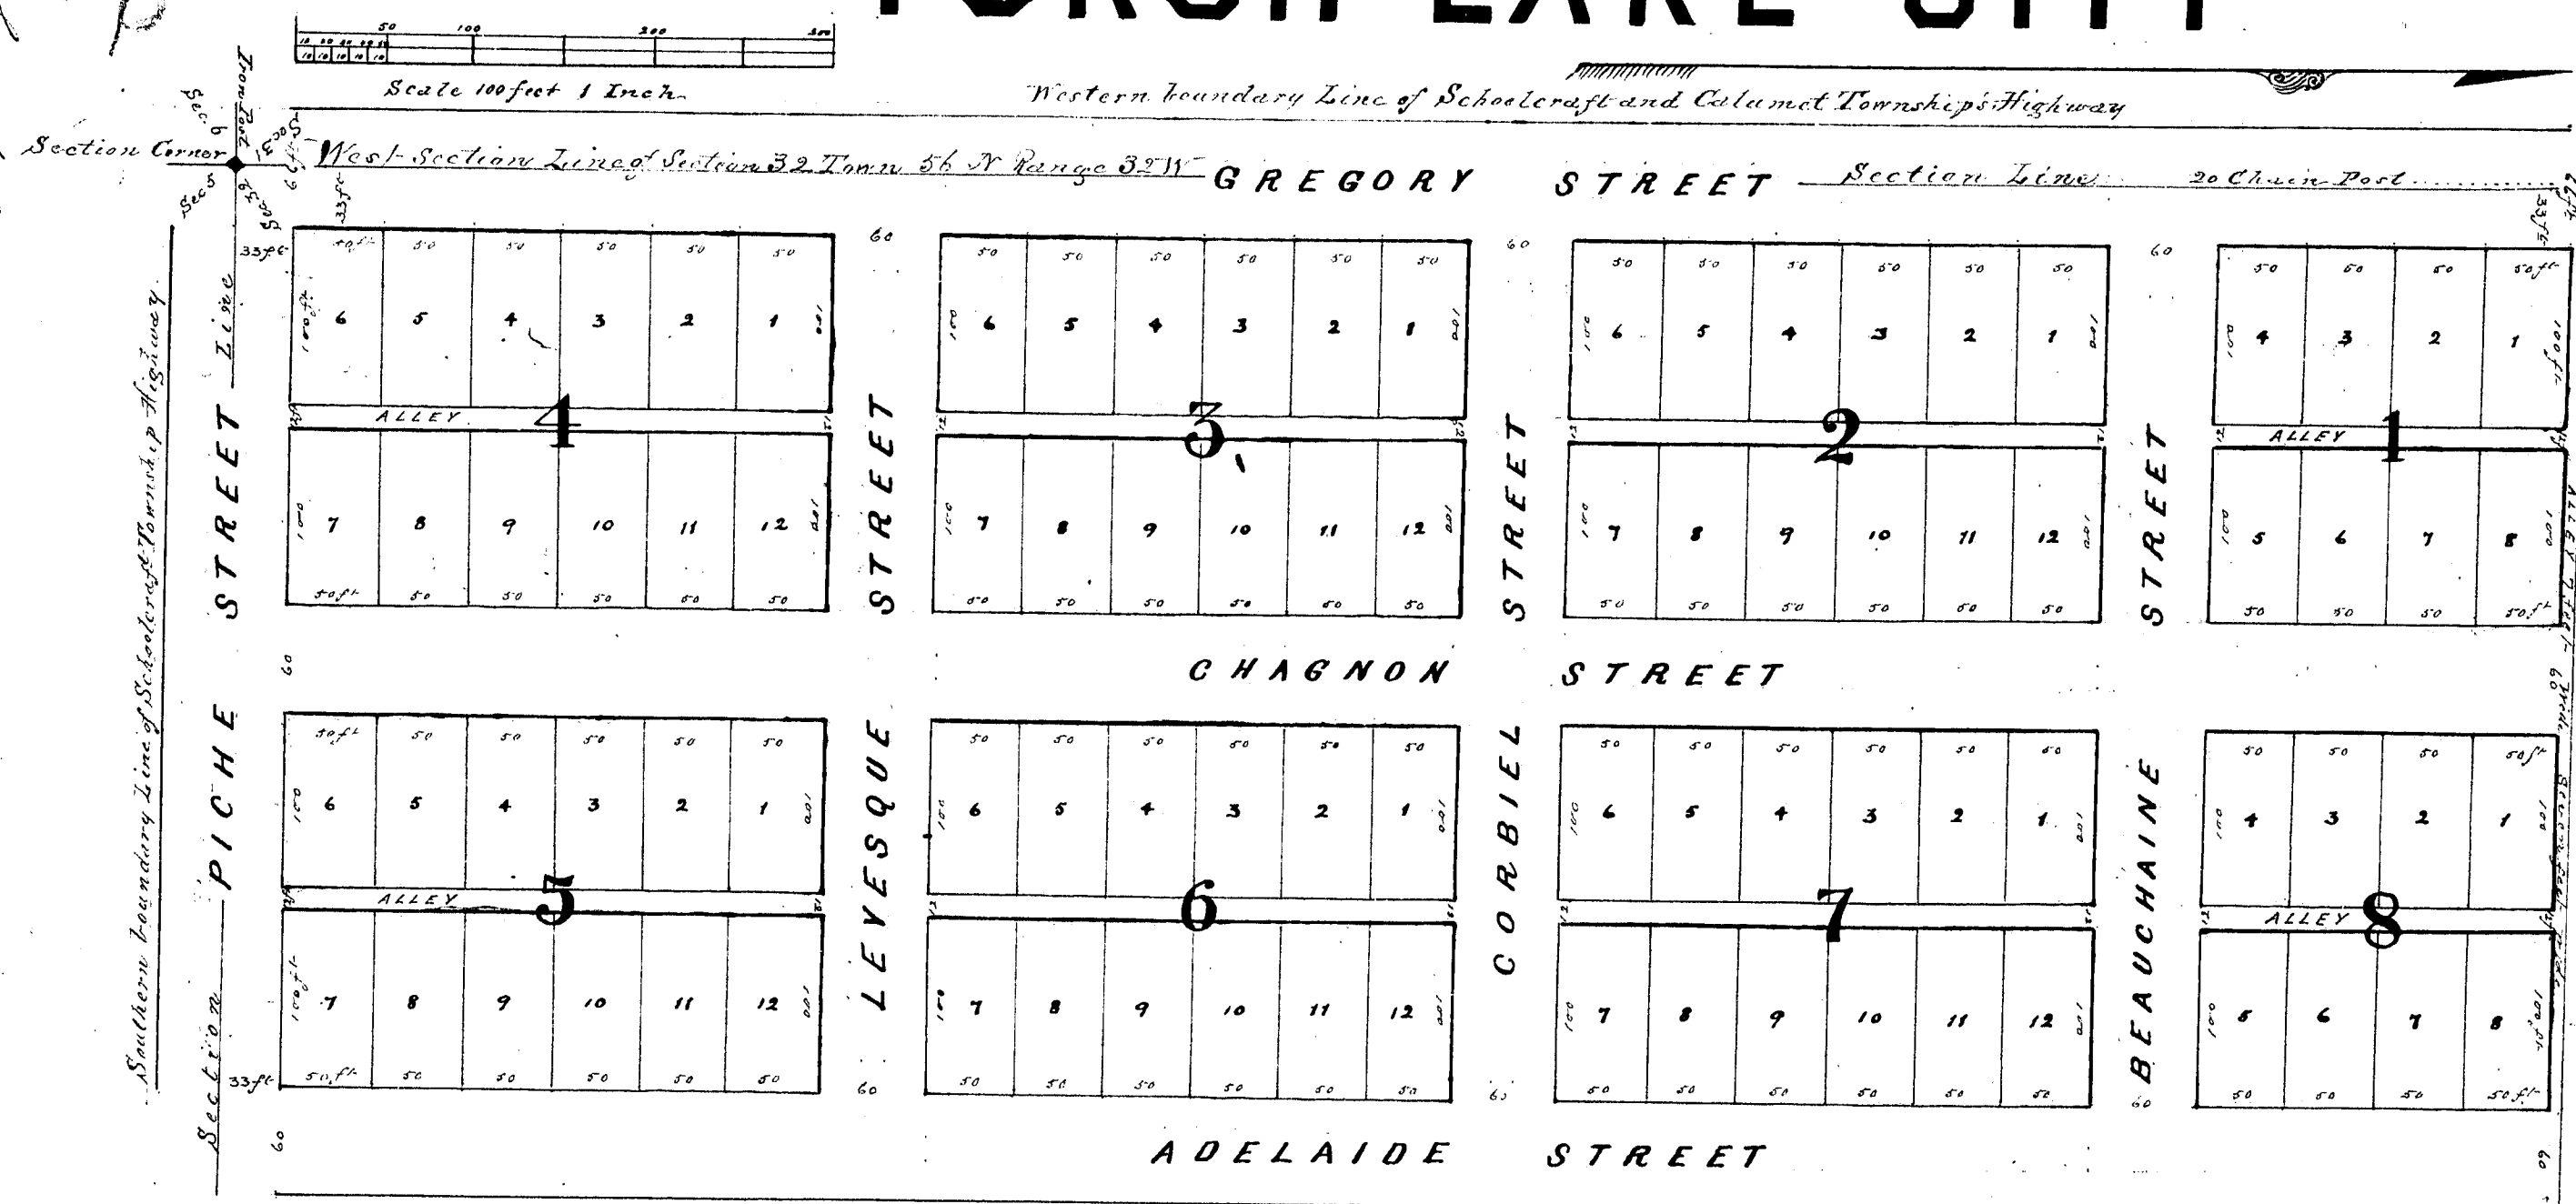

Reference.

Blocks numbered from 1 to 8

Lots

State of Michigan
County of Houghton

This certificate made this 12th day of May A.D. 1886, Witnesseth: That the undersigned Robert Piché and Flora Piché his wife of the Township of Schoolcraft, County of Houghton and State of Michigan, the proprietors of the land embraced in the plat heresof drawn, and that the undersigned Henry Garispy, a surveyor of Houghton County and State aforesaid is the person who made the plat, that said plat embraces then West 577 feet of the South West quarter of the South West quarter of Section thirty two (32) Township Fifty Six (56) North, Range thirty two (32) West. On witness whereof we have hereunto set our hands and seals the day and year first above writing.

signed and sealed in presence of
Frank Green
Willard C. Gray
State of Michigan }
County of Houghton ss

Attest to Mark W E Gray

Robert ^{hus} & Rich ^{mark}
Flora Peake

Henry Gannett

On this 12th day of May in the year one thousand eight hundred and eighty six (1886) Before me a Notary Public in and for said County personally appeared Robert Piche, Flora Piche and Henry Garispy, to me known to be the same persons described in and who executed the within instrument and acknowledged the same to be their free act and deed.

Examined and approved
June 21st 1886
H. R. Pratt
Dep. Auditor Grok

Willard C. Gray
Notary Public for Houghton County
State of Michigan


Register's Office, 1886.
 RECEIVED FOR RECORD THE 25th DAY
 OF June A.D., 1886, at 11
 o'clock U.M., and recorded in Vol.
1 of Plats page 19

W.D. Meach
 REGISTER

December 20 86
Mr. Platt

PLAT
 OF
 ROBERT PICHE'S
 ADDITION
 TO

TORCH LAKE CITY

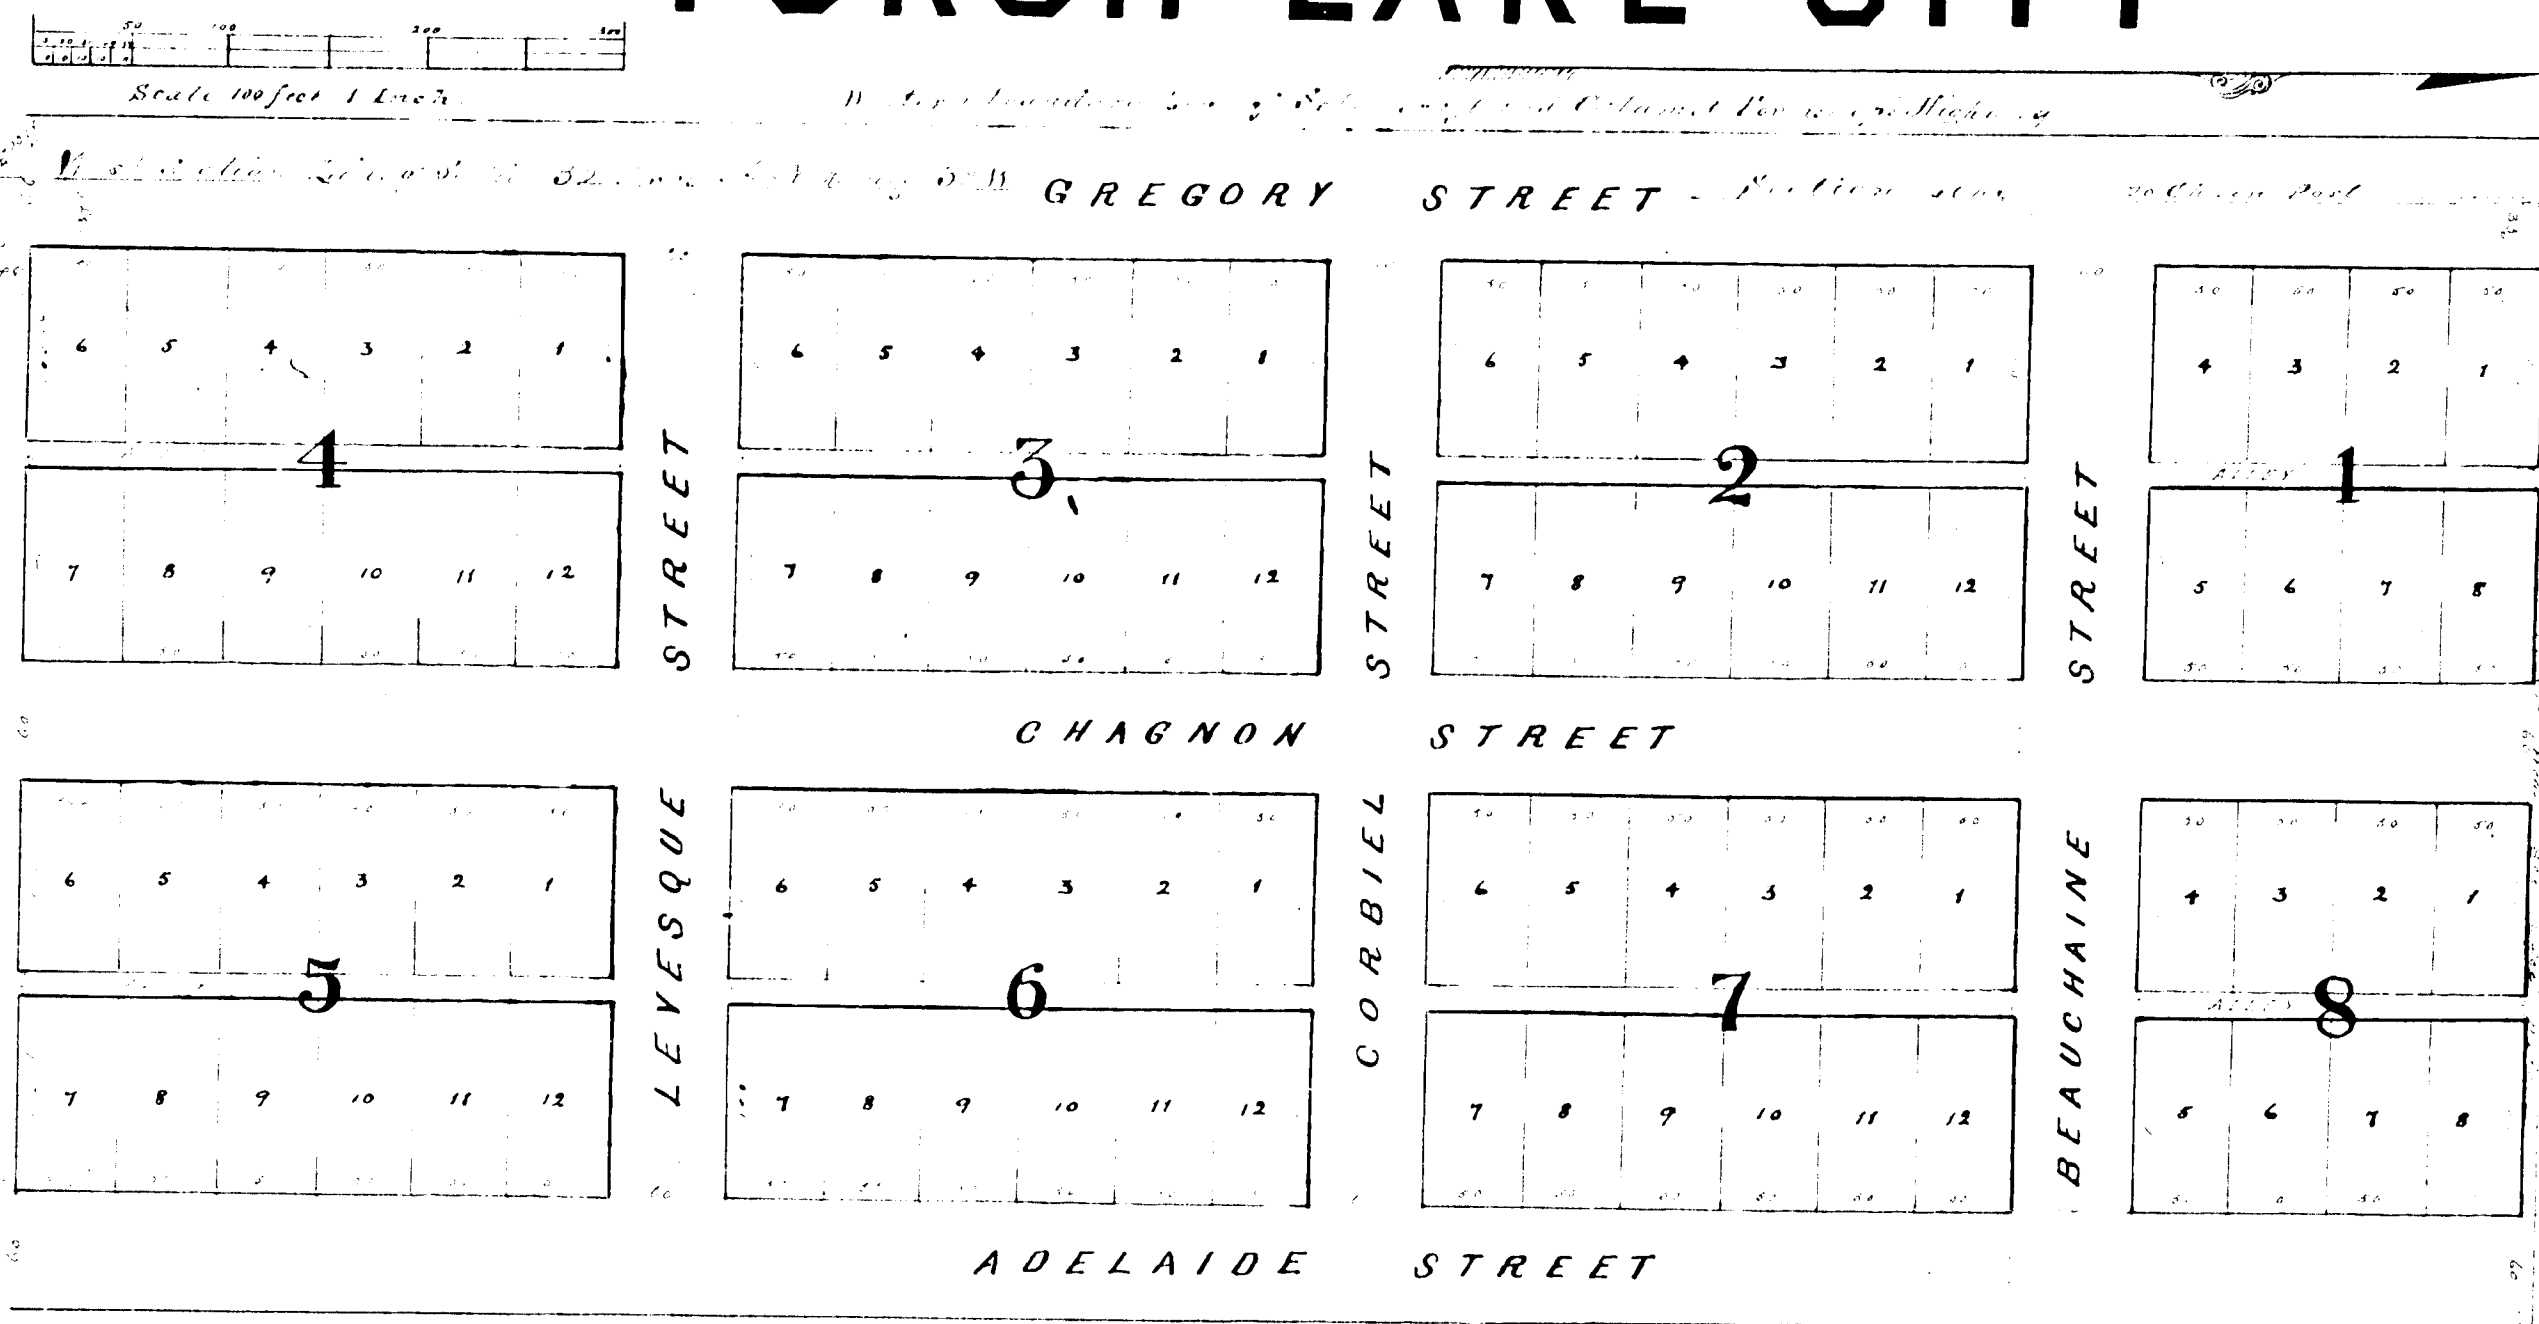

State of Michigan
 County of Houghton

This certificate made this 12th day of May A.D. 1886, Witnesseth that the undersigned Robert Piche and Flora Piche his wife of the Township of Schoolcraft, County of Houghton and State of Michigan, the proprietors of the land embraced in the Plat hereto drawn, and that the undersigned Henry Garispy, a surveyor of Houghton County and State aforesaid is the person who made the plat, that said plat embraces then West 577 feet of the South West quarter of the South West quarter of Section thirty two (32) Township fifty six (56) North, Range thirty two (32) West, 1st Meridian whereof we have hereunto set our hands and seals the day and year first above-written.

Signed and sealed in presence of
William C. Gray
Willard C. Gray
 State of Michigan
 County of Houghton

Attest to above W.D. Meach

Robert Piche
Flora Piche

Henry Garispy

On this 12th day of May in the year one thousand eight hundred and eighty six (1886) Before me a Notary Public in and for said County personally appeared Robert Piche, Flora Piche and Henry Garispy, to me known to be the same persons described in and who executed the within instrument and acknowledged the same to be their free act and deed.

Executed and approved
 June 21st 1886
W.D. Meach
 Notary Public

Willard C. Gray
 Notary Public for Houghton County
 State of Michigan

Reference.
 Plats numbered from 1 to 8
 Lots