1961

13976

PLAT OF THE FIRST ADDITION TO THE VILLAGE OF CALUMET.

RECEIVED AND FILED.
In Auditor General's Office
August 14 1886
H.R. Pratt
Dep. Aud. Gen'l.

Taken into Laurium when name was changed.

200 FEET TO ONE INCH.

1st Addition is shown by Sepia-tint.

See Letter No. 40113, Vill Clerk, May 31-1886.

Frank Klepetko
Engineer.

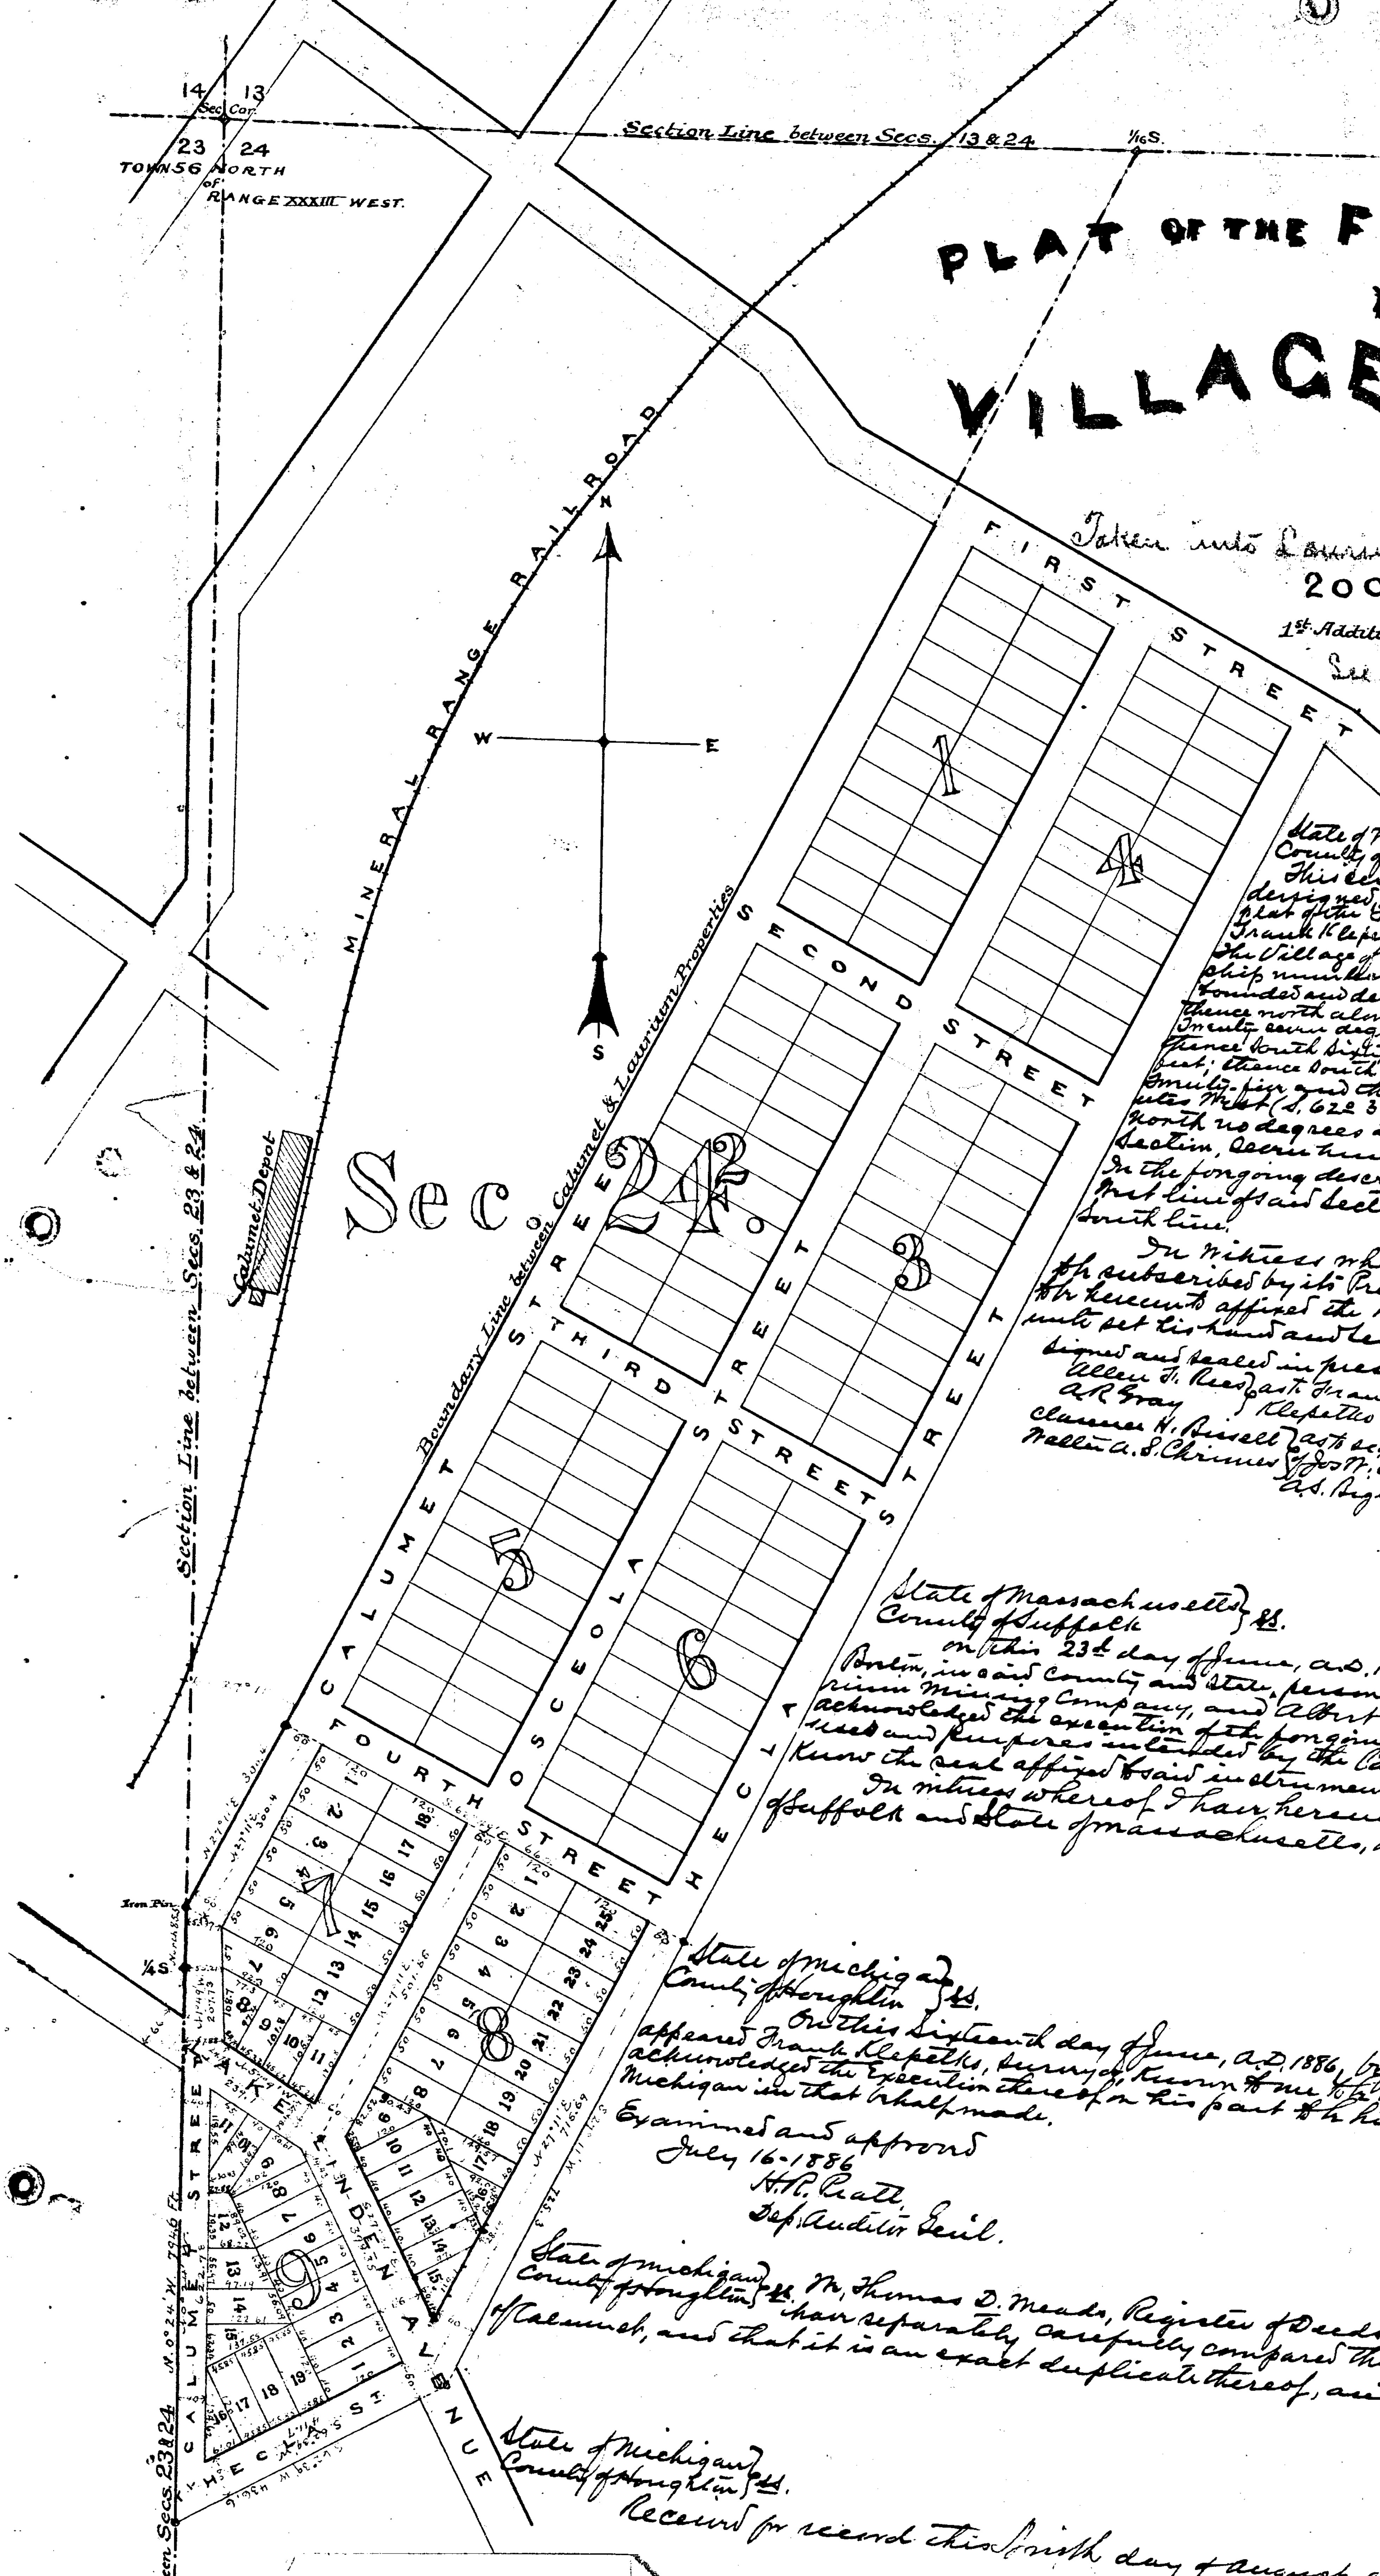

State of Michigan } ss.
County of Houghton }

This certificate, made this Sixteenth day of June, A.D. 1886, Witnesseth: That the undersigned, The Laurium Mining Company is the proprietor of the land embraced in the plat of the First Addition to the Village of Calumet hereon drawn, and that the undersigned Frank Klepetko is the Surveyor who made said plat; That said plat of said First addition to the Village of Calumet Embraces all that portion of Section number Twenty-four (24), in Township number Fifty-six (56), north, of Range number Thirty-three (33) West, in said County of Houghton, bounded and described as follows, to-wit: Beginning at the quarter post on the West line of said Section, thence north along said Section line Eighty-five and five-tenths (85 5/10) feet to an iron pin; thence north Twenty seven degrees and Eleven minutes East (N. 27° 11' E.) three hundred and four-tenths (300 4/10) feet; thence South Sixty-two degrees and forty-nine minutes East (S. 62° 49' E.) Six hundred and Sixty (660) feet; thence South Twenty-seven degrees and Eleven minutes West (S. 27° 11' W.) Seven hundred and Twenty-five and three-tenths (725 3/10) feet; thence South Sixty-two degrees and thirty-nine minutes West (S. 62° 39' W.) four hundred and thirty-six and six tenths (436 6/10) feet; thence North no degrees and Twenty-four minutes West (N. 0° 24' W.) along said West line of said Section, seven hundred and ninety-four and six tenths (794 6/10) feet, to the place of beginning. In the foregoing description the Section line running from the quarter Section post on the West line of said Section to the north-west corner of said Section is assumed to be a true north and South line.

In Witness whereof the said Laurium Mining Company has caused these presents to be subscribed by its President and Secretary, thereunto duly authorized, and its Corporate seal to be hereunto affixed the twenty-third day of June, A.D. 1886, and the said Frank Klepetko has hereunto set his hand and seal, the day and year first above written.

Signed and sealed in presence of
Allen F. Rees } as to Frank
A.R. Gray } Klepetko
Clarence H. Bissell } as to signatures
Walter A. S. Chrimes } of Jos. W. Clark & A.S. Bigelow

The Laurium Mining Company
By Joseph W. Clark President.
A.S. Bigelow Secretary.

Laurium Mining Company organized 1877

Frank Klepetko, Surveyor. L.S.

State of Massachusetts } ss.
County of Suffolk }

On this 23d day of June, A.D. 1886, before me, a Commissioner of Deeds for the State of Michigan residing at Boston, in said County and State, personally appeared Joseph W. Clark, known to me to be the President of the Laurium Mining Company, and Albert S. Bigelow, known to me to be the Secretary of said Company, and they severally acknowledged the execution of the foregoing instrument of writing to be the free act and deed of said Company for the uses and purposes intended by the Laws of Michigan in that behalf made. And I further certify that I know the seal affixed to said instrument to be the corporate seal of the said Company.

In witness whereof I have hereunto set my hand and affixed my official seal, at Boston, in the County of Suffolk and State of Massachusetts, on this twenty-third day of June, A.D. 1886

Jas. P. Gordon
Commissioner of Deeds for the State of Michigan

James P. Gordon a Commissioner for the State of Michigan Boston Mass.

State of Michigan } ss.
County of Houghton }

On this Sixteenth day of June, A.D. 1886, before me, the subscriber, a Notary Public in and for said County personally appeared Frank Klepetko, Surveyor, known to me to be one of the persons who subscribed the foregoing instrument of writing and acknowledged the Execution thereof on his part to be his free act and deed for the uses and purposes intended by the Laws of Michigan in that behalf made.

Allen F. Rees
Notary Public in and for Houghton County Michigan

Allen F. Rees Notary Public Houghton Co. Mich.

Examined and approved
July 16-1886
H.R. Pratt
Dep. Auditor Genl.

State of Michigan } ss.
County of Houghton }
We, Thomas D. Meads, Register of Deeds for said County, and Frank Klepetko, Surveyor, hereby certify that we have separately carefully compared this duplicate plat with the original plat of the First Addition to the Village of Calumet, and that it is an exact duplicate thereof, and of the whole of such original map or plat.

Thos. D. Meads, Register of Deeds
Frank Klepetko, Surveyor

State of Michigan } ss.
County of Houghton }
Received for record this Sixth day of August, A.D. 1886, at 2 o'clock P.m.

Thos. D. Meads.
Register.

higan } ss.
ghton }
Thomas D. Meads, Register of Deeds for said County of Houghton, and Frank Klepetko, Surveyor, hereby carefully compared this plat with the duplicate plat of the First Addition to the Village noted, and that it is a true transcript therefrom and of the whole of such

Thos. D. Meads Register of Deeds.
Frank Klepetko Surveyor.

Name of vil
Laurium L.A.

1961

13976

PLAT OF THE FIRST ADDITION TO THE VILLAGE OF CALUMET.

Taken into Laurium when name was changed.

200 FEET TO ONE INCH.

1st Addition is shown by Sepia-tint.

See Letter No. 40113, Aud Genl, May 31-1886.

RECEIVED AND FILED
August 14 '86
H.R. Pratt

Frank Klepetko
Engineer.

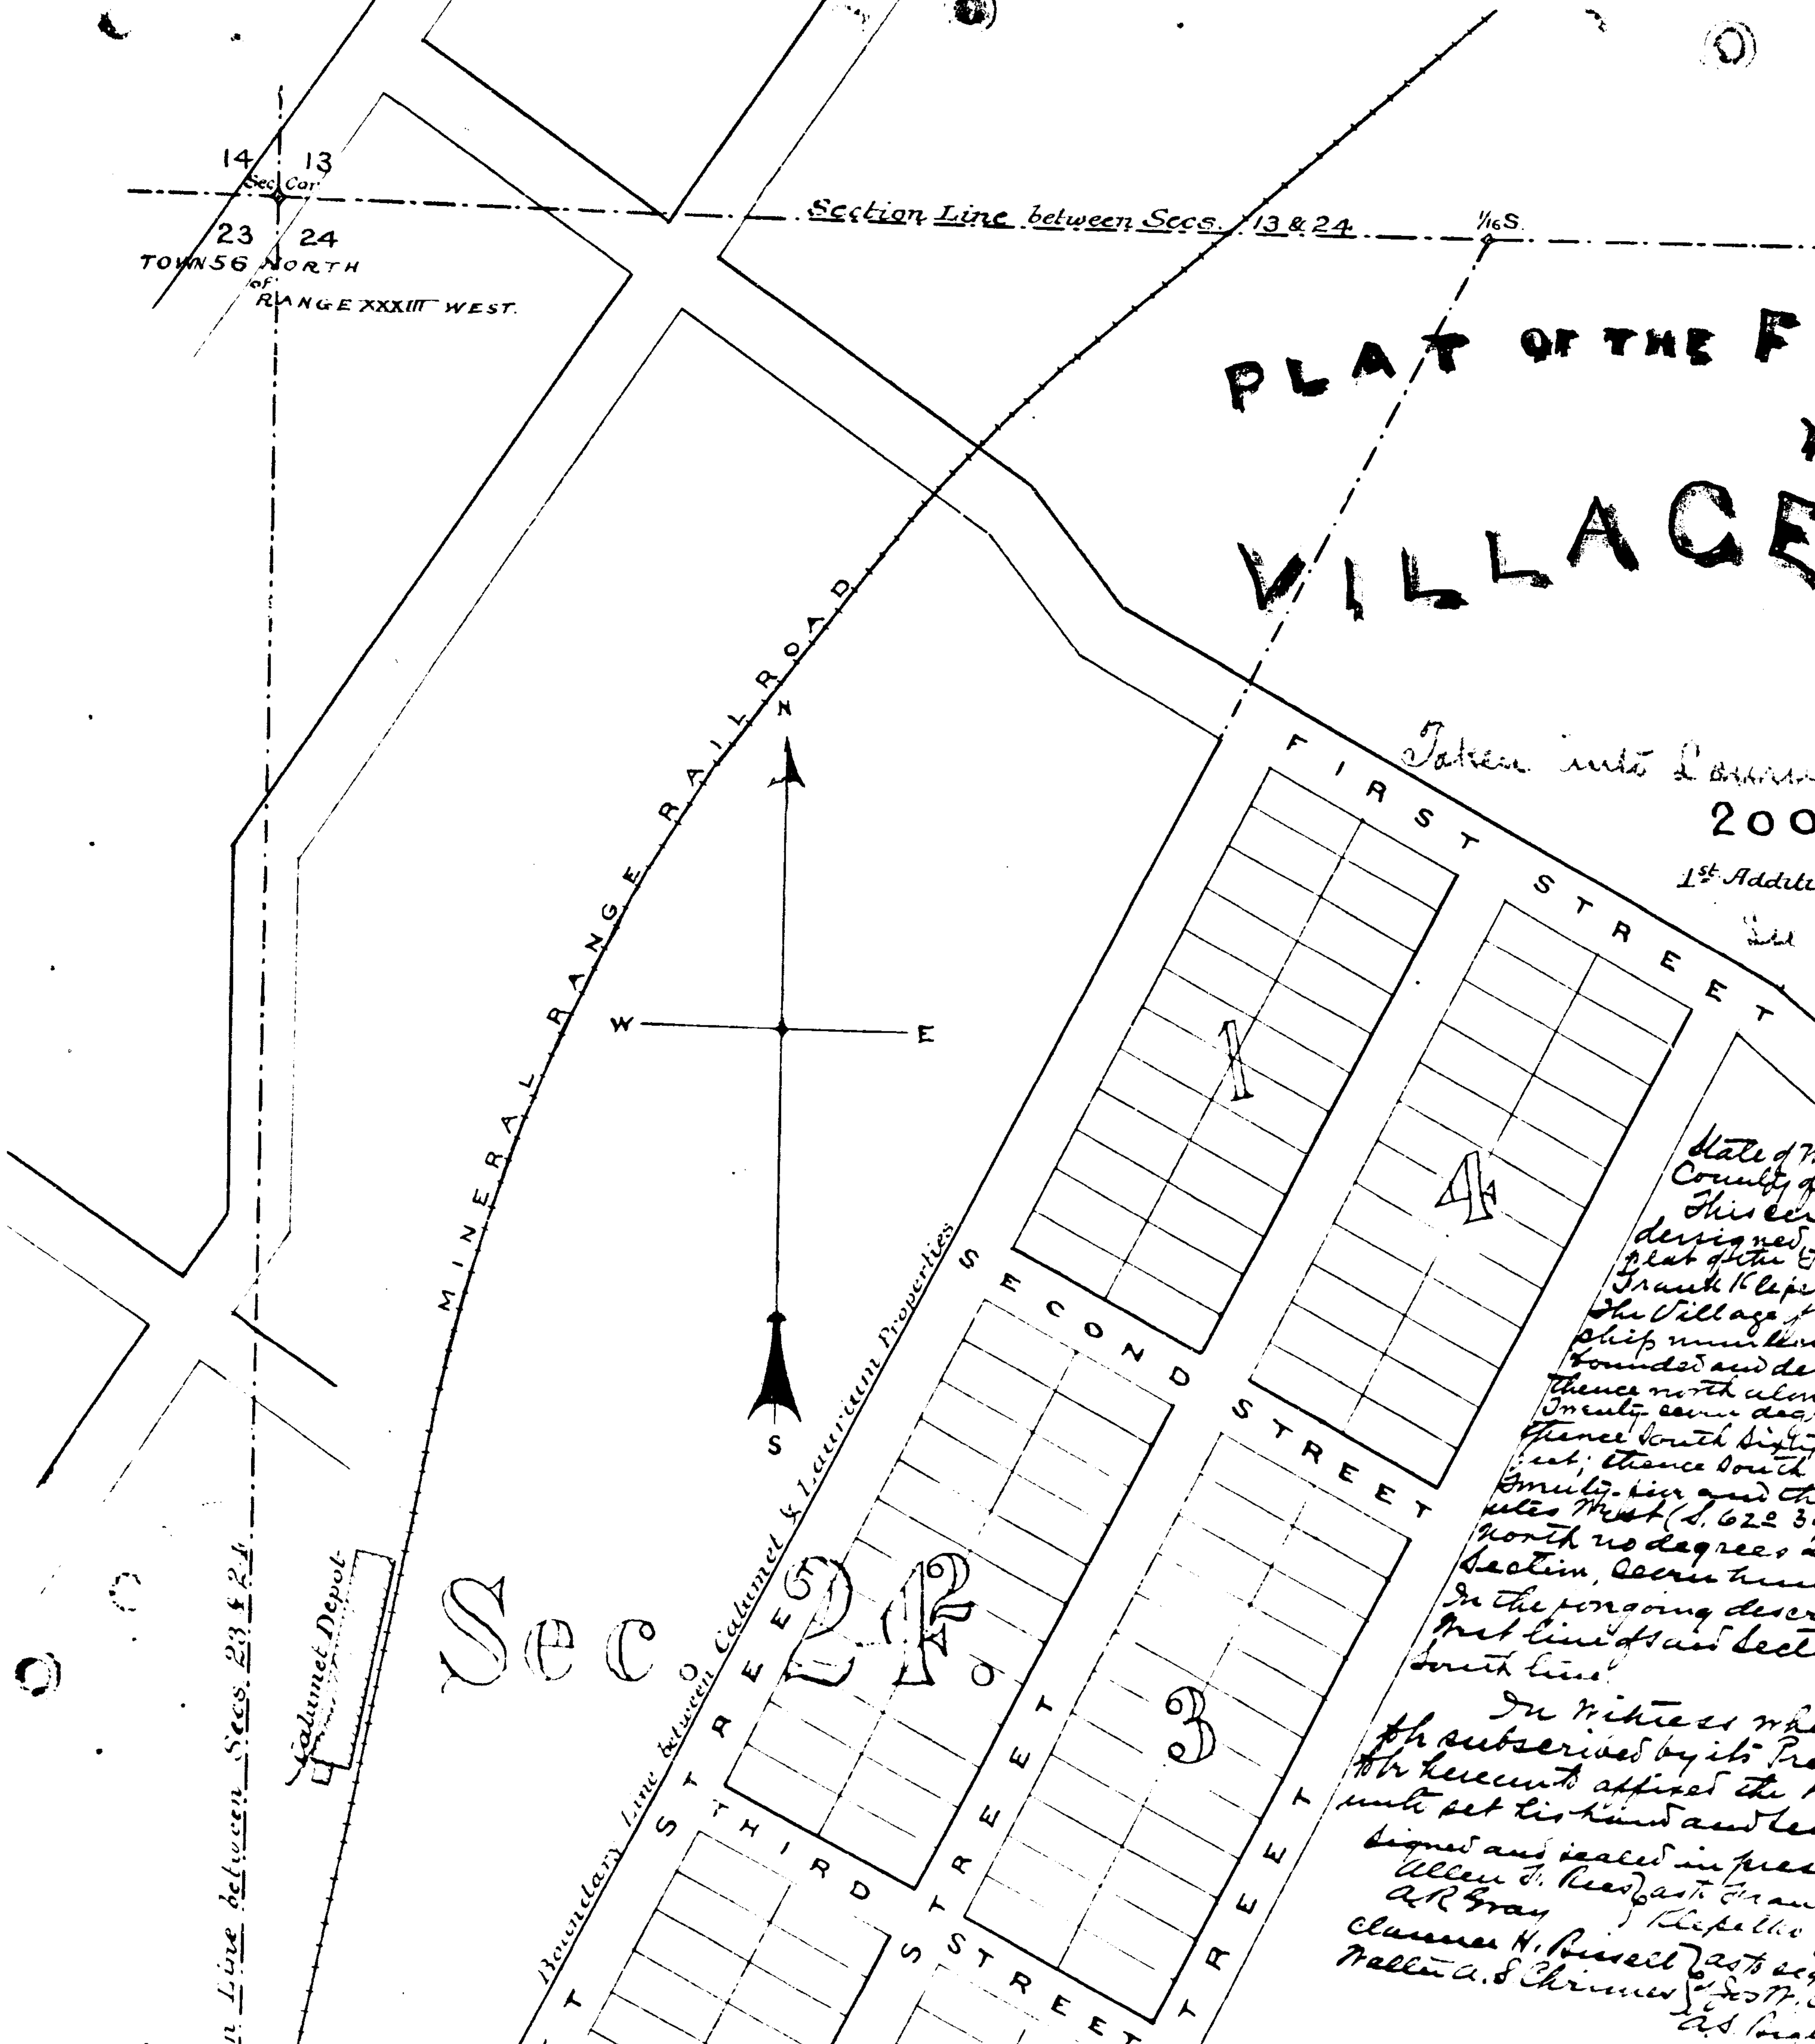

Scale of Feet.
100 50 0 100 200 300 400 500 600 700 800 900 1000.

State of Michigan }
County of Houghton } ss.

This certificate, made this Sixteenth day of June, A.D. 1886, Witnesseth: That the undersigned, The Laurium Mining Company, is the proprietor of the land embraced in the plat of the First addition to the Village of Calumet hereon drawn, and that the undersigned Frank Klepetko is the Surveyor who made said plat. That said plat of said First addition to the Village of Calumet Embraces all that portion of Section number Twenty-four (24), in Township number Fifty-six (56), north, of Range number Thirty-three (33) West in said County of Houghton bounded and described as follows to-wit: Beginning at the quarter post on the West line of said Section thence north along said Section line Eighty-five and five-tenths (85 5/10) feet to an iron pin; thence north Twenty-seven degrees and Eleven minutes East (N. 27° 11' E.) three hundred and four-tenths (300 4/10) feet; thence South Sixty-two degrees and forty-nine minutes East (S. 62° 49' E.) six hundred and sixty (660) feet; thence South Twenty-seven degrees and Eleven minutes West (S. 27° 11' W.) seven hundred and Twenty-five and three-tenths (725 3/10) feet; thence South Sixty-two degrees and thirty-nine minutes West (S. 62° 39' W.) four hundred and thirty-six and six-tenths (436 6/10) feet; thence North no degrees and Twenty-four minutes West (N. 0° 24' W.) along said West line of said Section, Seven hundred and ninety-four and six tenths (794 6/10) feet, to the place of beginning. In the foregoing description the section line running from the quarter section post on the West line of said Section to the north-west corner of said Section is assumed to be a true north and south line.

In Witness whereof the said Laurium Mining Company has caused these presents to be subscribed by its President and Secretary, thereunto duly authorized, and its corporate seal to be hereunto affixed the twenty-third day of June, A.D. 1886, and the said Frank Klepetko has hereunto set his hand and seal, the day and year first above written.

Signed and sealed in presence of
Allen F. Rees } as to Frank
A.R. Gray } Klepetko
Clarence H. Russell } as to signatures
Walter A. S. Chrimes } of Jos. W. Clark & A.S. Bigelow

The Laurium Mining Company
By Joseph W. Clark President.
A.S. Bigelow Secretary.

Organized 1877

Frank Klepetko,
Surveyor.

State of Massachusetts }
County of Suffolk } ss.

On this 23d day of June, A.D. 1886, before me, a Commissioner of Deeds for the State of Michigan residing at Boston, in said County and State, personally appeared Joseph W. Clark, known to me to be the President of the Laurium Mining Company, and Albert S. Bigelow, known to me to be the Secretary of said Company, and they severally acknowledged the execution of the foregoing instrument of writing to be the free act and deed of said Company for the uses and purposes intended by the Laws of Michigan in that behalf made. And I further certify that I know the seal affixed to said instrument to be the Corporate seal of the said Company.

In witness whereof I have hereunto set my hand and affixed my official seal, at Boston, in the County of Suffolk and State of Massachusetts, on this twenty-third day of June, A.D. 1886

Jas. P. Gordon
Commissioner of Deeds for the State of Michigan

James P. Gordon

State of Michigan }
County of Houghton } ss.

On this Sixteenth day of June, A.D. 1886, before me, the subscriber, a Notary Public in and for said County, personally appeared Frank Klepetko, Surveyor, known to me to be the same person who subscribed the foregoing instrument of writing and acknowledged the execution thereof on his part to be his free act and deed for the uses and purposes intended by the Laws of Michigan in that behalf made.

Allen F. Rees
Notary Public in and for Houghton County Michigan

Examined and approved
July 16-1886
H.R. Pratt
Dep. Auditor Genl.

State of Michigan }
County of Houghton } ss.

We, Thomas D. Meads, Register of Deeds for said County, and Frank Klepetko, Surveyor, hereby certify that we have separately carefully compared this duplicate plat with the original plat of the First Addition to the Village of Calumet, and that it is an exact duplicate thereof, and of the whole of such original map or plat.

Thos. D. Meads, Register of Deeds
Frank Klepetko, Surveyor

State of Michigan }
County of Houghton } ss.

Received for record this Sixth day of August, A.D. 1886, at 2 o'clock P.m.

Thos. D. Meads.
Register.

Name of vi
Laurium L.A.

higan }
ghton } ss.
Thomas D. Meads, Register of Deeds for said County of Houghton, and Frank Klepetko, Surveyor, hereby ... carefully compared this plat with the duplicate plat of the First Addition to the Village noted, and that it is a true transcript therefrom and of the whole of such

Thos. D. Meads Register of Deeds
Frank Klepetko Surveyor.