


of LOT 1, BOWEN & WERNER'S SUB'N (2)

LYING NORTH OF THE NORTH LINE OF GRAND RIVER AVE

WAYNE CO., MICHIGAN.



KIRBY AVE

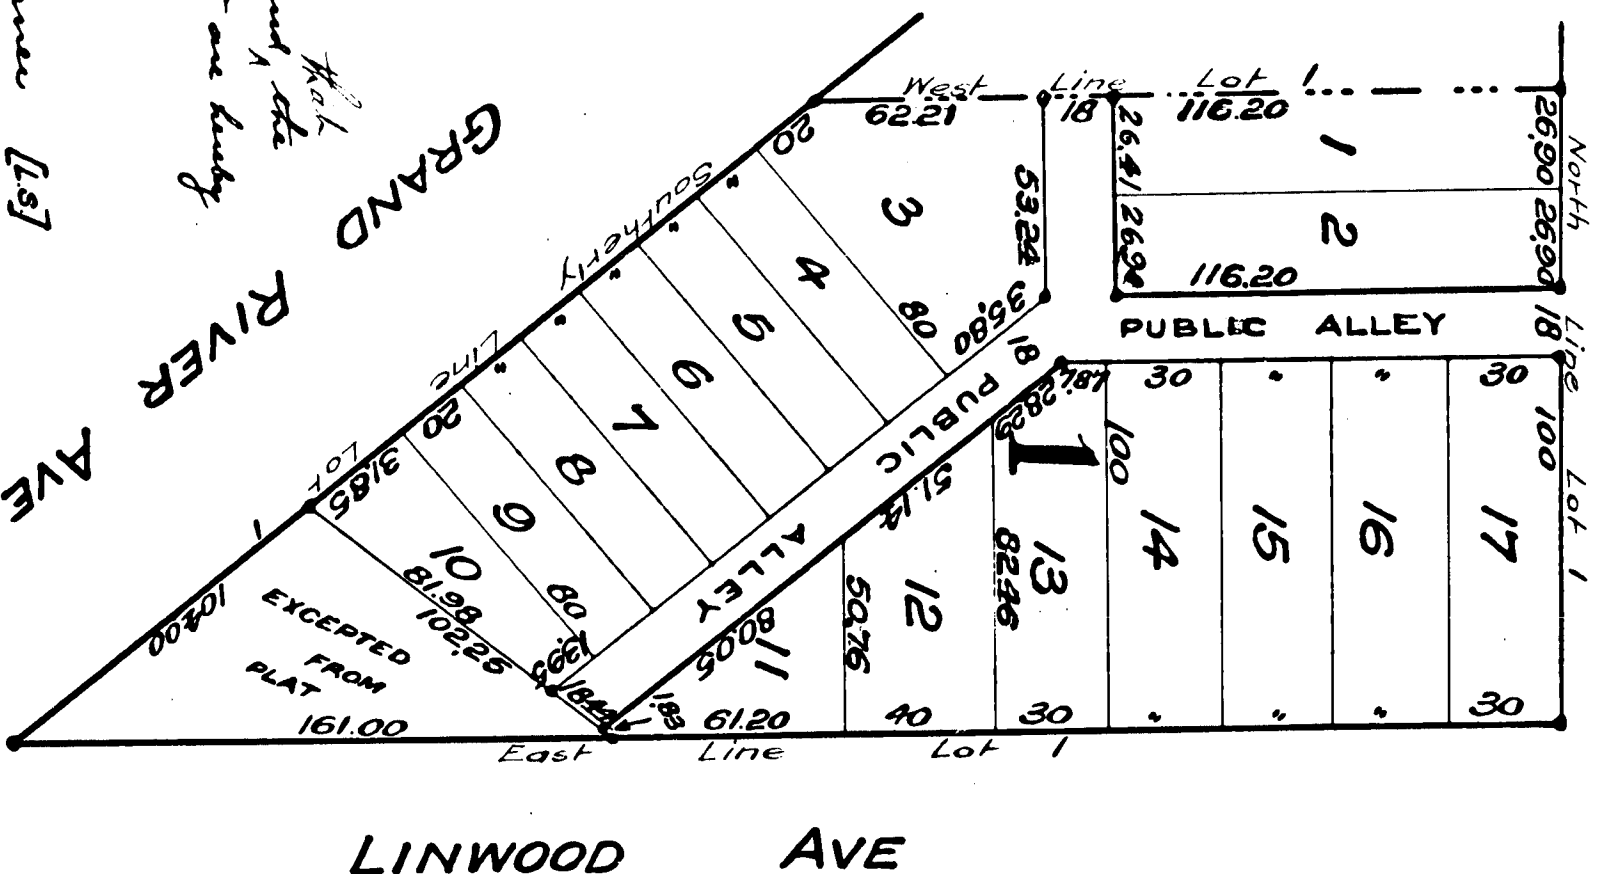

I kindly wish that the first human delineated is a correct one, and that permanent monuments, consisting of oak stakes have been planted at points marked thus o as, shown at all angles in the boundaries of old land plotted, and at all intersections of struts or struts and slays

J. Sanger

Turned them by these presents, that we
William S. Turner and Henry S. Turner,
his wife, have caused the land embraced
in the annexed plat to be surveyed,
laid out and platted, to be known as
"William S. Turner's subdivision of lot 1,
Barn and horse subdivision of P. C.
338 and the S. 1/2 of P. C. 474, lying
west of the north line of Grand River
Co., City of Detroit, Wayne Co., Michigan," and the
plats and maps as shown on said plat are hereby
dedicated to the use of the public.

signed & Read in presence of
Emily W. Clומר
Mrs. David Clומר
& J. M. Clומר

William & Clומר
Mary E. X Clומר
and

[L.S.]
[L.S.]

State of Michigan } ss: On this twenty first day of
County of Ingham }
July 1906, before me, a Notary Public in
and for said county, personally came the above
named William E. Warner and Mary E. Warner,
his wife, known to me to be the persons who
executed the above declaration, and acknowledged the
same to be their free act and deed.

August 8. Mr. Loomery
Notary Public, Longue Eo., Mich.
My Commission Expires July 25th 1916

examined and approved

August 11, 1906

Deputy candidate General

I hereby certify that according to the records of this office, all General City Taxes and special assessments against above described property are paid to date including the General City Taxes for 1996.

Wm. D. Thompson

by H.S. Shaw

State of Michigan } ss. For W. C. Haller
County of Wayne }

Register of Deaths, and N. C.

King's University, kindly writes that
we have sent carefully compared their
copy with the original plat of 'William
H. Brownie subdivision of lot 1, Block
and Towners subdivision of P. & S. 338 and
the S. 1/2 of P. & S. 474, lying north of the
north line of Grand River Ave. City
of Detroit, Wayne Co., Michigan', and
that it is a good copy, true and of
the whole of said original map or plat.
Wm. H. Buckley, Register of Deeds
Wayne Co., Michigan

State of Michigan } 51. for the 18th Dec 1855.

County of Wayne }

Register of Deeds, and H. C. Henry,
surveyor, kindly certify that we have
and carefully compared the annexed
copy with the plot of "Division 3, Town
and Division of 31st, 32nd and 33rd
and Division of P. C. 388 and the E 1/2 of
P. C. 474, lying north of the north line
of Grand River Ave, City of Detroit, Wayne
Co., Michigan," now of record in the office
of said Register of Deeds, and that it is a
true transcript thereof and of the whole
of said record.

Wm. King Manager.

The Streets on the annexed plat contain the principal plan of the City.

T. H. M. Carmichael

City Engineer
for your

James MacLeay Esq

Oct. 10, 1906

CITY TREASURER'S OFFICE
Detroit, Mich. OCT-6-06

Verify that according to the re-

I hereby certify that according to the re-

records of this office. All General City Taxes and special assessments against above described property are paid to the following:

the General City Taxes for 1906

Wm. D. Thompson

by H.S. Shaw

REGISTER OF LETTERS (PRICE)


This instrument was received for record the
 day of June 1886 at 8:30
 o'clock P.M. and recorded in Liber 75
 of books, on page 1.... as proper certificate was
 furnished in compliance with Sect. 183, of Senate
 Bill No. 100 File 218, Act of 1868.

Readers of Deaths

WILLIAM G. WERNER'S SUBDIVISION
OF LOT 1, BOWEN & WERNER'S SUBN. &
P.C. 338 AND THE E. 1/2 OF P.C. 474
LYING NORTH OF THE NORTH LINE OF GRAND RIVER AVE
CITY OF DETROIT,
WAYNE CO., MICHIGAN.



KIRBY AVE

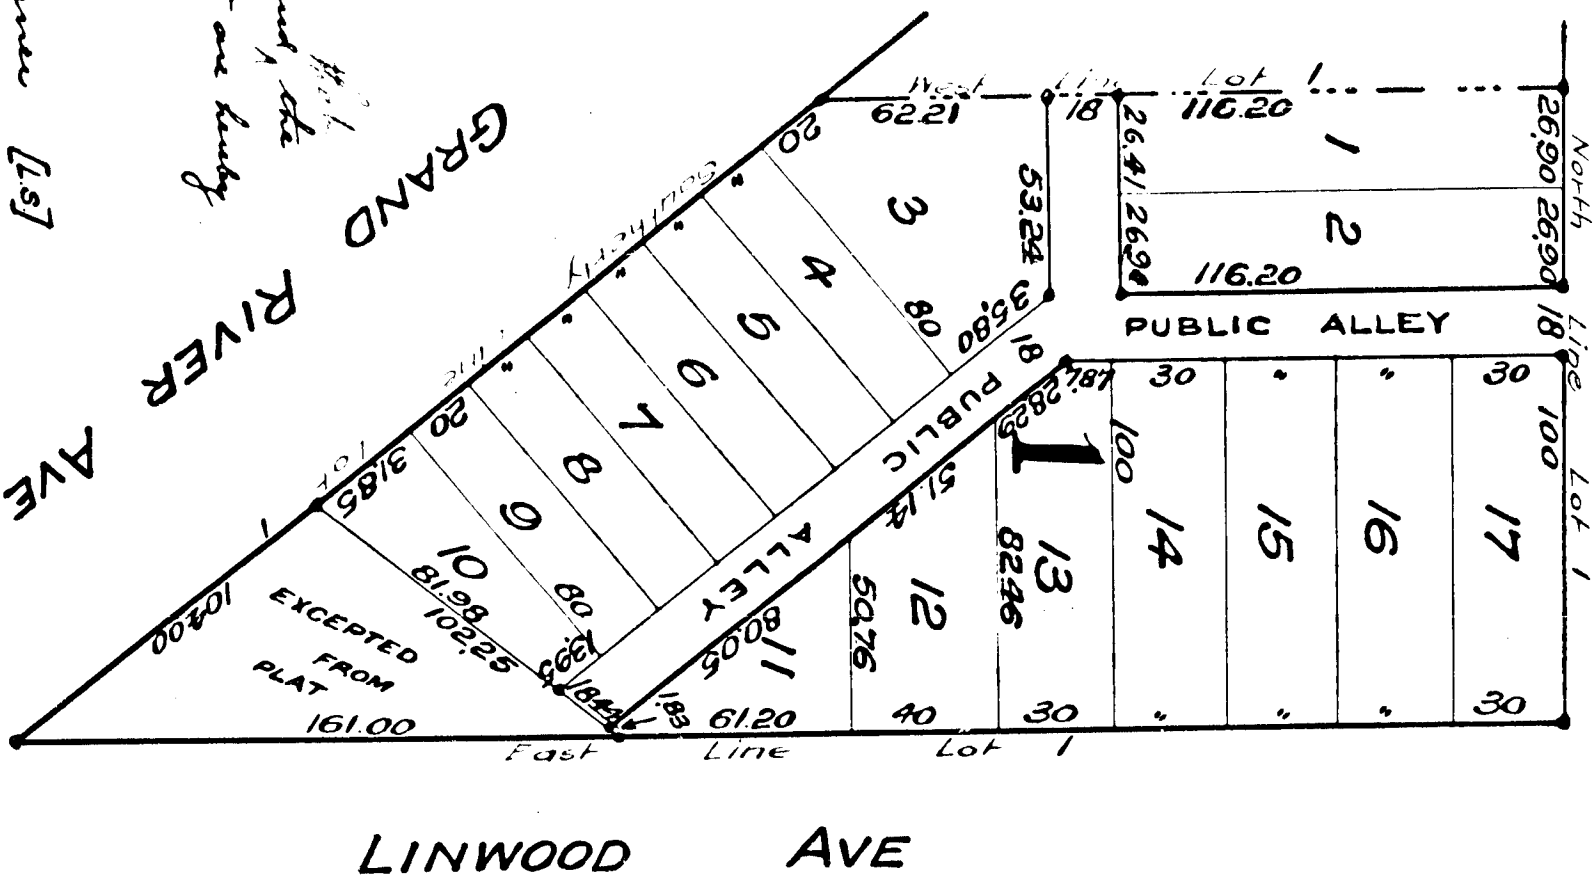

I hereby certify that the above described is a correct one, and that the same has been planted at points marked thereon as shown at all angles in the subdivision of the land plotted, and at all intersections of streets or alleys and alleys.

Surveyor

Turned over to the County, that we William G. Werner and Mary E. Werner, his wife, have caused the land embraced in the annexed plat to be surveyed, laid out and plotted, to be known as 'William G. Werner's subdivision of P.C. 338 and the E. 1/2 of P.C. 474, lying north of the north line of Grand River Ave, City of Detroit, Wayne Co., Michigan,' and the streets and alleys as shown on said plat are hereby dedicated to the use of the public, signed by deed in Pursuance of

William G. Werner [L.S.]
Mary E. Werner [L.S.]
W.G. Werner
M.E. Werner

State of Michigan } ss. We this County just day of County of Wayne }
July 1906, before me, a Notary Public in and for said county, personally came the above named William G. Werner and Mary E. Werner, his wife, known to me to be the persons who executed the above dedication, and acknowledged the same to be their free act and deed.

My Comm. expires July 25th 1906

Notary Public Wayne Co., Mich.
My Commission expires July 25th 1906

Examined and approved
August 11, 1906
John J. Wickham
Deputy, under Seal

CITY TREASURER'S OFFICE
Detroit, Mich. Oct 16-06
I hereby certify that according to the records of this office of General City Taxes and Special Assessments against above described property are paid to this date.

Wm. D. Thompson
City Treasurer

State of Michigan } ss. We this County just day of County of Wayne }
August 1906, before me, a Notary Public in and for said county, personally came the above named William G. Werner and Mary E. Werner, his wife, known to me to be the persons who executed the above dedication, and acknowledged the same to be their free act and deed.

My Comm. expires July 25th 1906

State of Michigan } ss. We this County just day of County of Wayne }
August 1906, before me, a Notary Public in and for said county, personally came the above named William G. Werner and Mary E. Werner, his wife, known to me to be the persons who executed the above dedication, and acknowledged the same to be their free act and deed.

My Comm. expires July 25th 1906

Notary Public Wayne Co., Mich.
My Commission expires July 25th 1906

Oct 16, 1906

NOTARY OF PUBLIC OFFICE
WAYNE COUNTY, MICH.
I am hereby notified that the above plat is a correct one, and that the same has been planted at points marked thereon as shown at all angles in the subdivision of the land plotted, and at all intersections of streets or alleys and alleys.

John J. Wickham
Deputy, under Seal