

State of Michigan ss
County of Houghton } This certificate made this 12th day
of October A.D. 1887, with me that the undersigned Edwin
H. Gray and Maria H. Gray his wife
the proprietors of the land embraced in the plat hereon
drawn and that the undersigned Charles E. Bailey an Engineer
of said county and state is the person who made said plat
that said plat embraces the southeast quarter of the southeast
quarter of section thirty one (31) town fifty six (56) north of
Range thirty two (32) West and that said plat is a copy
of one and that the monuments described in it have
been planted as therein described and that the name of
said Village is Greenwood

RECEIVED AND FILED.

In Auditor General's Office.

November 17 1887

H. R. Pratt

Village of Greenwood

Houghton Co. Mich.

Willard E. Gray
Aud. Genl.
H. R. Pratt

Edwin H. Gray
Maria H. Gray
Charles E. Bailey

State of Michigan ss
County of Houghton } Before me a notary public this
fourteenth day of October A.D. 1887, Edwin H. Gray
and Maria H. Gray the persons described in the
above certificate acknowledged the execution of the plat
hereon drawn

Willard E. Gray
Notary Public

Examined and approved
October 21 1887
H. R. Pratt
Deputy Auditor Genl.

State of Michigan ss
County of Houghton } We Peter Primeau Register of
Deeds and Charles E. Bailey Surveyor hereby
certify that we have each carefully compared this
copy with the original plat of the Village
of Greenwood and that it is an exact copy
thereof and of the whole of such original map
or plat

Peter Primeau Register of Deeds
Charles E. Bailey Surveyor



Register's Office, 1st
Houghton County Mich.

Received for record the 11 day
of November A.D. 1887 at 9
o'clock A.M. and recorded in Vol.
1 of this page 77

Peter Primeau
REGISTER

State of Michigan ss
County of Houghton } We Peter Primeau Register
of Deeds and Charles E. Bailey Surveyor hereby
certify that we have each carefully compared
the annexed copy with the plat of the Village
of Greenwood now of record in the office of
said Register of Deeds and that it is
a true transcript therefrom and of the
whole of such record

Peter Primeau Register of Deeds
Charles E. Bailey Surveyor

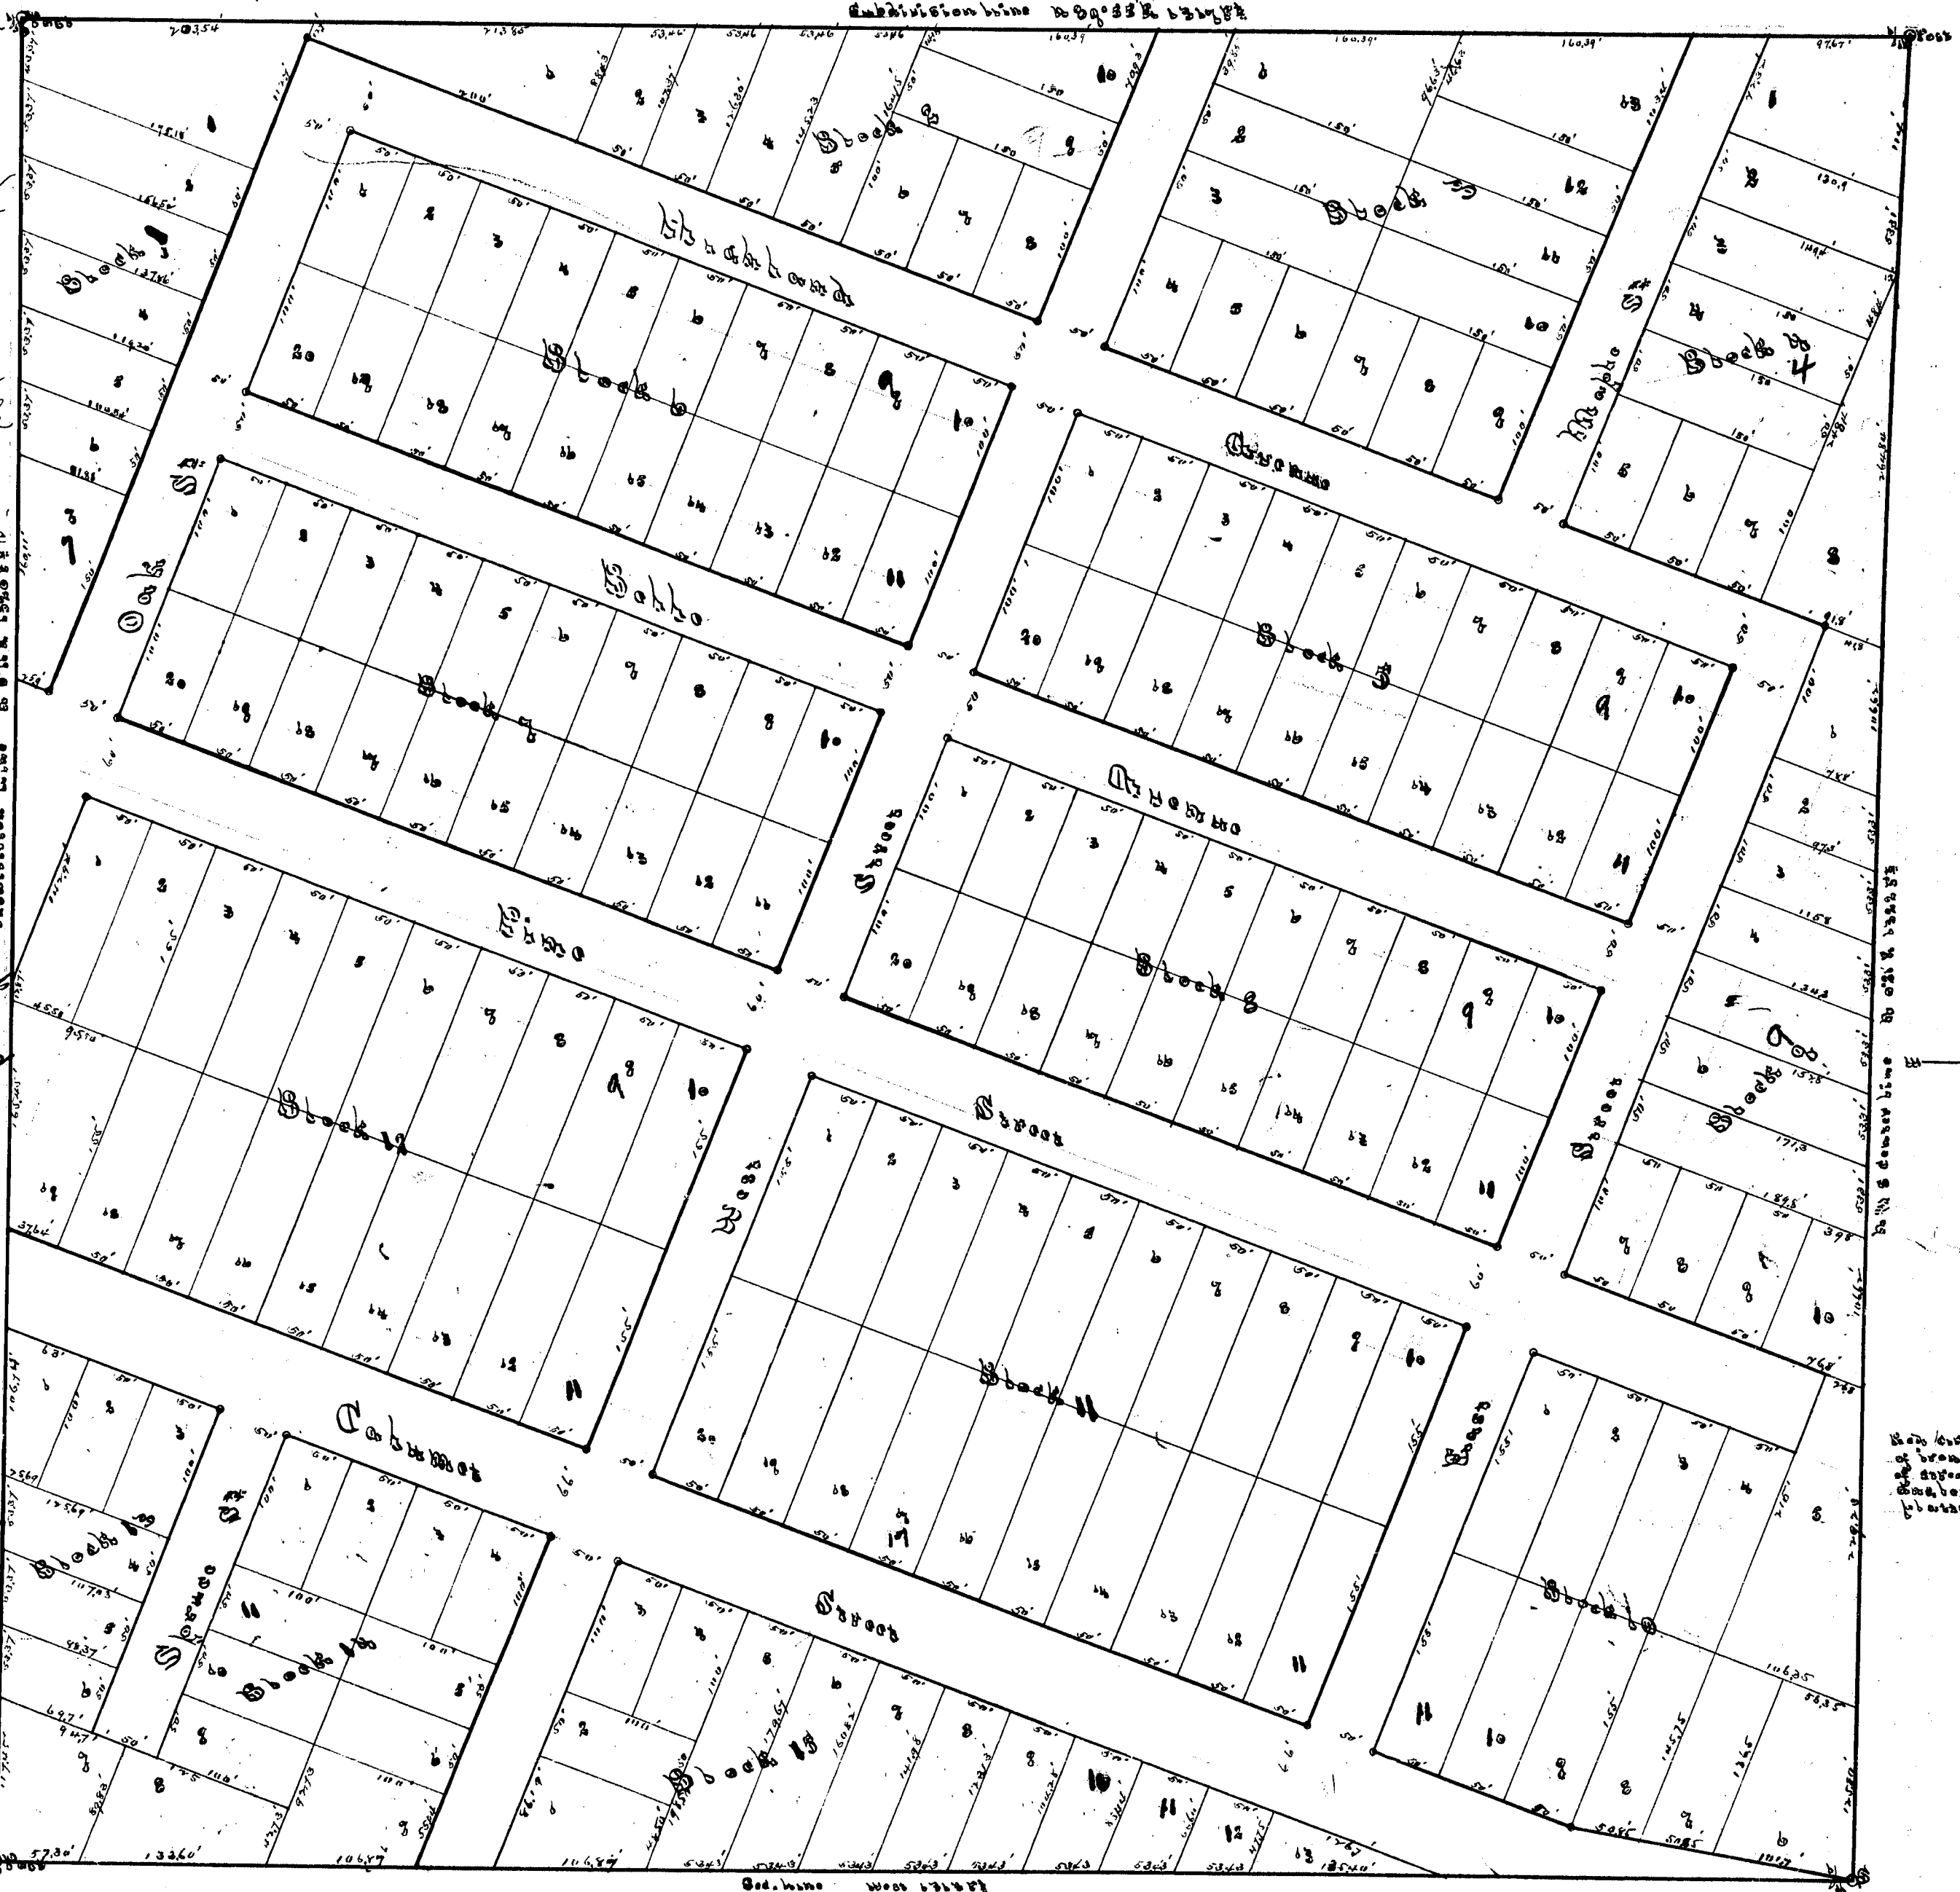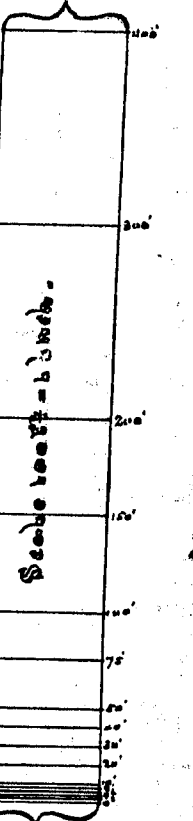

Map shows where the position
of each plat or section
of land is shown by black
dots and boundary of land
is shown

SE 1/4 of SW 1/4 of Sec 36 T 56 N R 32 W

13983

