Alleys Street On PLAT VACATED
See VOL 2 Of VACATIONS
Page 57

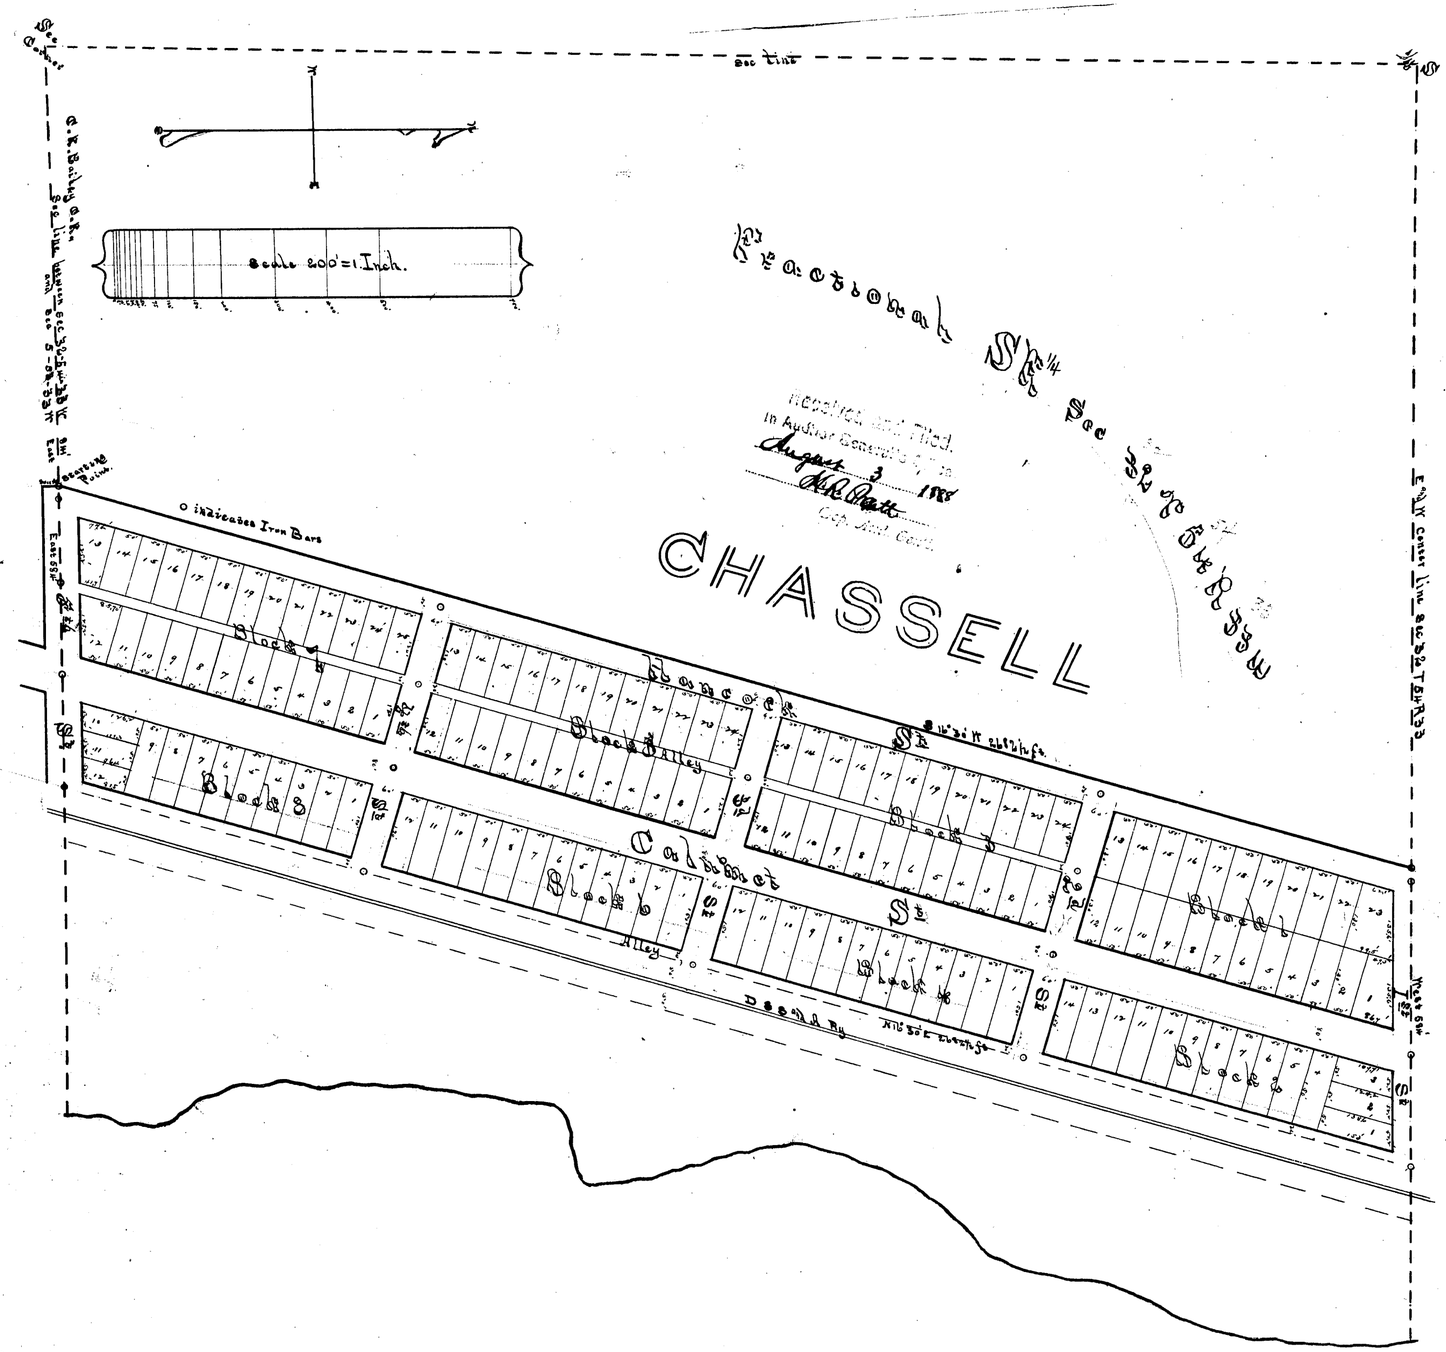

ALLEGAN
STATE OF MICHIGAN
SEE VOL 2 OF MISCELLANEOUS
PAGE 57

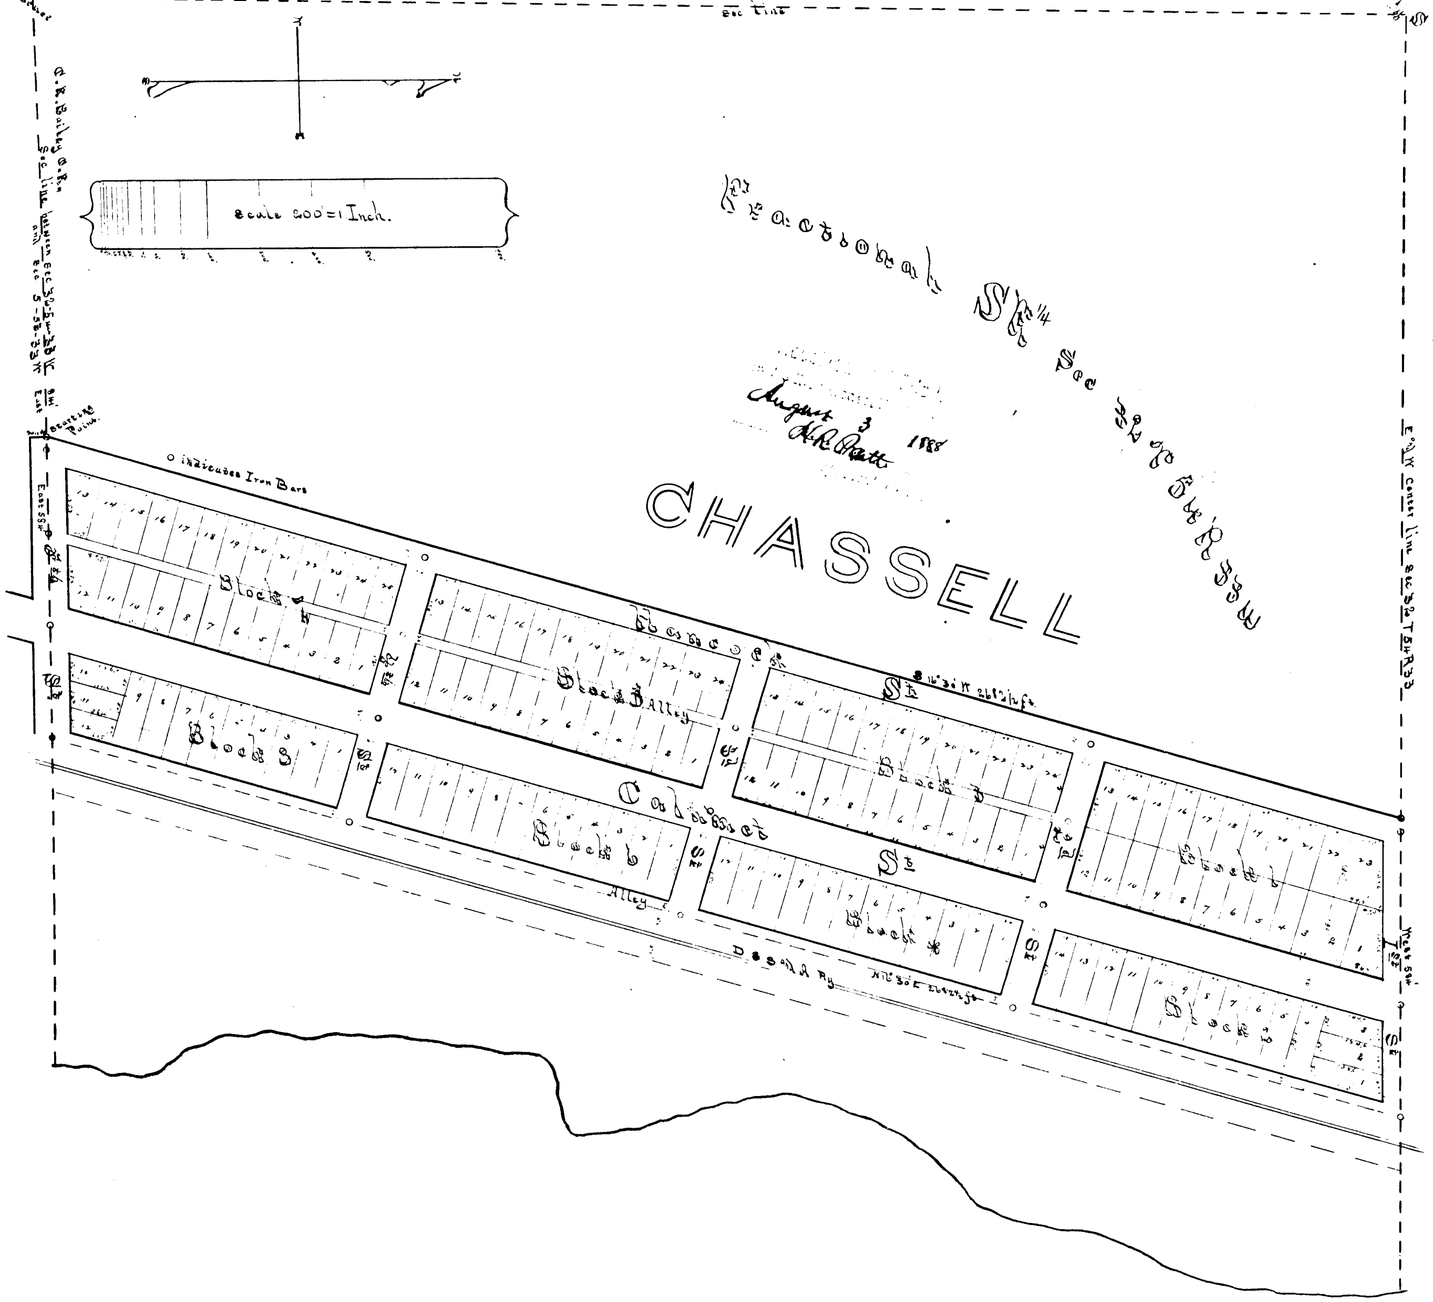
Scale 200=1 Inch.
Sec line
E.W. Center Line Sec 32 T 5 N R 3 W
N.W. Corner Sec 32 T 5 N R 3 W
Section Line
Meander Line
Meander Line
Meander

PLAT --VILLAGE OF CHASSELL

In re petition)
Worcester Lumber
Co.Itd to Vacate
part of Plat)

ORDERED: That the part of the Village of CHASSELL hereinafter described, be VACATED and that such part of said Village of Chassell as constitutes a street or alley shall attach to the lots or ground included in the plat of said Village of Chassell and bordering on such street or alley.

That part of the Village of Chassell, aforesaid, to be vacated, by these proceedings and by this order, is described as follows;
That part of the Village of Chassell ,Houghton County, Michigan,according to the plat of record in office of Register of Deeds said County as lies East of Block Two and Four,(2&4) of said village,of Chassell, as lies between said Blocks two and four(2&4) the part of said village so vacated constituting and comprising the alley on the East side of said Blocks two and four(2&4) which runs between said Blocks and the right of way of the Duluth,South Shore& Atlantic Railway ; the part of said alley, to be so vacated extending from the South line of First Street to the North line of Third Street in said Village, and also that part of Second Street in said Village extending from the East line of Calumet Street Easterly to the West line of the said Duluth, South Shore, & Atlantic Railway right of way ,which runs along the East side of Blocks two and four(2&4) of said Village of Chassell, Houghton County, Michigan.

Order of Judge A.T.Streeter
September 7, 1910 Cal No. 3339

Eddy & Bennett
Plat Examiners
September 1915

Aud Gen Dept Vol ~~41~~ 171
Page ~~2522~~ 13984

16 X

ClibPDF - www.fastio.com