


VILLAGE OF SANDSTONE

Received and Filed
IN AUDITOR GENERAL'S OFFICE
March 6, 1888
Deputy Auditor General.

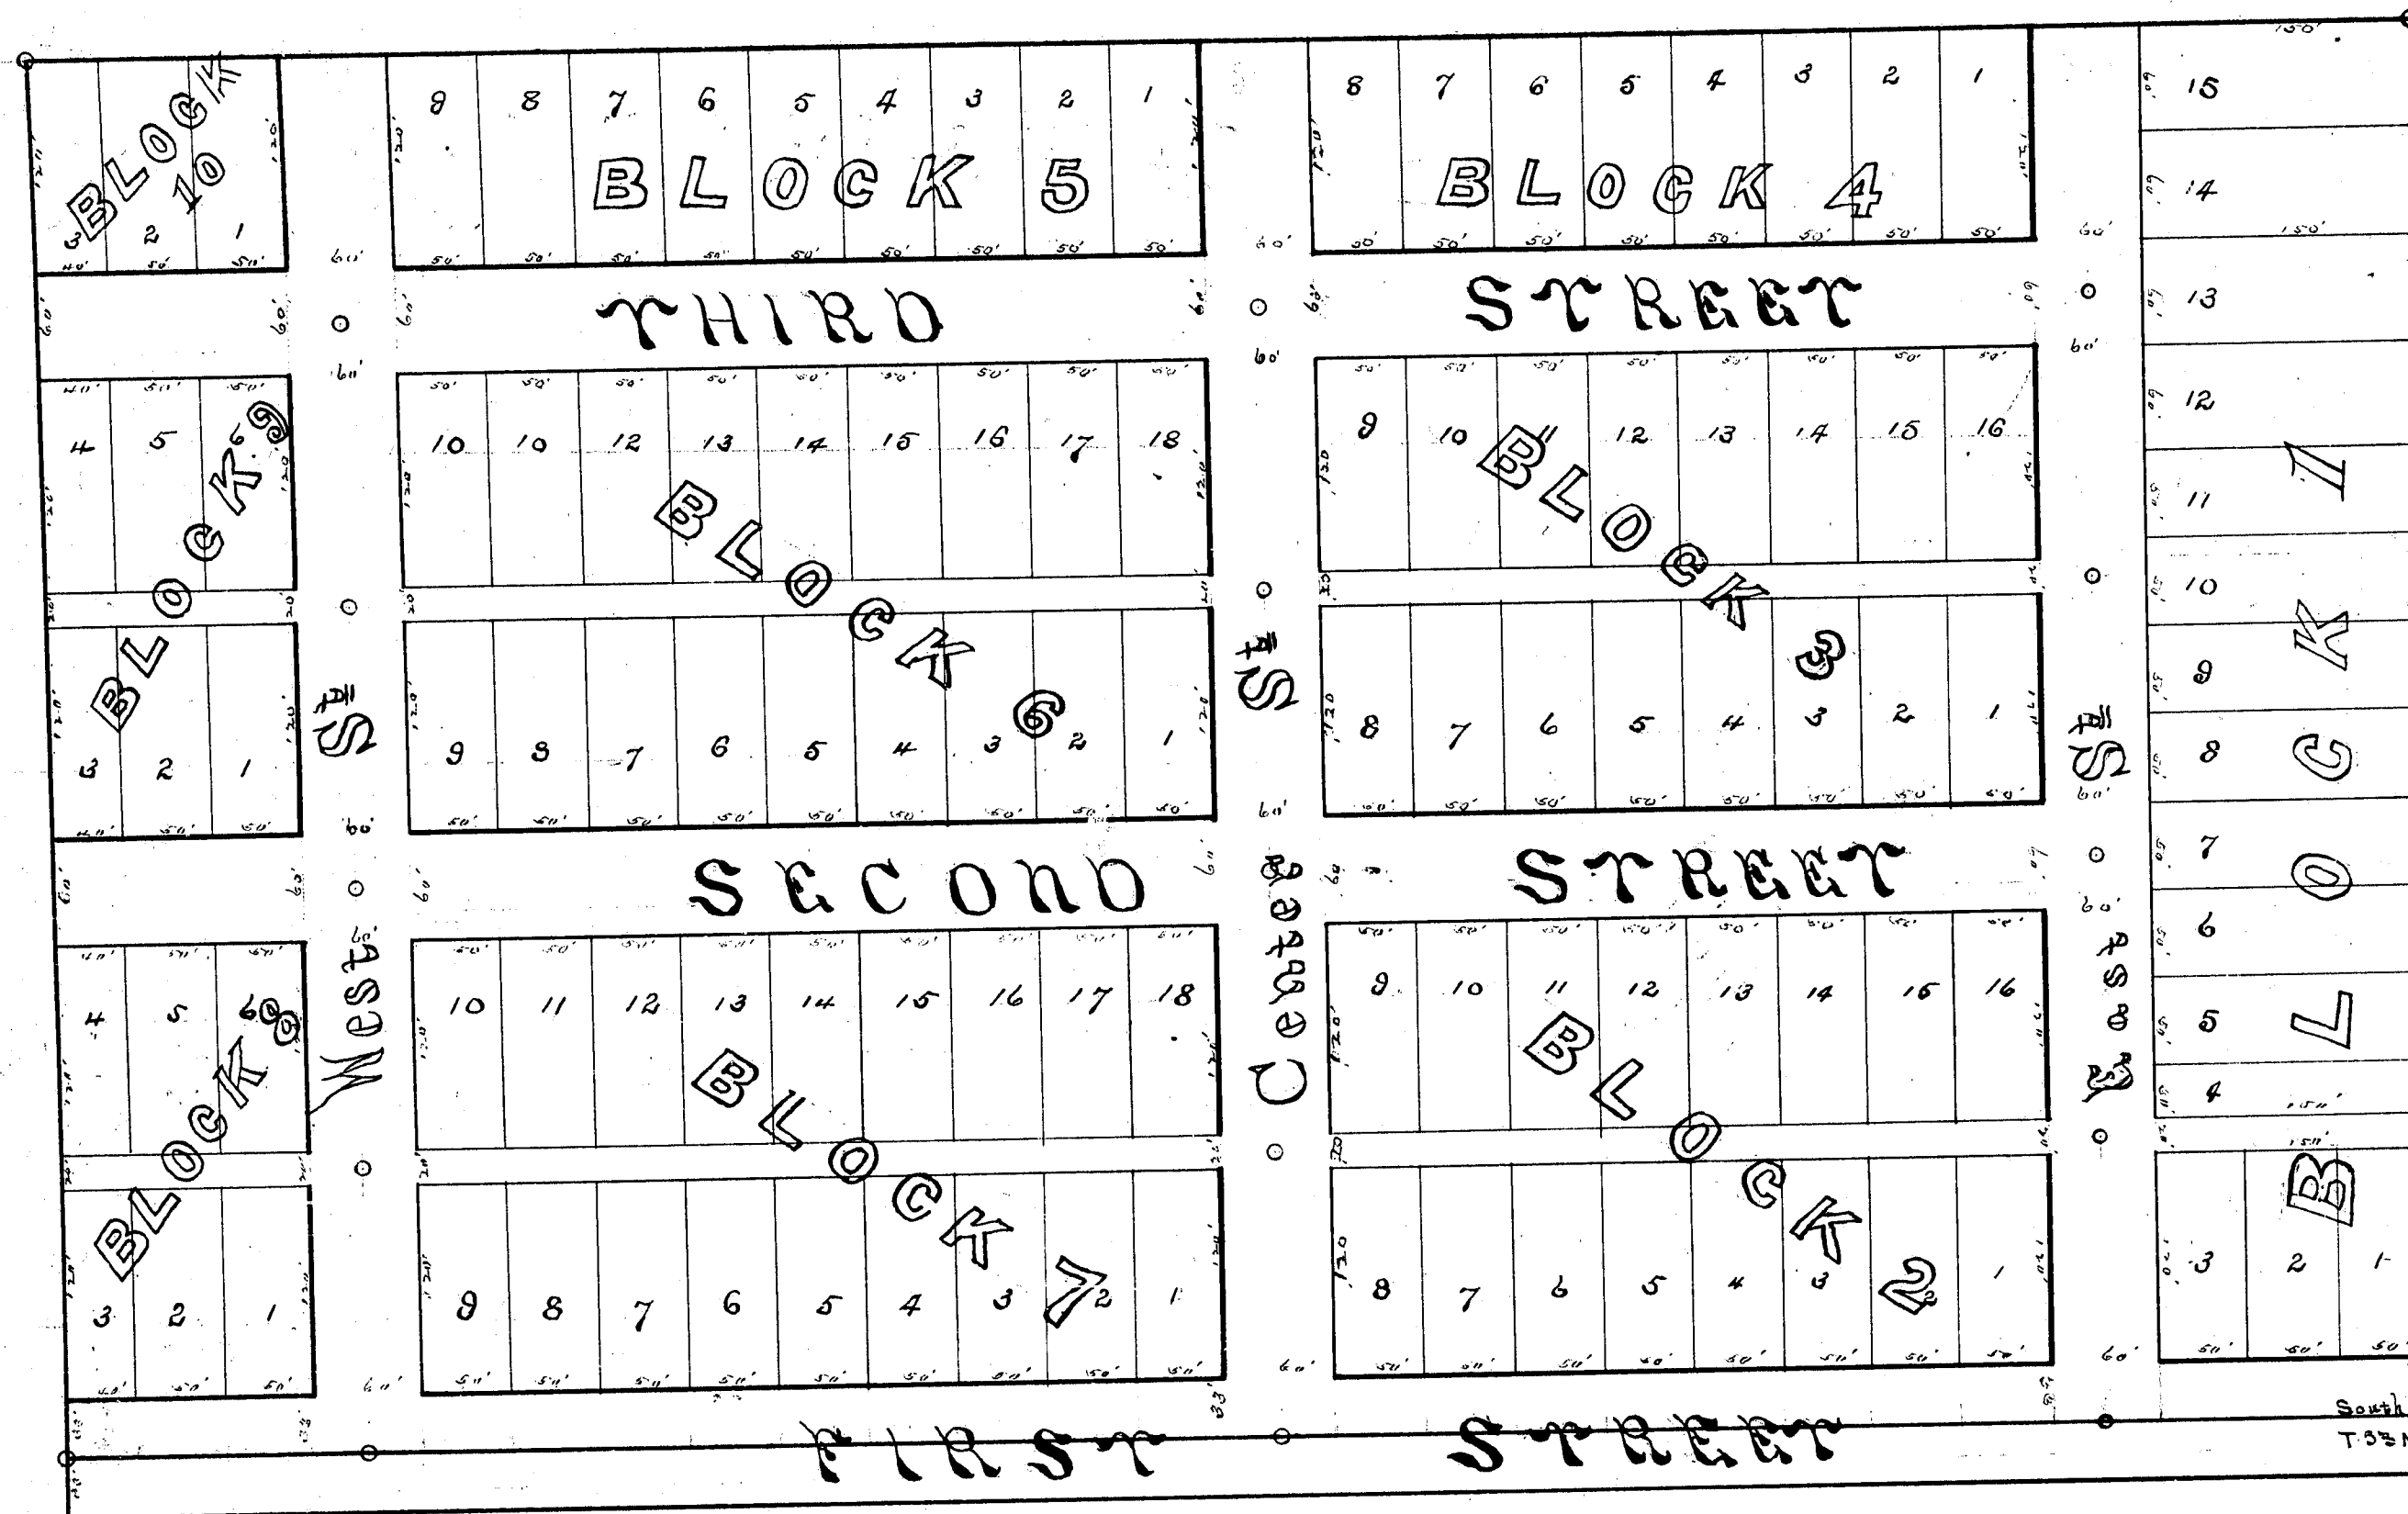

Scale 1 Inch = 100 Feet

I hereby certify that the plat herein delineated is a correct one and that permanent monuments consisting of iron pins wedged with rock have been planted at points marked thus: at the corners of all angles in the land platted and at all intersections of streets or streets and alleys except at 1/4 S. at which is a sandstone post.

Charles E. Daily
Surveyor

Description

The land platted embraces the south 790 ft of the Southeast Quarter of the South West Quarter of Section 18 Town 53 R 62 W described as follows: Starting at the 1/4 S. on the south side of said sec 18, thence west along sec line 1370 ft, thence north at right angles 1790 ft, thence east parallel to sec line 1370 ft, thence south at right angles 1790 ft to starting point containing 24 acres more or less.

Dedication

Know all men by these Presents, That I Edgar H Towar Trustee have caused the land embraced in the annexed plat to be surveyed laid out and platted to be known as "Sandstone" and that the streets and alleys as shown on said plat are hereby dedicated to the use of the Public.

Edgar H Towar
Trustee

Witness my hand and seal this 1st day of September 1888.

Michael Finn

State of Michigan ss
County of Houghton
On this 1st day of September A.D. 1888 before me a notary public in and for said County personally came the above named Edgar H Towar known to me to be the person who executed the above dedication and acknowledged the same to be his free act and deed.

Michael Finn
Notary Public
Houghton County
Michigan

Examined and approved
September 1st 1888
A. R. Proctor Deputy Auditor General

State of Michigan ss
County of Houghton
We Peter Primeau Register of Deeds and Charles E. Daily Surveyor hereby certify that we have each carefully compared this copy with the original plat of Sandstone and that it is an exact copy thereof and of the whole of such original map or plat.

Peter Primeau Register of Deeds
Charles E. Daily Surveyor

State of Michigan ss
County of Houghton
We Peter Primeau Register of Deeds and Charles E. Daily Surveyor hereby certify that we have each carefully compared the annexed copy with the plat of Sandstone now of record in the office of said Register of Deeds and that it is a true and correct transcript of the whole of such original map or plat.

Peter Primeau Register of Deeds
Charles E. Daily Surveyor




Register's Office,
HOUGHTON COUNTY, MICH.
Received for record this 2nd day
of October A.D. 1888, at 4
o'clock P.M., and recorded in Vol.
1 of Plats page 29

13985

Peter Primeau
REGISTER

VILLAGE OF SANDSTONE

Received and Filed
IN AUDITOR GENERAL'S OFFICE
March 6, 1888
W. H. Hottel
Deputy Auditor General.

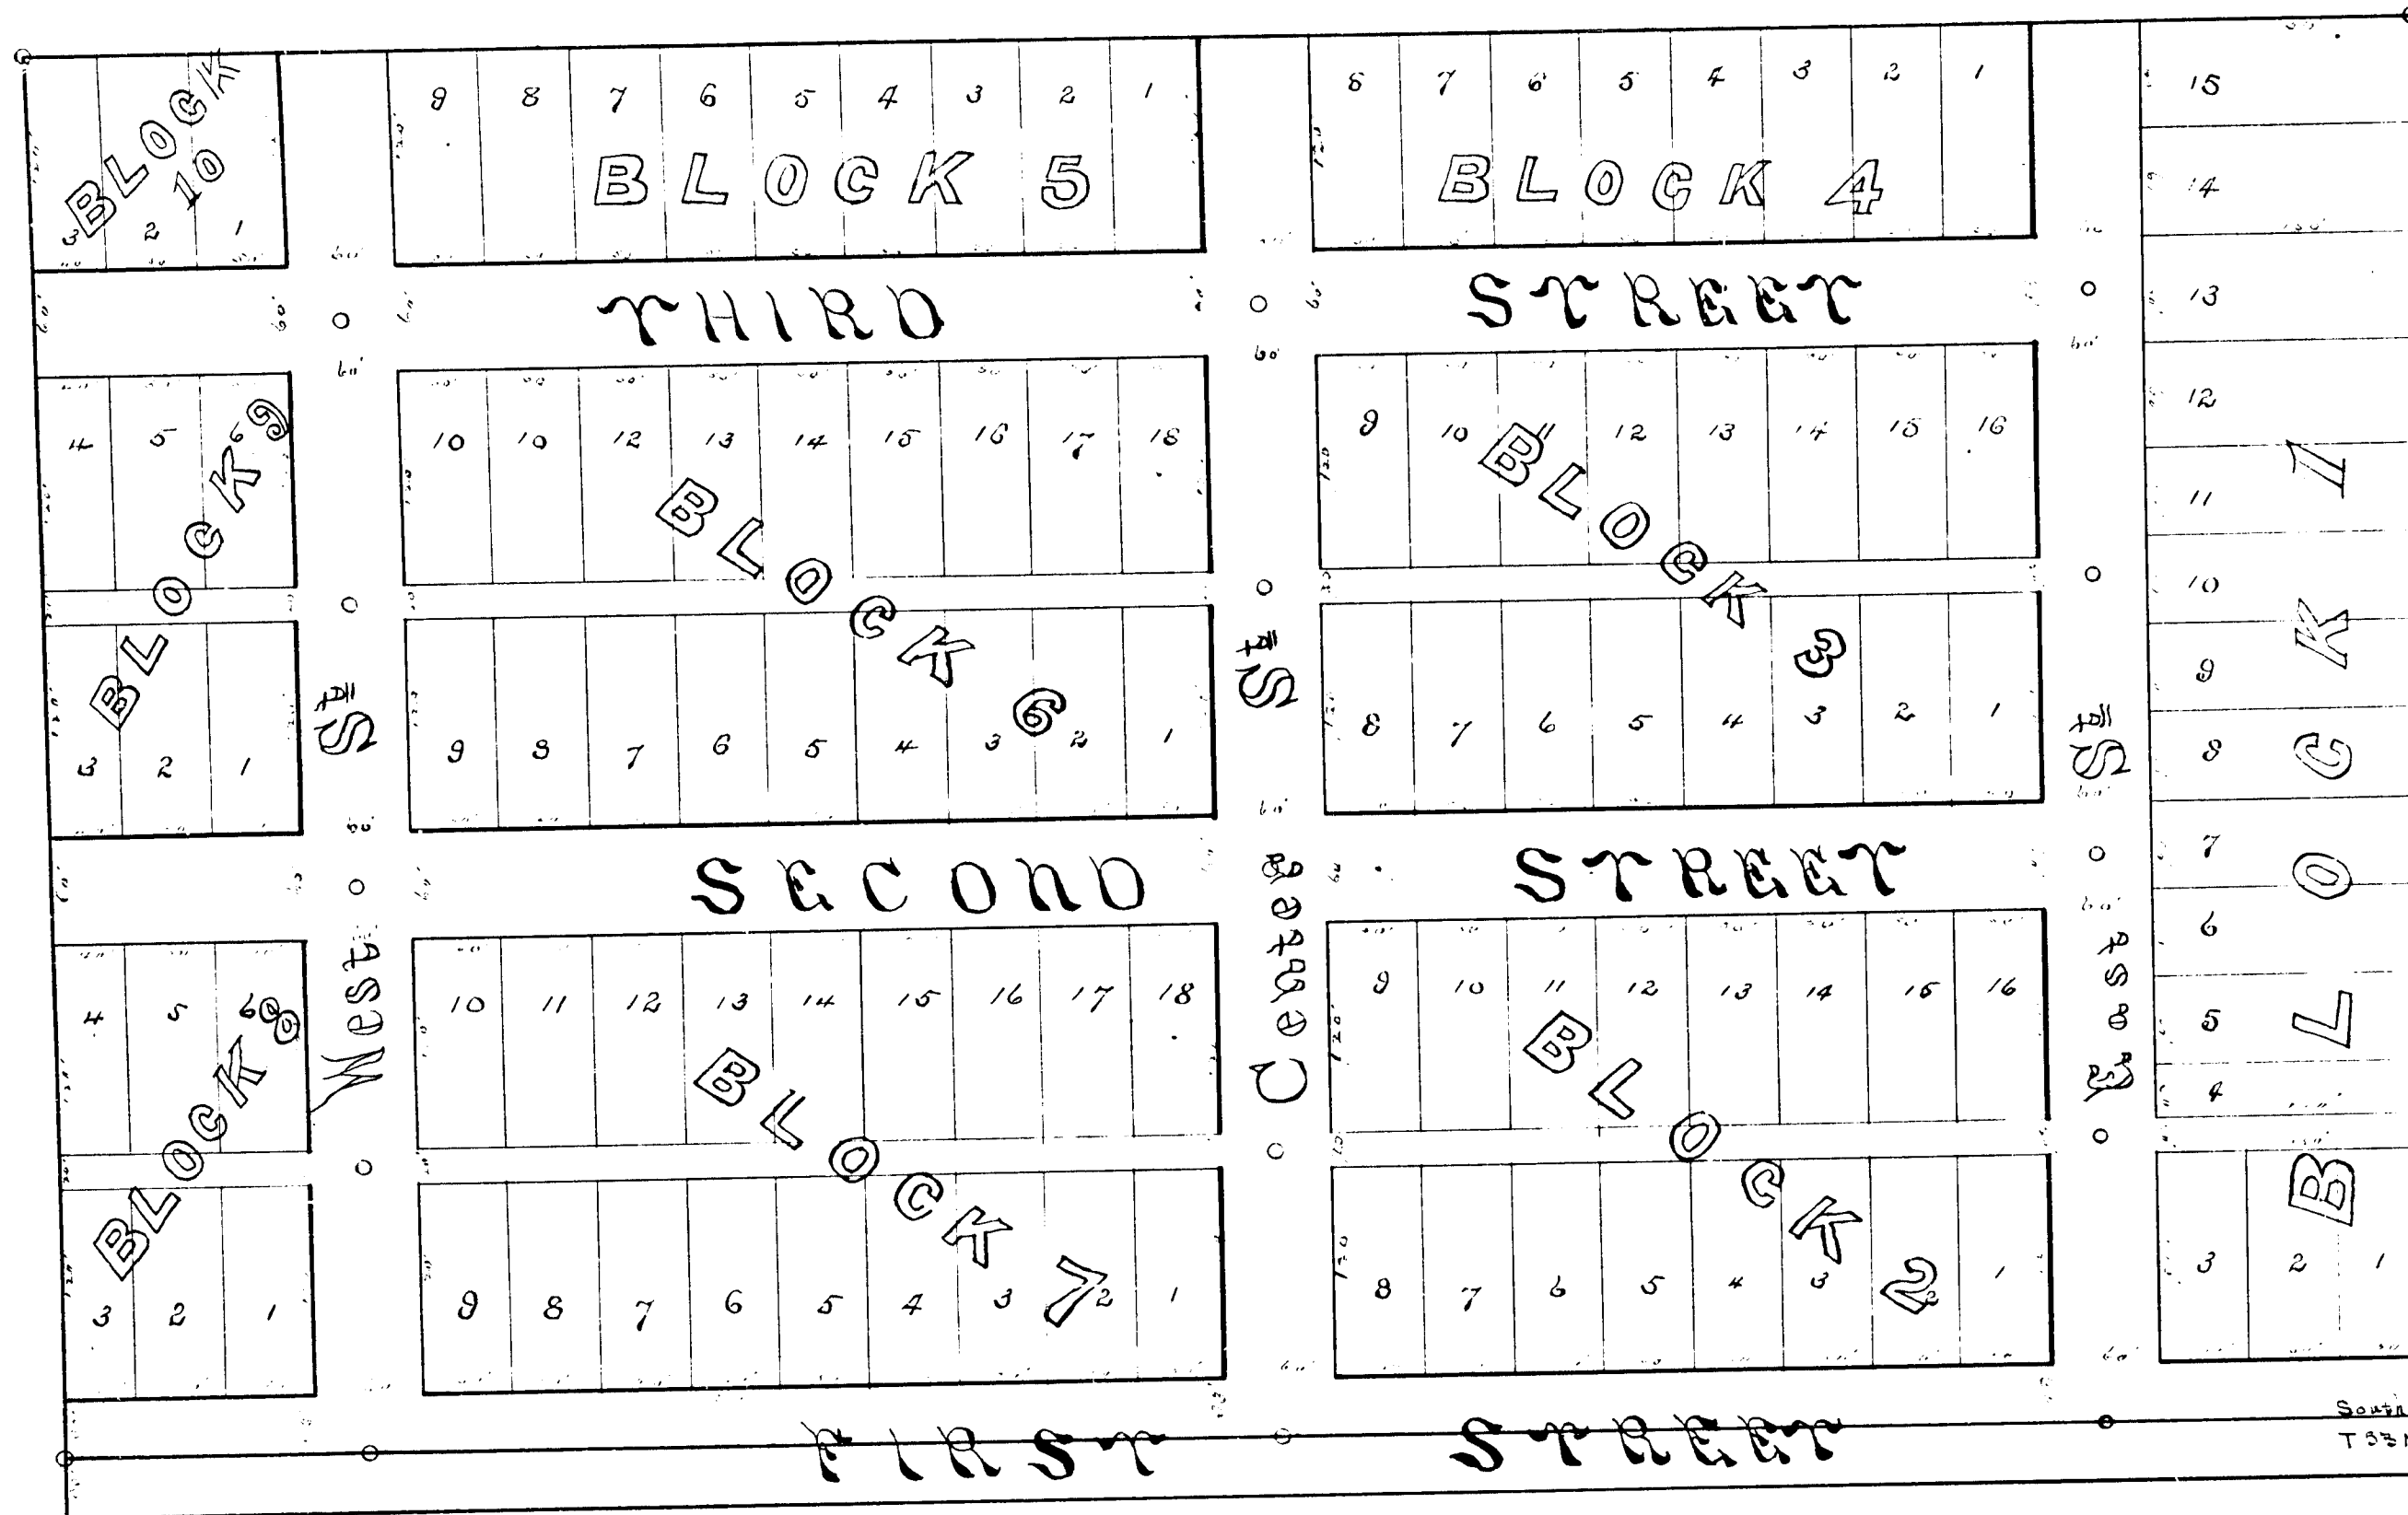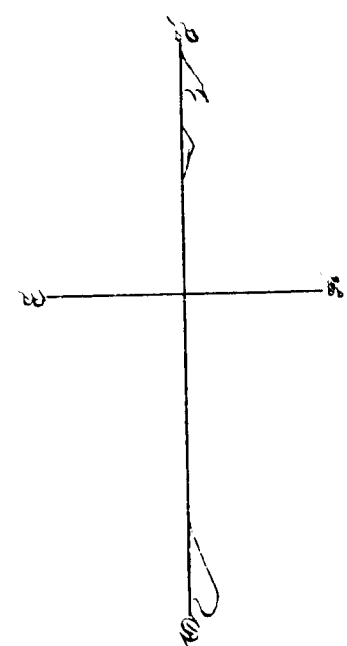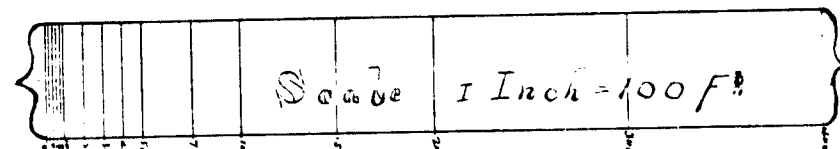

I hereby certify that the plat herein delineated is a correct and true plat of the land described in the annexed plat and that permanent monuments consisting of iron pipes wedged with rock have been planted at points marked thus on the plat at all angles in the land platted and at all intersections of streets and alleys except at which is a sandstone post.

Charles E. Dailey
Surveyor

Description

The land embraced in the south 770 ft of the Southeast Quarter of the South West Quarter of Section 18, Town 53 N. R. 21 W. is described as follows: Starting at the NW corner of said sec 18, thence West along said line 1370 ft, thence North at right angles 1370 ft, thence East parallel to the line 1370 ft, thence South at right angles 1370 ft to starting point containing 24 acres more or less.

Dedication

Know all men by these Presents, That I Edgar H. Towar, trustee have caused the land embraced in the annexed plat to be surveyed laid out and platted to be known as "Sandstone" and that the streets and alleys as shown on said plat are hereby dedicated to the use of the Public.

Edgar H. Towar
Trustee

State of Michigan ss
County of Houghton }
On this 12th day of September A.D. 1888 before me a notary public in and for said County personally appeared the above named Edgar H. Towar known to be the person who executed the above dedication and acknowledged the same to be his free act and deed.

Notary Public
Houghton County Michigan

State of Michigan ss
County of Houghton }
We Peter Primeau, Register of Deeds and Charles E. Dailey, Surveyor, hereby certify that we have each carefully compared this copy with the original plat of Sandstone and that it is an exact copy thereof and of the whole of such original map or plat.

Peter Primeau Register of Deeds
Charles E. Dailey Surveyor

State of Michigan ss
County of Houghton }
We Peter Primeau, Register of Deeds and Charles E. Dailey, Surveyor, hereby certify that we have each carefully compared the annexed copy with the plat of Sandstone now of record in the office of said Register of Deeds and that it is a true and correct transcription of the whole of such record.

Peter Primeau Register of Deeds
Charles E. Dailey Surveyor

Register's Office,
HOUGHTON COUNTY, MICH.
Received for record the 2 day
of October A.D. 1888, at 4
o'clock P.M., and recorded in Vol.
1 of Plats page 29

13985

Peter Primeau
Register