


Wade's
Salem Mass
June 10th

13986

{State of Michigan } ss In the 20th day of April 1889
{County of Washtenaw }
before me a Notary Public in and for said County
personally came the above named Benjamin C. Gust
superintendent of the Michigan Agricultural College known to me to
be the person whose name is subscribed to the foregoing

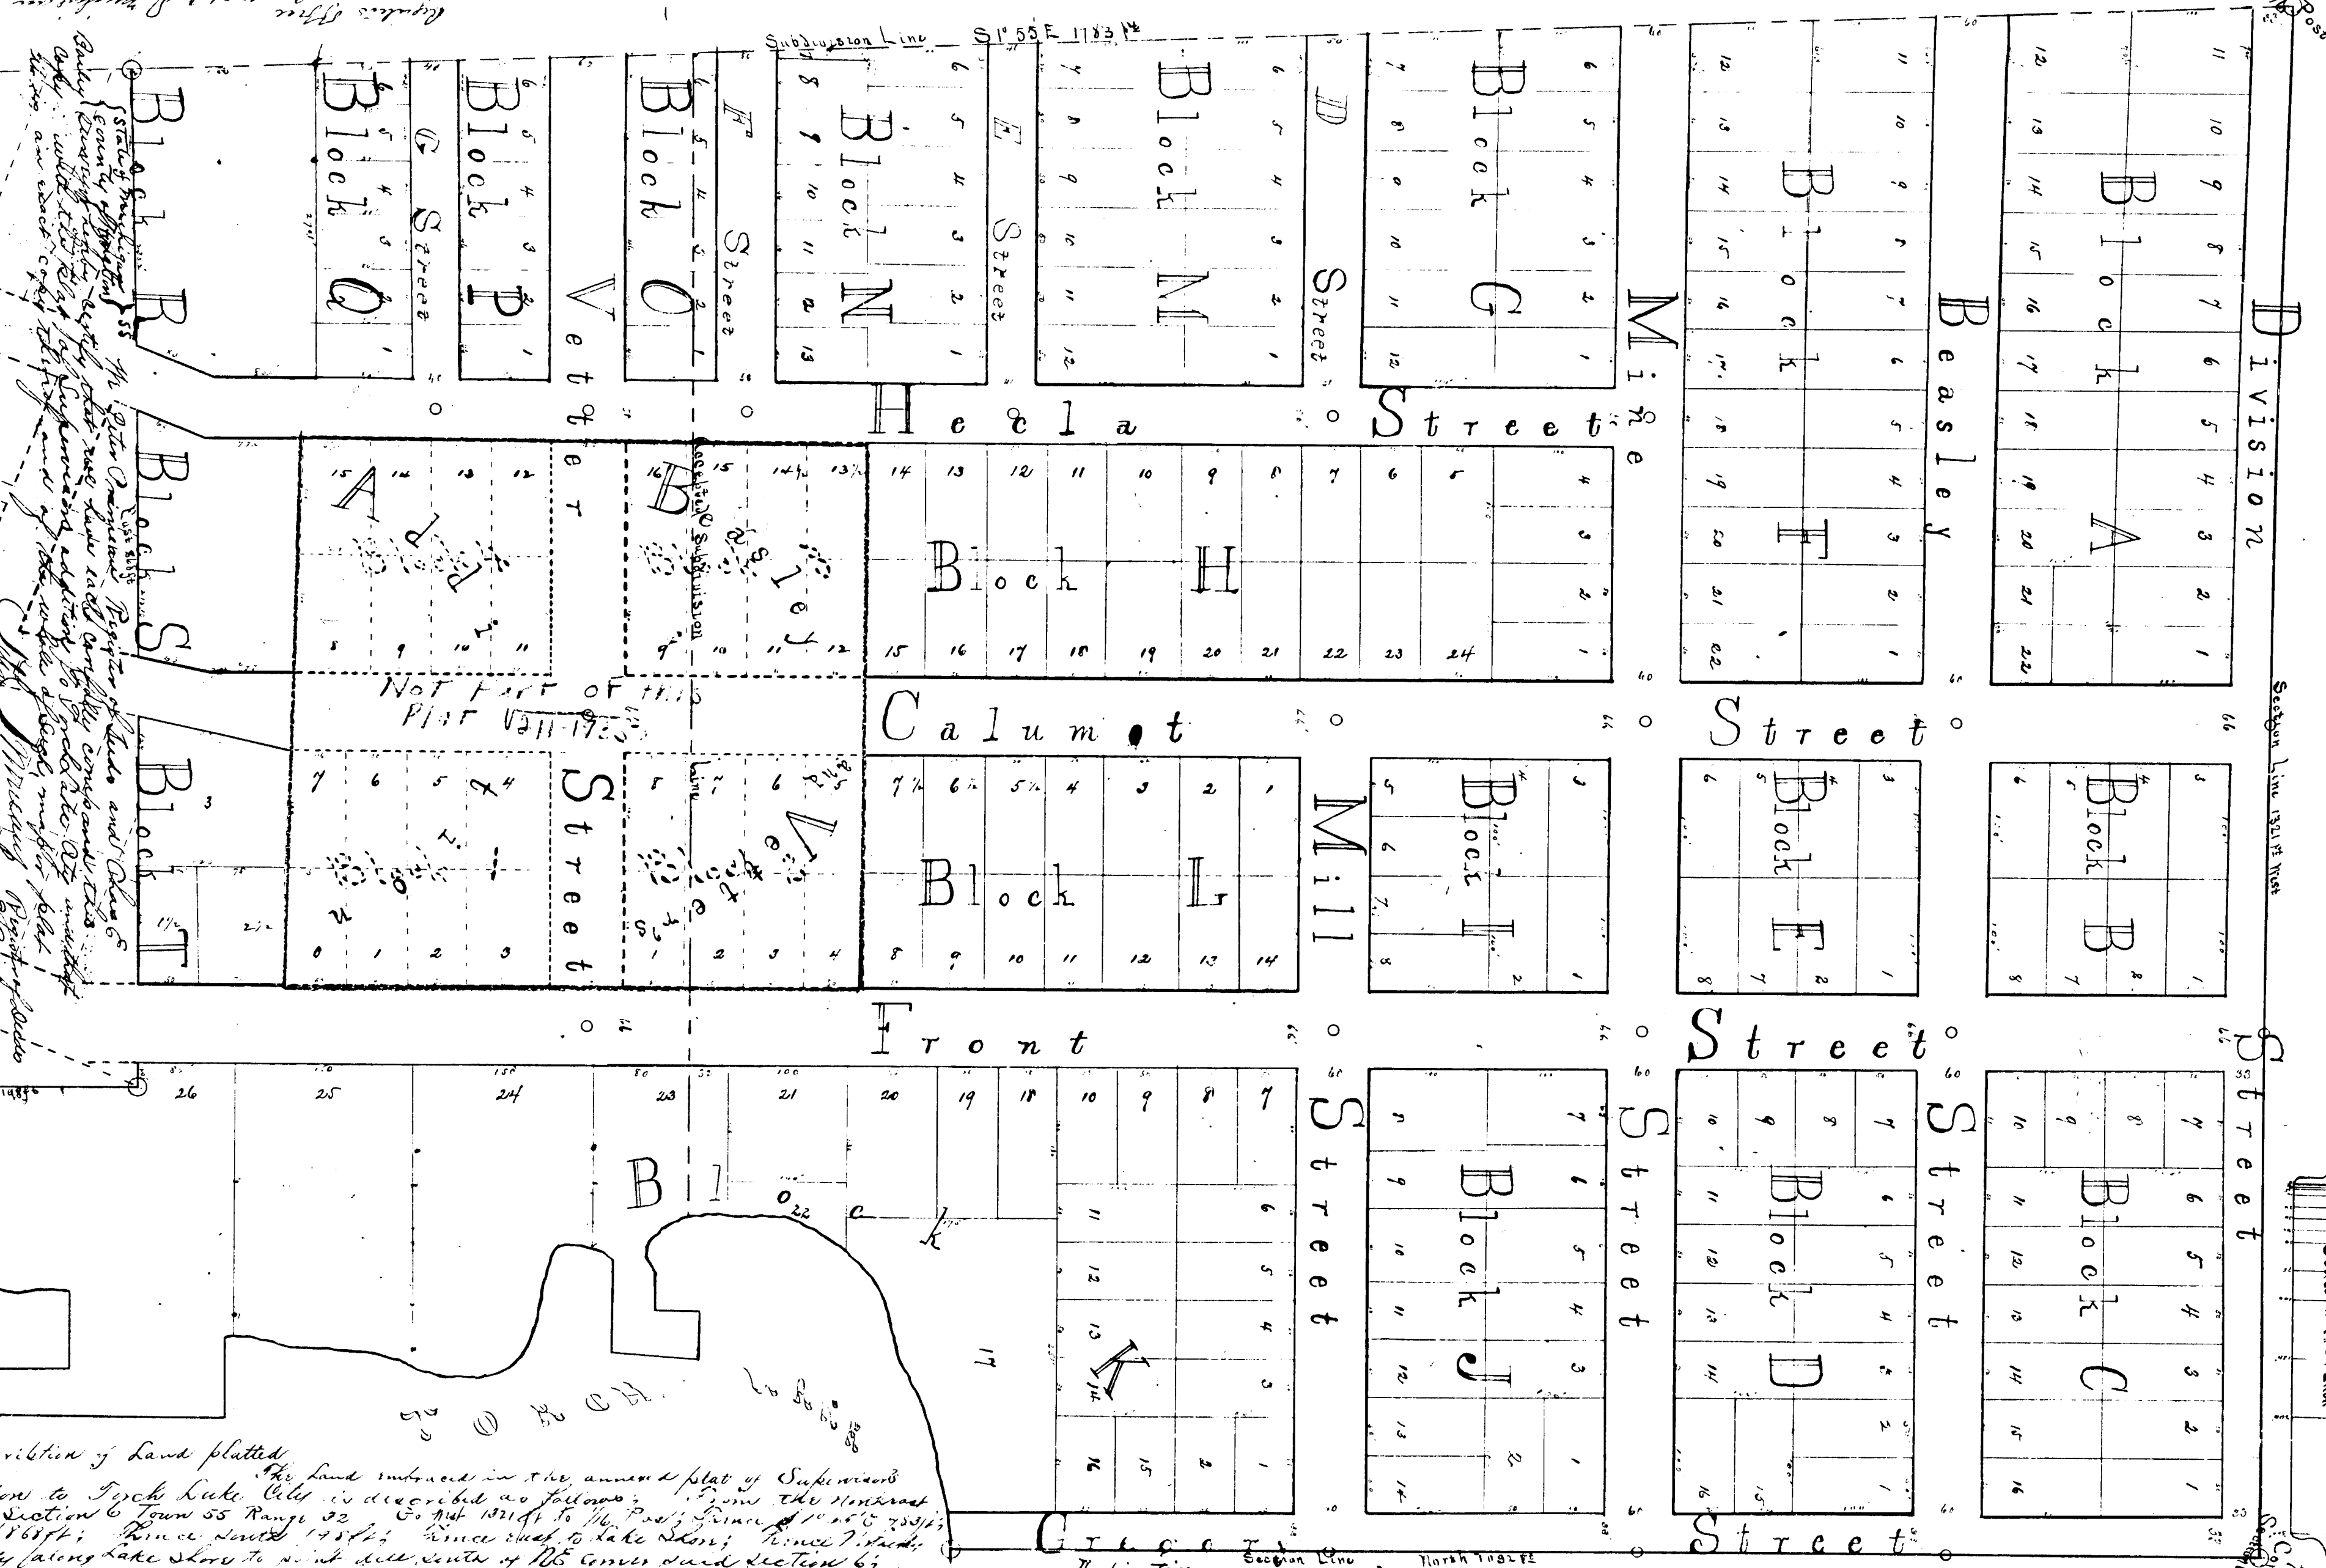

The land embraced in the annexed plat of Supervisor
corner of Section 6 Town 55 Range 32 is described as follows: ^{from the northeast}
Thence west 168 ft; Thence south 148 ft; Thence east to Lake Stary; Thence N. 76° E;
and easterly along Lake Stary to point of intersection of N. 65° E. and Section 6;
Thence North along Sec Line 1042 ft to N. 76° E. corner Section 6 being starting point.
The above description includes ~~includes~~ ^{includes} clearing and with its location which
is plotted in accordance with recorded plat.

himby certify, that the best known delineated is a correct one and that permanent monuments consisting of iron bars have been planted at points marked as shown shown at all angles in the boundaries of the land platted and at all intersections of streets or streets and alleys.

C. E. Spier, Surveyor

C. E. Sailer Surveyor

Dedication
 Now all men, women, boys and girls of S. Terman & Co. as subscribers of
 Schoolcraft Township having been duly authorized by the Township
 board of said Township of Schoolcraft under and with virtue of
 the power in me vested by section 1470 of Chapter 32 of the revised
 annotated statutes as amended by act 1011 of Session Laws of
 1895 and by act No 304 of Session Laws of 1897 have caused
 the land embraced in the annexed plat to be surveyed laid
 out and platted to be known as Superior Addition to Ford
 Lake City
 signed and sealed in presence of
 William C. Coay
 James A. Coay
 James A. Coay

Ernest C. Grier
Superintendent of Schools
Township

Examined and Approved
May 30 1889
J. W. C.