


F. F. PALMS **SUB of part of P.C. 678** **North of KERCHEVAL AVE.** **DETROIT, MICH.**

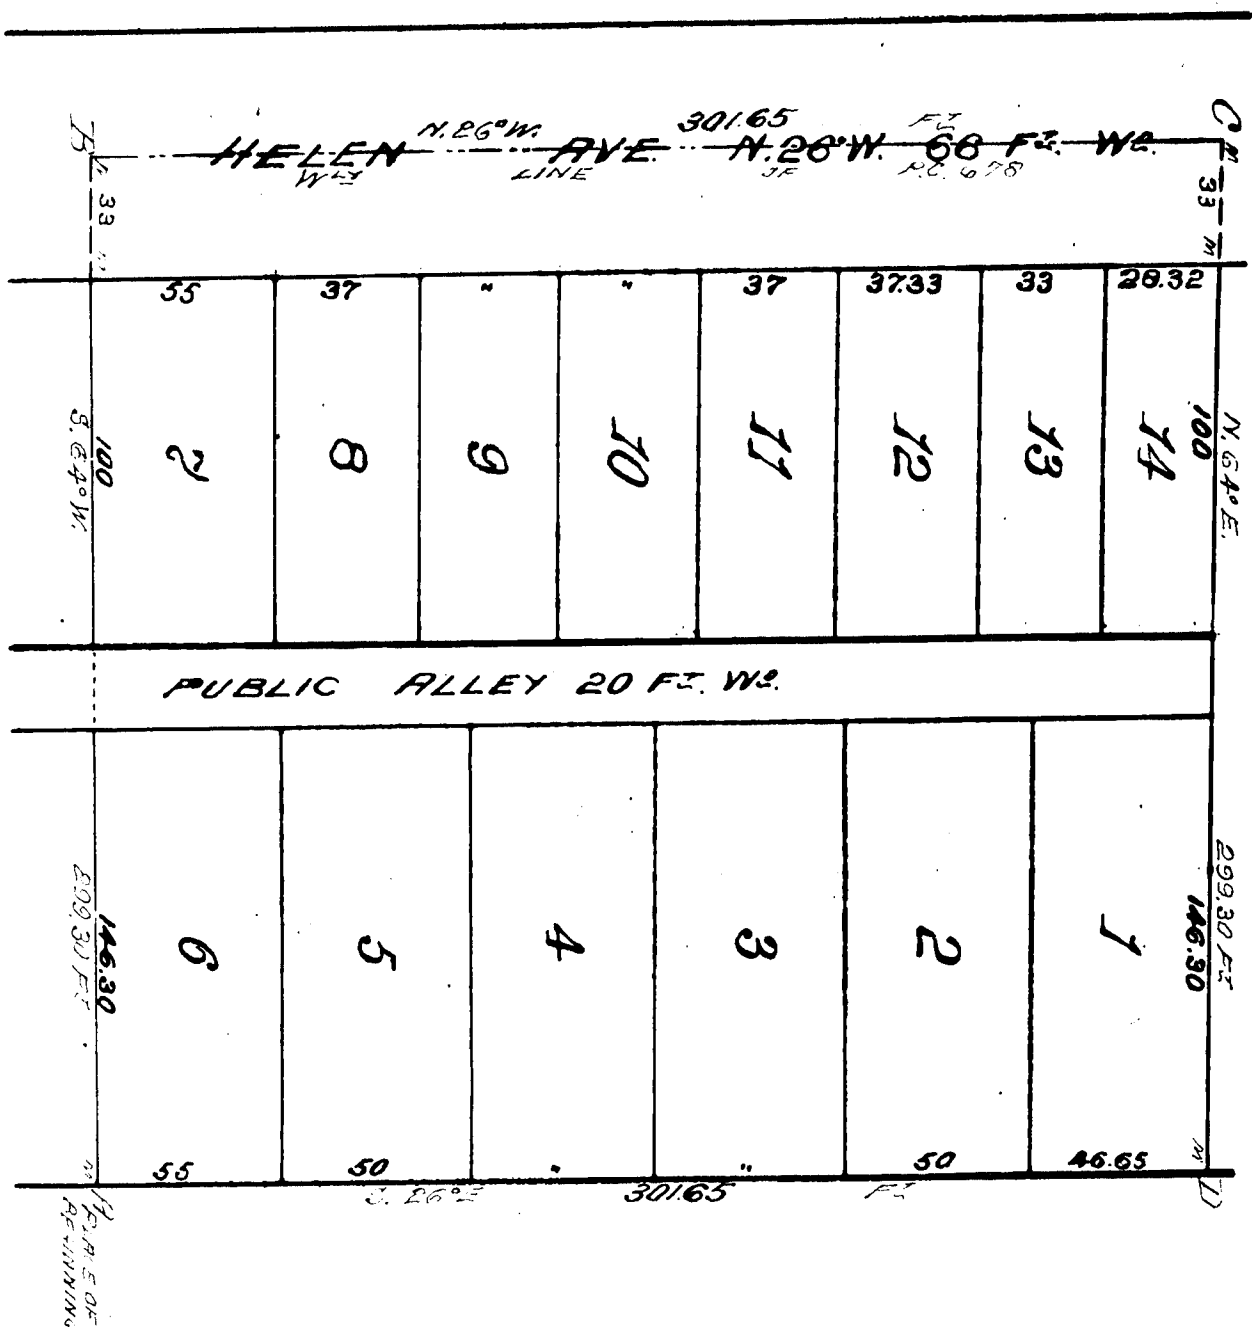

SCALE - 50 FT TO 1 IN.

State of Michigan
 County of Wayne

Michael McQuinn

C. P. Kelly

Thomas (Mack) Kelly

State of Michigan
 County of Wayne

Michael McQuinn

Thomas (Mack) Kelly

Thomas (Mack) Kelly

RECEIVED AND FILED
 IN AUDITOR GENERAL'S OFFICE
 December 15, 1906

James McQuinn
 Deputy Auditor General

Approved: Dec. 10, 1906

F. F. Palms

City Engineer

RECEIVED OF DETROIT, MICH.
 This instrument was received for record this
 11th day of December, 1906, at 10:00 a.m.
 to be recorded in the office of the Auditor General
 of Michigan, on page 17, as proper certificate was
 furnished in compliance with Sect. 185, of Statute
 Pub. No. 189, Big 2nd Act of 1904.


Examiners and Appraisers
 J. H. McQuinn
 Deputy Auditor General

Dec 13, 1906
 City Engineer

Dec 14, 1906

1906

F. F. PALMS
SUB of part of P.C. 678
North of KERCHEVAL AVE.
DETROIT, MICH.

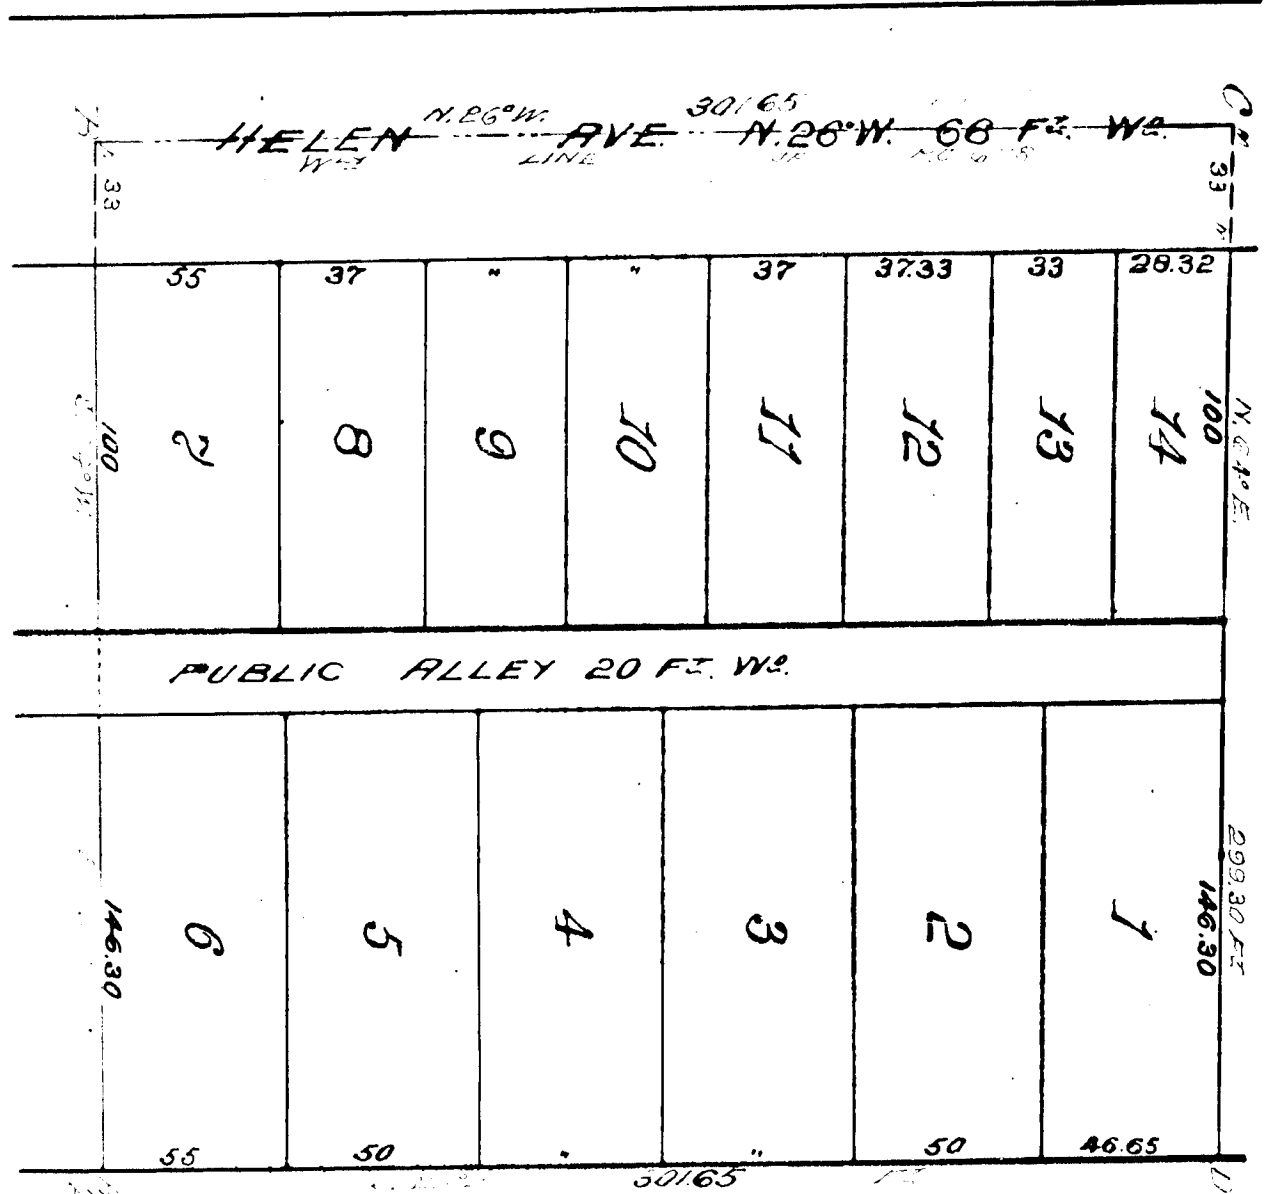

SCALE 50 FT TO 1 IN.

Dec 7-1906
J. J. McKeown
City Engineer

proved Dec. 10-1906

A. H. McCune

RECEIVED AND FILED
IN AUDITOR GENERAL'S OFFICE
December 10-1906
J. J. McKeown
Deputy Auditor General

RECEIVED
J. J. McKeown
Deputy Auditor General

RECEIVED
J. J. McKeown
Deputy Auditor General