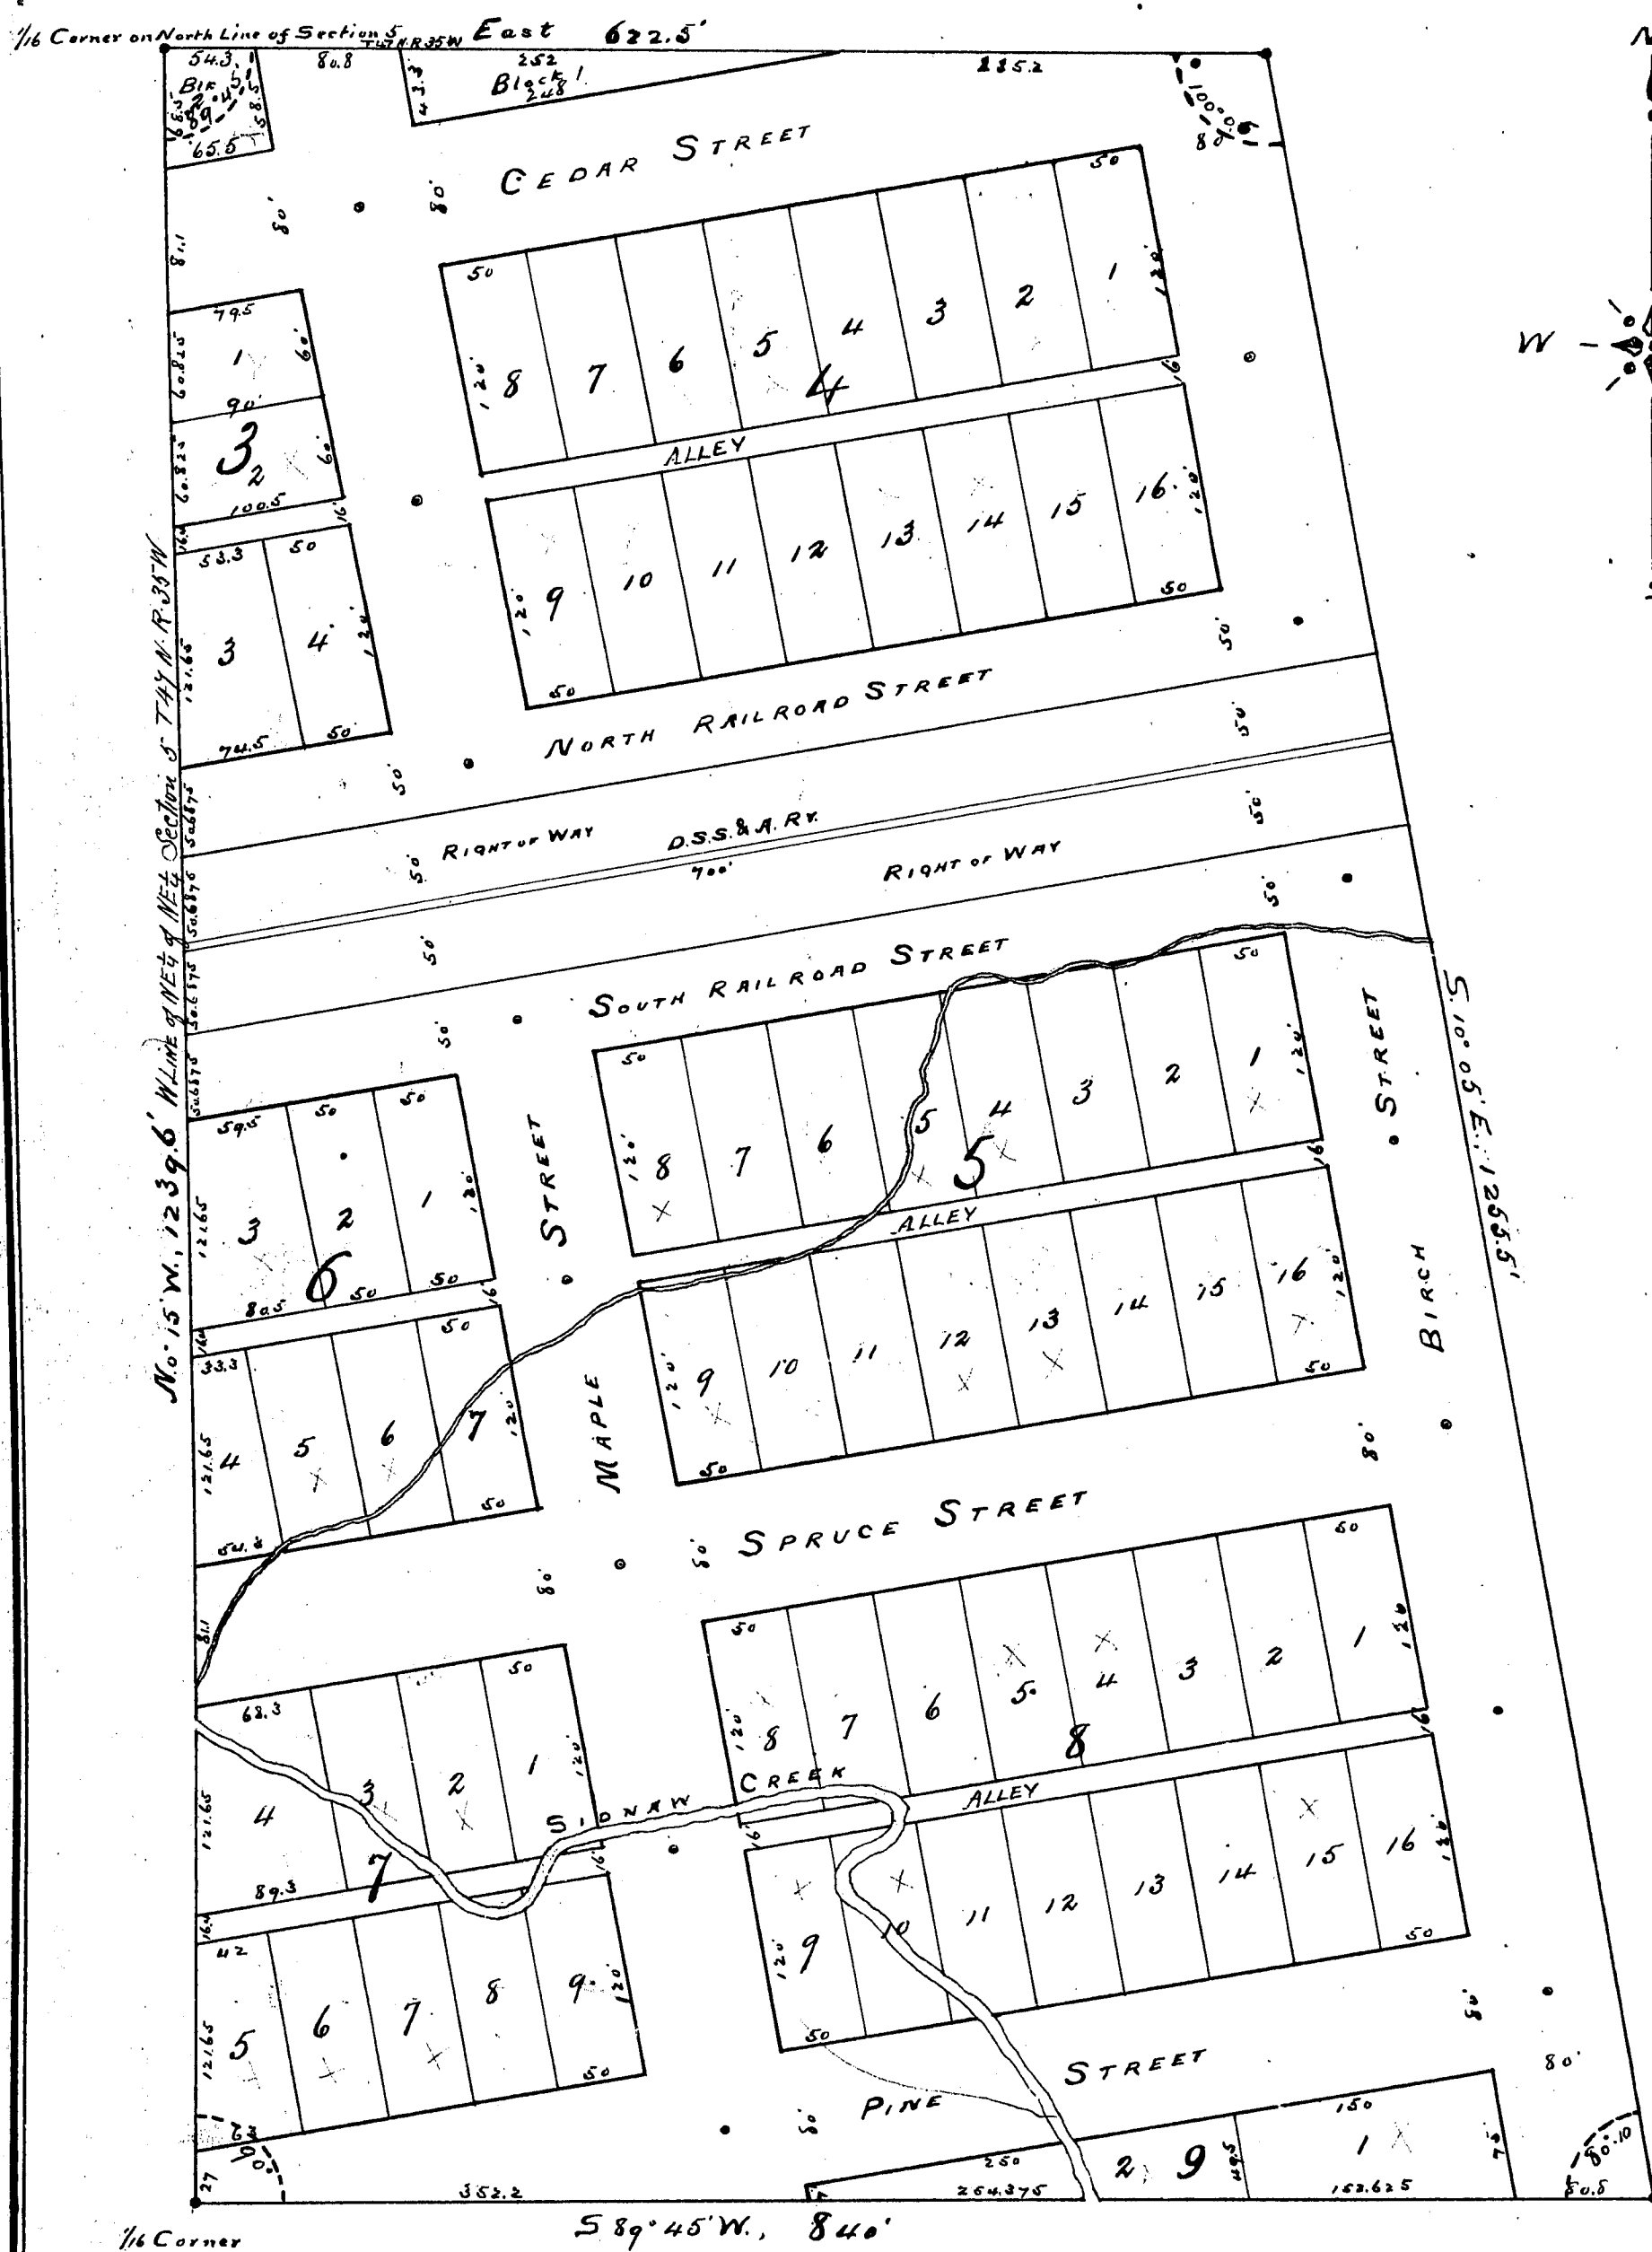


Received and Filed
IN AUDITOR GENERAL'S OFFICE
January 3 1890
H. R. Pratt
Deputy Auditor General.

PLAT

—OF THE—

TOWN OF SEYMOUR,

Houghton County, Michigan.

KNOW ALL MEN BY THESE PRESENTS, That the following is a plat of a portion of the North-east quarter of the North-east quarter of Section five (5), Town forty-seven (47), North of Range thirty five (35), West, in the County of Houghton and State of Michigan.

That The Michigan Land and Iron Company (Limited), a corporation created and existing under and by the laws of the State of Michigan, is the proprietor thereof, and that the same has been laid out and surveyed by GEORGE P. CUMMINGS a Surveyor residing in the city of Marquette, on the twenty-second day of August, A. D. 1889, at the request of the said proprietor.

That the following is a full and detailed description of said land, to wit: Beginning at the north-west corner of the north-east quarter of the north-east quarter of Section five (5), Town forty-seven (47), North of Range thirty-five (35), West, and running thence East along the section line 622.5 feet; thence South 10 degrees, 05 minutes East 1255.5 feet to the South line of said north-east quarter of north-east quarter; thence South 89 degrees, 45 minutes West 840 feet along said South line to the quarter quarter corner; thence North 0 degrees 15 minutes West along the West line of said North-east quarter of North-east quarter 1239.6 feet to the place of beginning.

That this plat shall be and is hereby designated as the Town of Seymour.

The Streets and Alleys in said plat are hereby dedicated to the use of the public as public highways. Provided that in case the public cease to use said streets for the purposes for which they are herein dedicated, then and in that case they shall revert to the above named Michigan Land and Iron Company (Limited), its successors and assigns.

IN WITNESS WHEREOF, Charles Fairchild, Chairman, and Schuyler S. Bartlett, Secretary, of the Michigan Land and Iron Company (Limited), have hereunto set their hands and caused the seal of the said Company to be affixed this fifth day of October, A. D. 1889.

In presence of

Joseph B. George
L. A. Feing

Chas. Fairchild [L. S.]
Chairman

S. S. Bartlett [L. S.]
Secretary

Commonwealth of Massachusetts }
County of Suffolk }

Be it remembered that on this fourth day of October, A. D. 1889, before me, the undersigned, a Commissioner in and for the said State, appointed by the Governor of the State of Michigan, to take acknowledgments and certify to the validity of said acknowledgments, personally appeared Charles Fairchild, Chairman, and Schuyler S. Bartlett, Secretary, of the Michigan Land and Iron Company (Limited), and they severally acknowledged that they executed the foregoing instrument as Chairman and Secretary of said Company, and caused the Company seal of said Company to be affixed thereto pursuant to authority given by the Board of Managers of the said Company, for the uses and purposes therein mentioned; and I further certify that I know the seal affixed to said instrument to be the Company seal of said Company.

Witness my hand and official seal, at Boston this 14th day of October, A. D. 1889.

Commissioner of Deeds for the State of Michigan,
Residing in the City of Boston, Suffolk County, Massachusetts.

I hereby certify that the plat hereon delineated is a correct one and that permanent monuments consisting of iron stakes have been planted at points marked "O" as thereon shown, at all angles in the boundary of the land platted and at all intersections of streets and alleys.

Geo. P. Cummings [L. S.]
Surveyor.

STATE OF MICHIGAN, }
County of Houghton. }

We, PETER PRIMEAU, Register of Deeds, and GEORGE P. CUMMINGS, Surveyor, hereby certify that we have each carefully compared this copy with the original plat of the Town of Seymour, and that it is an exact copy thereof and of the whole of such original map or plat.

Peter Primeau [L. S.]
Register of Deeds.
Geo. P. Cummings [L. S.]
Surveyor.

STATE OF MICHIGAN, }
County of Houghton. }

We, PETER PRIMEAU, Register of Deeds, and GEORGE P. CUMMINGS, Surveyor, hereby certify that we have each carefully compared the annexed copy with the plat of the Town of Seymour, now of record in the office of said Register of Deeds, and that it is a true transcript therefrom and of the whole of such records.


Peter Primeau [L. S.]
Register of Deeds.
Geo. P. Cummings [L. S.]
Surveyor.


Register's Office,
HOUGHTON COUNTY, MICH. }

Received for record the 7th day
of December A. D. 1889 at 10
o'clock A. M., and recorded in Vol.
1 of State page 37

Peter Primeau
REGISTER

Examined and Approved
for Auditor General
H. R. Pratt
Deputy Auditor General

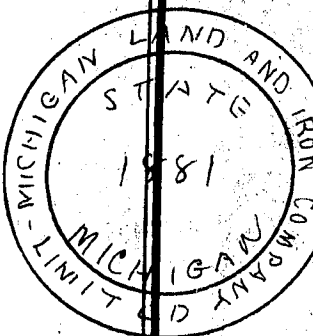

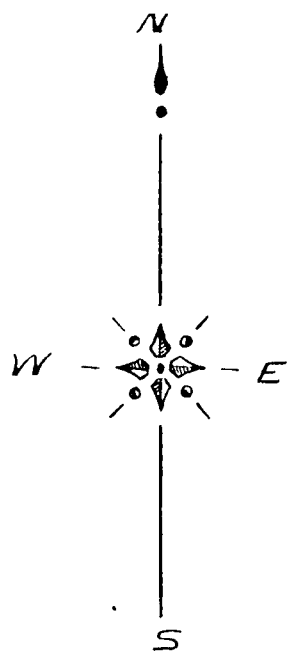

—≡PLAT≡—

—OF THE—

TOWN OF SEYMOUR,

Houghton County, Michigan.

In presence of

<i>Joseph M. George</i>	}	<i>Chas. Fairchild</i>	[L. S.]
<i>L. H. Fernald</i>		<i>S. S. Bartlett</i>	[L. S.]

Witness my hand and official seal at Boston this 14th day of October A.D. 1889

We, PETER PRIMEAU, Register of Deeds, and GEORGE P. CUMMINGS, Surveyor, hereby certify that we have each carefully compared the annexed copy with the plat of the Town of Seymour, now of record in the office of said Register of Deeds, and that it is a true transcript therefrom and of the whole of such records.

Examined and approved
November 1st 1869
J. P. Hall
Deputy Auditor General

of the whole of such records.

John S. Sweeney
Register of Deeds
Geo. A. Cummings
Surveyor.

A circular ink stamp from the Michigan Land and Iron Company. The text "MICHIGAN LAND AND IRON COMPANY" is arranged in a circle around the year "1881". The word "MICHIGAN" is also written across the bottom of the circle. The stamp is partially obscured by a vertical line.

13991

הערה 1