

Received and Filed  
IN AUDITOR GENERAL'S OFFICE  
March 11 1991  
[Signature]  
Deputy Auditor General

SEE  
Vol. 172  
PAGE 14042  
FOR LATER PLAT



Received for record the 4<sup>th</sup> day  
of March A.D. 1891, at 9  
o'clock A.M., and recorded in Vol  
1 of Plats page 39

Class page 7-  
The Prince and

I know all men by their parents that the Quincy Mining Company  
a corporation duly organized and existing under the general mining laws of  
the state of Michigan is the proprietor of the land embraced in the plat here  
drawn.

Has it has signed said land to be surveyed  
said land out and plotted by its engineer Chas E. Bailey of Quincy Min-  
ing Company County Michigan

And the following  
a full and detailed description of said land to wit;

Beginning at the  
section line on the east boundary of section twenty six (26) in town fifty four  
North; of Range thirty five West at a point three and one tenth (3 1/10)  
feet north of the northeast corner of said section twenty six (26); Thence North  
along said east forty day seven hundred and seventy seven and nine tenths  
(777 9/10) feet;  
Thence dipping ninety five degrees and one fourth (95 1/4°) to the left south  
eighty five degrees and forty four minutes (85 44') till one thousand sixteen and  
seven tenths (1016 7/10) feet;  
Thence south five degrees and fifteen minutes  
East (5° 15' E) two hundred and four tenths (204 4/10) feet;  
Thence south sixty  
four degrees thirty seven minutes (64° 37'), one hundred sixty eight and forty five  
hundredths (168 45/100) feet;  
Thence south eighty nine degrees and thirteen minutes  
East (89° 13'E) two hundred and six and four tenths (206 4/10) feet;  
Thence South  
Eighty four degrees and fifteen minutes East (84° 15'E) three hundred sev-  
enty two and one twentieth (372 1/20) feet;  
Thence North five degrees and fifteen  
minutes west (N 5° 15' W) two hundred ninety seven and two tenths  
(297 2/10) feet;  
Thence North Eighty two degrees and forty five minutes  
East (N 82° 45' E) two hundred thirty five and four tenths (235 4/10) feet to  
point of beginning comprising a portion of the southeast quarter of the southeast quarter  
of section twenty six (SE 1/4 SE 1/4 26) and of the northeast quarter of the northwest  
quarter of section thirty two (NE 1/4 NE 1/4 32) and Town fifty four North of  
Range thirty five West of the meridian of Michigan.

That the plot as and is hereby designated the Quincy Addition  
to Hancock.

to the use of the public as highways. Provided, as to the public  
roads to which said streets or any of them for the purposes or which  
they are thus dedicated that if any that said they shall revert to  
the above named Quincy mining Company its successors or assigns.  
M. witnesses whereof the said Quincy mining Company has caused  
its proper officers joined its corporate seal to be affixed hereunto  
the 13<sup>th</sup> day of February A.D. 1891.

signed sealed & executed  
in presence of  
Charles Middleton  
Walter Renton

The Quincy Mining Company  
By } Thos F. Wilson President  
Wm Rogers Todd Secretary.

State of New York } ss.  
County of New York }  
I, J. B. Thompson, Clerk of the said County, do hereby certify that on the 13th day of February, A.D. 1891, in the City and County and State of New York, before me, the undersigned, a Commissioner and notary duly appointed and sworn in by the Governor of the State of Michigan, to take acknowledgments of the entry and execution of deeds and other instruments in relation to the land and interests in said State of Michigan personally appeared, J. B. Mason, President and John Rogers, both of said State of Michigan, and the foregoing acknowledgment each person to the to be the person described in said instrument executed this is acknowledgment in my presence and I acknowledge the same to be the free act of said corporation and of said officers in the belief and that they were duly authorized by said corporation to execute the foregoing instrument in witness whereof I have hereunto set my hand and seal at the City of New York in the State of New York the 13th day of February A.D. 1891.

Charles Nettleton  
Commissioner of the State of Michigan

I hereby certify that the plat hereon delineated is a correct one, and that permanent monuments connecting of iron bars welded at the lower end to iron <sup>little bars</sup> have been planted at points marked there as turning points at all angles in the boundaries of the land platted and all subdivisions of Streets

Charles C. Bailey Surveyor

Examined and approved  
July 27, 1911  
H. R. Pratt  
Deputy Auditor General

State of Michigan } ss  
County of Lenawee.

County of Livingston) No. Peter Minneaux Register of Deeds and  
Charles E. Bailey, surveyor hereby certify that we have each care-  
fully compared this copy with the original plat of Survey Addition  
No. 184 and that it is an exact copy thereof and of the  
whole of such original map or plat.


The Wisconsin Register of Seeds  
Charles E. Bailey, Registrar

State of Michigan } 85  
County of Kalamazoo

Only of King's Co. We Peter Brinnan, Register of Deeds and  
Charles E. Bailey, surveyor hereby certify that we have each care-  
fully compared the annexed paper with the plat of Quincy  
located in Kansas now of record in the office of Public  
Register of Deeds and that it is a true and correct copy thereof  
and of the whole of such record. P. Brinnan, Register of Deeds  
Charles E. Bailey, surveyor

13993

1 of Plate 39  
 S. H. Pringle  
 RESULTS

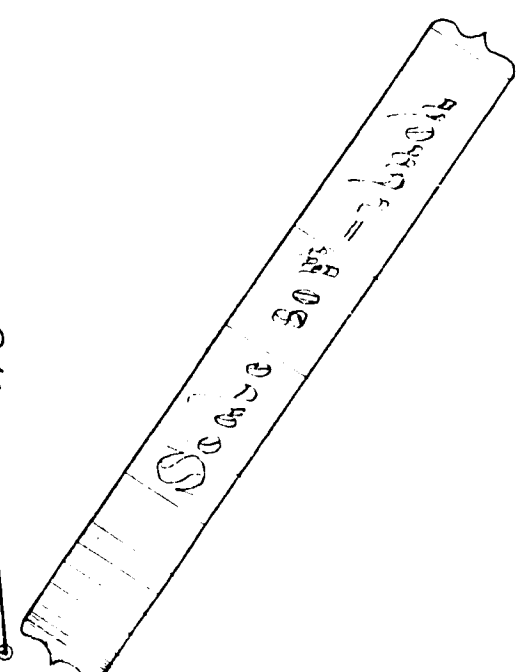

To the Michigan } ss  
 County of Englewood }  
 I, Peter Prineas, Register of Deeds and  
 Charles E. Bailey, Surveyor, hereby certify that we have care-  
 fully compared this copy with the original plat of Survey Addition  
 of Frankers and that it is an exact copy thereof and of the  
 record of such original map or plat.  
 The Winans Register of Deeds  
 Charles E. Bailey Surveyor  
 To the Michigan } ss  
 County of Englewood }  
 We, Peter Prineas, Register of Deeds and  
 Charles E. Bailey, Surveyor, hereby certify that we have care-  
 fully compared the corrected copy with the plat of Survey  
 Addition of Frankers and that it is an exact copy thereof and of the  
 record of such original map or plat.  
 The Winans Register of Deeds  
 Charles E. Bailey Surveyor

3331

PLAT - QUINCY ADDITION HANCOCK

In re petition )  
Quincy Mining  
Co to vacate  
part of plat.

ORDERED: That the following, to wit: All of Blocks 13, 5 and 4, Lots 1, 2, 3, 4, 5 and 6 in Block 3, Lots 1, 2, 3, 4, 5 and 6 in block 6, lots 1, 2, 3, 4 and 5 in Block 12, of the Quincy Addition to the village of Hancock, Houghton County, Michigan, according to the recorded plat thereof, being the property laid out and dedicated as a part of the original plat of the Quincy Addition to the village of Hancock, by the said Quincy Mining Company on lands by them owned on March 4, 1891 be altered in the following manner;

FIRST: That the north line of FOURTH Street according to said plat, be moved south twelve and one half ( $12\frac{1}{2}$ ) feet from its present location, thus making all of the lots in blocks four, five, and thirteen, of said addition each one hundred and twelve and one half ( $112\frac{1}{2}$ ) feet in length from north to south instead of one hundred (100 feet as now shown by the plat.

SECOND: That the said line south of FOURTH STREET be moved south seven and one half ( $7\frac{1}{2}$ ) feet from its present location now shown by the map thus making lots one, two, three, four and five in block twelve (12) and lots one, two, three, four in block six (6) and lots three and four in block three (3) one hundred (100) feet in length from north to south instead of One hundred seven and one-half ( $107\frac{1}{2}$ ) feet as now shown by the plat.

THIRD: That the line between lots five and six in Block six, (6) and the line between lots one and two and between lots five and six, in block three (3) be moved south three and three fourths feet from the position now shown by said plat, making each of said lots described, fifty (50) feet in width north and south instead of fifty three and three fourths feet as now shown by said plat.

And it is further ordered that the said original plat of the Quincy Addition be altered accordingly, and that the said Quincy Mining Company, be permitted to alter the same accordingly and and replat the same agreeable to said alteration as above set forth and that the titles to the streets or alleys adjoining the said proper ties respectively revert and vest in the Quincy Mining Company and the owner or owners of the lots and parcels adjoining the said streets and alleys respectively free and clear of all right or title which the Township of Quincy and the county of Houghton, has or may have therein, by reason of the original survey and platting thereof as aforesaid.

Order Judge A. T. Streeter  
January 21, 1901  
Cal No. 1912

And Gen Dept. Vol 77 171

Page 5008 13993

Eddy and Bennett  
Plat Examiners  
September 1915