

SECOND WEST HOUGHTON ADDITION

RECEIVED AND FILED
IN AUDITOR GENERAL'S OFFICE

July 29 1891

Deputy Auditor General

Examined and approved this 24th day of July 1891

H. R. Pratt
Deputy Auditor General

Know all men by these Presents That we Carlos D. Sheldon and George C. Sheldon executors of the Estate of Ransom Sheldon deceased, and Anna Smith executrix of the Estate of Columbus C. Douglas deceased, proprietors, have caused the land embraced in the annexed plat to be known as "Second West Houghton Addition," and that the streets as shown on said Plat are hereby dedicated to the use of the public.

Signed and Sealed
in the presence of

Allen F. Rees
Notary Public

Carlos D. Sheldon
George C. Sheldon
Anna Smith
Executors

State of Michigan ss.
County of Houghton

On this 24th day of July 1891 before me a Notary Public in and for said county personally came the above named Carlos D. Sheldon, George C. Sheldon executors and Anna Smith executrix known to me to be the persons who executed the above dedication and acknowledged the same to be their free act and deed.

REGISTER'S OFFICE
HOUGHTON COUNTY, MICH.

Received for record the 10th day
of July A. D., 1891, at 1
o'clock P. M., and recorded in Vol.
1 of Plate page 40

Allen F. Rees
Notary Public


The land embraced in this plat of "Second West Houghton Addition" is a part of Lots 4 and 5 of Sec. 35 of Town 55 North of R. 34 W. particularly described as follows:

Commencing at the 1/4 Sec. post on the E. side of said Section run N. 0° 24' W. twenty nine and five tenths (29.5) ft. thence N 89° 54' W. twenty six hundred and seventy nine (2679.0) ft. thence S 0° 6' W. six hundred and twenty (620.0) ft. thence S 89° 54' E. twenty six hundred and fifty nine (2659.0) ft. to the Sec. line; thence N 2° 03' E. one hundred and thirty and five tenths (130.5) ft. thence N 89° 54' W. sixty two and five tenths (62.5) ft. thence N 0° 6' E. two hundred and ten (210.0) ft. thence S 89° 54' E. sixty nine and seven tenths (69.7) ft. thence N 2° 03' E. two hundred and fifty (250.0) ft. to the place of beginning.


I hereby certify that the plat hereon delineated is a correct one, and that permanent monuments consisting of iron rods one inch in diameter have been placed at the points marked (o) as thereon shown, at all the angles in the boundary of the land platted and at all intersections of streets.

James P. Edwards
Surveyor

NOTE - For Reference to lot numbers
in Blocks 57 and 61 See Vol. 4 59/26

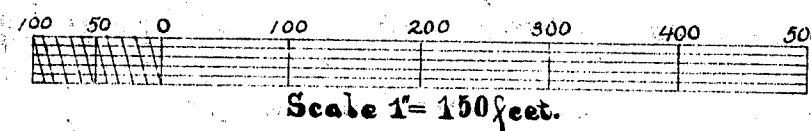

250
210
150

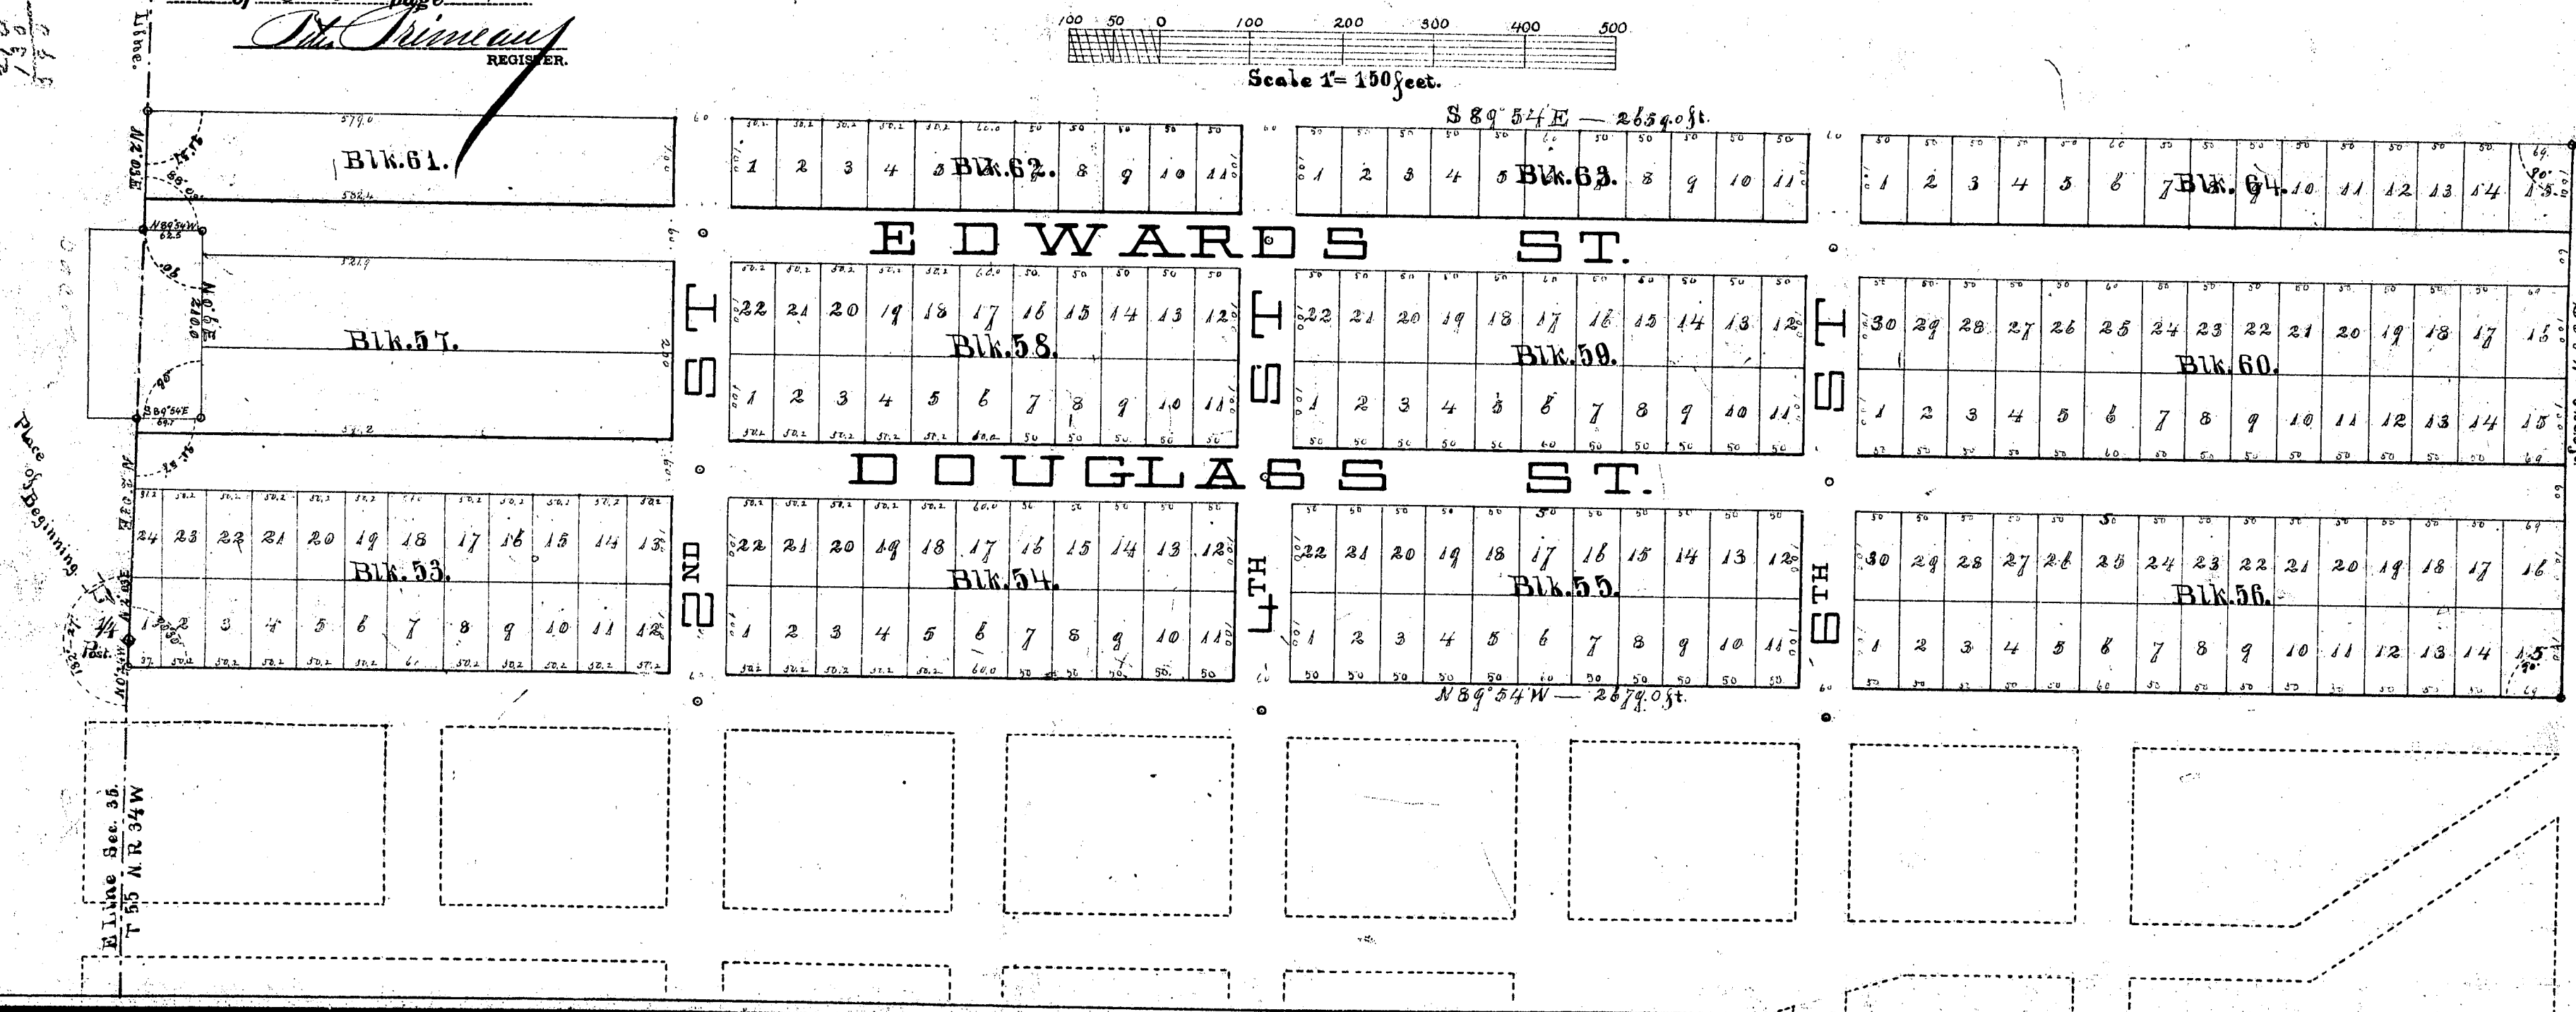

SECOND WEST HOUGHTON ADDITION

RECEIVED AND FILED
IN AUDITOR GENERAL'S OFFICE

July 29 1891

Deputy Auditor General

Examined and approved this 24th day of July 1891

H. R. Pratt
Deputy Auditor General

Know all men, these presents, That we Carlos W. Sheldon and George C. Sheldon, executors of the Estate of Hanson Sheldon, deceased, and Anna Smith, executrix of the Estate of Columbus C. Douglas, deceased, proprietors, have caused the area embraced in the annexed plat to be known as "Second West Houghton Addition" and that the streets as shown on said Plat are hereby dedicated to the use of the public.

Signed and Sealed
in the presence of

Allen F. Rees
McKeaney

Carlos W. Sheldon
George C. Sheldon
Anna Smith
Executors

State of Michigan)
County of Houghton)

On this 28th day of July 1891 before me a Notary Public in and for said county, personally came the above named Carlos W. Sheldon, George C. Sheldon, executors and Anna Smith, executrix known to me to be the persons who executed the above dedication and acknowledged the same to be their free act and deed.

REGISTERED
HOUGHTON COUNTY, MICH.

Received for record the 10th day
of July A. D. 1891, at 1
o'clock P. M., and recorded in Vol.
1 of Plate page 46

Allen F. Rees

Notary Public

Houghton Co. Mich.

The tract embraced in this plat of Second West Houghton Addition is a part of Lots 1 and 2 of Sec. 35 of Town 55 North of R. 34 W. particularly described as follows:

Containing at the N. E. corner on the E. side of said Section 35 N. 24 W. twenty nine and five tenths (29.5) ft. thence N. 49 5/8 W. twenty six hundred and seventy nine (2679) ft. thence S. 61 W. six hundred and twenty (620) ft. thence S. 49 5/8 W. twenty six hundred and fifty nine (2659) ft. to the Sec. line thence N. 20 3/4 E. one hundred and thirty and five tenths (130.5) ft. thence N. 49 5/8 W. sixty two and five tenths (62.5) ft. thence N. 61 W. two hundred and ten (210) ft. thence S. 49 5/8 W. sixty nine and seven tenths (69.7) ft. thence N. 20 3/4 E. two hundred and fifty (250) ft. to the place of beginning.

I hereby certify that the plat hereon delineated is a correct one, and that permanent monuments consisting of iron rods one inch in diameter have been placed at the points marked (a) as thereon shown, at all the angles on the boundary of the land platted and at all intersections of streets.

James P. Edwards, Surveyor

NOTE - For Reference to lot numbers
see P. 245 57 24 11 See Vol. 459/26

Scale 1" = 150 feet.

