

RUPPE'S ADDITION TO THE VILLAGE OF HOUGHTON

KNOW ALL MEN BY THESE PRESENTS, That we *Peter Ruppe* and *George Ruppe* as proprietors, and *Margarete Ruppe* and *Catherina Ruppe* their wives, have caused the land embraced in the annexed plat to be surveyed, laid out and platted, to be known as RUPPE'S ADDITION to the VILLAGE of HOUGHTON and that the streets and alleys as shown on said plat are hereby dedicated to the use of the public.

SIGNED AND SEALED IN PRESENCE OF

Joseph Ruppe
R. T. Looney

Peter Ruppe L.S.
Margarete Ruppe L.S.
George Ruppe L.S.
Catherina Ruppe L.S.

REGISTER'S OFFICE,
HOUGHTON COUNTY, MICH.

RECEIVED AND FILED
IN AUDITOR GENERAL'S OFFICE

October 22 1891
Deputy Auditor General

Received for record the *5th* day
of *October* A. D., 1891, at *9*
o'clock *A.M.* and recorded in Vol.
1 of *Plats* page *41*

Peter Primeau
REGISTER

STATE OF MICHIGAN } ss. On this *22nd* day of September 1891
COUNTY OF HOUGHTON } before me, a Notary Public in and for said county personally came the above
named *Peter Ruppe* and *George Ruppe* proprietors and
Margarete Ruppe and *Catherina Ruppe* their wives know to me to be
the persons who executed the above dedication and acknowledged the same to be
their free act and deed.

Richard T. Looney
Notary Public Houghton County Mich.

JULY 1891

SCALE 1"=120'

DESCRIPTION of LAND PLATTED

The land embraced in the annexed plat of RUPPE'S ADDITION TO THE VILLAGE OF HOUGHTON is a part of the S.W. Quarter of Section 36 of Township 35 North, of Range 34 West, and is described as follows: BEGINNING at the Quarter Post on the West boundary of said Section 36, (the Quarter Post being an iron pin set in a rock and exposed) and running S 1° 58' W, along the West side of Section 36, 350 feet to an iron pin, thence due East 57 1/2 feet to an iron pin, thence due South 150 feet to an iron pin, thence due West 62.5 feet to an iron pin, thence S 1° 58' W, along the West side of Section 36, 79.77 feet to an iron pin, thence S 89° 48' E 1627.8 feet to an iron pin, thence N 1° 1' E 102.4 feet to an iron pin, thence N 0° 31' E 159.35 feet to an iron pin, thence N 0° 33' W 815.15 feet to an iron pin, thence N 0° 12' W 400 feet to an iron pin, thence N 3° 50' W 220.4 feet to an iron pin, thence N 3° 32' W 400.5 feet to an iron pin, thence N 3° S W 424.7 feet to an iron pin, thence N 3° 1' E 48.05 feet to an iron pin, thence N 0° 1' E 84.83 feet to an iron pin, thence S 89° 48' W 620.05 feet along the East and West Subdivision line of Section 36 to an iron pin, thence due South 37.4 feet to an iron pin, thence due West 100 feet to an iron pin, thence South 174.25 feet to an iron pin, thence West 100 feet to an iron pin, thence North 200 feet to an iron pin, thence South 39° 44' W 730.7 feet along the East and West Subdivision line of Section 36 to the Quarter Post, the point of beginning of this description.

All streets are 66 feet wide and run either S 0° 12' W or N 89° 48' W. The monuments are set uniformly at 10 ft. from the house lines, except on the East boundary and along the subdivision line. The line of monuments on the East side of Dodge Street was taken as a base from which to locate the streets running East and West.

All bearings noted are measured from the true meridian.

SURVEYOR'S CERTIFICATE

I hereby certify that the plat hereon delineated is a correct one and that permanent monuments, consisting of iron pins 3/4 inches square set in either native rock or trap boulders and coated with lead, or in three places as shown, of iron bars (round) driven into the ground, have been planted at points marked O as thereon shown, at all angles in the boundaries of the land platted and at all the intersections of streets.

F. W. Denton
SURVEYOR

EXAMINED AND APPROVED

September 28th 1891

H. R. Pratt
DEPUTY AUDITOR GENERAL

STATE OF MICHIGAN } ss. We *PETER PRIMEAU* Register of Deeds, and *F. W. DENTON*
COUNTY OF HOUGHTON } Surveyor, hereby certify that we have each carefully compared this copy with the
original plat of RUPPE'S ADDITION to the VILLAGE of HOUGHTON, and that it is an
exact copy thereof and of the whole of such original plat.

Peter Primeau Register of Deeds
F. W. Denton Surveyor

STATE OF MICHIGAN } ss. We *PETER PRIMEAU* Register of Deeds, and *F. W. DENTON*
COUNTY OF HOUGHTON } Surveyor, hereby certify that we have each carefully compared
the annexed copy with the plat of RUPPE'S ADDITION to the
VILLAGE of HOUGHTON now of record in the office of said
Register of Deeds, and that it is a true transcript therefrom and
of the whole of such record.

Peter Primeau Register of Deeds
F. W. Denton Surveyor

13995

RUPPE'S ADDITION TO THE VILLAGE OF HOUGHTON

JULY 1891

SCALE 1"=120'

RECEIVED AND FILED
IN AUDITOR GENERAL'S OFFICE

October 22 1891

Deputy Auditor General

KNOW ALL MEN BY THESE PRESENTS, That we Peter Ruppe and George Ruppe as proprietors, and Margaret Ruppe and Catharina Ruppe their wives, have caused the land embraced in the annexed plat to be surveyed, laid out and platted, to be known as RUPPE'S ADDITION to the VILLAGE of HOUGHTON and that the streets and alleys as shown on said plat, are hereby dedicated to the use of the public.

SIGNED AND SEALED IN PRESENCE OF

Joseph Ruppe
R. T. Looney

Peter Ruppe L.S.
Margaret Ruppe L.S.
George Ruppe L.S.
Catharina Ruppe L.S.

STATE OF MICHIGAN) ss. On this 22nd day of September 1891 before me, a Notary Public in and for said county, personally came the above named Peter Ruppe and George Ruppe proprietors and Margaret Ruppe and Catharina Ruppe their wives, know to me to be the persons who executed the above dedication and acknowledged the same to be their free act and deed.

Richard T. Looney
Notary Public Houghton County Mich.

DESCRIPTION of LAND PLATTED

The land embraced in the annexed plat of RUPPE'S ADDITION TO THE VILLAGE of HOUGHTON is a part of the S.W. Quarter of Section 36 of Township 35 North, of Range 31 West, and is described as follows: BEGINNING at the Quarter Post on the West boundary of said Section 36, (the Quarter Post being an iron pin set in a rock and exposed) and running S 1° 58' W, along the West side of Section 36, 330 feet to an iron pin, thence due East 37 1/2 feet to an iron pin, thence due South 150 feet to an iron pin, thence due West 63.5 feet to an iron pin, thence S 1° 58' W, along the West side of Section 36, 191.77 feet, to an iron pin, thence S 89° 48' E 1627.8 feet to an iron pin, thence N 12° 1' E 102.4 feet to an iron pin, thence N 0° 31' E 159.35 feet to an iron pin, thence N 0° 33' W 119.45 feet to an iron pin, thence N 0° 12' W 140 feet to an iron pin, thence N 3° 50' W 220.4 feet to an iron pin, thence N 3° 22' W 400.5 feet to an iron pin, thence N 3° 51' W 884.1 feet to an iron pin, thence N 34° E 18.05 feet to an iron pin, thence N 0° 12' E 264.83 feet to an iron pin, thence S 89° 48' W 680.08 feet along the East and West Subdivision Line of Section 36 to an iron pin, thence due South 27.4 feet to an iron pin, thence due West 100 feet to an iron pin, thence South 17.25 feet to an iron pin, thence West 100 feet to an iron pin, thence North 300 feet to an iron pin, thence South 89° 48' W 730.7 feet along the East and West Subdivision line of Section 36 to the Quarter Post the point of beginning of this description.

All streets are 60 feet wide and run either S 0° 12' W or N 89° 48' W. The monuments are set uniformly at 10 ft. from the house lines, except on the East boundary and along the subdivision line. The line of monuments on the East side of Dodge Street was taken as a base from which to locate the streets running East and West.

All bearings noted are measured from the true meridian.

SURVEYOR'S CERTIFICATE

I hereby certify that the plathereon delineated is a correct one and that permanent monuments, consisting of iron pins 3/4 inches square set in either native rock or trap boulders and couched with lead, or in three places as shown, of iron bars (round) driven into the ground, have been placed at points marked O as thereon shown, at all angles in the boundaries of the land platted and at all the intersections of streets.

F. W. Denton SURVEYOR

EXAMINED AND APPROVED

September 28th 1891

H. R. Pratt


DEPUTY AUDITOR GENERAL

STATE OF MICHIGAN) ss. We PETER PRIMEAU Register of Deeds, and F. W. DENTON Surveyor, hereby certify that we have each carefully compared this copy with the original plat of RUPPE'S ADDITION to the VILLAGE of HOUGHTON, and that it is an exact copy thereof and of the whole of such original plat.

Peter Primeau Register of Deeds
F. W. Denton Surveyor

STATE OF MICHIGAN) ss. We PETER PRIMEAU Register of Deeds, and F. W. DENTON Surveyor, hereby certify that we have each carefully compared the annexed copy with the plat of RUPPE'S ADDITION to the VILLAGE of HOUGHTON now of record in the office of said Register of Deeds, and that it is a true transcript therefrom and of the whole of such record.

Peter Primeau Register of Deeds
F. W. Denton Surveyor

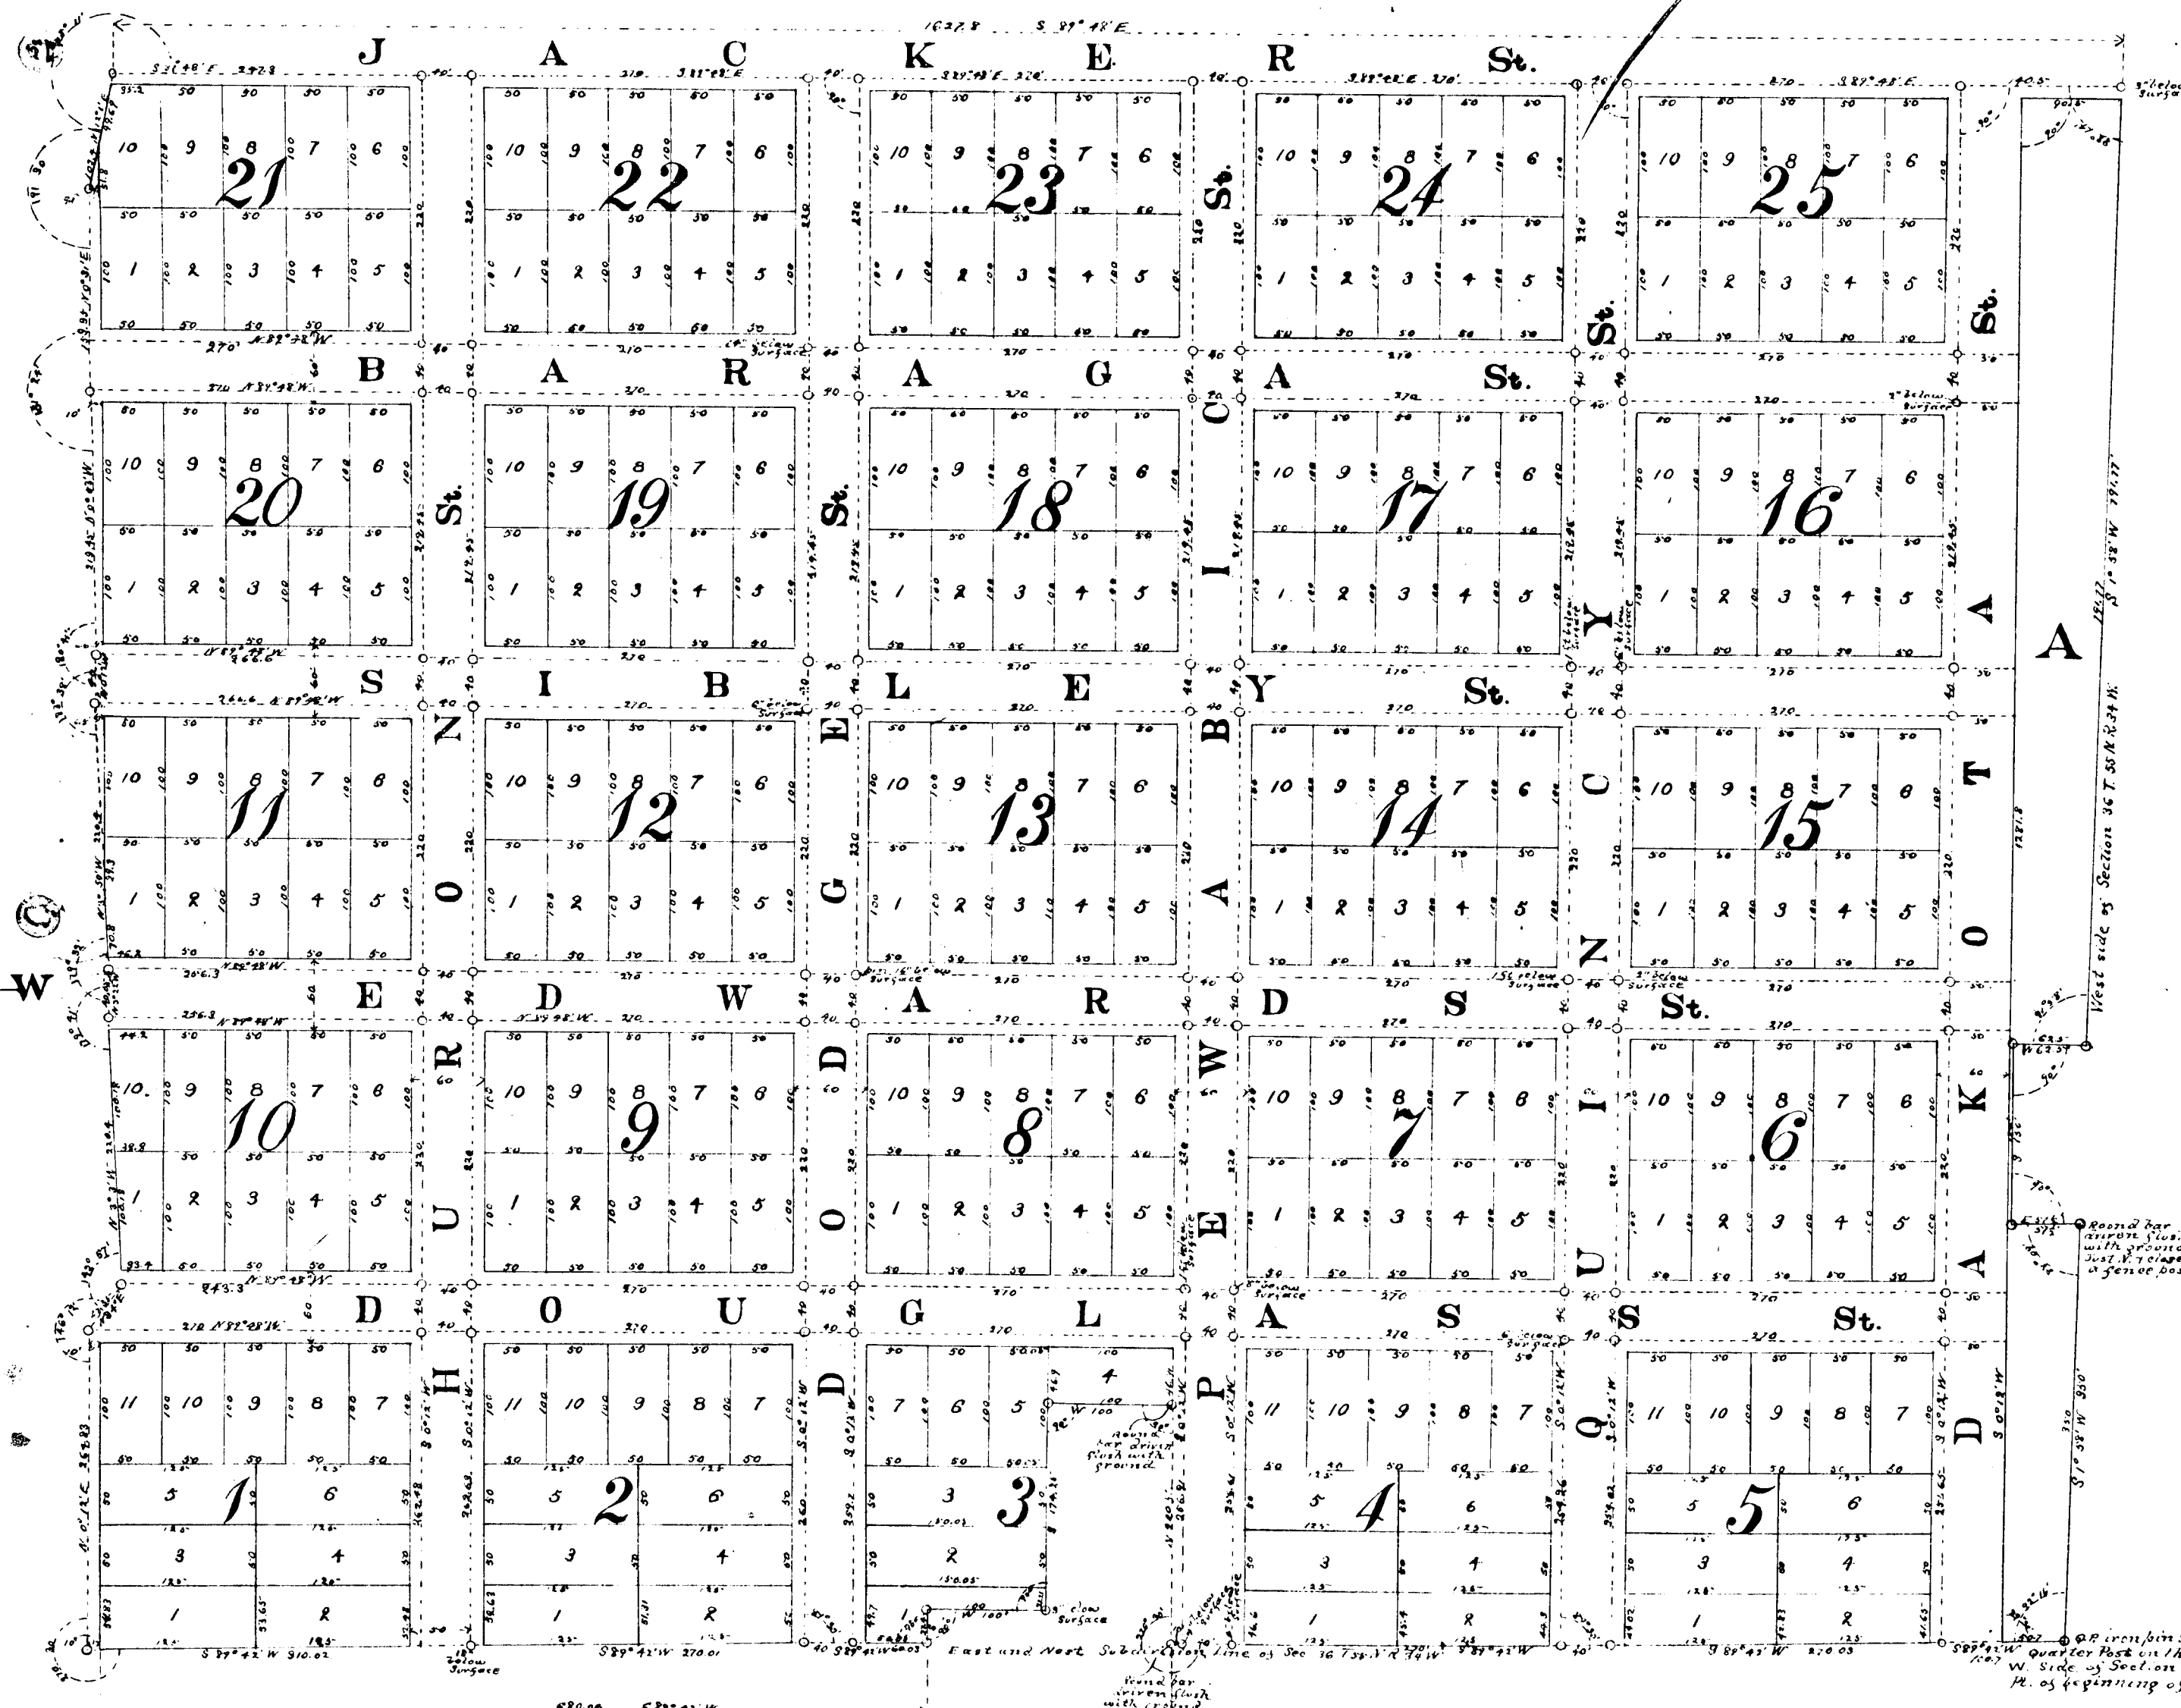

13995