


State of Michigan } ss
County of Washtenaw }
On this eleventh day of July 1892
before me a Notary Public in and for said County came the above named Gundek and
Berghland and Hanna Berghland his wife known to me to be the persons
who executed the above dedication and acknowledged the same to be their free
act and deed.
Charles E. Russell
Notary Public Washtenaw Co Michigan

I hereby certify that the plat herein is a correct one and that permanent
monuments consisting of Iron Rods when marked on plat and Gas Pipe
when marked on plat as catch holes have been planted at points marked as Circles
or as shown at all angles in boundaries of the land platted and at
all intersections of Streets or Streets and alleys

Robert C. Long
Surveyor and Engineer

State of Michigan } ss
County of Washtenaw }
We the Otto Permea County of Washtenaw
Register of Deeds and Robert C. Long Surveyor
hereby certify that we have each carefully compared the
unrecorded copy with the original plat of Gundek and
Berghland and Hanna Berghland his wife and that it is a true
and correct copy thereof and of the whole of the original map or plat
of the whole of such original map or plat
The Permea Register
Robert C. Long Surveyor

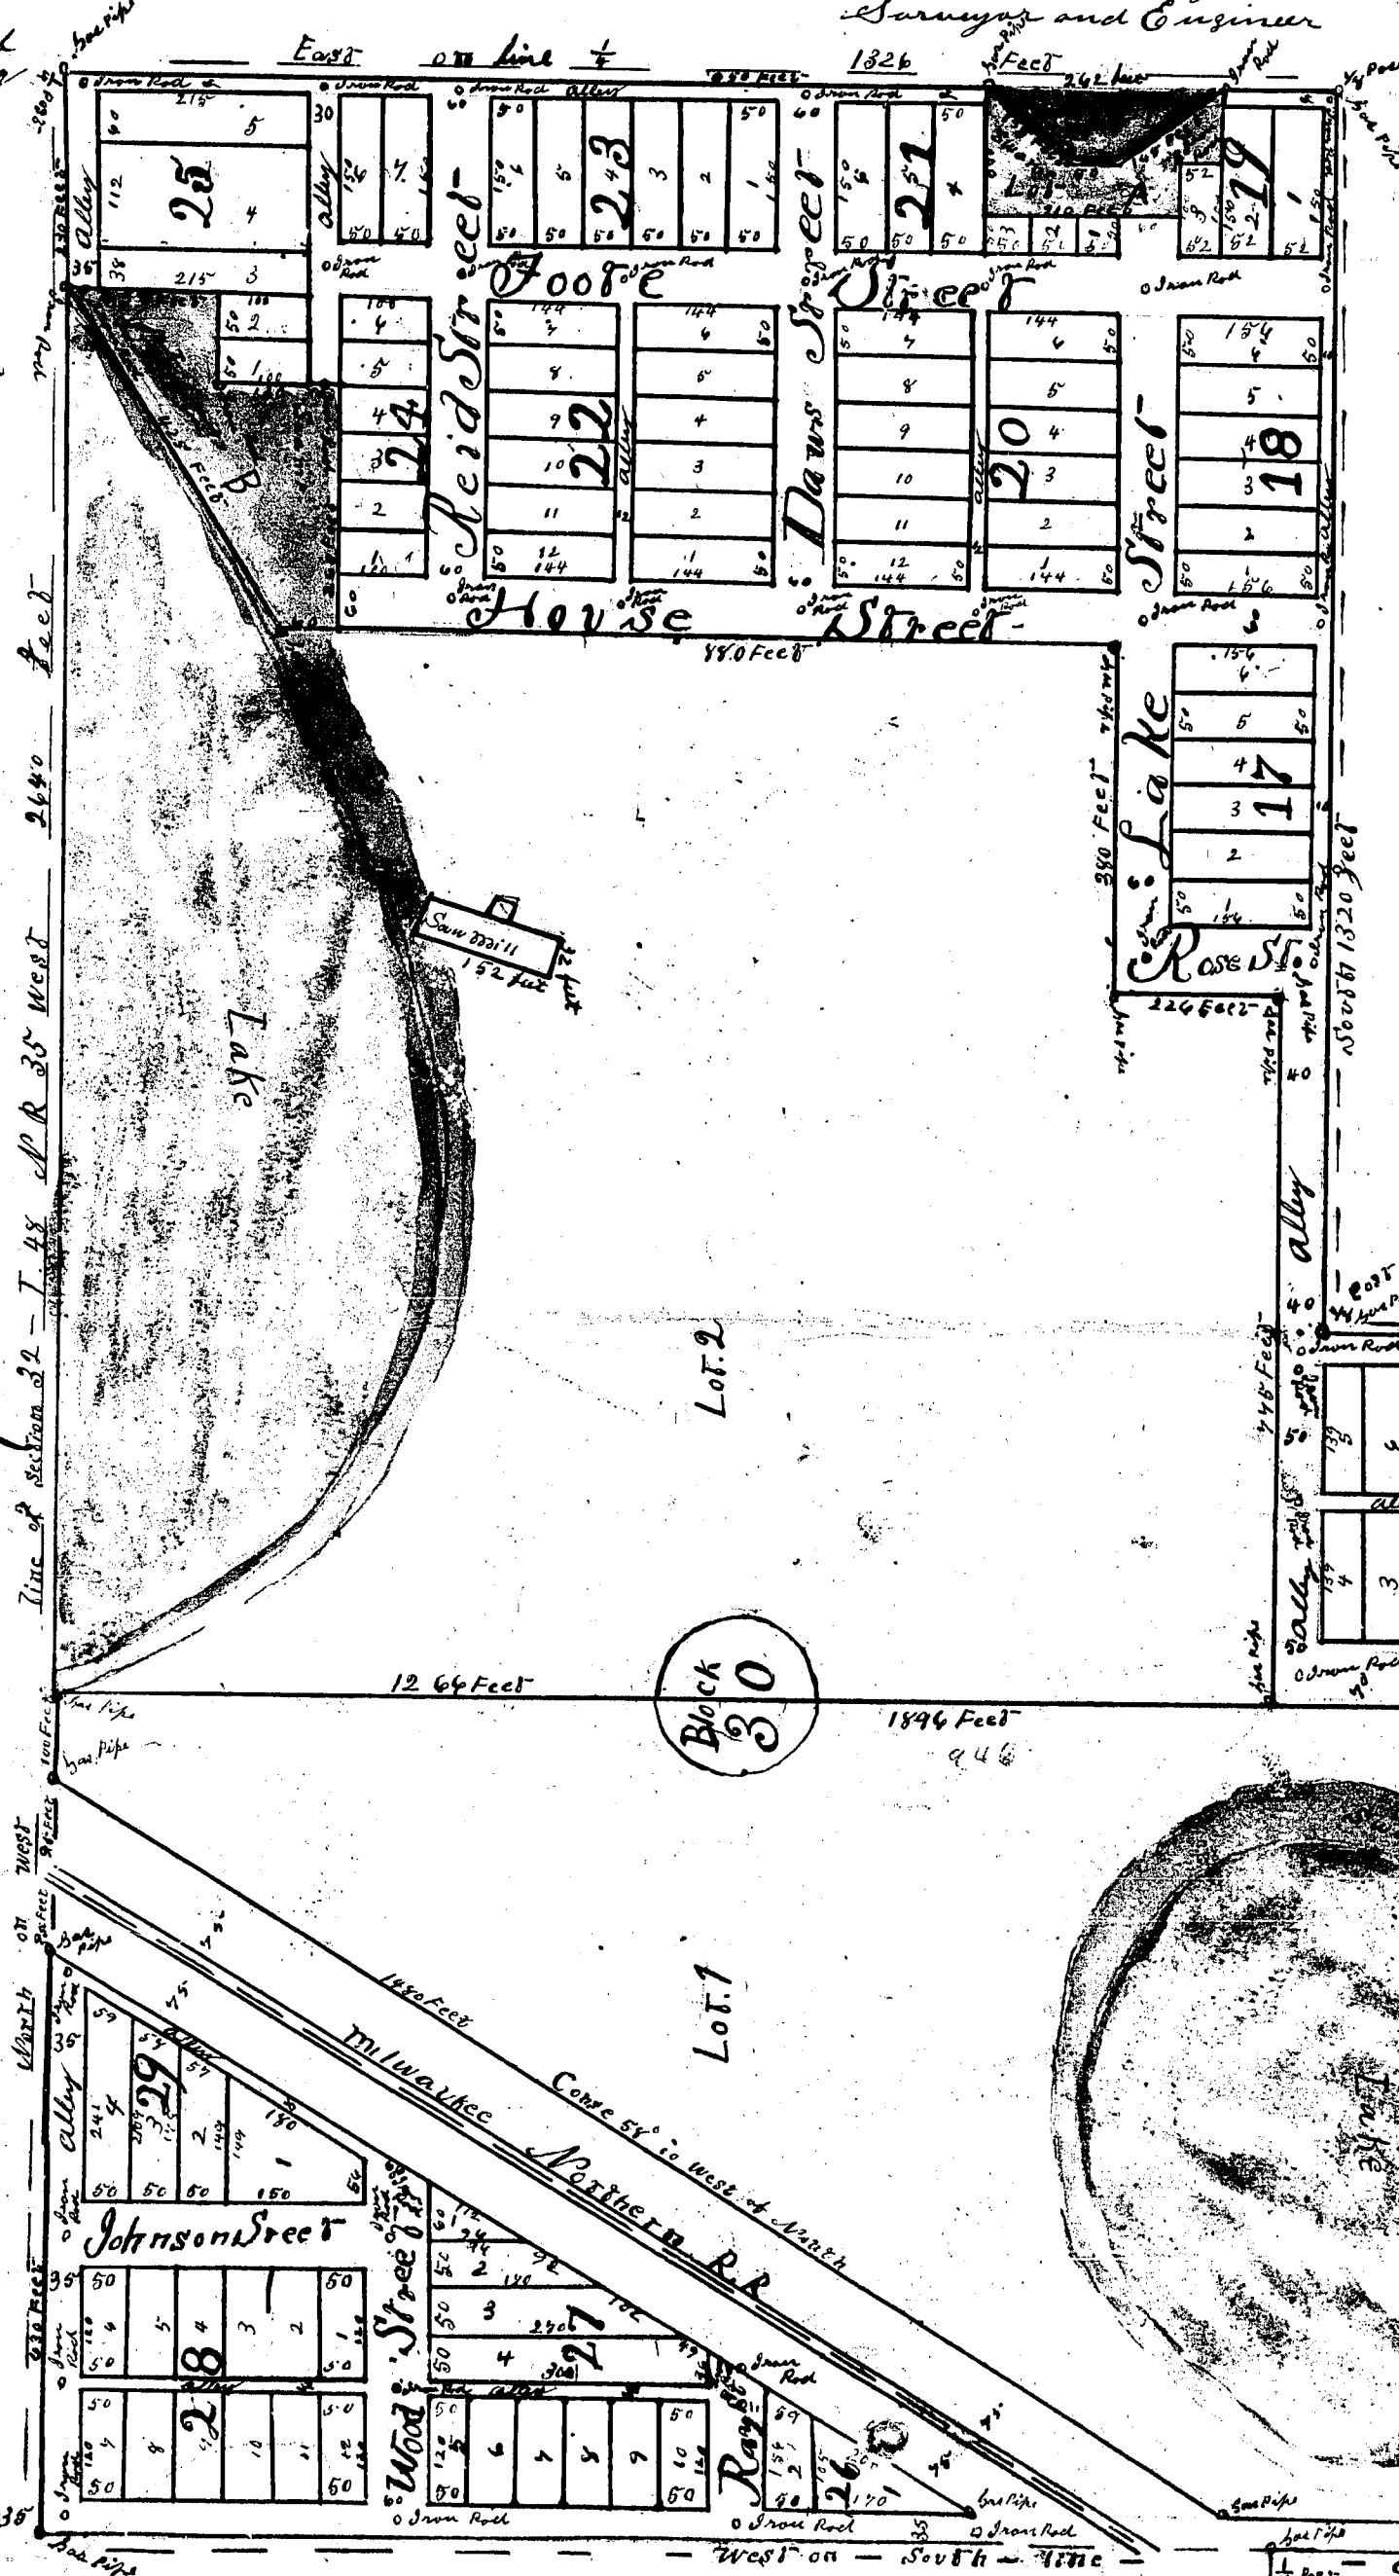

Gundek & Berghland's
first Addition to
Hill Creek
Toughton County
Michigan

Surveyed June 14, 1892
by Robert C. Long

REGISTER'S OFFICE, ss.
RECEIVED FOR RECORD the 28 day
of July A. D. 1892, at 10
o'clock A. M. and recorded in Vol.
1 of Public page 444
REGISTER

RECEIVED AND FILED
IN AUDITOR GENERAL'S OFFICE
August 4 1892
H. R. Pratt
Deputy Auditor General.

Know all men by these presents that we Gundek and
Berghland and Hanna Berghland his wife have
executed this first addition to Hill Creek to be surveyed
and platted in compliance with sections 1473 and 1474
Chapter 32 Howell's Annotated Statutes as amended by an
act of the Legislature approved May 21 1885 and by Act
No 309 of 1887 The land included in this plat is the West half
of the South West quarter and South East quarter of the
South West part of the South West quarter of the South
East quarter of section 32 Township 48 North of Range 35
West Michigan to wit; Beginning at the quarter
Post between sections 31 and 32 in said Township 48 North
of Range 35 West Michigan thence running East 1326 feet
in quarter line to West eighth line thence running South
1320 feet to South eighth line thence East 1030 feet thence
South 449 feet thence East 1424 feet to East eighth line
thence South 471 feet to Township line of Township 48
North of Range 35 West Michigan thence West on Township
line 3978 feet to section corner thence North on section line
between 31 and 32 - 2440 feet to place of beginning The Streets and
alleys or dedicated to the use of the Public
All measurements are expressed in feet and decimal parts thereof
Anderson Street Oliver Street Water Street Allen Street Moore Street
Abbot Street Blain Street Poplar Street Parish Street Ross
Street Booth Street Johnson Street as all 70 feet in Width
and Ray Street Wood Street Lake Street Foote Street
Daus Street Reid Street House Street as all 60 feet in Width
all Streets on this plat or new Streets Sidman Road is an
established legal highway also there is an alley on the East side
of Block No 1 and 2 - 8 feet in Width also an alley 35 feet
in width on the North side of Block 14 and 15 and 16
also an alley in the West side of Block 14 that is 80 feet in Width
also an alley running South from Ross Street to alley on West side of
Block 14 a alley 40 feet in Width from Ross Street on the East side of
Block 17 and Block 18 and Block 19 also a alley 10 feet in Width
the alley on the North side of Block 19 and 21 and 23 and 25 is
8 feet in Width the alley on the West side of Block 25 is 35 feet
in Width the alley on the East side of Block 25 is 30 feet
in Width the alley on the West side of Block 28 and Block
29 is 35 feet in Width also an alley on the North and Easterly
side of Block 29 8 feet in Width all alleys and Streets laid
out as shown by this plat shall Streets and alleys or hereby
dedicated for public use Blocks are designated by Numbers from
1 to 30 inclusive and lots by figures placed at or near their center
lots 1 and 2 in Block 30 is where Saw Mill and lumber yard is
intended Lot A and B is in swamp
In Witness Where of we have hereunto set our hands and seals
this eleventh day of July - A. D. 1892
Charles E. Russell } Witnesses
Paul Johnson }
State of Michigan } ss
County of Toughton }
On this 18th day of July 1892 before
me a Notary Public in and for said County personally appeared the
above named Robert C. Long Surveyor and Engineer and who
acknowledged that he made the survey of the aforesaid plat of
C. Desroque - Notary Public

Examined and Approved
July 23, 1892
H. R. Pratt
Deputy Auditor General

Section Plat
Between Section
31 and 32
Township 48 North
Range 35 West

3731

I hereby certify that the plat herein is a correct one and that permanent monuments consisting of Iron Rods when marked on plat and Gas Pipe when marked on plat as satch have been planted at points marked as Circles as thereon shown at all angles in boundaries of the land platled and at all intersect^{ions} of Streets or Streets and alleys

State of Michigan,
County of Macquinet. 1855 We A. C. Gung, Surveyor
Register of Deeds and Robert C. Long, Surveyor
hereby certify that we have each copied
compared this copy with the Original plat of
Sundek A. Bengtson's first addition to Hill Creek
and that it is a true and exact copy thereof and
of the whole of each original map or plat
The True and Correct
Robert C. Long, Surveyor

July 23. 1892

U R Pratt

Deputy Auditor General

Section Post
Between Section
31 and 32
Town 48 North Range

Robert E Long
Surveyor and Engineer

REGISTER'S OFFICE, { ss.
BOUGHTON COUNTY, NEB.
Reviewed for record the 28 day
of Feb. A. D., 1922 at 10
o'clock A. M., and recorded in Vol.
1 of C. P. B. page 4.
John J. McManis
REGISTER

IN AUDITOR GENERAL'S OFFICE

August 4 1892

H. N. Pratt
Deputy Auditor General

Guntak & Dargland's
first Addition to
Hill Creek
Houghton County
Michigan

Surveyed June 14. 1892
by Roder. W. Long

Know all men by this, Friends that we Frank at
 Maryland and Harrietta Bayland her Wife have
 caused this First addition to Hill Creek to be surveyed
 and plotted in compliance with sections 1473 and 1474
 Chapter 32 Howell's Annotated Statutes as amended by an
 act of the Legislature approved 88 day 21st 1888 and by Act
 12309 of 1888 The land included in this plat is the West half
 of the South West quarter and South East quarter of the
 South West part of the South West quarter of the South
 East quarter of section 32 Township 48 North of Range 35
 West Michigan to wit: Beginning at the quarter
 Post between sections 31 and 32 in said Township 48 North
 of Range 35 West Michigan thence running East 1324 feet
 on quarter line to West eighth line thence running South
 1320 feet to South eighth line thence East 1030 feet thence
 South 449 feet thence East 1424 feet to East eighth line
 thence South 471 feet to Township line of Township 48
 North of Range 35 West Michigan thence West on Township
 line 3974 feet to section corner thence North on section line
 between 31 and 32 - 2440 feet to place of beginning The Streets and
 alleys or dedicated to the use of the Public
 All measurements are expressed in feet and decimal parts thereof
 Anderson Street Oliver Street Water Street Allen Street Moore Street
 Abbot Street Blair Street Patton Street Parish Street Ross
 Street Booth Street Johnson Street all 70 feet in Width
 and Ray Street Wood Street Lake Street Froth Street
 Davis Street Reid Street House Street all 60 feet in Width
 all Streets on this plat as new Streets Sidman Road is an
 established legal highway also there is an Alley on the East side
 of Block No 1 and 2 - 8 feet in Width also a alley 35 feet
 in Width on the North side of Block 14 and 15 and 16
 also a alley on the West side of Block 14 that is 60 feet in Width
 also a alley running South from Ross Street to alley on West side
 Block 14 a alley 40 feet in Width from Ross Street on the East side
 Block 17 and Block 18 and Block 19 also a alley 10 feet in Width
 the alley on the North side of Block 19 and 21 and 23 and 25 is
 8 feet in Width the alley on the West side of Block 25 is 35 feet
 in Width the alley on the East side of Block 25 is 30 feet
 in Width the alley on the West side of Block 28 and Block
 29 is 35 feet in Width also a alley on the North and Easterly
 side of Block 29 8 feet in Width all alleys and Streets laid
 out as shown by this plat said Streets and alleys are hereby
 dedicated for public use Blocks are designated by Numbers from
 1 to 30 inclusive and lots by figures placed at or near their Centre
 lots 1 and 2 in Block 30 is where Saw Mill and lumber yard is
 intended Lot A and B is in swamp
 In Witness Where of we have hereunto set our hands and seals
 this eleventh day of July A. D. 1892
 Charles E. Russell }
 Paul Johnson } Witnesses
 State of Michigan }
 County of Houghton }
 me a Notary Public in and for said County personally appeared the
 above named Robert E. Long Surveyor and Engineer and who
 acknowledged that he made the survey of the annexed plot thereof
 C. Levoque Notary Public

County of Houghton } On this 18th day of July 1892 before
me a Notary Public in and for said County personally appeared the
above named Robert E Long Surveyor and Engineer and who
acknowledged that he made the survey of the annexed plat thereof
C. Levoigne - Notary Public