


3889

3889

State of Michigan, }
County of Houghton } ss. Arno Jachnis, Register of
Deeds, and J. B. Closs, Surveyor, herein certify that we have
each carefully compared the annexed copy with the plat of the
Superior's Addition of Block 17 to the Village of Hancock, now
on record in the Office of said Register of Deeds, and that it is a
true transcript therefrom and of the whole of such record.
Arno Jachnis, Register of Deeds.
J. B. Closs, Surveyor.

Examined and Approved
March 14, 1893.
H. R. Pratt,
Deputy Auditor General.

REGISTER'S OFFICE, } ss.
HOUGHTON COUNTY, MICH. }
Received for record the 18th day
of March A. D., 1893, at 2
o'clock P. M., and recorded in Vol.
of page
Arno Jachnis
REGISTER.

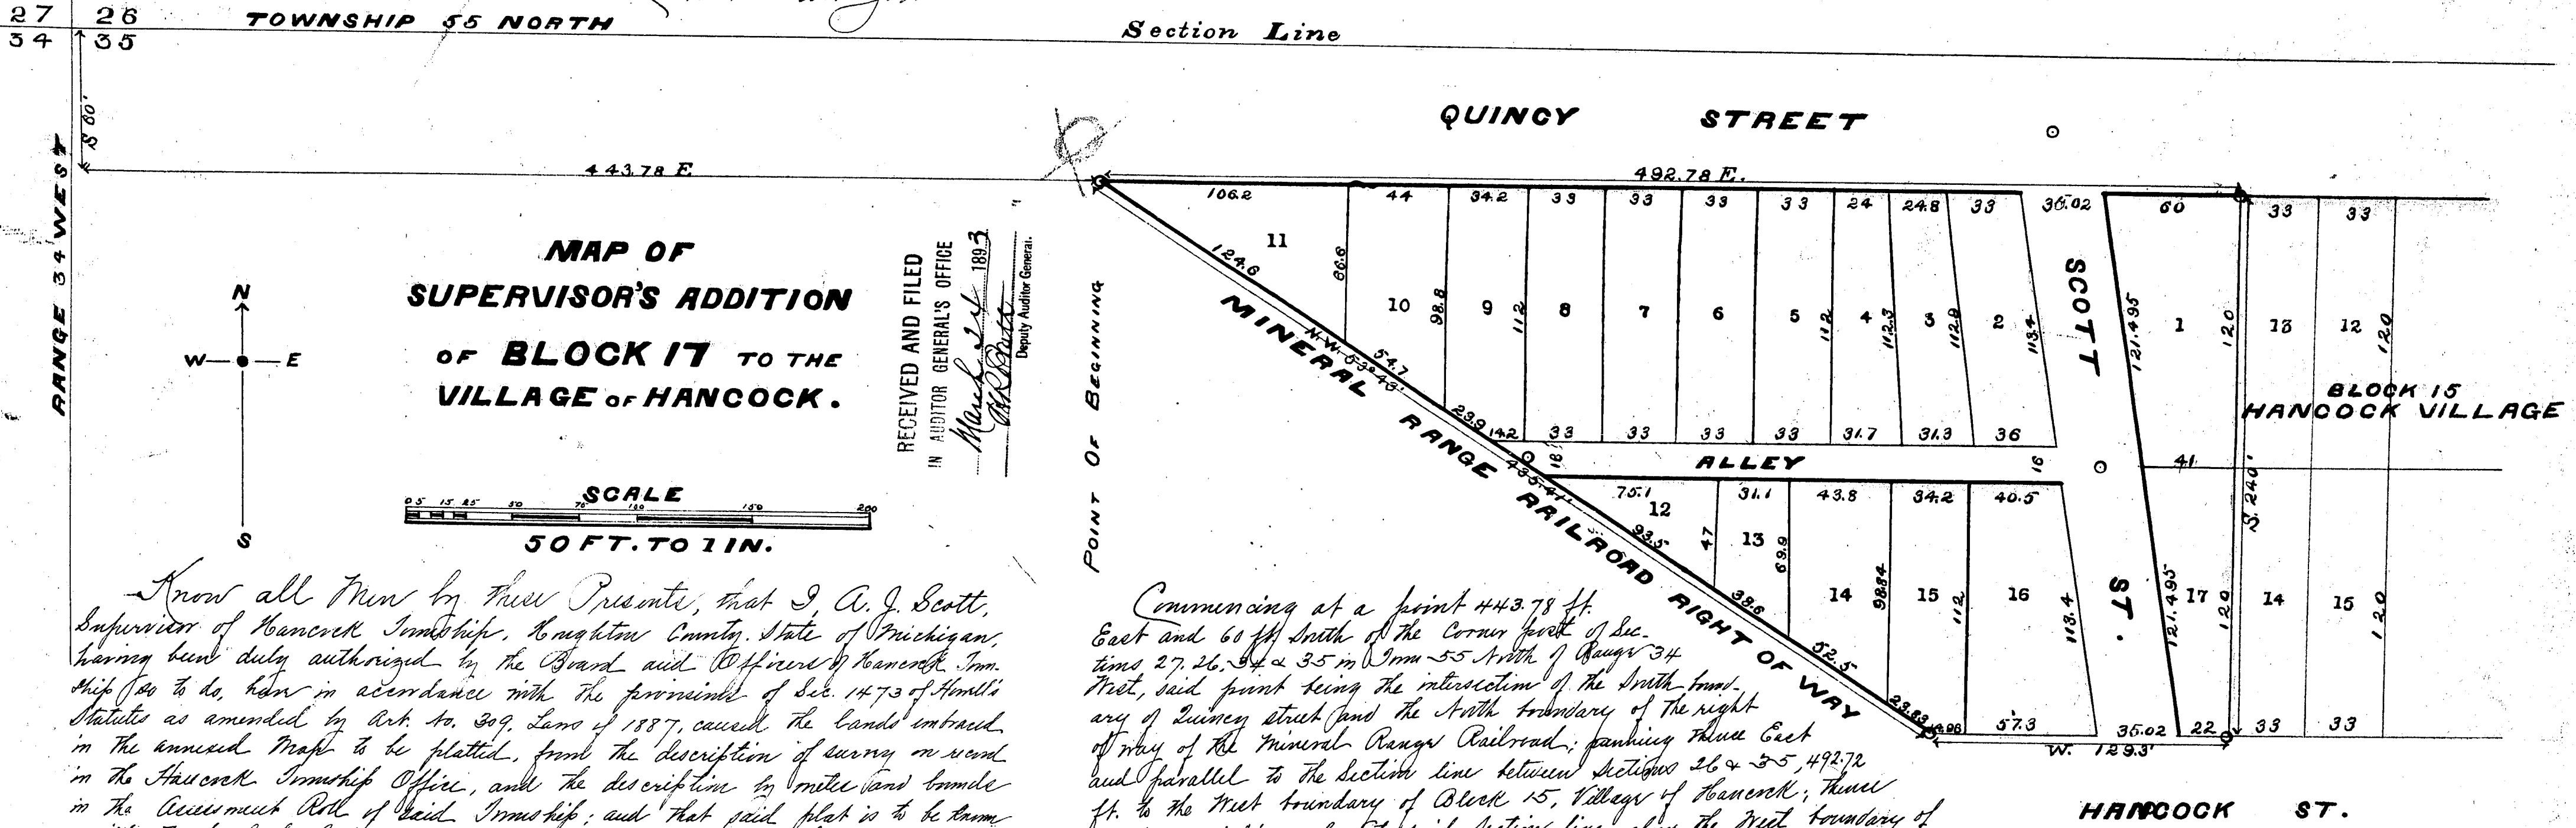

Know all Men by these Presents, that I, A. J. Scott,
Supervisor of Hancock Township, Houghton County, State of Michigan,
having been duly authorized by the Board and Officers of Hancock Town-
ship to do, have in accordance with the provisions of Sec. 1473 of Howell's
Statutes as amended by Act No. 309, Laws of 1887, caused the lands embraced
in the annexed Map to be platted, from the description of survey on record
in the Hancock Township Office, and the description by metes and bounds
in the Assessment Roll of said Township; and that said plat is to be known
as the Map of the Supervisor's Addition of Block 17 to the Village of Hancock.
Archibald J. Scott, Supervisor.
Hancock Township.

Before me, a Notary Public, in Houghton County, State of
Michigan, on this 10th day of February, 1893, personally appeared the above-
named A. J. Scott, Supervisor of the Township of Hancock, known to me to
be the person who executed the above dedication, and acknowledged the same
to be his free will and deed, as such Supervisor.
Jeremiah J. Finnegan, Notary Public.
Houghton County, State of Michigan.

Commencing at a point 443.78 ft.
East and 60 ft. South of the Corner post of Sec-
tions 27, 26, 34 & 35 in Twp 55 North of Range 34
West, said point being the intersection of the North bound-
ary of Quincy street and the North boundary of the right
of way of the Mineral Range Railroad; thence East
off way of the Mineral Range Railroad, following thence East
and parallel to the section line between sections 26 & 35, 492.78
ft. to the West boundary of Block 15, Village of Hancock; thence
South at right angles to said section line along the West boundary of
Block 15, 240 ft. thence West and parallel to said section line 129.43
ft. to the North boundary of said Right of Way of said Railroad; thence North
53° 33' West along said Right of Way 435.41 ft. to point of beginning.

I hereby certify that the Plat herein delineated is a correct one and that
permanent monuments, consisting of iron pins set in rock, have been planted at points marked
thus: as thereon shown at all angles in the boundaries of the land platted, and at all inter-
sections of streets, or streets and alleys.

State of Michigan }
County of Houghton } ss. Arno Jachnis, Register of Deeds, and J. B. Closs, Surveyor, hereby
certify that we have each carefully compared this copy with the original plat of the Superior's Addition
of Block 17 to the Village of Hancock, and that it is an exact copy thereof and of the whole of such
original map or plat.
Arno Jachnis, Register of Deeds.
J. B. Closs, Surveyor.

3889

3889

14000


3889

3889

State of Michigan }
County of Lapeer } ss. J. B. Clark, Register of Deeds,
do hereby certify that we have
each carefully compared the annexed copy with the plat of the
Superior's Addition of Block 17 to the Village of Hancock, now
on file in the office of said Register of Deeds, and that it is a
true transcript thereof and the work of such record.
Archibald J. Scott, Supervisor of Hancock Township.
J. B. Clark, Register of Deeds.


Examined and Allowed
March 14, 1893,
H. R. Pratt,
Deputy Auditor General.

REGISTER'S OFFICE,
LEIGHTON COUNTY, MICH.
Received for record the 18th day
of March A. D., 1893, at 2
o'clock P. M., and recorded in Vol.
of page
REGISTER.

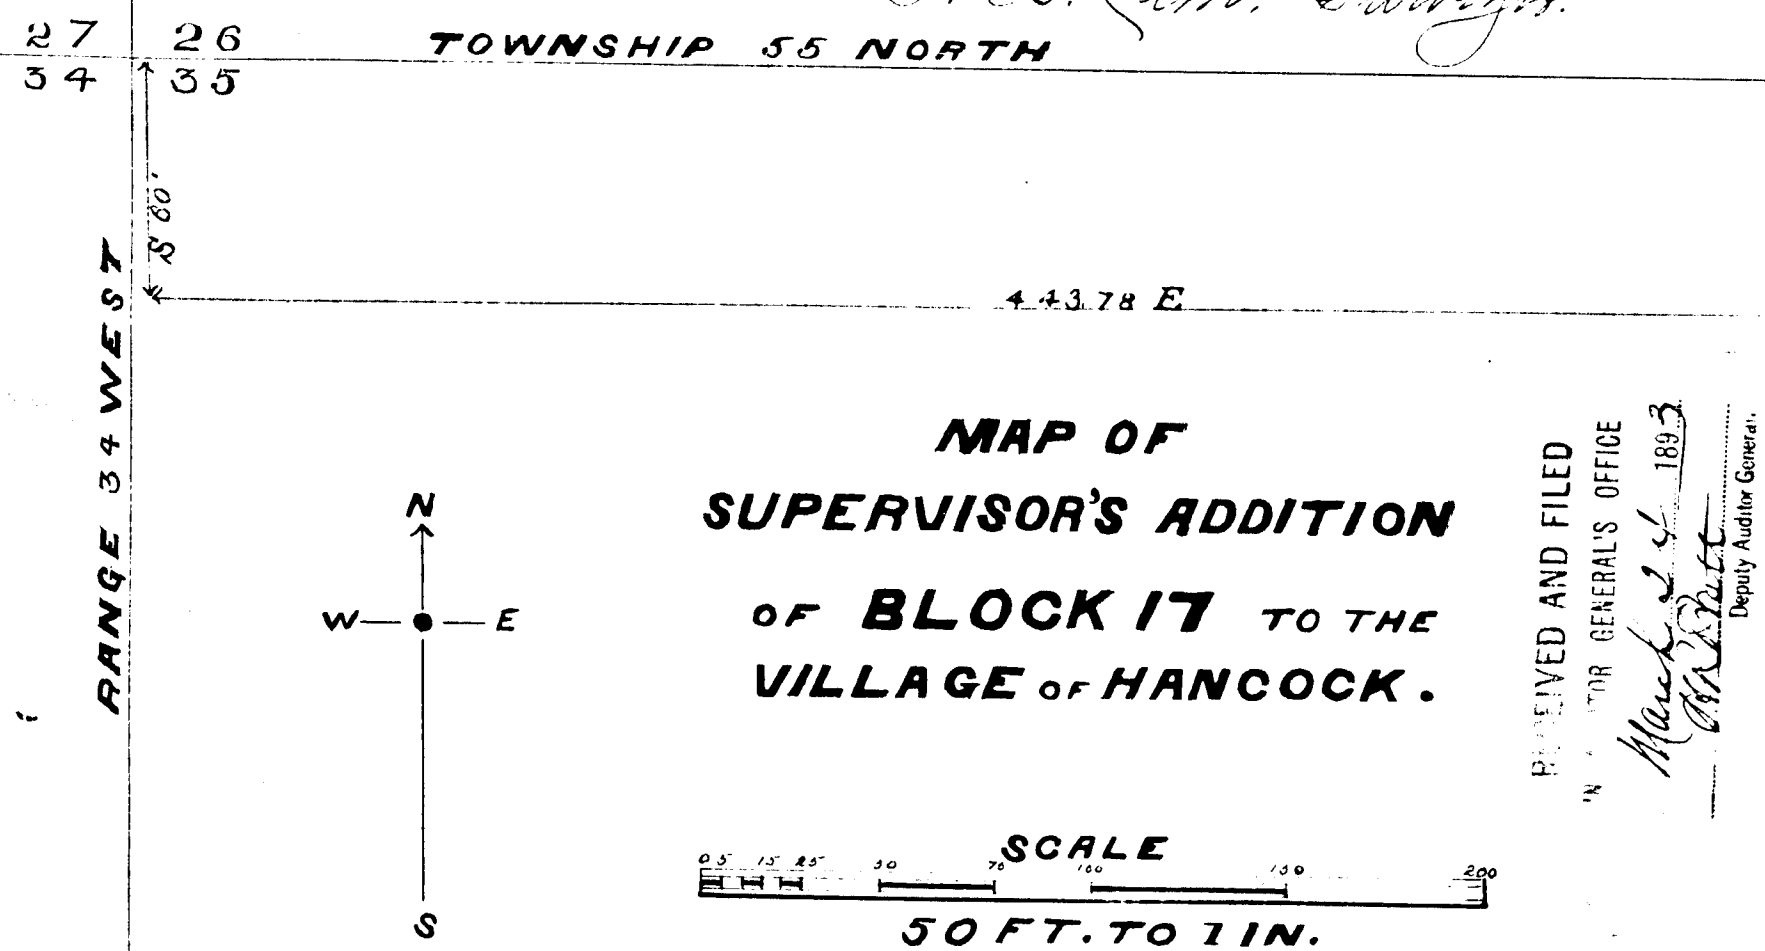

Know all Men by these Presents, that I, A. J. Scott, Supervisor of Hancock Township, Leighton County, State of Michigan, having been duly authorized by the Board and Citizens of Hancock Township to do, have in accordance with the provisions of Sec. 1473 of the Statutes as amended by Act No. 309, Laws of 1887, caused the lands embraced in the annexed map to be platted, from the description of same on record in the Hancock Township Office, and the description by metes and bounds in the Assessment Roll of said Township; and that said plat is to be known as the Map of the Supervisor's Addition of Block 17 to the Village of Hancock.
Archibald J. Scott, Supervisor.
Hancock Township.

Before me, a Notary Public, in Leighton County, State of Michigan, on this 14th day of February 1893, personally appeared the above named A. J. Scott, Supervisor of the Township of Hancock, known to me to be the person who executed the above dedication, and acknowledged the same to be his free will and deed as such Supervisor.
Jeremiah L. Amelgan, Notary Public,
Leighton County, State of Michigan.

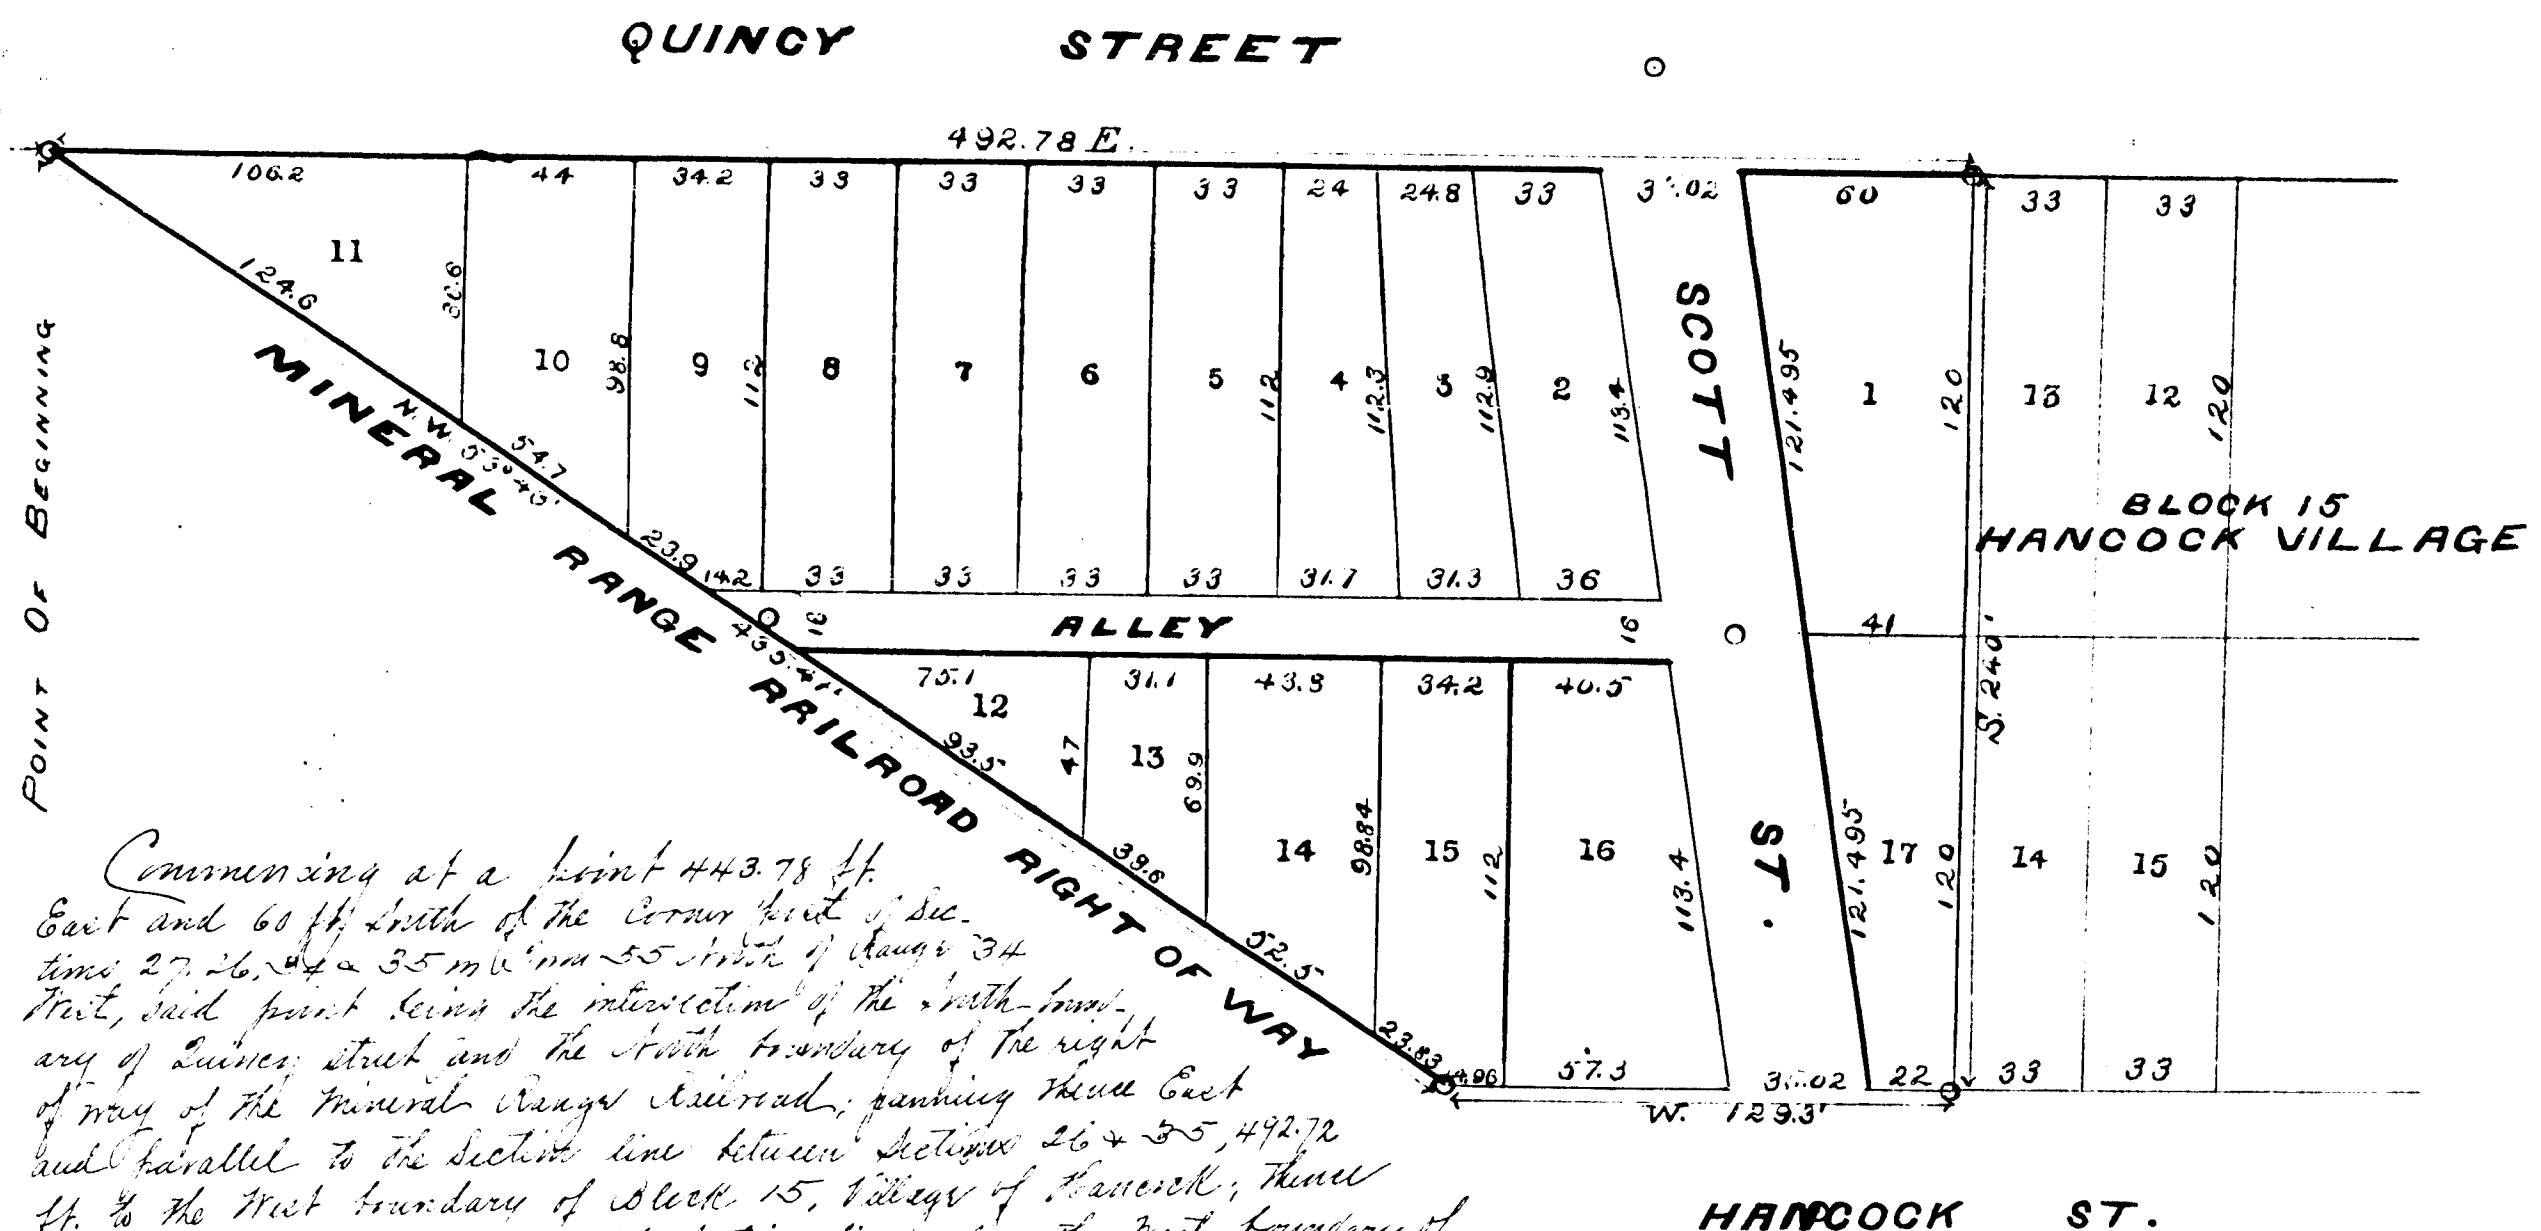

Commencing at a point 443.78 ft. East and 60 ft. South of the corner of Sec. 26, T. 55 N. R. 34 W. 1st 34, said point being the intersection of the North boundary of Quincy street and the North boundary of the right of way of the Mineral Range Railroad; thence East of way of the Mineral Range Railroad, running thence East and parallel to the section line between Sections 26 & 35, 492.78 ft. to the West boundary of Block 15, Village of Hancock; thence South at right angles to said section line along the West boundary of Block 15, 240 ft. thence West and parallel to said section line 129.43 ft. to the North boundary of said Right of Way of said Railroad; thence South 53° 33' West along said Right of Way 433.41 ft. to point of beginning.

I hereby certify that the plat herein delineated is a correct one and that permanent monuments, consisting of iron pins set in rock, have been placed at points marked thus: as thereon shown at all angles in the boundaries of the land platted, and at all intersections of streets, or streets and alleys.

J. B. Clark, Surveyor.
State of Michigan }
County of Lapeer } ss. J. B. Clark, Register of Deeds, and J. B. Clark, Surveyor, hereby
certify that we have each carefully compared this copy with the original plat of the Supervisor's Addition
of Block 17 to the Village of Hancock, and that it is an exact copy thereof and of the work of such
original plat in that.
J. B. Clark, Register of Deeds.
J. B. Clark, Surveyor.

3889

14000

14000
14001

Resolution 19-90

RESOLUTION

WHEREAS, a Petition for abandonment of the alley between Lots 5, 6, 7, 8 and 9, Block 17 of Supervisor's Addition to the Village (now City) of Hancock and Lots 12, 13 and the West 16.43 feet of Block 17 of Supervisor's Addition to the Village (now City) of Hancock, was presented to the Hancock City Council at its regularly scheduled meeting on 7-11-90, 1990.

WHEREAS, the City Clerk has notified adjacent land owners and has caused to be published four weeks prior a Notice of Public Hearing relative to the proposed abandonment above described;

NOW, THEREFORE, BE IT RESOLVED as follows: That a Public Hearing having been held and the City Council having been duly advised and considered such abandonment, it was moved by Councilperson Wicker and supported by Councilperson Clark during the regularly scheduled Council Meeting of 7-11-90, 1990, that the alley between Lots 5, 6, 7, 8 and 9, Block 17 of Supervisor's Addition to the Village (now City) of Hancock and Lots 12, 13 and the West 16.43 feet of Block 17 of Supervisor's Addition to the Village (now City) of Hancock, be and is hereby vacated and discontinued. The City shall retain an easement for any existing and future utilities.

YES: Unanimous NO: None

ABSENT: One

ABSTAINING:

I, Karen S. Haischer, do attest that I am Clerk for the City of Hancock and that the foregoing Resolution was duly passed at the regularly scheduled meeting of the Hancock City Council, held on 7-11-90, 1990.

Karen S. Haischer
KAREN S. HAISCHER, City Clerk