


REGISTER'S OFFICE } ss.
HOUGHTON COUNTY, MICH.

Received for record the 11th day
of March A.D., 1893, at 2
o'clock P.M., and recorded in Vol.
1 of Plate page 22

See letter # 9664 - 4 - 10 - 09
Arno Jaehning
REGISTER

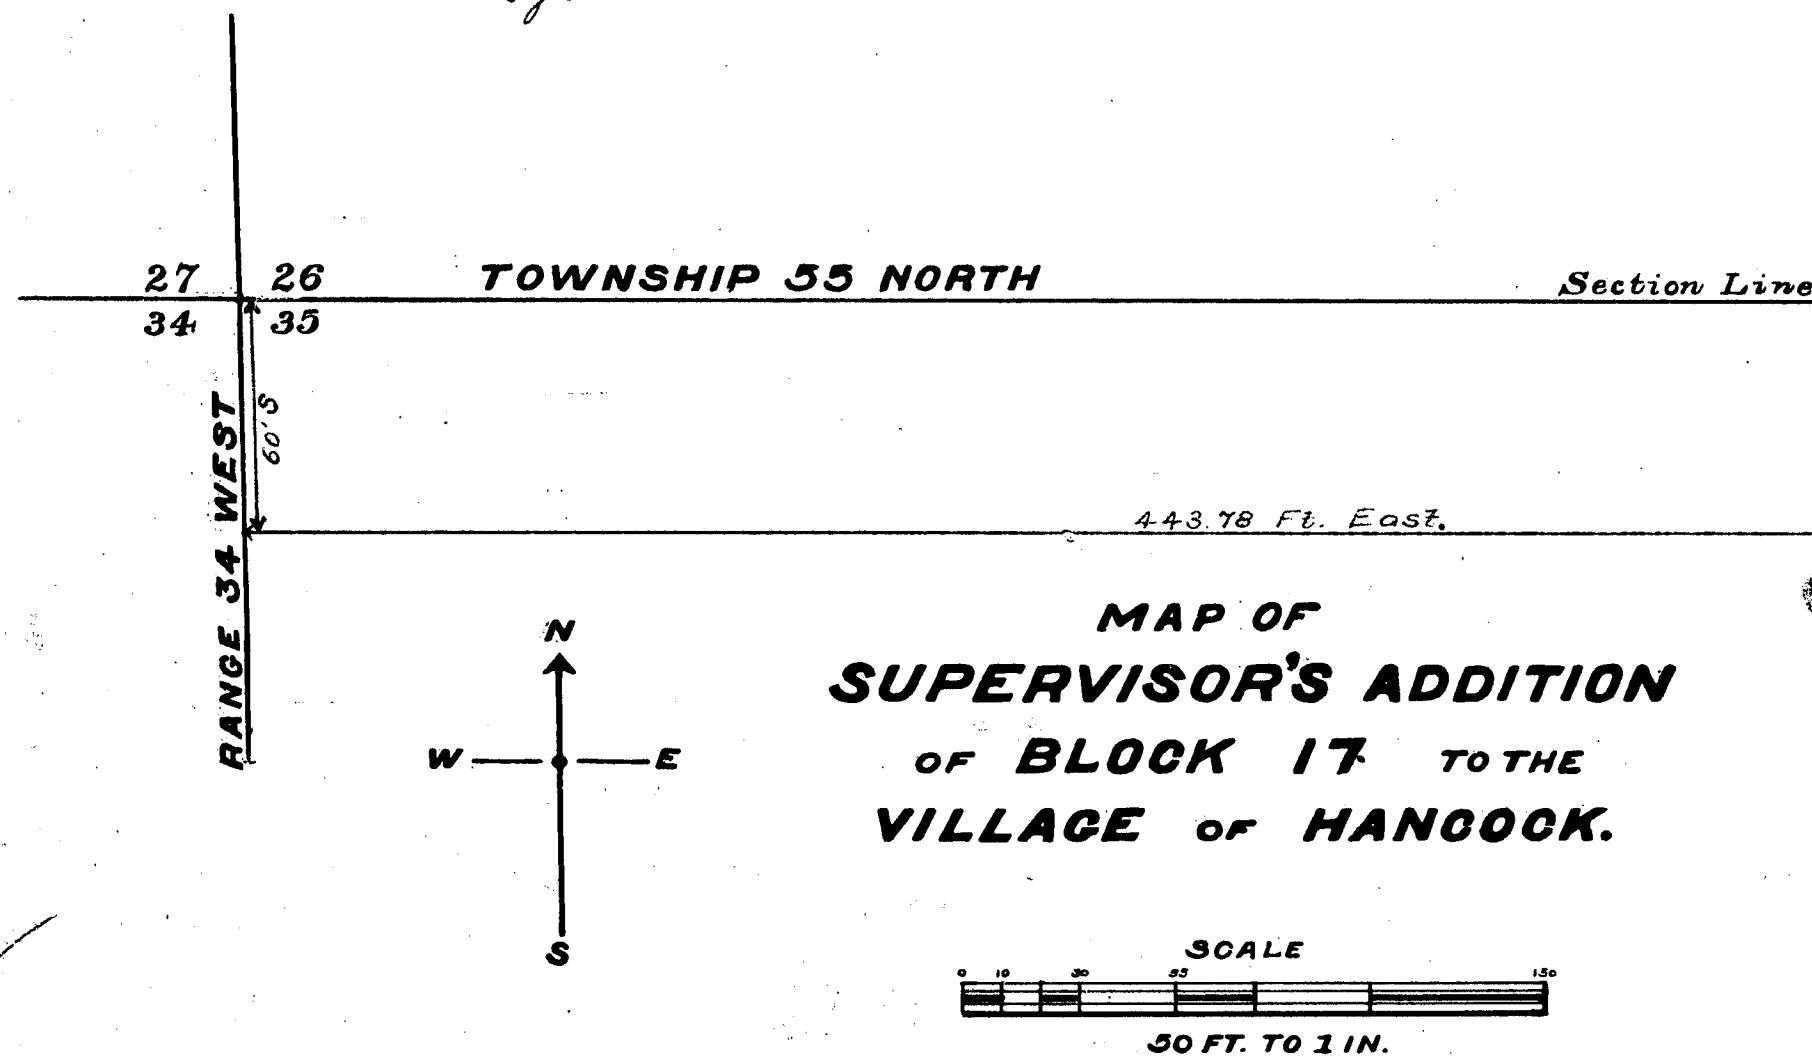

Know All Men By These Presents, that I, A. J. Scott, Supervisor of Hancock Township, Houghton County, State of Michigan, having been duly authorized by the Board and Officers of Hancock Township so to do, have in accordance with the provisions of Sec. 1473 of Howell's Statutes as amended by Act. No. 309, Laws of 1887, caused the lands embraced in the annexed Map to be platted, from the description of survey on record in the Hancock Township Office, and the description by notes and bounds in the Assessment Roll of said Township; and that said Plat is to be known as the Map of the Supervisor's Addition of Block 17 to the Village of Hancock.

Archibald J. Scott, Supervisor
Hancock Township

Before me, a Notary Public, in Houghton County, State of Michigan, on this tenth day of February 1893, personally came the above-named, A. J. Scott, Supervisor of the township of Hancock, known to me to be the person who executed the above dedication, and acknowledged the same to be his free will and deed as such Supervisor.

Jeremiah J. Finnegan, Notary Public.

Houghton County, State of Michigan.

Examined and Approved

March 14, 1893

H. R. Pratt

Deputy Auditor General.

RECEIVED AND FILED
IN AUDITOR GENERAL'S OFFICE,
April 12, 1893

Nathan J. Finnegan
Deputy Auditor General

State of Michigan. } ss.
County of Houghton } Clyde S. MacKenzie, Register of Deeds of the
County of Houghton and Charles B. M. Craig, City Surveyor of the
City of Hancock, County of Houghton, being duly sworn severally say
that this Map is an exact transcript of each, all and every part of
the plat of Supervisors' Addition Of Block 17 To The Village Of Hancock, now on file
in the office of the Register of Deeds for the County of Houghton.

In presence of

Thomas Mackenzie

Lillian S. Mitchell


Clyde S. MacKenzie
Register of Deeds

Charles B. M. Craig
Surveyor

Sworn to and subscribed before me this 22nd day of March
A.D., 1909.

John Kiiskila
Notary Public

Houghton Co., Mich.
My Commission expires March 19, 1912

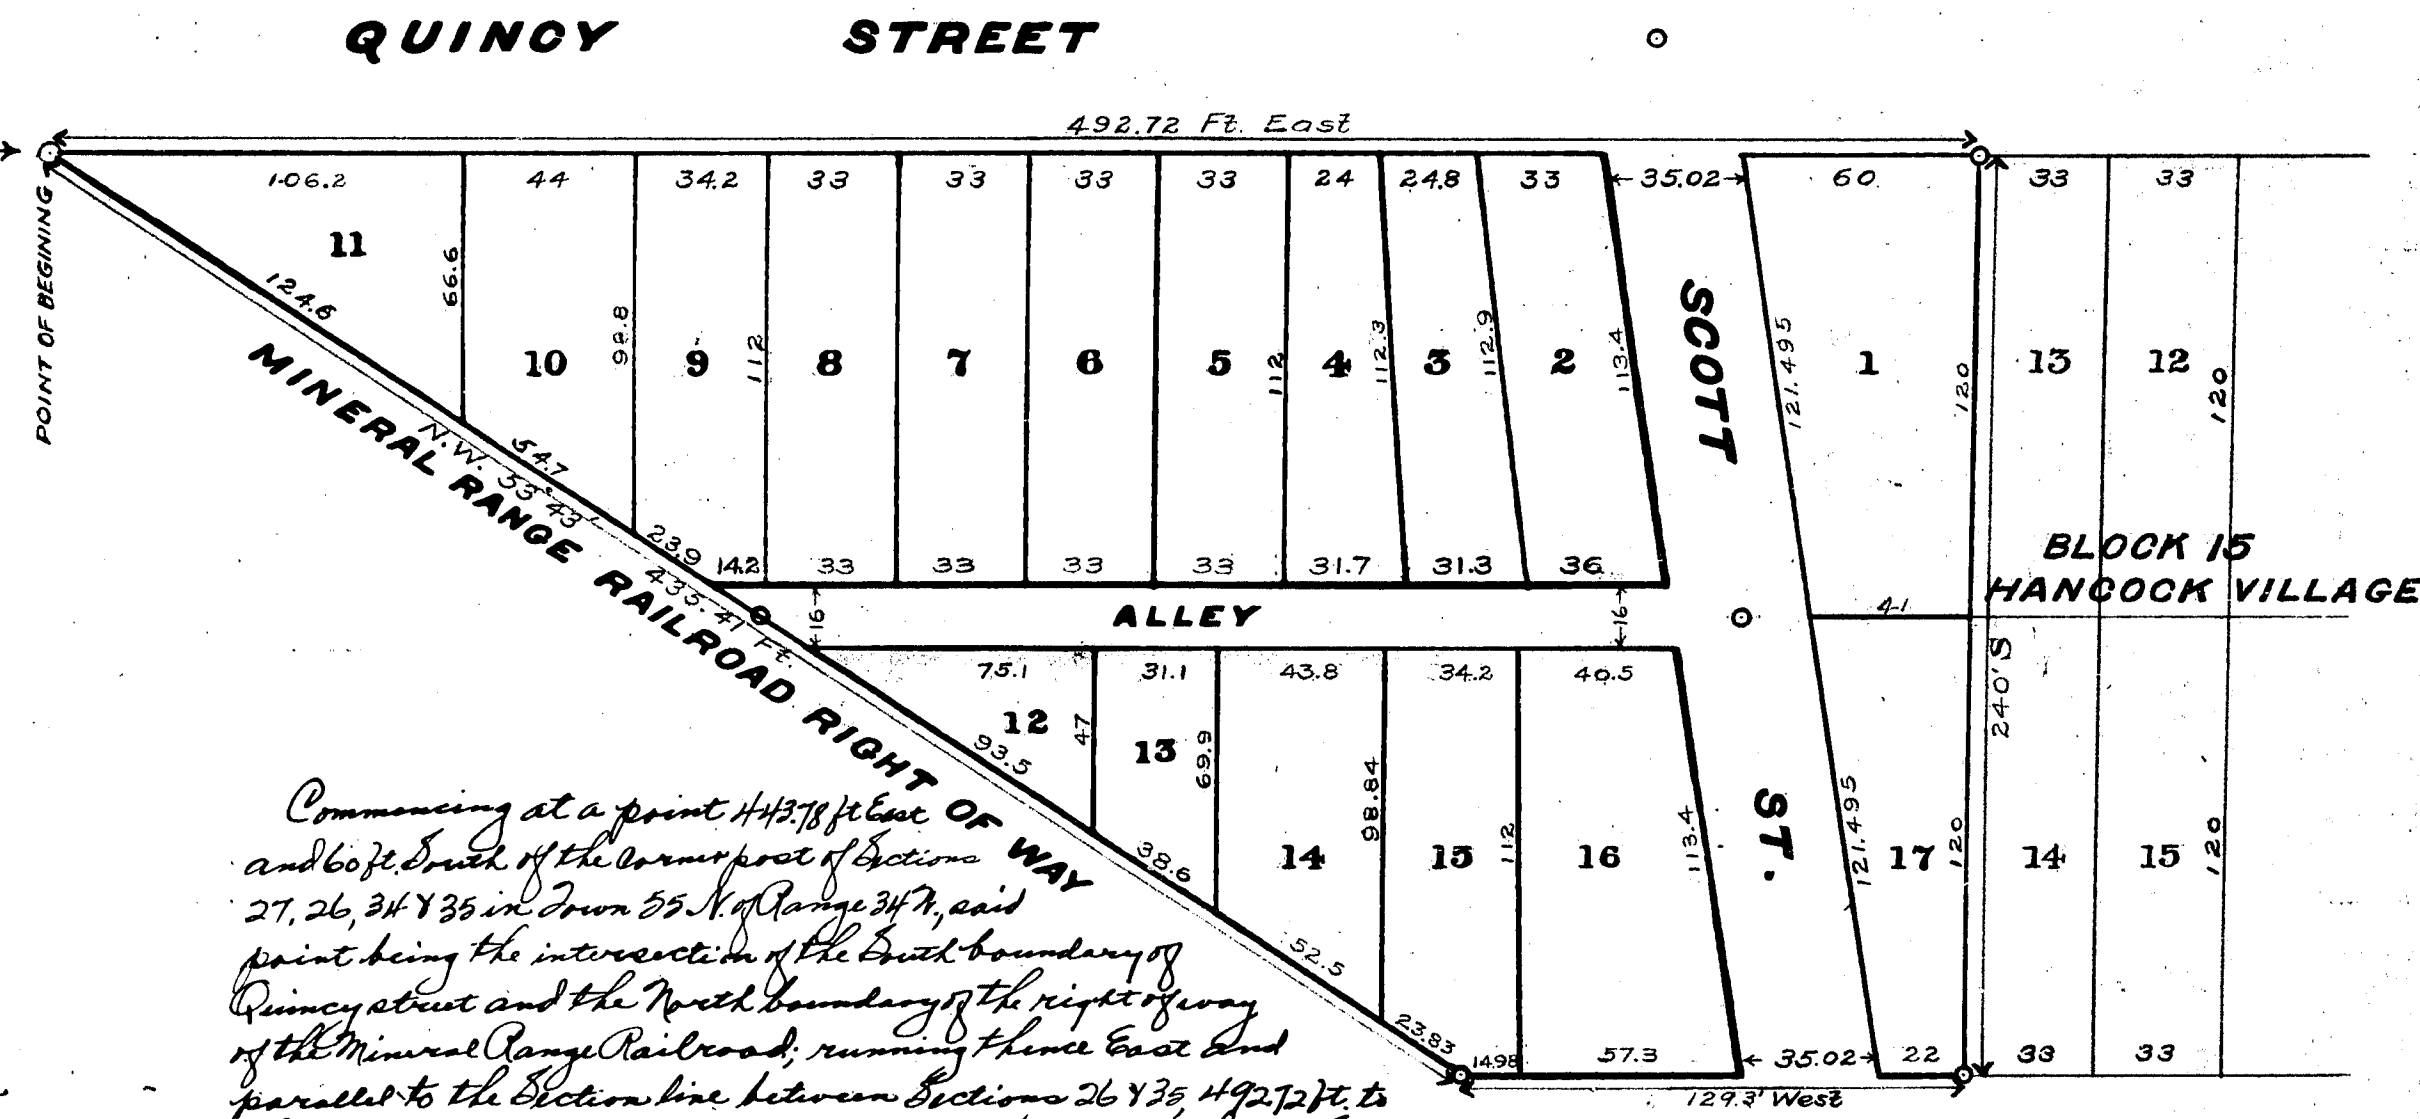

Commencing at a point 443.78 ft. East and 60 ft. South of the corner post of Sections 27, 26, 34 & 35 in Town 35 N. of Range 34 W., said point being the intersection of the East boundary of Quincy Street and the North boundary of the right of way of the Mineral Range Railroad; running thence East and parallel to the Section line between Sections 26 & 35, 492.72 ft. to the West boundary of Block 15, Village of Hancock; thence South at right angles to said Section line along the West boundary of Block 15, 240 ft.; thence West and parallel to said Section line 129.43 ft. to the North boundary of said Right of Way of said Railroad; thence North 53° 33' West along said Right of Way 435.41 ft. to point of beginning.

I hereby certify that the plat hereon delineated is a correct one and that permanent monuments consisting of iron pins set in rock have been planted at points marked thus: o as thereon shown at all angles in the boundaries of the land platted, and at all intersections of streets, or streets and alleys.

J. B. Close, Surveyor.

State of Michigan } ss.
County of Houghton } H. Arno Jaehning, Register of Deeds, and J. B. Close, Surveyor,
hereby certify that we have each carefully compared this copy with original plat of the
Supervisors' Addition of Block 17 to the Village of Hancock and that it is an exact copy
thereof and of the whole of such original map or plat.

Arno Jaehning
Register of Deeds
J. B. Close, Surveyor.

14001

REGISTER'S OFFICE } ss.
HOUGHTON COUNTY, MICH.

Received for record the 11th day
of March A.D., 1893, at 2
o'clock P.M. and recorded in Vol.
1 of Plate page 1

See letter # 1004 - 4 - 10 - 07
By

State of Michigan } ss.
County of Houghton } Clyde S. MacKenzie, Register of Deeds of the
County of Houghton and Charles B. M. Craig, City Surveyor of the
City of Hancock, County of Houghton, being duly sworn severally say
that this Map is an exact transcript of each, all and every part of
the plat of Supervisors' Addition Of Block 17 To The Village Of Hancock, now on file
in the office of the Register of Deeds for the County of Houghton.

In presence of

Charles B. M. Craig

Clyde S. MacKenzie
Register of Deeds


Charles B. M. Craig

Surveyor

Sworn to and subscribed before me this 22nd day of March,
A.D., 1903.

John Niiskila
Notary Public

Houghton Co., Mich.
My Commission expires March 19, 1912

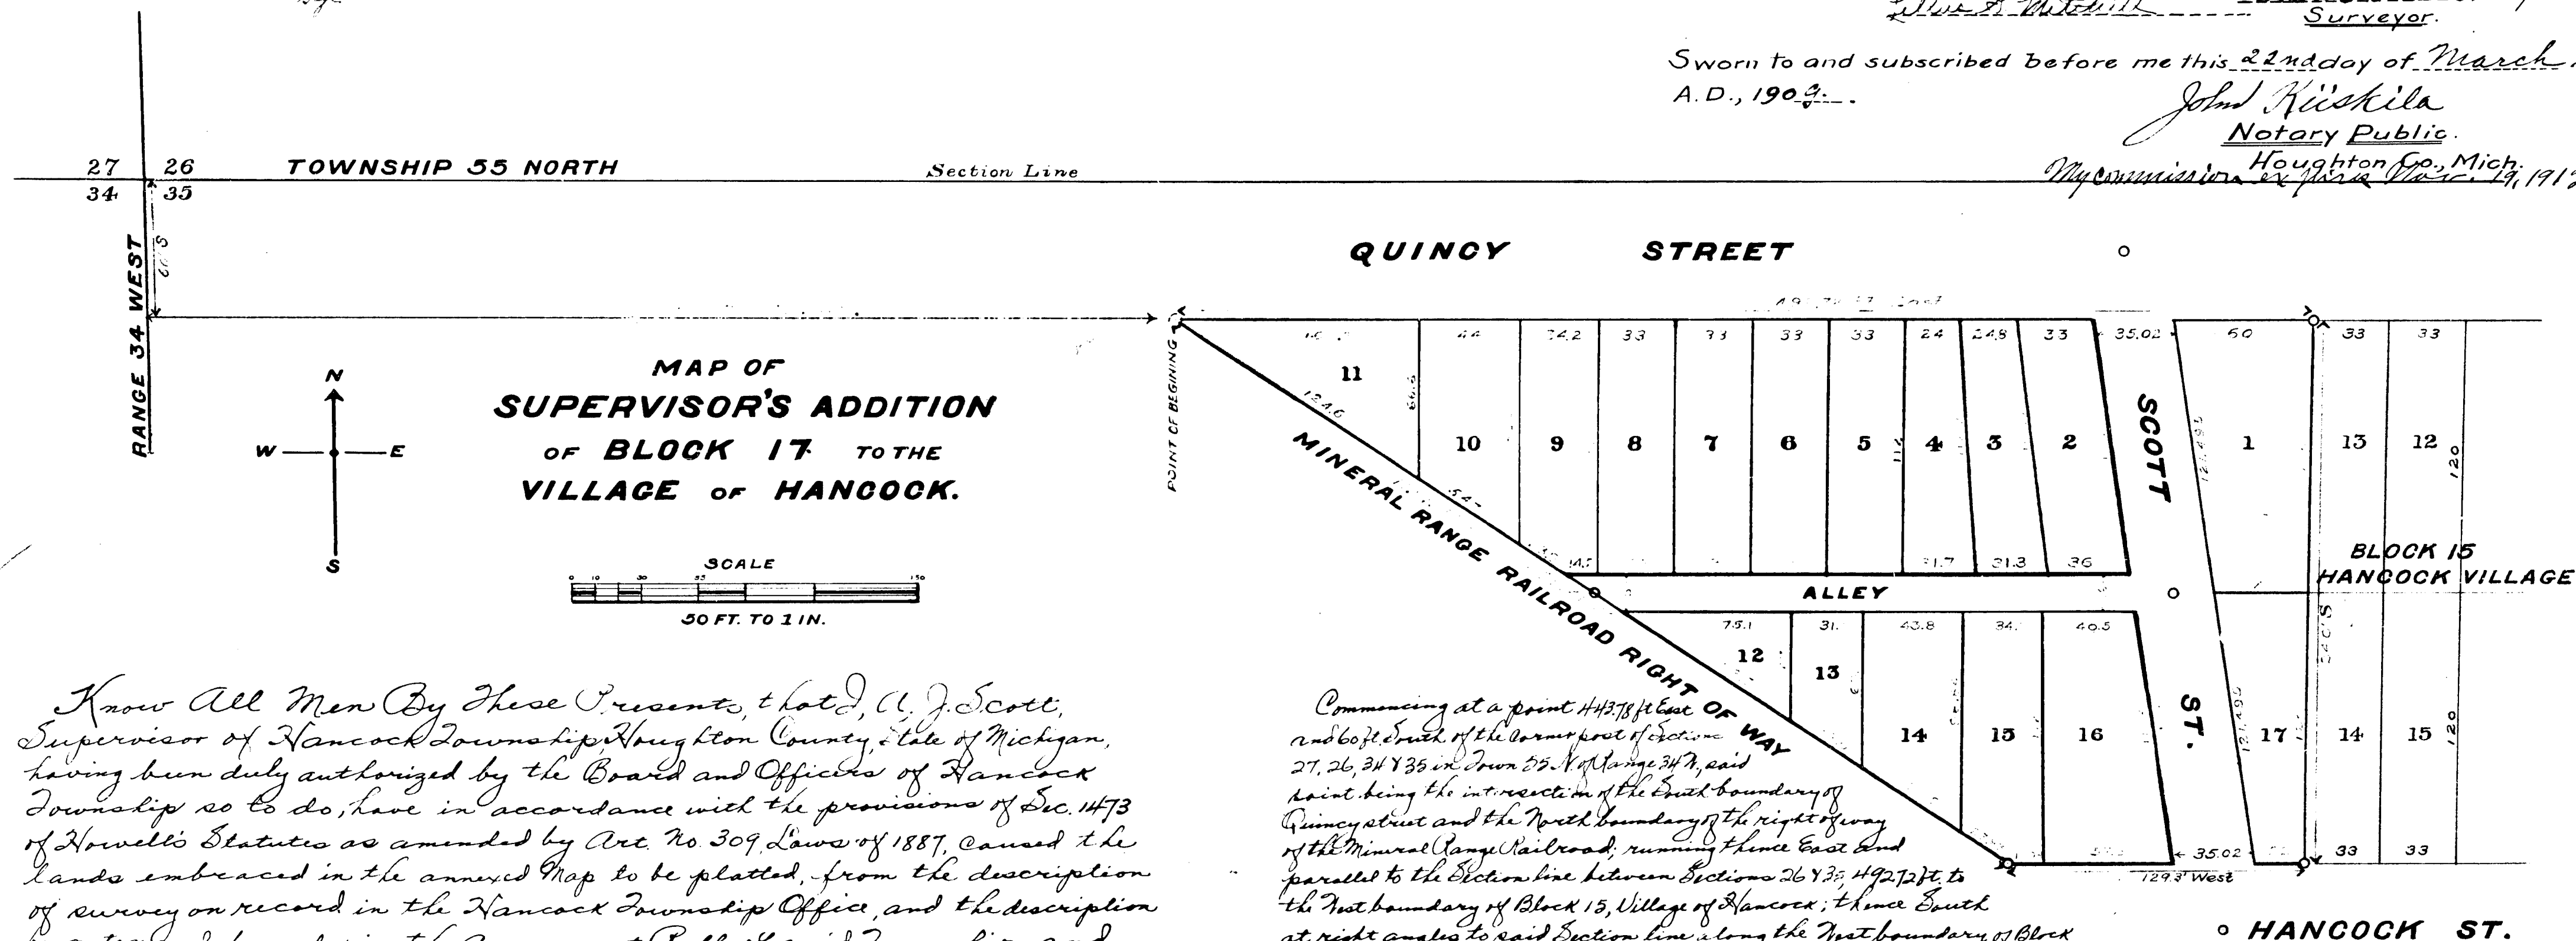

Know All Men By These Presents, that I, A. J. Scott, Supervisor of Hancock Township, Houghton County, State of Michigan, having been duly authorized by the Board and Officers of Hancock Township so to do, have in accordance with the provisions of Sec. 1473 of Howell's Statutes as amended by Act No. 309, Laws of 1887, caused the lands embraced in the annexed Map to be platted, from the description of survey on record in the Hancock Township Office, and the description by notes and bounds in the Assessment Roll of said Township; and that said Plat is to be known as the Map of the Supervisor's Addition of Block 17 to the Village of Hancock.

Archibald J. Scott, Supervisor
Hancock Township

Before me, a Notary Public, in Houghton County, State of Michigan, on this tenth day of February 1893, personally came the above-named, A. J. Scott, Supervisor of the township of Hancock, known to me to be the person who executed the above dedication, and acknowledged the same to be his free will and deed as such Supervisor.

Jeremiah J. Finnegan, Notary Public

Houghton County, State of Michigan

Examined and Approved

March 14, 1893

H. R. Pratt

Deputy Auditor General

RECEIVED AND FILED
IN AUDITOR GENERAL'S OFFICE

March 12, 1893
Nathan J. Sullivan
Deputy Auditor General

Commencing at a point 443.78 ft. East and 60 ft. South of the corner post of Section 27, 26, 34 & 35 in Town 55 N. of Range 34 W., said point being the intersection of the East boundary of Quincy Street and the North boundary of the right of way of the Mineral Range Railroad, running thence East and parallel to the Section line between Sections 26 & 35, 492.72 ft. to the West boundary of Block 15, Village of Hancock; thence South at right angles to said Section line along the West boundary of Block 15, 240 ft.; thence West and parallel to said Section line 129.43 ft. to the North boundary of said Right of Way of said Railroad; thence North 53° 33' West along said Right of Way 435.41 ft. to point of beginning.

I hereby certify that the plat hereon delineated is a correct one and that permanent monuments consisting of iron pins set in rock have been planted at points marked thus: o as thereon shown at all angles in the boundaries of the land platted, and at all intersections of streets, or streets and alleys.

D. B. Close, Surveyor

State of Michigan } ss.
County of Houghton } H. W. No. Jackson, Register of Deeds, and D. B. Close, Surveyor,
hereby certify that we have each carefully compared this copy with original plat of the
Supervisor's Addition of Block 17 to the Village of Hancock and that it is an exact copy
thereof and of the whole of each original map or plat.

D. B. Close, Surveyor

14001

14000
14001

Resolution 19-90

RESOLUTION

WHEREAS, a Petition for abandonment of the alley between Lots 5, 6, 7, 8 and 9, Block 17 of Supervisor's Addition to the Village (now City) of Hancock and Lots 12, 13 and the West 16.43 feet of Block 17 of Supervisor's Addition to the Village (now City) of Hancock, was presented to the Hancock City Council at its regularly scheduled meeting on 7-11-90, 1990.

WHEREAS, the City Clerk has notified adjacent land owners and has caused to be published four weeks prior a Notice of Public Hearing relative to the proposed abandonment above described,


NOW, THEREFORE, BE IT RESOLVED as follows: That a Public Hearing having been held and the City Council having been duly advised and considered such abandonment, it was moved by Councilperson Wicker and supported by Councilperson Clark during the regularly scheduled Council Meeting of 7-11-90, 1990, that the alley between Lots 5, 6, 7, 8 and 9, Block 17 of Supervisor's Addition to the Village (now City) of Hancock and Lots 12, 13 and the West 16.43 feet of Block 17 of Supervisor's Addition to the Village (now City) of Hancock, be and is hereby vacated and discontinued. The City shall retain an easement for any existing and future utilities.

YES: Unanimous NO: None

ABSENT: One

ABSTAINING:

I, Karen S. Haischer, do attest that I am Clerk for the City of Hancock and that the foregoing Resolution was duly passed at the regularly scheduled meeting of the Hancock City Council, held on 7-11-90, 1990.

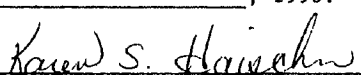
KAREN S. HAISCHER, City Clerk