

CENTRE OF SECTION 27
IRON PIN IN BOWLDER.

E. & W. CENTRE LINE OF SECTION

I-16 S.
IRON PIN IN BOWLDER.


6379

6379

SUPERVISOR'S ADDITION TO WEST HANCOCK

N.W. 1-4 OF S.E. 1-4 OF SEC. 27, T. 55 N. R. 34 W.

SCALE: 1 Inch = 80 Feet.

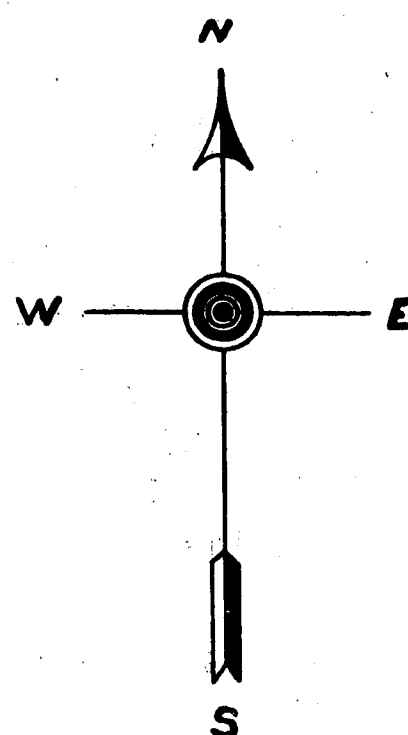

REGISTER'S OFFICE
HOUGHTON COUNTY, MICH. } ss.
Received for record the 26th day
of September, A.D., 1893, at 9
o'clock A.M., and recorded in Vol.
1 of PLATS Page 73.
Amo Jachnis
REGISTER

Know all Men by these Presents
that I, A. J. Scott, Supervisor of Hancock
Township, Houghton County, State of Michigan,
having been duly authorized by the Board of
Officers of Hancock Township, so to do, have
in accordance with the provisions of Sec.
1473 of Howell's Statutes as amended by
Act No. 309, Laws of 1887, caused the lands
embraced in the annexed Map to be plotted,
from the description of survey on record
in the Hancock Township Office, and the
description by metes and bounds in
Assessment Roll of said Township; and
that said Plat is to be known as the
map of the Supervisor's Addition to
West Hancock.

A. J. Scott, Supervisor
Hancock Township.

Examined and Approved
Aug. 11, 1893.
R. B. Cinger,
Deputy Auditor General.

PROCESSED AND FILED
ACT 136 LAWS 1895
IN AUDITOR GENERAL'S OFFICE

February 16 1909
Nathaniel J. Simpson
Deputy Auditor General

Before me, a Notary Public, in
Houghton County, State of Michigan,
on this fifth day of August, 1893
personally came the above named
A. J. Scott, Supervisor of the Township
of Hancock, known to me to be the
person who executed the above dedica-
tion, and acknowledged the same to be
his free will and deed as such
Supervisor.

Michael Finn, Notary Public,
Houghton County, State of Michigan.

Commencing at a point 1273.3 feet
South of the centre of Sec. 27, Town 55
North of Range 34 West, running thence
East 1338.2 feet; thence North 360 feet;
thence West 320.7 feet to the east side
of the right of way of the Mineral
Range Railroad; thence North 68° 55'
West 163.5 feet to the West side of the
right of way of the Mineral Range
Railroad; thence West 869.2 feet to the
centre line of Sec. 27; thence South as
said centre line 420 feet to point of
beginning.

I hereby certify that the plat
hereon drawn is a correct one and
that permanent monuments have
been planted at points marked thereon,
as thereon shown, at the angles in
the boundaries of the land plotted
and at the intersection of the streets.

Of W. Stockley, Surveyor
Of Amo Jachnis, Register of Deeds,
and Of W. Stockley, Surveyor, hereby
certify that we have each carefully
compared this copy with the original
plat of the Supervisor's Addition to
West Hancock, and that it is an exact
copy thereof and of the whole of
such original map or plat.

Amo Jachnis, Register of Deeds
Of W. Stockley, Surveyor.

14003

STATE OF MICHIGAN, } ss.
COUNTY OF HOUGHTON.

Clyde S. Mackenzie,
Register of Deeds of the County of Houghton,
and Charles B. W. Craig, City Surveyor
of the City of Hancock, County of Houghton,
being duly sworn, severally say that
this Map is an exact transcript of
each, all, and every part, of the
plat of Supervisor's Addition to West
Hancock now on file in the office of
the Register of Deeds for the County
of Houghton.

In presence of } Clyde S. Mackenzie, Register
of Robinson } Charles B. W. Craig, Surveyor
Christina Mackenzie }
Sworn to and subscribed before me this
9th day of February, A.D. 1909
My commission expires Aug. 12th 1912

1273.3 Feet.
N. & S. CENTRE LINE OF SECTION.

Drill-Hole In Boulder.

Drill-Hole In Boulder.

IRON PIN IN BOWLDER.
I-16 S.

STOCKLY AND SQUINWORTH, ENGINEERS, HOUGHTON, MICH.

Drill-Hole In Boulder.

IRON PIN

STREET

STREET

Drill-Hole In Boulder.

SPRUCE

Drill-Hole In Boulder.

AVENUE

481.6 Feet.

MINERAL
RANGE
RAILROAD.

IRON PIN

IRON PIN

IRON PIN IN BOWLDER.

I-16 S.

CENTRE OF SECTION 27
IRON PIN IN BOWLDER.

E. & W. CENTRE LINE OF SECTION


1-16 S.
IRON PIN IN BOWLDER.

6379

SUPERVISOR'S ADDITION TO WEST HANCOCK

N.W. 1-4 OF S.E. 1-4 OF SEC. 27, T. 55 N. R. 34 W.

SCALE: 1 Inch = 80 Feet.

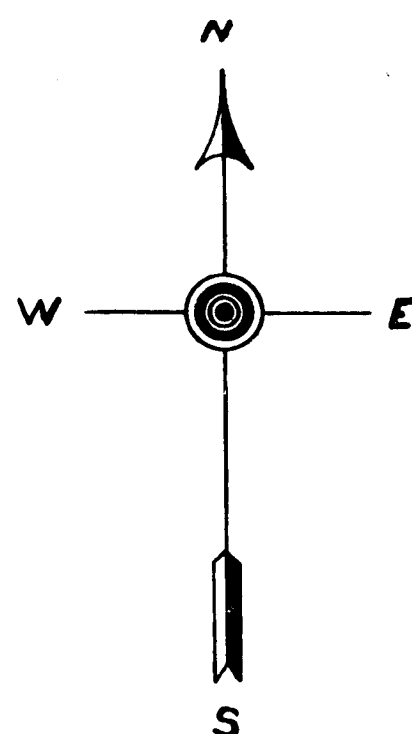

REGISTER'S OFFICE
HOUGHTON COUNTY, MICH. } ss.
Received for record the 26th day
of September, A.D., 1893, at 9
o'clock A.M., and recorded in Vol.
of PLATS Page 73.
Anno Jachnig
REGISTER

PROCESSED AND FILED
ACT 136 LAWS 1895
IN AUDITOR GENERAL'S OFFICE

February 16 1909
Nathan J. Simpson
Deputy Auditor General

Examined and Approved
Aug. 11, 1893.
D. B. Cinger,
Deputy Auditor General.

6379

Know all Men by these Presents
that I, A. J. Scott, Supervisor of Hancock
Township, Houghton County, State of Michigan,
having been duly authorized by the Board of
Officers of Hancock Township, do to do, have
in accordance with the provisions of Sec.
1473 of Howell's Statutes as amended by
Art. No. 309, Laws of 1887, caused the lands
embraced in the annexed Map to be platted,
from the description of survey on record
in the Hancock Township Office, and the
description by metes and bounds in
Assessment Roll of said Township; and
that said Plat is to be known as the
map of the Supervisor's Addition to
West Hancock.

A. J. Scott, Supervisor
Hancock Township.

Before me, a Notary Public, in
Houghton County, State of Michigan,
on this fifth day of August, 1893
personally came the above named
A. J. Scott, Supervisor of the Township
of Hancock, known to me to be the
person who executed the above dedica-
tion, and acknowledged the same to be
his free will and deed as such
Supervisor.

Michael Finn, Notary Public,
Houghton County, State of Michigan.

Commencing at a point 1273.3 feet
South of the center of Sec. 27, T. 55
North of Range 34 West, running thence
East 1338.2 feet; thence North 360 feet;
thence West 320.7 feet to the east side
of the right of way of the Mineral
Range Railroad; thence North 68° 55'
West 163.5 feet to the West side of the
right of way of the Mineral Range
Railroad; thence West 869.2 feet to the
center line of Sec. 27, thence South on
said center line 420 feet to point of
beginning.

I hereby certify that the plat
hereon drawn is a correct one and
that permanent monuments have
been planted at points marked thereon,
as thereon shown, at the angles in
the boundaries of the land platted
and at the intersection of the streets.

Of. W. Stockley, Surveyor
Of. Anno Jachnig, Register of Deeds,
and Of. W. Stockley, Surveyor, hereby
certify that we have each carefully
compared this copy with the original
plat of the Supervisor's Addition to
West Hancock, and that it is an exact
copy thereof and of the whole of
such original map or plat.

Anno Jachnig, Register of Deeds
Of. W. Stockley, Surveyor.

14003

STATE OF MICHIGAN, } ss.
COUNTY OF HOUGHTON.

Clyde S. Mackenzie,
Register of Deeds of the County of Houghton,
and Charles B. M. Craig, City Surveyor
of the City of Hancock, County of Houghton,
being duly sworn, severally say that
this Map is an exact transcript of
each, all, and every part, of the
plat of Supervisor's Addition to West
Hancock now on file in the office of
the Register of Deeds for the County
of Houghton.

In presence of } Clyde S. Mackenzie, Register
Of. Robinson } Charles B. M. Craig, Surveyor
Christian Mackenzie }
Sworn to and subscribed before me this
9th day of February, A.D. 1909
By Robinson Notary Public
Houghton County, Mich.
My Commission Expires July 12 1912

1273.3 Feet.
N. & S. CENTRE LINE OF SECTION.

Drill-Hole In Boulder.

Drill-Hole In Boulder.

IRON PIN IN BOWLDER.

STOCKLY AND SOUTHWORTH, ENGINEERS, HOUGHTON, MICH.

Drill-Hole In Boulder.

Drill-Hole In Boulder.

Drill-Hole In Boulder.

SPRUCE

Drill-Hole In Boulder.

1338.2 Feet.

IRON PIN

IRON PIN

STREET

AVENUE

481.5 Feet.

MINERAL
RANGE
RAILROAD.

IRON PIN

IRON PIN

IRON PIN IN BOWLDER.