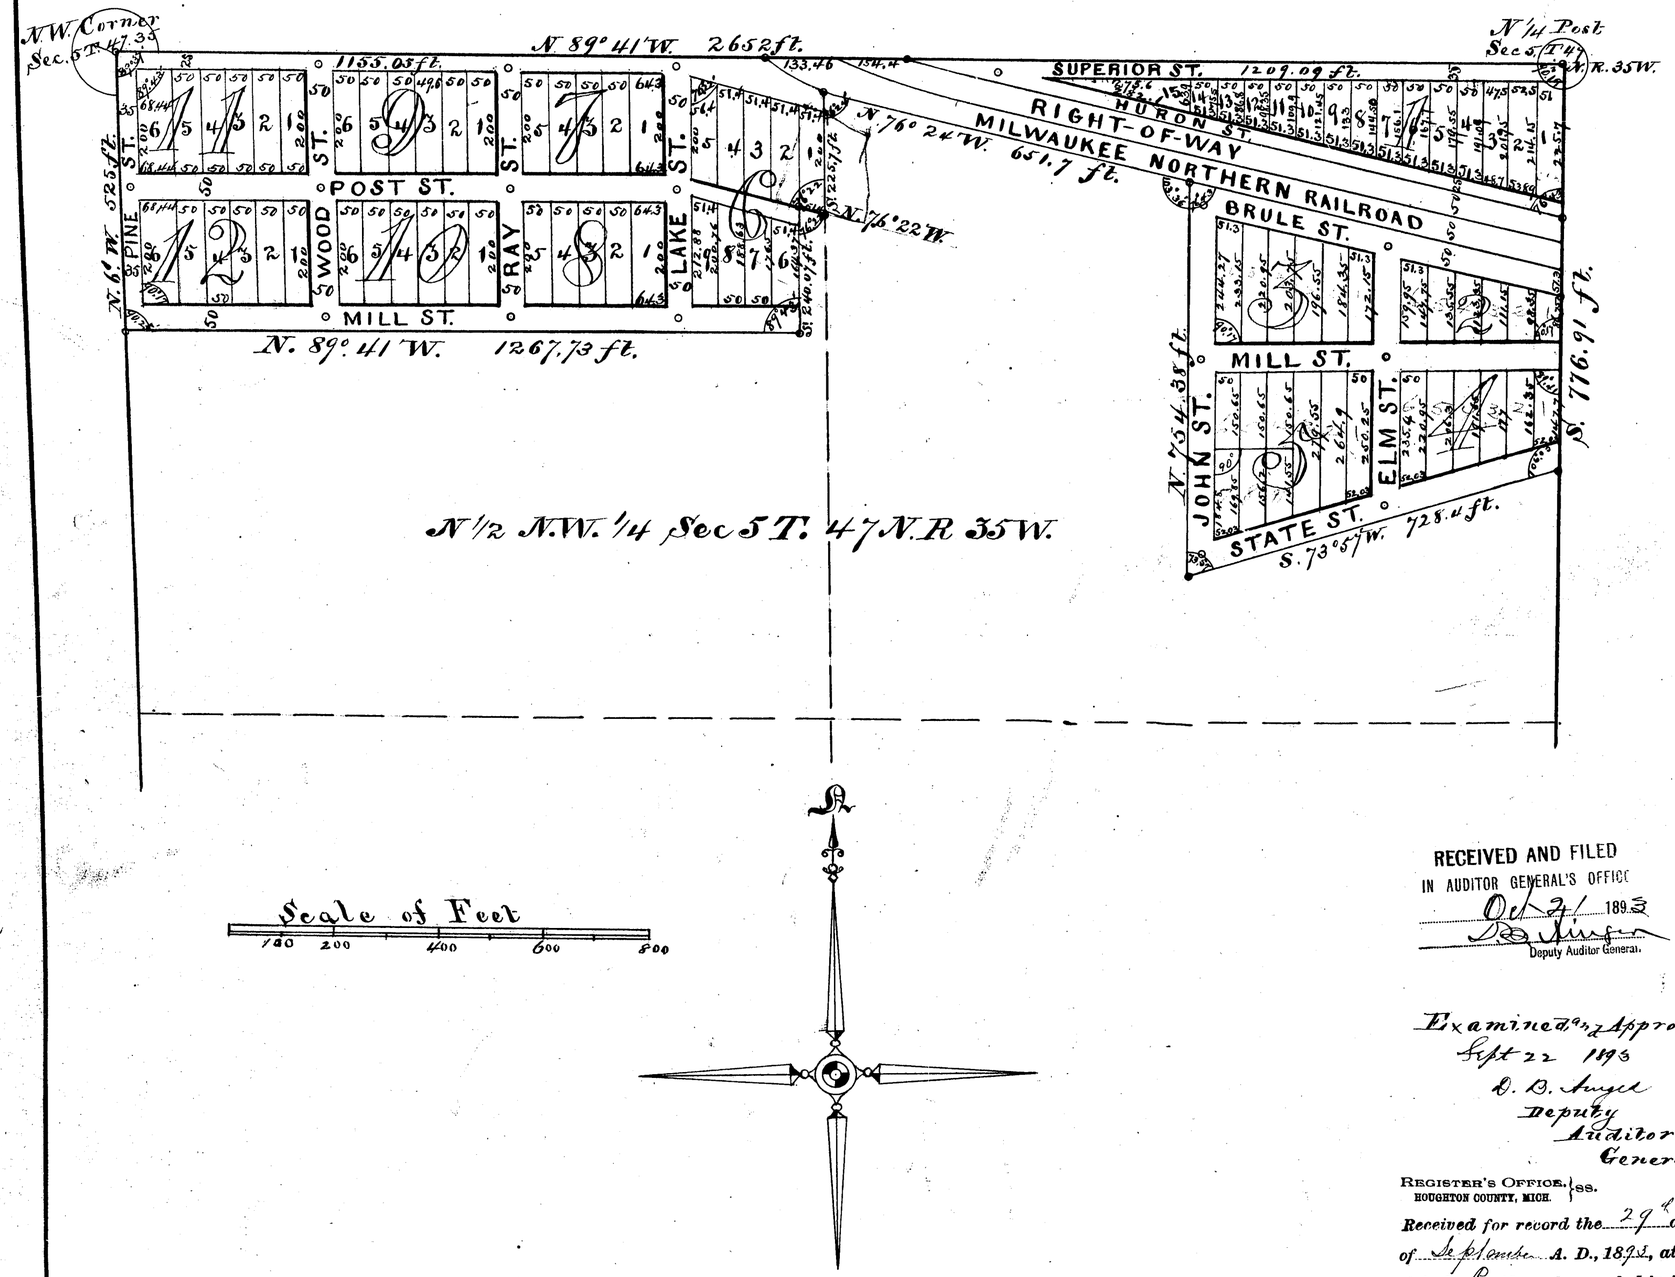

PLAT OF
THE MICHIGAN LAND AND IRON COMPANY (LIMITED'S) ADDITION TO THE TOWN OF HILL CREEK.

THIS PLAT embraces a parcel of land situated in the County of Houghton and State of Michigan, bounded as follows, viz.: Beginning at the quarter post in the north boundary line of Section Five (5), in Township Forty-seven (47) North, of Range Thirty-five (35) West, and running thence south on the quarter section line of said section seven hundred and seventy-six and 91-100 feet to iron gas pipe driven into the ground for stake; thence South seventy-three degrees and fifty-seven minutes (73° 57') west seven hundred and twenty-eight 4-10 feet to similar gas pipe; thence North, parallel with the quarter section line aforesaid seven hundred and fifty-four 38-100 feet to similar gas pipe in the south boundary of the right of way of the Milwaukee & Northern Railroad; thence North seventy-six degrees and twenty-four minutes (76° 24') west along the south boundary of said railroad right of way, six hundred and fifty-one 7-10 feet to similar gas pipe; thence South parallel with the quarter section line aforesaid two hundred and twenty-five 7-10 feet to similar gas pipe; thence North seventy-six degrees and twenty-two minutes (76° 22') West fifty-one 4-10 feet to similar gas pipe; thence South parallel with the quarter section line aforesaid two hundred and forty 7-100 feet; thence West parallel with the north line of said Section No. Five, twelve hundred and sixty-seven and 73-100 feet to similar gas pipe in the west line of said Section Five; thence North along said last mentioned section line five hundred and twenty-five feet to the northwest corner of said Section Five; thence East along the north line of said section two thousand six hundred and fifty-two feet to the place of beginning.

BE IT KNOWN that THE MICHIGAN LAND AND IRON COMPANY [LIMITED] a partnership association formed under the provisions of chapter seventy-nine of Howell's Annotated Statutes of Michigan, the proprietor of the parcel of land above described, has caused the said parcel of land to be surveyed, laid out and platted, as shown in the annexed plat, to be known by the name above given, for the purpose of recording the same in accordance with the Statutes of Michigan relative to town plats; and that the streets and alleys shown on said plat are hereby dedicated to public use as such. This Plat is made subject to the right of way of the Milwaukee & Northern Railroad Company for its railroad, as shown and designated thereon.

IN WITNESS WHEREOF said THE MICHIGAN LAND AND IRON COMPANY (LIMITED) has caused these presents to be subscribed by its Chairman and Secretary, and its seal to be hereto affixed this Thirtieth day of August A.D. 1893.

THE MICHIGAN LAND AND IRON COMPANY [Limited],

Signed and Sealed in presence of

W.S Witney

Samuel Tennison

BY Chas. Fairchild, Chairman.

S.S Bartlett, Secretary.

CORPORATE SEAL

STATE OF MASSACHUSETTS, } ss.
COUNTY OF Suffolk }

On this Thirtieth day of August A.D. 1893, before me, a Commissioner appointed by the Governor of the State of Michigan to Administer Oaths and Affirmations, and to take acknowledgments of instruments to be used and recorded in said State, and residing in the State of Massachusetts, personally came CHARLES FAIRCHILD, Chairman, and SCHUYLER S. BARTLETT, Secretary of THE MICHIGAN LAND AND IRON COMPANY (LIMITED), known to me to be the persons who executed the foregoing instrument as such chairman and secretary, and acknowledged that they had executed the same as the act and deed of said Michigan Land and Iron Company (Limited). And the said Schuyler S. Bartlett, being by me duly sworn, did depose and say that he is the Secretary, and the said Charles Fairchild is the Chairman of said Company; that the seal hereto affixed is its seal, and that the said instrument was executed, and the said seal was thereto affixed, by the authority of the managers of said Company.

In witness whereof, I have hereunto set my hand and my official seal the day and year first above written.

Samuel Tennison
Commissioner for Michigan.

I HEREBY CERTIFY that the plat hereon delineated is a correct one, and that permanent monuments, consisting of iron gas pipes, have been planted at points marked "O", as thereon shown, at all angles in the boundary of the land platted, and at all intersections of streets, or of streets and alleys.

Dated Sept 14 1893. J. Ralph Finlay, Surveyor.

STATE OF MICHIGAN, } ss.
COUNTY OF HOUGHTON. }

We, ARNO JAEHNIG, Register of Deeds of said County of Houghton, and J. R. FINLAY, Surveyor, who made this plat, do hereby certify that we have each carefully compared this copy with the original plat of THE MICHIGAN LAND AND IRON COMPANY (LIMITED'S) ADDITION TO THE TOWN OF HILL CREEK, and that it is an exact copy thereof, and of the whole of said original plat.

Dated Sept 29th 1893. Arno Jaehnig, Register of Deeds.

Examined and approved this ..... day of ..... 1893. J. Ralph Finlay, Surveyor.

..... Auditor General.

STATE OF MICHIGAN, } ss.
COUNTY OF HOUGHTON, }

We, ARNO JAEHNIG, Register of Deeds of said County of Houghton, and J. R. FINLAY, Surveyor who made this plat, do hereby certify that we have each carefully compared the annexed copy with record of the plat of THE MICHIGAN LAND AND IRON COMPANY (LIMITED'S) ADDITION TO THE TOWN OF HILL CREEK, now of record in the office of said Register of Deeds, and that it is a true transcript therefrom and of the whole of said record.

Dated Sept 29th 1893. Arno Jaehnig, Register of Deeds. J. Ralph Finlay, Surveyor.

RECEIVED AND FILED
IN AUDITOR GENERAL'S OFFICE
Oct 7 1893
D. B. Angell
Deputy Auditor General.

Examined and Approved
Sept 22 1893
D. B. Angell
Deputy
Auditor
General

REGISTER'S OFFICE, } ss.
HOUGHTON COUNTY, MICH. }

Received for record the 29th day of September A. D., 1893, at 3 o'clock P. M., and recorded in Vol. ..... of ..... page .....

Arno Jaehnig
REGISTER.

STATE OF MICHIGAN, } ss.
HOUGHTON COUNTY, }

Houghton, Mich. Sept. 29 1893

And I further certify that the Certificate required by Sect. 135, of Act No. 206, of the Public Acts of 1893, was presented to me at the same time said deed was presented, which Certificate is endorsed on the back hereof.

Arno Jaehnig
Reg. of Deeds, Houghton Co. Mich.

14004

4040

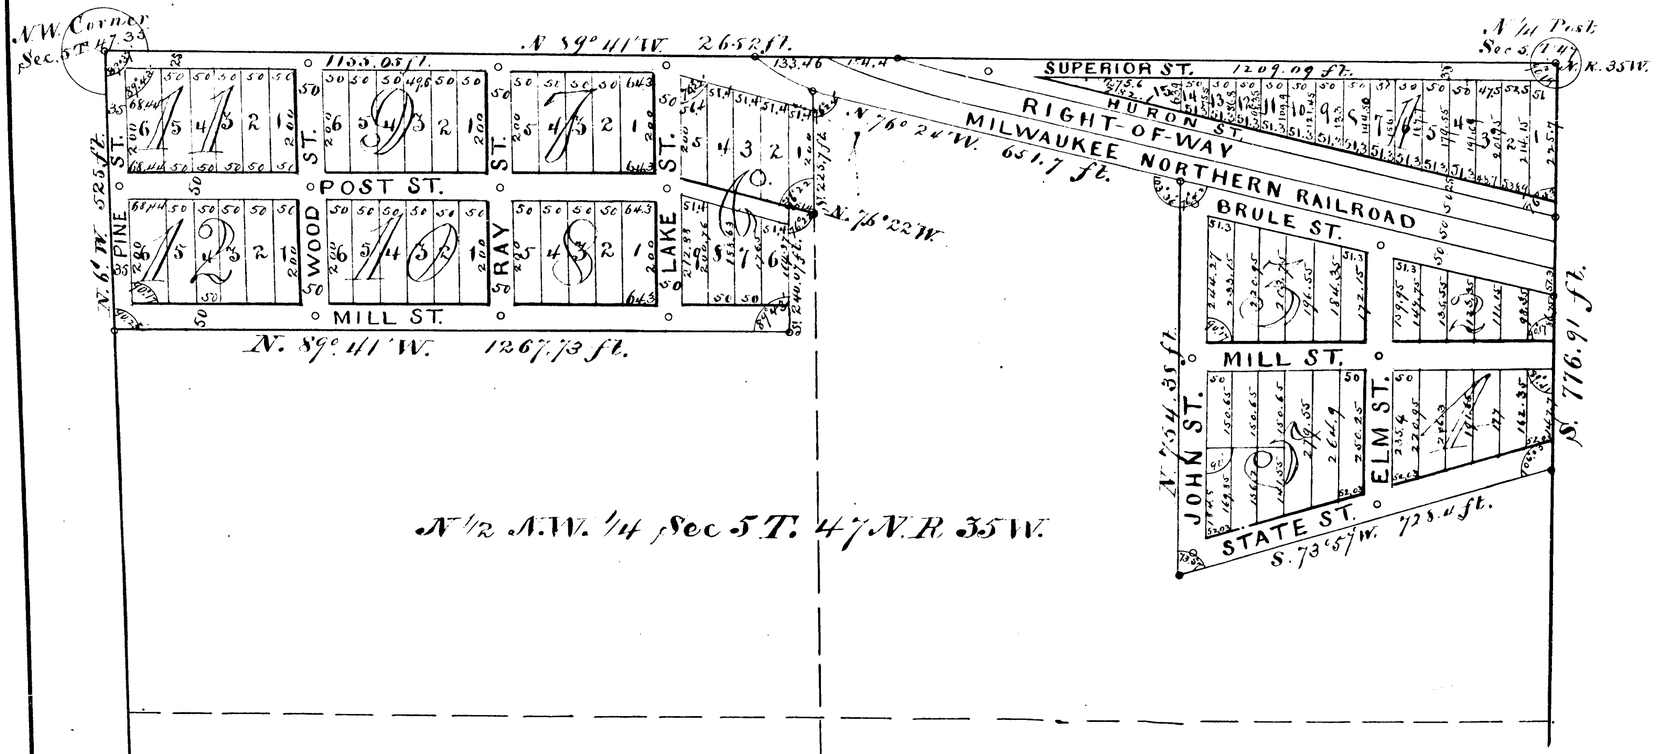

PLAT OF
THE MICHIGAN LAND AND IRON COMPANY [LIMITED'S] ADDITION TO THE TOWN OF HILL CREEK.

THIS PLAT embraces a parcel of land situated in the County of Houghton and State of Michigan, bounded as follows, viz.: Beginning at the quarter post in the north boundary line of Section Five (5), in Township Forty-seven (47) North, of Range Thirty-five (35) West, and running thence south on the quarter section line of said section seven hundred and seventy-six and 91-100 feet to iron gas pipe driven into the ground for stake; thence South seventy-three degrees and fifty-seven minutes (73° 57') west seven hundred and twenty-eight 4-10 feet to similar gas pipe; thence North, parallel with the quarter section line aforesaid seven hundred and fifty-four 38-100 feet to similar gas pipe in the south boundary of the right of way of the Milwaukee & Northern Railroad; thence North seventy-six degrees and twenty-four minutes (76° 24') west along the south boundary of said railroad right of way, six hundred and fifty-one 7-10 feet to similar gas pipe; thence South parallel with the quarter section line aforesaid two hundred and twenty-five 7-10 feet to similar gas pipe; thence North seventy-six degrees and twenty-two minutes (76° 22') West fifty-one 4-10 feet to similar gas pipe; thence South parallel with the quarter section line aforesaid two hundred and forty 7-100 feet; thence West parallel with the north line of said Section No. Five, twelve hundred and sixty-seven and 73-100 feet to similar gas pipe in the west line of said Section Five; thence North along said last mentioned section line five hundred and twenty-five feet to the northwest corner of said Section Five; thence East along the north line of said section two thousand six hundred and fifty-two feet to the place of beginning.

BE IT KNOWN that THE MICHIGAN LAND AND IRON COMPANY [LIMITED] a partnership association formed under the provisions of chapter seventy-nine of Howell's Annotated Statutes of Michigan, the proprietor of the parcel of land above described, has caused the said parcel of land to be surveyed, laid out and platted, as shown in the annexed plat, to be known by the name above given, for the purpose of recording the same in accordance with the Statutes of Michigan relative to town plats; and that the streets and alleys shown on said plat are hereby dedicated to public use as such. This Plat is made subject to the right of way of the Milwaukee & Northern Railroad Company for its railroad, as shown and designated thereon.

IN WITNESS WHEREOF said THE MICHIGAN LAND AND IRON COMPANY (LIMITED) has caused these presents to be subscribed by its Chairman and Secretary, and its seal to be hereto affixed this Thirtieth day of August A.D. 1893.

THE MICHIGAN LAND AND IRON COMPANY [Limited],

Signed and Sealed in presence of

W. S. Witney

Samuel Jennison

BY Chas. Fairchild, Chairman.

W. S. Bartlett, Secretary.

CORPORATE SEAL

STATE OF MASSACHUSETTS, } ss.
COUNTY OF Suffolk }

On this Thirtieth day of August A.D. 1893, before me, a Commissioner appointed by the Governor of the State of Michigan to Administer Oaths and Affirmations, and to take acknowledgments of instruments to be used and recorded in said State, and residing in the State of Massachusetts, personally came CHARLES FAIRCHILD, Chairman, and SCHUYLER S. BARTLETT, Secretary of THE MICHIGAN LAND AND IRON COMPANY (LIMITED), known to me to be the persons who executed the foregoing instrument as such chairman and secretary, and acknowledged that they had executed the same as the act and deed of said Michigan Land and Iron Company (Limited). And the said Schuyler S. Bartlett, being by me duly sworn, did depose and say that he is the Secretary, and the said Charles Fairchild is the Chairman of said Company: that the seal hereto affixed is its seal, and that the said instrument was executed, and the said seal was thereto affixed, by the authority of the managers of said Company.

In witness whereof, I have hereunto set my hand and my official seal the day and year first above written.

Samuel Jennison
Commissioner for Michigan.

I HEREBY CERTIFY that the plat hereon delineated is a correct one, and that permanent monuments, consisting of iron gas pipes, have been planted at points marked "O", as thereon shown, at all angles in the boundary of the land platted, and at all intersections of streets, or of streets and alleys.

Dated Sept 14 1893.

J. Ralph Finlay
Surveyor.

STATE OF MICHIGAN, } ss.
COUNTY OF HOUGHTON. }

We, ARNO JAEHNIG, Register of Deeds of said County of Houghton, and J. R. FINLAY, Surveyor, who made this plat, do hereby certify that we have each carefully compared this copy with the original plat of THE MICHIGAN LAND AND IRON COMPANY (LIMITED'S) ADDITION TO THE TOWN OF HILL CREEK, and that it is an exact copy thereof, and of the whole of said original plat.

Dated Sept 27th 1893.

Arno Jaehnig
Register of Deeds.

Examined and approved this.....
day of.....1893.

J. Ralph Finlay
Surveyor.

.....
Auditor General.

STATE OF MICHIGAN, } ss.
COUNTY OF HOUGHTON, }

We, ARNO JAEHNIG, Register of Deeds of said County of Houghton, and J. R. FINLAY, Surveyor who made this plat, do hereby certify that we have each carefully compared the annexed copy with record of the plat of THE MICHIGAN LAND AND IRON COMPANY (LIMITED'S) ADDITION TO THE TOWN OF HILL CREEK, now of record in the office of said Register of Deeds, and that it is a true transcript therefrom and of the whole of said record.

Dated Sept 27th 1893.

Arno Jaehnig
Register of Deeds.

J. Ralph Finlay
Surveyor.

RECEIVED AND FILED
IN AUDITOR GENERAL'S OFFICE
Oct 2 1893
D. B. Finlay
Deputy Auditor General.

Examined and Approved
Sept 22 1893
E. B. Angell
Deputy
Auditor
General

REGISTER'S OFFICE, } ss.
HOUGHTON COUNTY, MICH.

Received for record the 2nd day of Sept A. D., 1893, at 3 o'clock P. M., and recorded in Vol. ..... of ..... page .....

Arno Jaehnig
REGISTER.

STATE OF MICHIGAN, } ss.
HOUGHTON COUNTY.
Houghton, Mich. Oct 4 1893

And I further certify that the Certificate required by Sect. 135, of Act No. 206, of the Public Acts of 1893, was presented to me at the same time said deed was presented, which Certificate is endorsed on the back hereof.

Arno Jaehnig
Reg. of Deeds, Houghton Co. Mich.

14004

4040

ClibPDF - www.fastio.com