4160

SECOND ADDITION

TO

CHASSELL.

SCALE:-

1 INCH = 60 FEET.

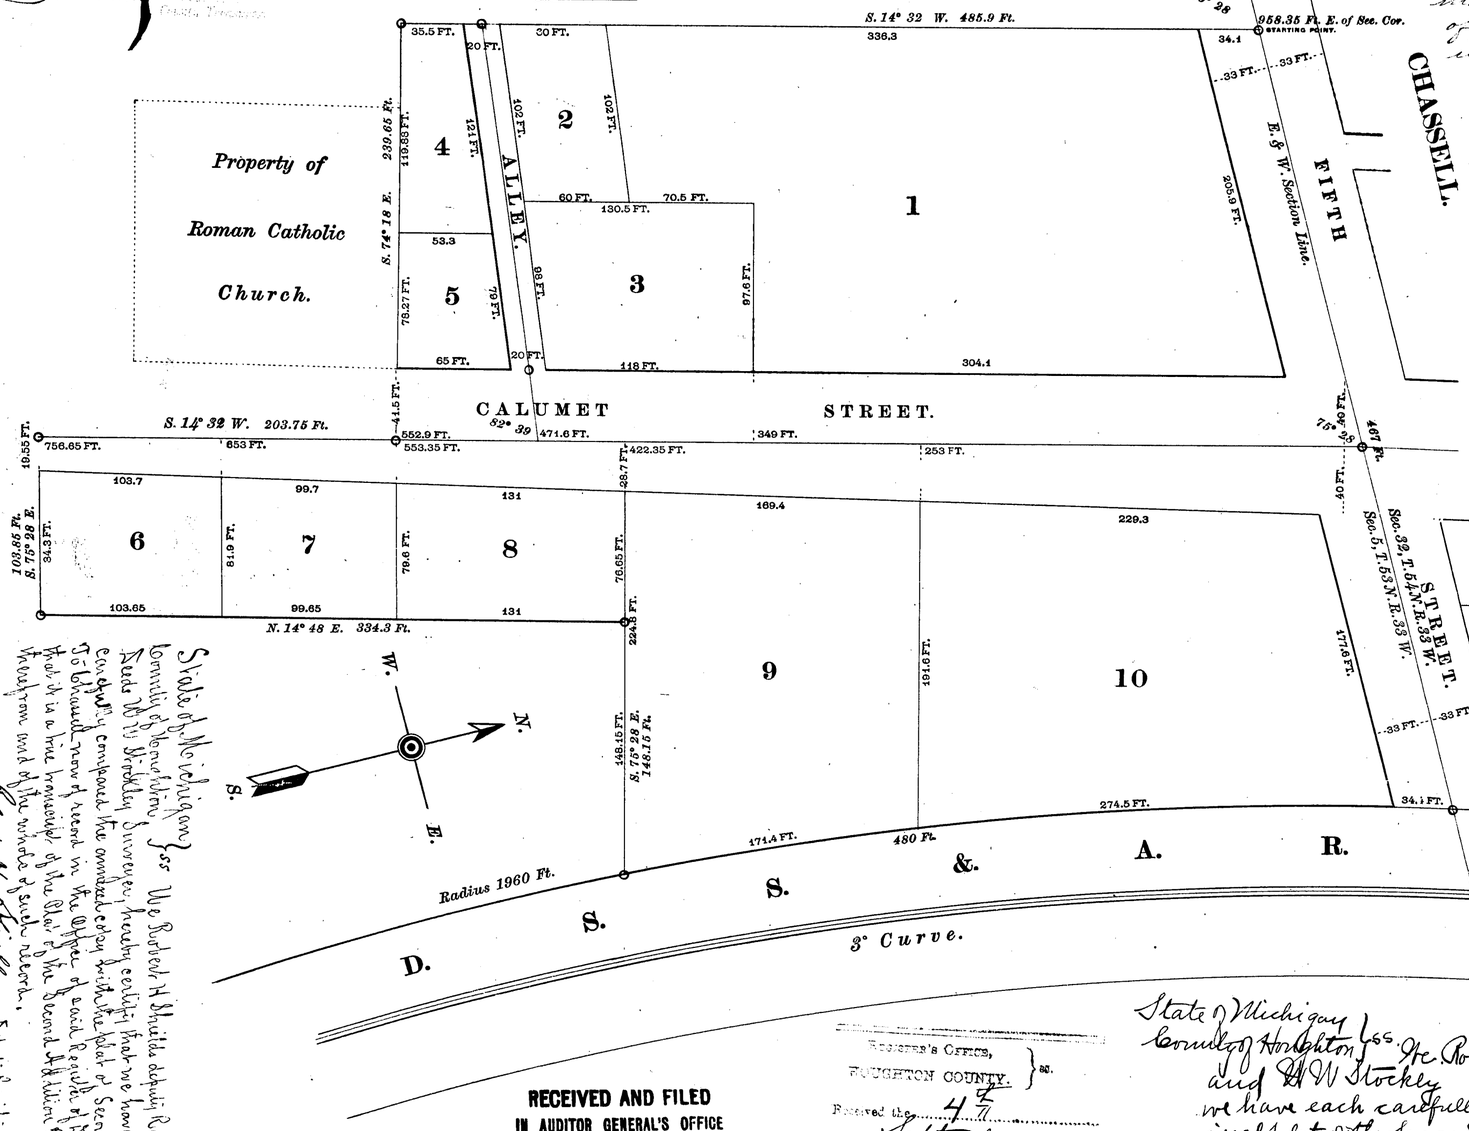

Description.

The land embraced in the annexed plat of the Second Addition to Chassell is described as follows:- Commencing at a point on the section line 958.35 ft. east of the Northwest Corner of Section 5, Town 53 North, Range 33 West; running thence South 14° 32' West 485.9 ft; thence South 74° 18' East 239.65 ft; thence South 14° 32' West 203.75 ft; thence South 75° 28' East 103.85 ft; thence North 14° 48' East 334.3 ft; thence South 75° 28' East 148.15 ft; thence in a northeasterly direction along West side of Railroad right-of-way on a curve whose radius is 1960 ft., 480 ft; thence West 467 ft. to the starting point.

Surveyors Certificate.

I hereby certify that the plat hereon delineated is a correct one and that permanent monuments consisting of iron bars have been planted at all points marked thus ○, as shown, at all angles in the boundaries of the land platted and at the intersections of streets or alleys and alley.

W. W. Stockly Surveyor.

Dedication.

Know all men by these presents, that we William Anderson and O. D. Condon are respectively President and secretary of the Sturgeon River Lumber Company, a corporation organized and existing under the laws of the State of Michigan, which company is the proprietor of the land embraced in the annexed plat and has caused said land to be surveyed, laid out and platted to be known as Second Addition to Chassell, and that the streets and alley as shown on said plat are hereby dedicated to the use of the public.

Wm Condon
President Sturgeon River Lumber Co.
O. D. Condon
Secty Sturgeon River Lumber Co.

Signed and Sealed in presence of
James S. Fisher
Wm Ivany

State of Michigan } ss.
County Houghton }

On this 1st day of August 1894 before me a Notary Public in and for said County, personally came the above named Wm Condon and O. D. Condon known to me to be the persons who executed the above dedication and acknowledged the same to be their free act and deed.

James S. Fisher
Notary Public, Houghton County, Michigan.

Examined and Approved
Aug 25, 1894
L. B. Ainger
Deputy Auditor General

STATE OF MICHIGAN, } ss.
HOUGHTON COUNTY, }
Houghton, Mich. September 4th 1894
And I further certify that the Certificate required by Sect. 135, of Act No. 206, of the Public Acts of 1893, was presented to me at the same time said deed was presented,
Robert N. Shields
Deputy Register

I, Robert N. Shields, Deputy Register of Deeds in and for the County of Houghton, State of Michigan, do hereby certify that the within instrument was received in this office for record on the 4th day of September A. D. 1894 at 1 o'clock P. M. and was duly recorded in Liber 70 of Deeds on page 160 and compared before delivery hereof. And I further certify that I have compared the annexed copy with the plat of Second Addition to Chassell recorded in this office and that it is a true transcript of the whole thereof.

Robert N. Shields
Deputy Register of Deeds

RECEIVED AND FILED
IN AUDITOR GENERAL'S OFFICE
Oct 20 1894
L. B. Ainger
Deputy Auditor General.

REGISTER'S OFFICE, } ss.
HOUGHTON COUNTY. }
Received the 4th day of September A. D. 1894 at 1 o'clock P. M.
Robert N. Shields
Deputy

State of Michigan } ss.
County of Houghton }

We Robert N. Shields Deputy Register of Deeds and W. W. Stockly Surveyor thereof certify that we have each carefully compared this copy with the original plat of the Second Addition to Chassell, and that it is an exact copy thereof, and of the whole of such original map or plat.

Robert N. Shields - Deputy Register of Deeds
W. W. Stockly Surveyor.

14006

SECOND ADDITION

TO

CHASSELL.

STATE OF MICHIGAN, } ss.
HOUGHTON COUNTY, }
I, Houghton, Mich., September 4th 1894
and I further certify that the Certificate required by Sect. 135, of Act No. 206, of the Public Acts of 1893, was presented to me at the same time said deed was presented,
Robert N. Shields
Deputy Register

SCALE:-
1 INCH = 60 FEET.

Property of Roman Catholic Church.

S. 74° 32 W. 485.9 Ft.
958.35 Ft. E. of Sec. Cor. STANDING POINT.
35.5 FT. 20 FT. 60 FT. 336.3 34.1
33 FT. 33 FT.
230.65 Ft. S. 74° 18 E. 119.53 FT. 111 FT. 102 FT. 102 FT.
4 2 1
60 FT. 70.5 FT. 130.5 FT.
53.3
78.20 FT. 79 FT. 98 FT. 97.6 FT.
5 3
65 FT. 20 FT. 116 FT. 304.4
E. & W. Section Line.
205.9 FT.
ALLEY.
FIFTH
CHASSELL.
CALUMET STREET.
S. 14° 32 W. 203.75 Ft.
19.55 FT. 756.65 FT. 653 FT. 552.9 FT. 553.35 FT. 422.35 FT. 253 FT.
103.85 Ft. S. 75° 28 E. 34.3 FT. 103.7 99.7 131 109.4 229.3
6 7 8
8.9 FT. 79.6 FT. 76.65 FT.
103.65 99.65 131
N. 14° 48 E. 334.3 Ft.
224.3 FT.
148.15 Ft. S. 75° 28 E. 148.15 Ft.
9 10 101.6 FT.
W. N. S. E.
Radius 1960 Ft.
174.4 FT. 480 Ft. 274.5 FT.
33 FT. 33 FT. 34.1 FT.
CHASSELL STREET.
Sec. 32, T. 54 N. R. 33 W.
D. S. S. & A. R. R.
3° Curve.

State of Michigan } ss
County of Houghton }
I, Robert N. Shields Deputy Register of Deeds and W. H. Stockley Surveyor hereby certify that we have each carefully compared this copy with the original plat of the second addition to Chassell, and that it is a true copy thereof, and of the whole of such original map or plat.
Robert N. Shields - Deputy Register of Deeds
W. H. Stockley Surveyor.

RECEIVED AND FILED
IN AUDITOR GENERAL'S OFFICE
Oct 20 1894
Deputy Auditor General.

State of Michigan } ss
County of Houghton }
I, Robert N. Shields Deputy Register of Deeds do hereby certify that the annexed plat of the Second addition to Chassell was received in this office for record on the 4th day of September A.D. 1894 at 4 o'clock P.M. and recorded in Liber 4 of Plats on page 1
Robert N. Shields
Deputy Register of Deeds

State of Michigan } ss
County of Houghton }
I, Robert N. Shields Deputy Register of Deeds do hereby certify that the annexed plat of the Second addition to Chassell was received in this office for record on the 4th day of September A.D. 1894 at 4 o'clock P.M. and recorded in Liber 4 of Plats on page 1
Robert N. Shields
Deputy Register of Deeds

Surveyed and platted by me this 1st day of August A.D. 1894
W. H. Stockley
Surveyor

4160

14006