



PLAT OF THE FOURTH ADDITION TO THE VILLAGE OF CALUMET

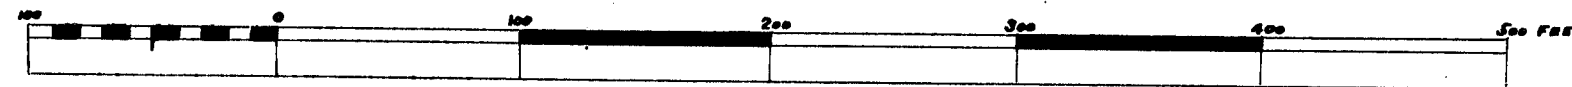

SCALE 80 FT. TO ONE INCH

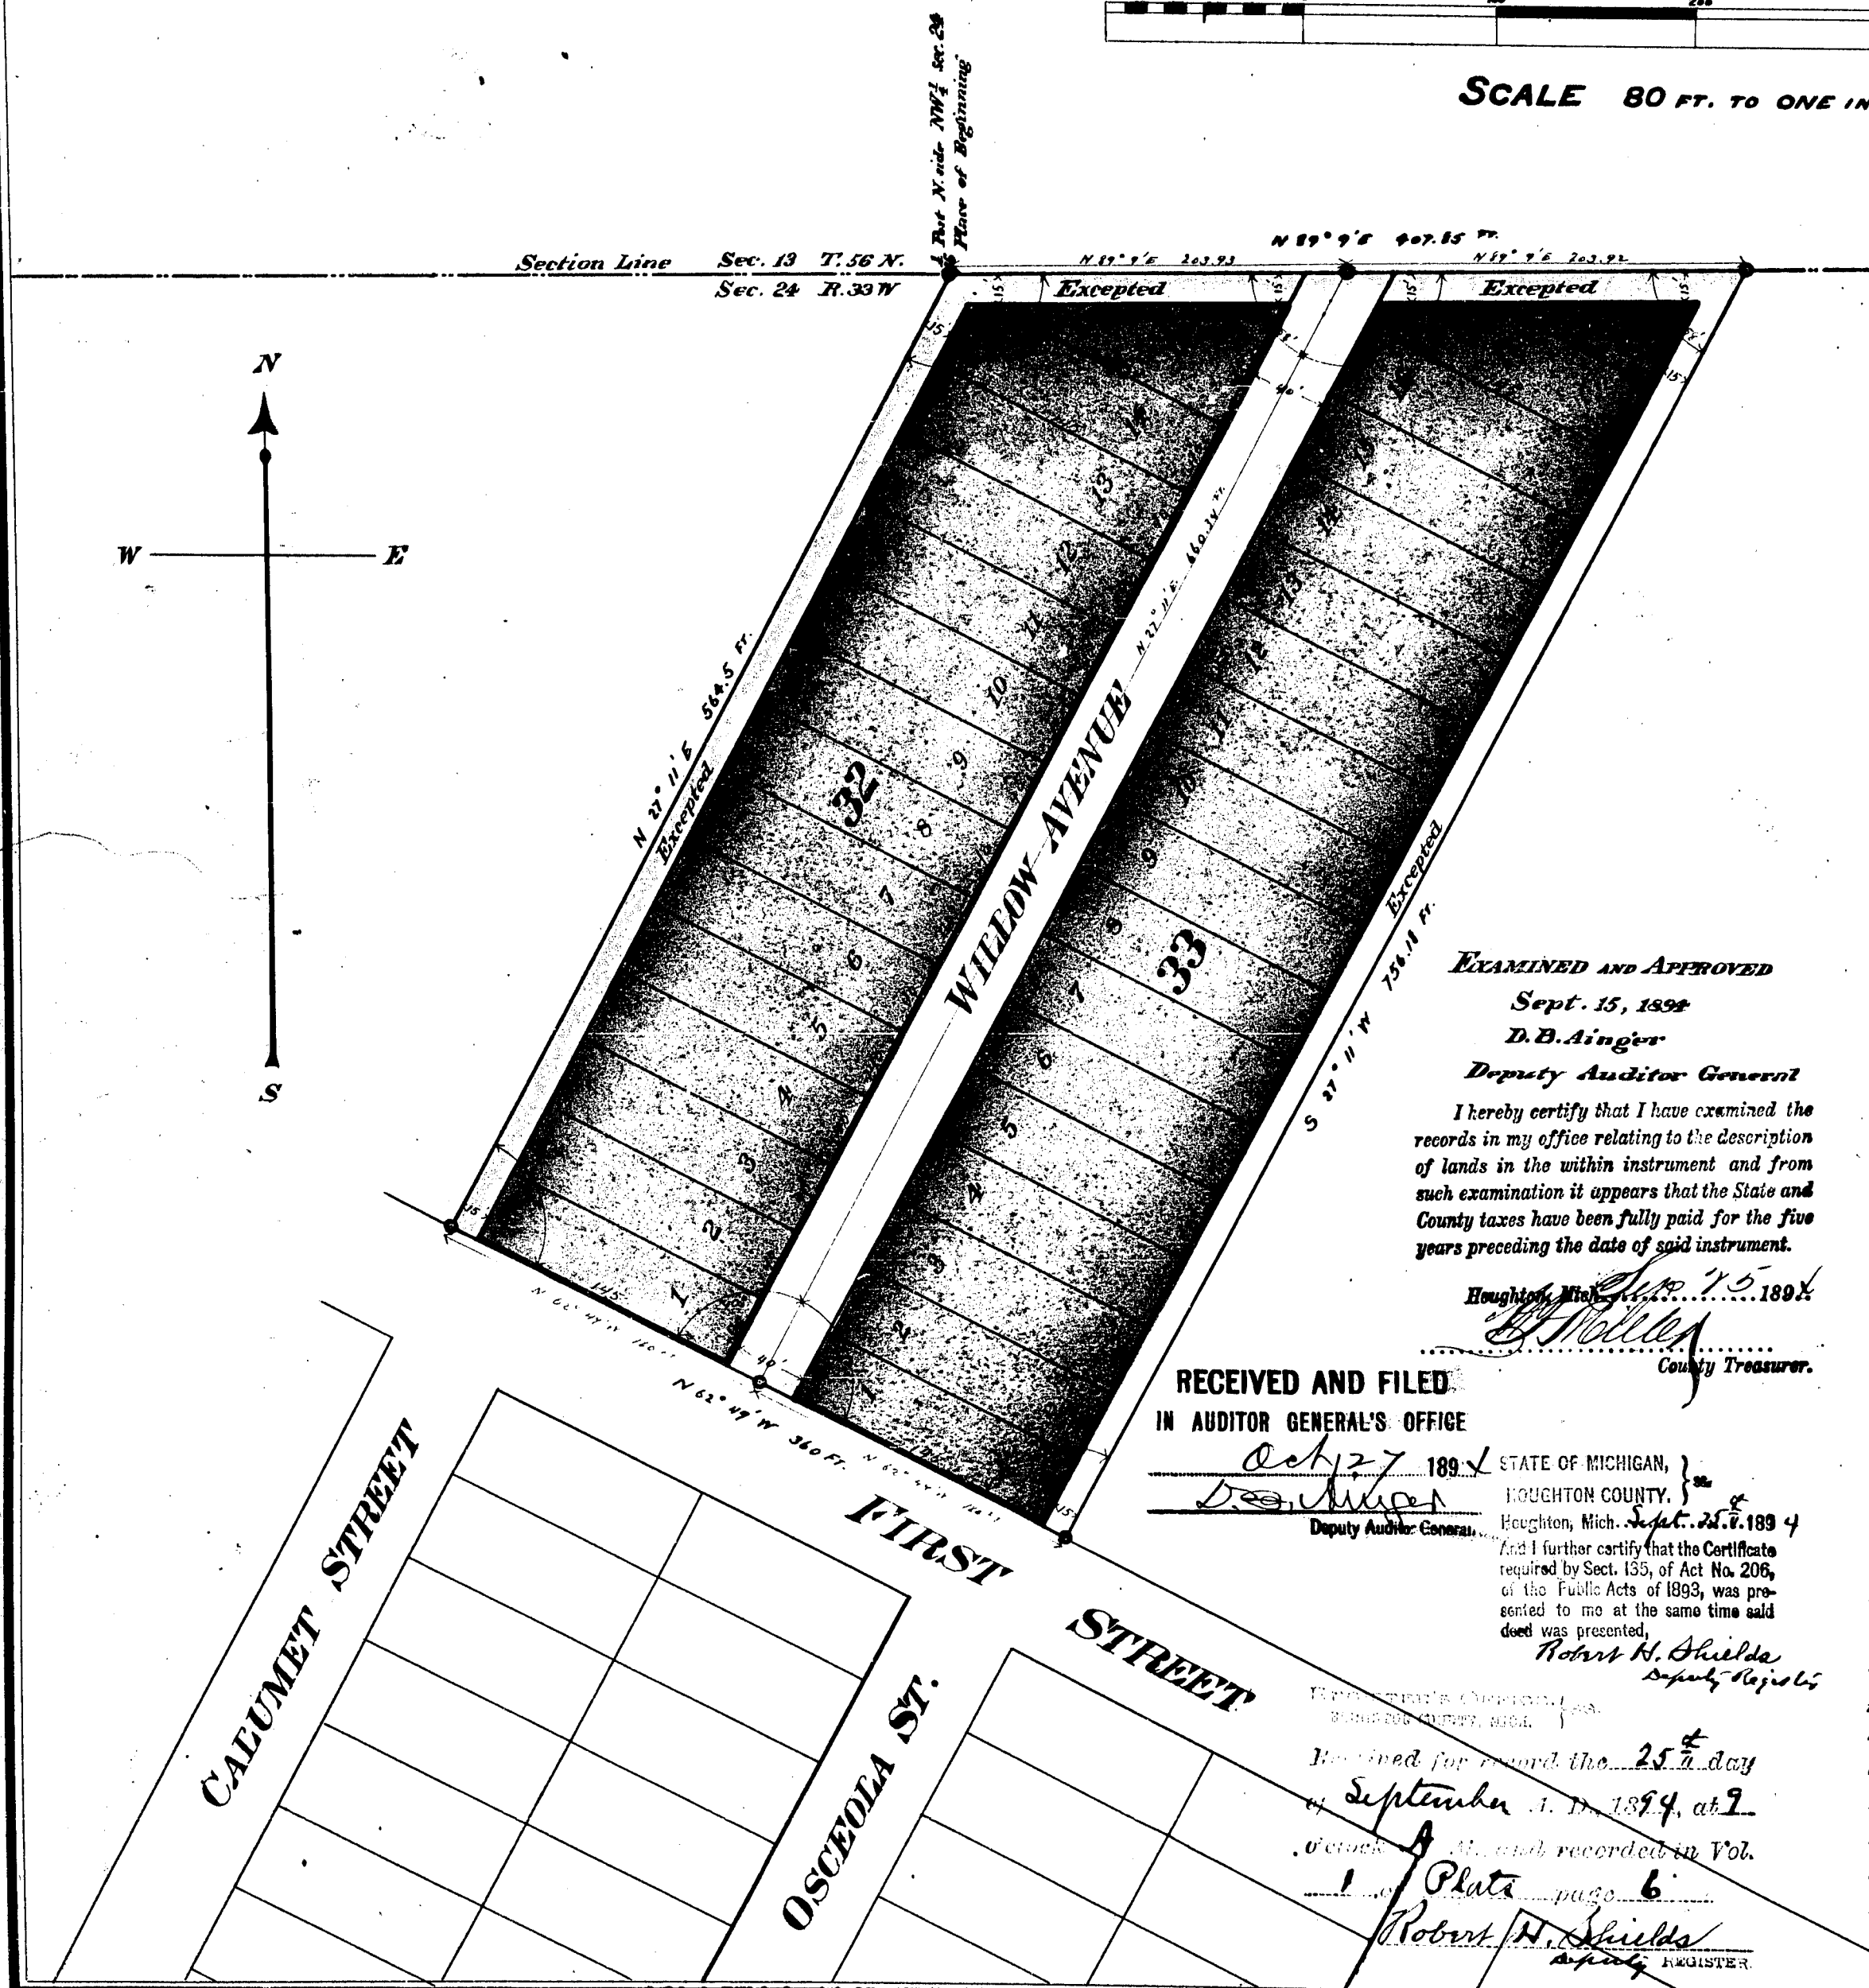

KNOW ALL MEN BY THESE PRESENTS, that Paul P. Roehm and Edward Ulseth as proprietors, and Annie L. Roehm and Ingeborg Ulseth their wives, have caused the land embraced in the annexed plat to be surveyed laid out and platted, to be known as the Fourth Addition to the Village of Calumet, and that the streets and alleys as shown on said plat are hereby dedicated to the use of the public

Signed and Sealed in presence of

W. B. Anderson

John A. Sickason

Wm. Sanders

John D. Cuddihy

Paul P. Roehm

Edward Ulseth

Annie L. Roehm

Ingeborg Ulseth

STATE OF MICHIGAN }
County of Houghton }

On this 6th day of Sept 1894 before me a Notary Public in and for said county, personally came the above named Paul P. Roehm and Edward Ulseth, and Annie L. Roehm and Ingeborg Ulseth their wives, known to me to be the persons who executed the above dedication, and acknowledged the same to be their free act and deed

John D. Cuddihy
Notary Public Houghton Co. Michigan

EXAMINED AND APPROVED

Sept. 15, 1894

D. B. Ainger

Deputy Auditor General

I hereby certify that I have examined the records in my office relating to the description of lands in the within instrument and from such examination it appears that the State and County taxes have been fully paid for the five years preceding the date of said instrument.

Houghton, Mich. Sept. 15, 1894

County Treasurer.

RECEIVED AND FILED
IN AUDITOR GENERAL'S OFFICE

Oct 27 1894

Deputy Auditor General

STATE OF MICHIGAN,
HOUGHTON COUNTY,
Houghton, Mich. Sept. 25, 1894
And I further certify that the Certificate required by Sect. 135, of Act No. 206, of the Public Acts of 1893, was presented to me at the same time said deed was presented.

Robert H. Shields
Deputy Register

Received for record the 25th day

September 11, 1894, at 7

o'clock P. M. and recorded in Vol.

1 of Plate page 6

Robert H. Shields
Deputy Register

The land embraced in the annexed plat of the Fourth Addition to the Village of Calumet is a portion of Section number twenty four (24) of Township fifty-six (56) north, of Range number thirty-three (33) west, situated in the County of Houghton, State of Michigan, and is described as follows. Beginning at the sixteen inch section post on the north side of the northwest quarter of said section twenty four (24); thence north eighty nine degrees and nine minutes east (N 89° 9' E), four hundred and seven and eighty five one hundredths (407.85) feet along section line; thence south twenty seven degrees and eleven minutes west (S 27° 11' W), seven hundred and fifty six and eighteen one hundredths (756.18) feet; thence north sixty two degrees and forty nine minutes (N 62° 49' W) west, three hundred and sixty (360) feet; thence north twenty seven degrees and eleven minutes east (N 27° 11' E), five hundred and sixty four and five tenths (564.5) feet, to the place of beginning. In above description the west boundary of the north west quarter of said section twenty four (24) is the assumed meridian.

I hereby certify that the plat hereon drawn is a correct one and that permanent monuments, consisting in each and every case of an iron pin six inches long and one inch in diameter wedged in drill hole in trap or granite boulder four or more cubic feet in bulk, have been planted at all points marked thus on plat at all angles in the boundaries of the land platted, and at all intersections of streets, or streets and alleys. R. M. Edwards Surveyor

STATE OF MICHIGAN }
County of Houghton }

We Robert H. Shields Deputy
Anna Johnston Register of Deeds

Register of Deeds, and R. M. Edwards Surveyor hereby certify that we have each carefully compared this copy with the original plat of the Fourth Addition to the Village of Calumet and that it is an exact copy thereof and of the whole of such original map or plat

Robert H. Shields Deputy
Anna Johnston Register of Deeds
R. M. Edwards Surveyor

STATE OF MICHIGAN }
County of Houghton }


We Robert H. Shields Deputy
Anna Johnston Register of Deeds

Register of Deeds, and R. M. Edwards Surveyor hereby certify that we have each carefully compared the annexed copy with the plat of the Fourth Addition to the Village of Calumet now of record in the office of said Register of Deeds, and that it is a true transcript therefrom and of the whole of such record

Robert H. Shields Deputy Register of Deeds
R. M. Edwards Surveyor

14007

SCALE 80 FT. TO ONE INCH

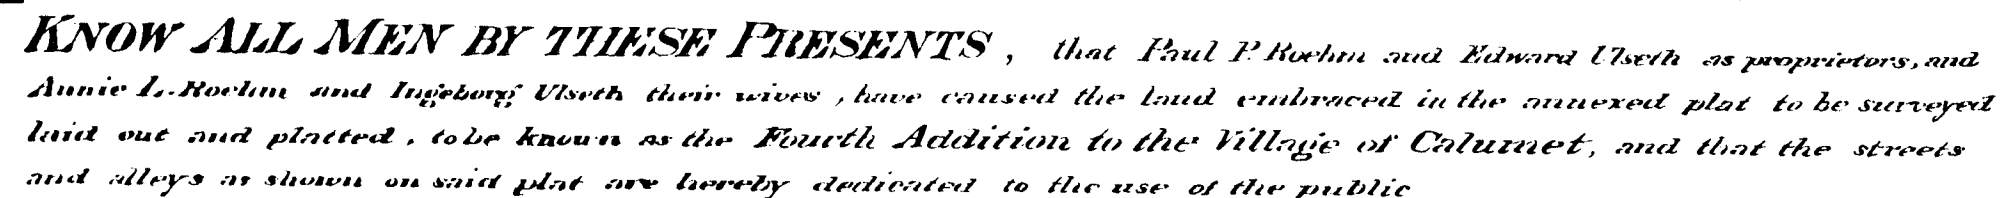

Signed and Sealed in presence of

W. B. Anderson

John A. Sickason

W^m. Sanders

John D. Cuddihy

Paul P. Roehm

Edward Ulseth

Annie L. Rochin.

Ingeborg Ulseth

STATE OF MICHIGAN }
County of Houghton } S.S.

On this 6th day of Sept 1894 before me a Notary Public in and for said county, personally came the above named Paul P. Roehm and Edward Uloth and Annie L. Roehm and Ingeborg Uloth their wives, known to me to be the persons who executed the above dedication, and acknowledged the same to be their free act and deed.

John D. Cuddihy

Notary Public Houghton Co. Michigan

The land embraced in the annexed plat of the Fourth Addition to the Village of Calumet is a portion of Section number twenty four (24) of Township fifty-six (56) north, of Range number thirty-three (33) west, situated in the County of Houghton, State of Michigan, and is described as follows. Beginning at the sixteenth section post on the north side of the northwest quarter of said section twenty four (24); thence north eighty nine degrees and nine minutes east (N 89° 9' E), four hundred and seven and eighty five one hundredths (407.85) feet along section line; thence south twenty seven degrees and eleven minutes west (S 27° 11' W), seven hundred and fifty six and eighteen one hundredths (756.18) feet; thence north sixty two degrees and forty nine minutes (N. 62° 49' W) west, three hundred and sixty (360) feet; thence north twenty seven degrees and eleven minutes east (N. 27° 11' E), five hundred and sixty four and five tenths (564.5) feet, to the place of beginning. In above description the west boundary of the northwest quarter of said section twenty four (24) is the assumed meridian.

I hereby certify that the plot hereon drawn is a correct one and that permanent monuments, consisting in each and every case of an iron pin six inches long and one inch in diameter wedged in drill hole in trap or granite boulder four or more cubic feet in bulk, have been planted at all points marked thus ● on plat at all angles in the boundaries of the land platted, and at all intersections of streets, or streets and alleys. R.M. Edwards Surveyor

STATE OF MICHIGAN }
County of Houghton } s.s.

We ~~Robert H. Shields~~ ^{Robert H. Shields} - Deputy

Register of Deeds, and H.M. Edwards, Surveyor
heroby certify that we have each carefully com-
pared this copy with the original plat of the Fourth
Addition to the Village of Columbus and that it is an
exact copy thereof and of the whole of said original
map or plat.

Lewis N. Silliman, Deputy
 Arno Jackson, Register of Deeds
 H. M. Edwards, Surveyor

STATE OF MICHIGAN }
County of Houghton } ss.

W. Robert H. Shields - Deputy

Register of Deeds, and R.M. Edwards Surveyor hereby certify that we have each carefully compared the annexed copy with the plot of the Fourth Addition to the Village of Calumet now of record in the office of said Register of Deeds, and that it is a true transcript therefrom and of the whole of such record.

Robert H. Childs - Deputy Register of Deeds
A. M. Edwards Surveyor