4185

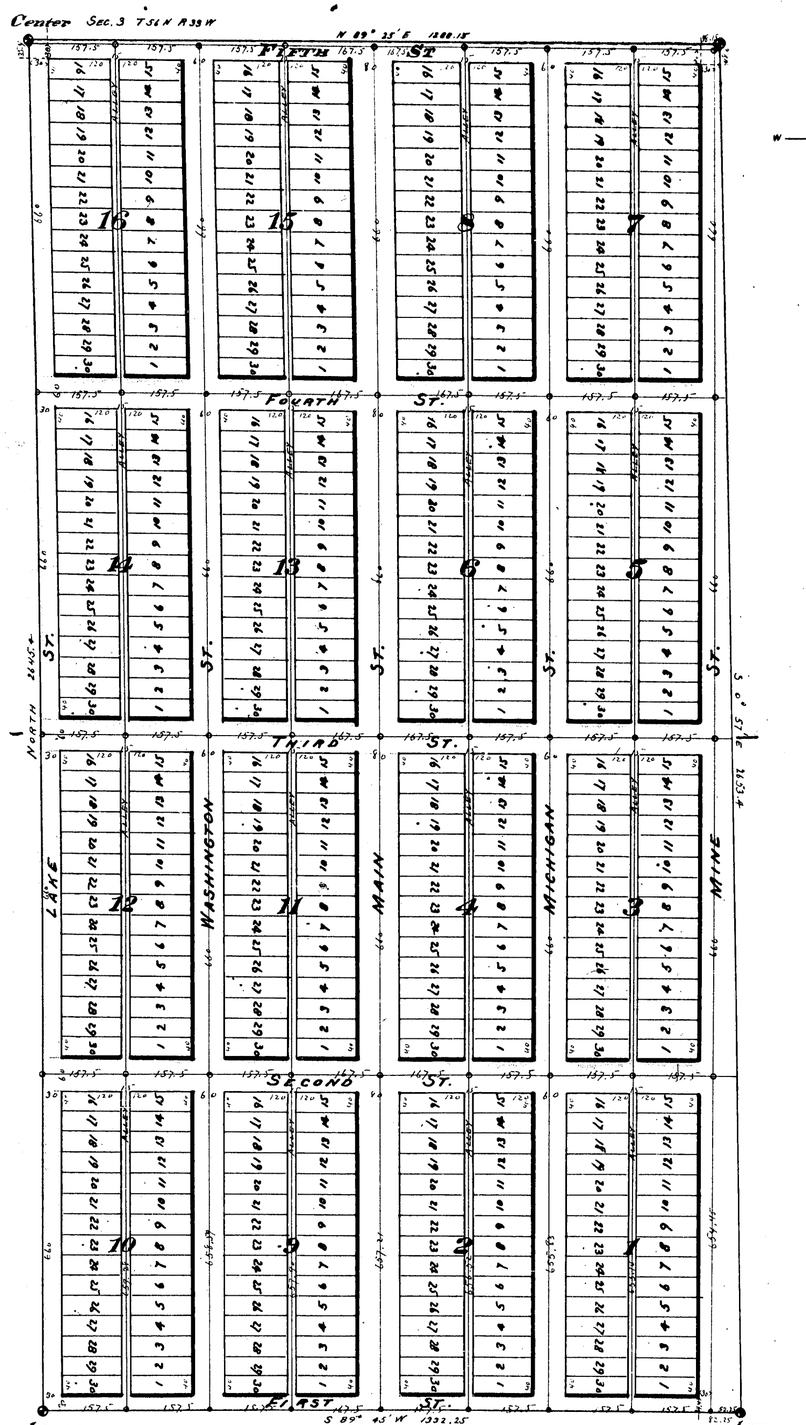

Examined and Approved
Oct. 20, 1894
L. B. Angier
Deputy Auditor General

STATE OF MICHIGAN
HOUGHTON COUNTY } ss
Houghton, Mich. Nov. 7, 1894
And I further certify that the Certificate required by Sect. 135, of Act No. 206, of the Public Acts of 1893, was presented to me at the same time said deed was presented,
Robert H. Shields
Deputy Register

PLAT OF THE TOWN OF LAKEVIEW

STATE OF MICHIGAN
HOUGHTON COUNTY } ss
Filed the 7th day of November A. D. 1894
at 2 o'clock P. M.
Robert H. Shields
Deputy Register.

SCALE 200 FT. TO 1 IN.

Know all men by these presents, that Ruel Edwards as proprietor and Mary G Edwards his wife have caused the land embraced in the annexed plat to be surveyed laid out and platted to be known as the Town of Lakeview and that the streets and alleys as shown on said plat are hereby dedicated to the use of the Public

Signed and Sealed in presence of
Casper Brand
Allen J Rees.

Ruel Edwards
Mary G. Edwards

State of Michigan } ss
County of Houghton }

On the 11th day of Oct. 1894 before me a Notary Public in and for said county personally came the above named Ruel Edwards and Mary G Edwards his wife Known to me to be the persons who created the above dedication and acknowledged the same to be their free act and deed (Seal)

Casper Brand
Notary Public Houghton Co Mich.

The land embraced in the annexed plat of the Town of Lakeview is the W½ of SE¼ of Sec 3 of Township 56 north of Range 33 west and is further described as follows. Beginning at the quarter section post on the south side of section number three (3) of Township number fifty six (56) north of range number thirty three (33) west; thence north along the north and south quarter line of said section three (3), twenty six hundred and forty five and four tenths (2645.4) feet to the center of said section three (3); thence north eighty nine degrees and twenty five minutes east (N 89° 25' E) twelve hundred and eighty eight and fifteen one hundredths (1288.15) feet; along east and west quarter line of said section three (3); thence south no degrees and fifty seven minutes east (S 0° 57' E), twenty six hundred and fifty three and four tenth (2653.4) feet; thence south eighty nine degrees and forty five minutes west (S 89° 45' W) along section line thirteen hundred and thirty two and twenty five one hundredths (1332.25) feet to point of beginning. In above description the north and south quarter line of said section three (3) is the assumed meridian.

I hereby certify that the plat hereon drawn is a correct one and that permanent monuments consisting of iron pipe 18 inches long and one inch in diameter have been planted at all points marked thus ○ on plat at all the intersections of streets or streets and alleys and at all the angles in the boundaries of the land platted

W. E. Wenzell surveyor.

State of Michigan } ss
County of Houghton }

We Robert H. Shields dep't register of deeds and Ruel Edwards surveyor, hereby certify that we have each carefully compared this copy with the original plat of the Town of Lakeview and that it is an exact copy thereof and of the whole of such original map or plat.

Robert H. Shields Deputy Register
Ruel Edwards Surveyor

State of Michigan } ss
County of Houghton }

We Robert H. Shields dep't register of Deeds and Ruel Edwards surveyor, hereby certify that we have each carefully compared the annexed copy with the plat of the Town of Lakeview now of record in the office of said Register of Deeds and that it is a true transcript therefrom and of the whole of such record

Robert H. Shields Deputy Register
Ruel Edwards surveyor

I hereby certify that I have examined the records in my office relating to the description of lands in the within instrument and from such examination it appears that the State and County taxes have been fully paid for the five years preceding the date of said instrument.

Houghton, Mich. Nov 7 1894
W. C. Mellus
County Treasurer.

RECEIVED AND FILED
IN AUDITOR GENERAL'S OFFICE
Dec 15 1894
L. B. Angier
Deputy Auditor General.

14008

8

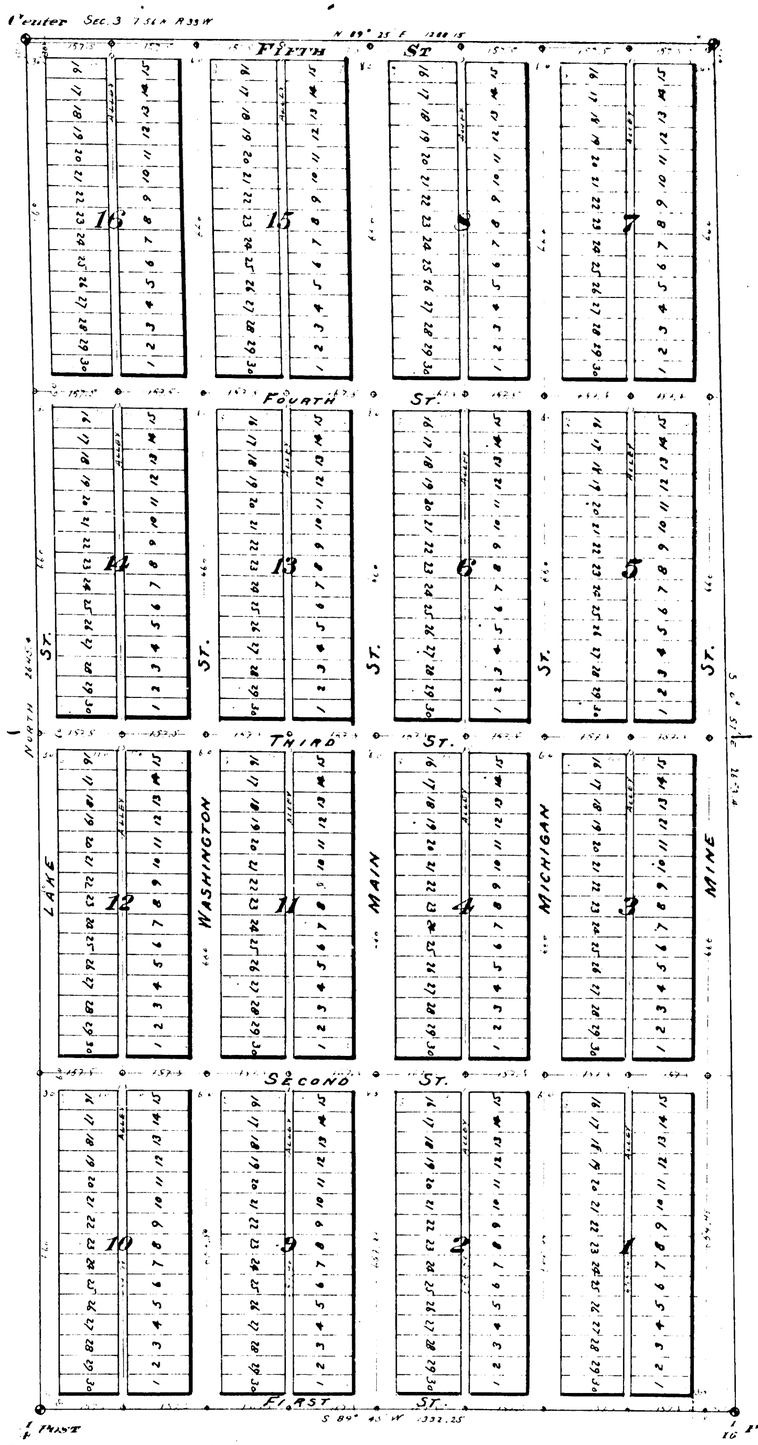

Examined and approved
Dec 7th 1894
R. Bishop
Deputy Circuit Surveyor

Filed Nov 7th, 94
at 2 o'clock P. M.
Robert H. Shields,
Deputy Register

PLAT OF THE TOWN OF LAKEVIEW

7 5/4

November A. D. 1894

2 o'clock P. M.

Robert H. Shields
Deputy Register.

SCALE 200 FT. TO 1 IN.

Know all men by these presents that we Edwards a proprietors and Mary J. Edwards his wife have caused the land embraced in the annexed plat to be surveyed laid out and platted as is known as the town of Lakeview and that the streets and alleys as shown on said plat are hereby dedicated to the use of the Public

Signed and Sealed in presence of
Casper Simon
Allen S. Ross.

Rob. Edwards
Mary J. Edwards

State of Michigan } ss
County of Houghton }

On the 11th day of Oct. 1894 before me a Notary Public in and for said County personally came the above named Rob. Edwards & Mary J. Edwards the wife to me known to be the persons who executed the above instrument & acknowledged that the same is their free act & deed

Seal

Casper Simon
Notary Public Houghton Co. Mich.

The town contained in the annexed plat of the survey of Lakeview is the W½ of E½ of Sec 3 of Township 55 north of Range 33 west and is further described as follows. Beginning at the quarter section post on the south side of section number three (3) of Township number fifty-five (55) north of range number three (33) west, thence north one mile and south quarter one of said section three (3) twenty-six and sixty five hundredths (26.65) feet to the town of said section three (3); thence north eighty nine degrees and twenty five minutes east (N 89° 25' E) seven hundred and eighty eight and fifty hundredths (788.50) feet; thence east and east one hundredth one of said section three (3); thence south no degrees and fifty seven minutes east (S 0° 57' E) twenty six and sixty five hundredths (26.65) feet, thence south eighty nine degrees and forty five minutes west (S 89° 45 W) along section line to the place of commencement one thousand three hundred and twenty five and twenty eight hundredths (1325.28) feet to point of beginning. The above described tract is all in the west one half quarter section of said section three (3) in the town and meridian.

I hereby certify that the plat hereon drawn is a correct one and that permanent monuments consisting of iron pipe 24 inches long and one inch in diameter have been planted at all points as noted thereon feet and at the intersections of streets and alleys and at all the angles on the boundaries of the land platted

W. E. Merrell surveyor

State of Michigan } ss
County of Houghton }

Robert H. Shields Deputy Register of Deeds and W. E. Merrell surveyor hereby certify that we have each carefully compared the annexed copy with the original plat of the town of Lakeview and that it is a true copy thereof and of the whole of such original map or plat

Robert H. Shields Deputy Register
W. E. Merrell Surveyor

State of Michigan } ss
County of Houghton }

Robert H. Shields Deputy Register of Deeds and W. E. Merrell surveyor hereby certify that we have carefully compared the annexed copy with the plat of the Town of Lakeview now of record in the office of the Register of Deeds and that it is a true transcript thereof and of the whole of said record

Robert H. Shields Deputy Register
W. E. Merrell Surveyor

I hereby certify that I have examined the records in my office relating to taxes on lands in the within instrument & find on such examination it appears that the State and County taxes have been fully paid for the five years preceding the date of said instrument.

Houghton, Mich. Nov 7 1894
Wm Wells
County Treasurer.

RECEIVED AND FILED
IN AUDITOR GENERAL'S OFFICE
Dec 15 1894
S. D. Munger
Deputy Auditor General.

14008