

PLAT OF FLORIDA'S ADDITION TO CALUMET VILLAGE, HOUGHTON COUNTY, MICHIGAN.

DEDICATION.

Know All Men By These Presents:—That the FLORIDA MINING COMPANY, a Corporation organized and existing under and by the laws of State of Michigan, as proprietor has caused the land embraced in the annexed plat to be surveyed, laid out and platted, to be known as "FLORIDA'S ADDITION TO CALUMET VILLAGE"; and that all the streets and alleys as shown on said Plat are hereby dedicated to the use of the public.

In Witness Whereof the said FLORIDA MINING COMPANY has caused these presents to be subscribed by its President and Secretary, thereto duly authorized, this 13th day of December 1894.

Signed in the presence of

James P. Edwards
Chas. S. Rowe

FLORIDA MINING COMPANY,
By Jay A. Hubbell President.
J. L. Chadbourne Secretary.

STATE OF MICHIGAN, }
County of Houghton, }

Before me a Notary Public, in and for said County, on this 13th day of December 1894, personally came the above named JAY A. HUBBELL, known to me to be the president of the FLORIDA MINING COMPANY, and THOS. L. CHADBOURNE, known to me to be the secretary of said Company, and they severally acknowledged the execution of the foregoing instrument of writing to be the free act and deed of said company.

Seal
Wm Van Orden Notary Public

DESCRIPTION OF LAND PLATTED.

The land embraced in this plat of "FLORIDA'S ADDITION TO CALUMET VILLAGE" is a part of the North West quarter of Section Twenty-Five, Town Fifty-Six North, of Range Thirty-Three West, particularly described as follows:

Commencing at an iron pin set in a rock, on the north boundary line of said section 25, fifty-two and seventy-five hundredths (52.75) feet N. 88° 20' 14" E. of the North-West corner of said section 25; run N. 88° 20' 14" E. two thousand forty-six and fourteen hundredths (2046.14) feet; thence S. 21° 21' E. twelve hundred fifty-five and eight hundredths (1255.08) feet; thence S. 62° 39' W. ten hundred twenty-six (1026) feet; thence N. 21° 21' W. two hundred eighty (280) feet; thence S. 62° 39' W. five hundred sixty (560) feet; thence N. 21° 21' W. four hundred (400) feet; thence S. 62° 39' W. four hundred thirty-three and thirty-three hundredths (433.33) feet; thence N. 19° 08' 14" W. ten hundred forty-four and forty-three hundredths (1044.43) feet; thence N. 22° 47' 14" W. four hundred twenty-nine and forty-three hundredths (429.43) feet to the place of beginning.

SURVEYOR'S CERTIFICATE.

I HEREBY CERTIFY, That the plat hereon delineated, is a correct one; that permanent monuments consisting of iron rods six inches long and one inch in diameter set in rocks, indicated thus  or iron rods thirty inches long and one inch in diameter, indicated thus  have been placed as thereon shown; at all the angles in the boundaries of the land platted, and at all intersections of streets, alleys, and streets and alleys.

James P. Edwards Surveyor.

AUDITOR GENERAL'S APPROVAL.

Examined and approved this 24th day of January 1895
A. B. Anglin Auditor General.

STATE OF MICHIGAN, }
HOUGHTON COUNTY, }

Houghton, Mich., January 1895
And I further certify that the Certificate required by Sect. 135, of Act No. 206, of the Public Acts of 1893, was presented to me at the same time said deed was presented.

W. B. Jaehning Deputy Register.

STATE OF MICHIGAN, }
County of Houghton, }

We, W. B. JAEHNING, Register of Deeds, and JAMES P. EDWARDS, Surveyor, hereby certify that we have each carefully compared this copy with the original plat of "FLORIDA'S ADDITION TO CALUMET VILLAGE," and that it is an exact copy thereof, and of the whole of such original plat.

W. B. Jaehning Deputy Register of Deeds.
James P. Edwards Surveyor.


STATE OF MICHIGAN, }
County of Houghton, }

We, W. B. JAEHNING, Register of Deeds, and JAMES P. EDWARDS, Surveyor, hereby certify that we have each carefully compared the annexed copy with the plat of "FLORIDA'S ADDITION TO CALUMET VILLAGE," now of record in the office of said Register of Deeds, and that it is a true transcript therefrom, and of the whole of said record.

W. B. Jaehning Deputy Register of Deeds.
James P. Edwards Surveyor.

RECEIVED AND FILED
IN AUDITOR GENERAL'S OFFICE

Jan 17 1895
A. B. Anglin
Deputy Auditor General.

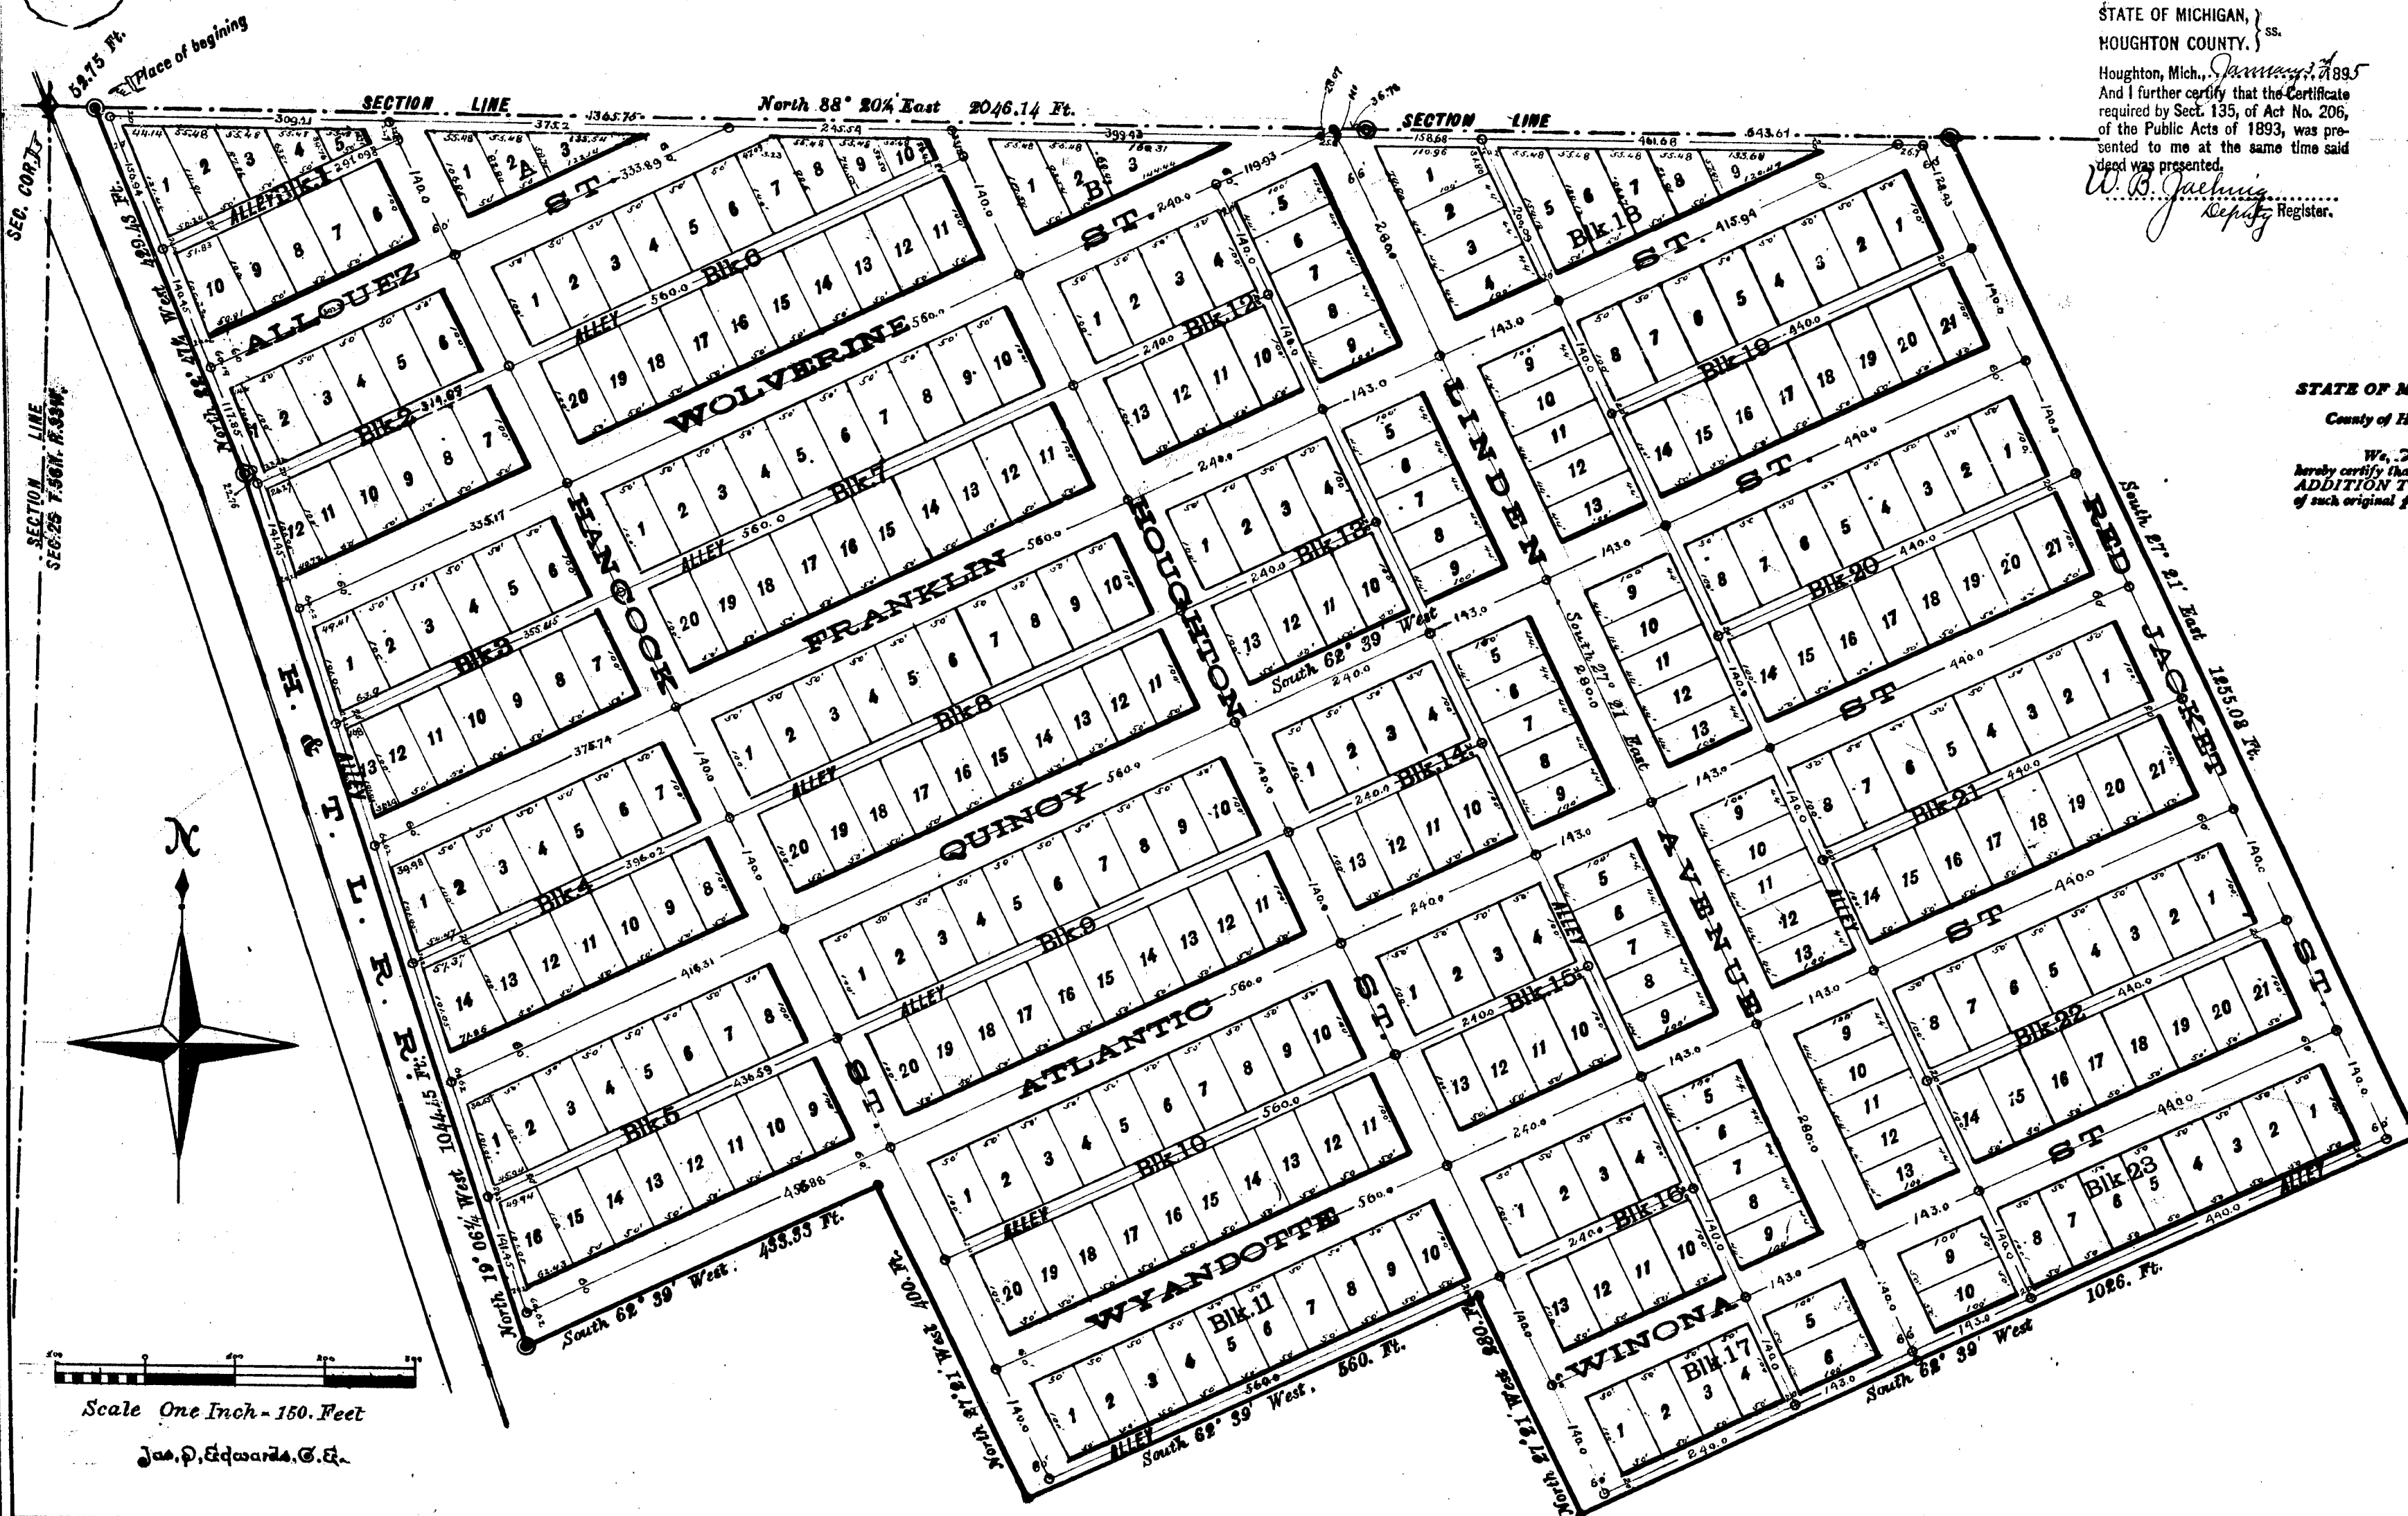

PLAT OF FLORIDA'S ADDITION TO CALUMET VILLAGE, HOUGHTON COUNTY, MICHIGAN.

DEDICATION.

Know All Men By These Presents:—That the FLORIDA MINING COMPANY, a Corporation organized and existing under and by the laws of State of Michigan, as proprietor has caused the land embraced in the annexed plat to be surveyed, laid out and platted, to be known as "FLORIDA'S ADDITION TO CALUMET VILLAGE"; and that all the streets and alleys as shown on said Plat are hereby dedicated to the use of the public.

In Witness Whereof the said FLORIDA MINING COMPANY has caused these presents to be subscribed by its President and Secretary, thereto duly authorized, this 13th day of December 1894.

Signed in the presence of

James P. Edwards
Chas S. Roub

FLORIDA MINING COMPANY,

By Jay A. Hubbell President.

J. L. Chadbourne Secretary.

STATE OF MICHIGAN, ss.

County of Houghton,

Before me a Notary Public, in and for said County, on this 13th day

of December 1894, personally came the above named JAY A. HUBBELL, known to me to be the president of the FLORIDA MINING COMPANY, and THOS. L. CHADBOURNE, known to me to be the secretary of said Company, and they severally acknowledged the execution of the foregoing instrument of writing to be the free act and deed of said company.

Seal

Wm Van Orden Notary Public

DESCRIPTION OF LAND PLATTED.

The land embraced in this plat of "FLORIDA'S ADDITION TO CALUMET VILLAGE" is a part of the North West quarter of Section Twenty-Five, Town Fifty-Six North, of Range Thirty-Three West, particularly described as follows:

Commencing at an iron pin set in a rock on the north boundary line of said section 25, fifty-two and seventy-five hundredths (52.75) feet N. 88° 20' E. of the North-West corner of said section 25; run N. 88° 20' E. two thousand forty-six and fourteen hundredths (2046.14) feet; thence S. 27° 21' E. twelve hundred fifty-five and eight hundredths (1255.08) feet; thence S. 62° 39' W. ten hundred twenty-six (1026) feet; thence N. 27° 21' W. two hundred eighty (280) feet; thence S. 62° 39' W. four hundred sixty (460) feet; thence N. 27° 21' W. four hundred (400) feet; thence S. 62° 39' W. four hundred thirty-three and thirty-three hundredths (433.33) feet; thence N. 19° 06' 14" W. ten hundred forty-four and forty-five hundredths (1044.45) feet; thence N. 22° 47' 14" W. four hundred twenty-five and forty-three hundredths (425.43) feet to the place of beginning.

SURVEYOR'S CERTIFICATE.

I HEREBY CERTIFY, That the plat herein delineated, is a correct one; that permanent monuments consisting of iron rods six inches long and one inch in diameter set in rocks, indicated thus  or iron rods thirty inches long and one inch in diameter, indicated thus  have been placed as thereon shown; at all the angles in the boundaries of the land platted, and at all intersections of streets, alleys, and streets and alleys.

James P. Edwards Surveyor.

AUDITOR GENERAL'S APPROVAL.

Examined and approved this 29th day of December 1894.
B. B. Anglin Auditor General.

STATE OF MICHIGAN, ss.

County of Houghton,

Before me, W. B. JAEHNIG, Register of Deeds, and JAMES P. EDWARDS, Surveyor, hereby certify that we have each carefully compared this copy with the original plat of "FLORIDA'S ADDITION TO CALUMET VILLAGE," and that it is an exact copy thereof, and of the whole of such original plat.

W. B. JAEHNIG, Register of Deeds.
James P. Edwards, Surveyor.

STATE OF MICHIGAN, ss.

County of Houghton,

Before me, W. B. JAEHNIG, Register of Deeds, and JAMES P. EDWARDS, Surveyor, hereby certify that we have each carefully compared this copy with the original plat of "FLORIDA'S ADDITION TO CALUMET VILLAGE," and that it is an exact copy thereof, and of the whole of such original plat.

W. B. JAEHNIG, Register of Deeds.
James P. Edwards, Surveyor.

STATE OF MICHIGAN, ss.


County of Houghton,

Before me, W. B. JAEHNIG, Register of Deeds, and JAMES P. EDWARDS, Surveyor, hereby certify that we have each carefully compared the annexed copy with the plat of "FLORIDA'S ADDITION TO CALUMET VILLAGE," now of record in the office of said Register of Deeds, and that it is a true transcript, therefrom, and of the whole of said record.

W. B. JAEHNIG, Register of Deeds.
James P. Edwards, Surveyor.

RECEIVED AND FILED
IN AUDITOR GENERAL'S OFFICE

Jan 17 1895
B. B. Anglin
Deputy Auditor General.

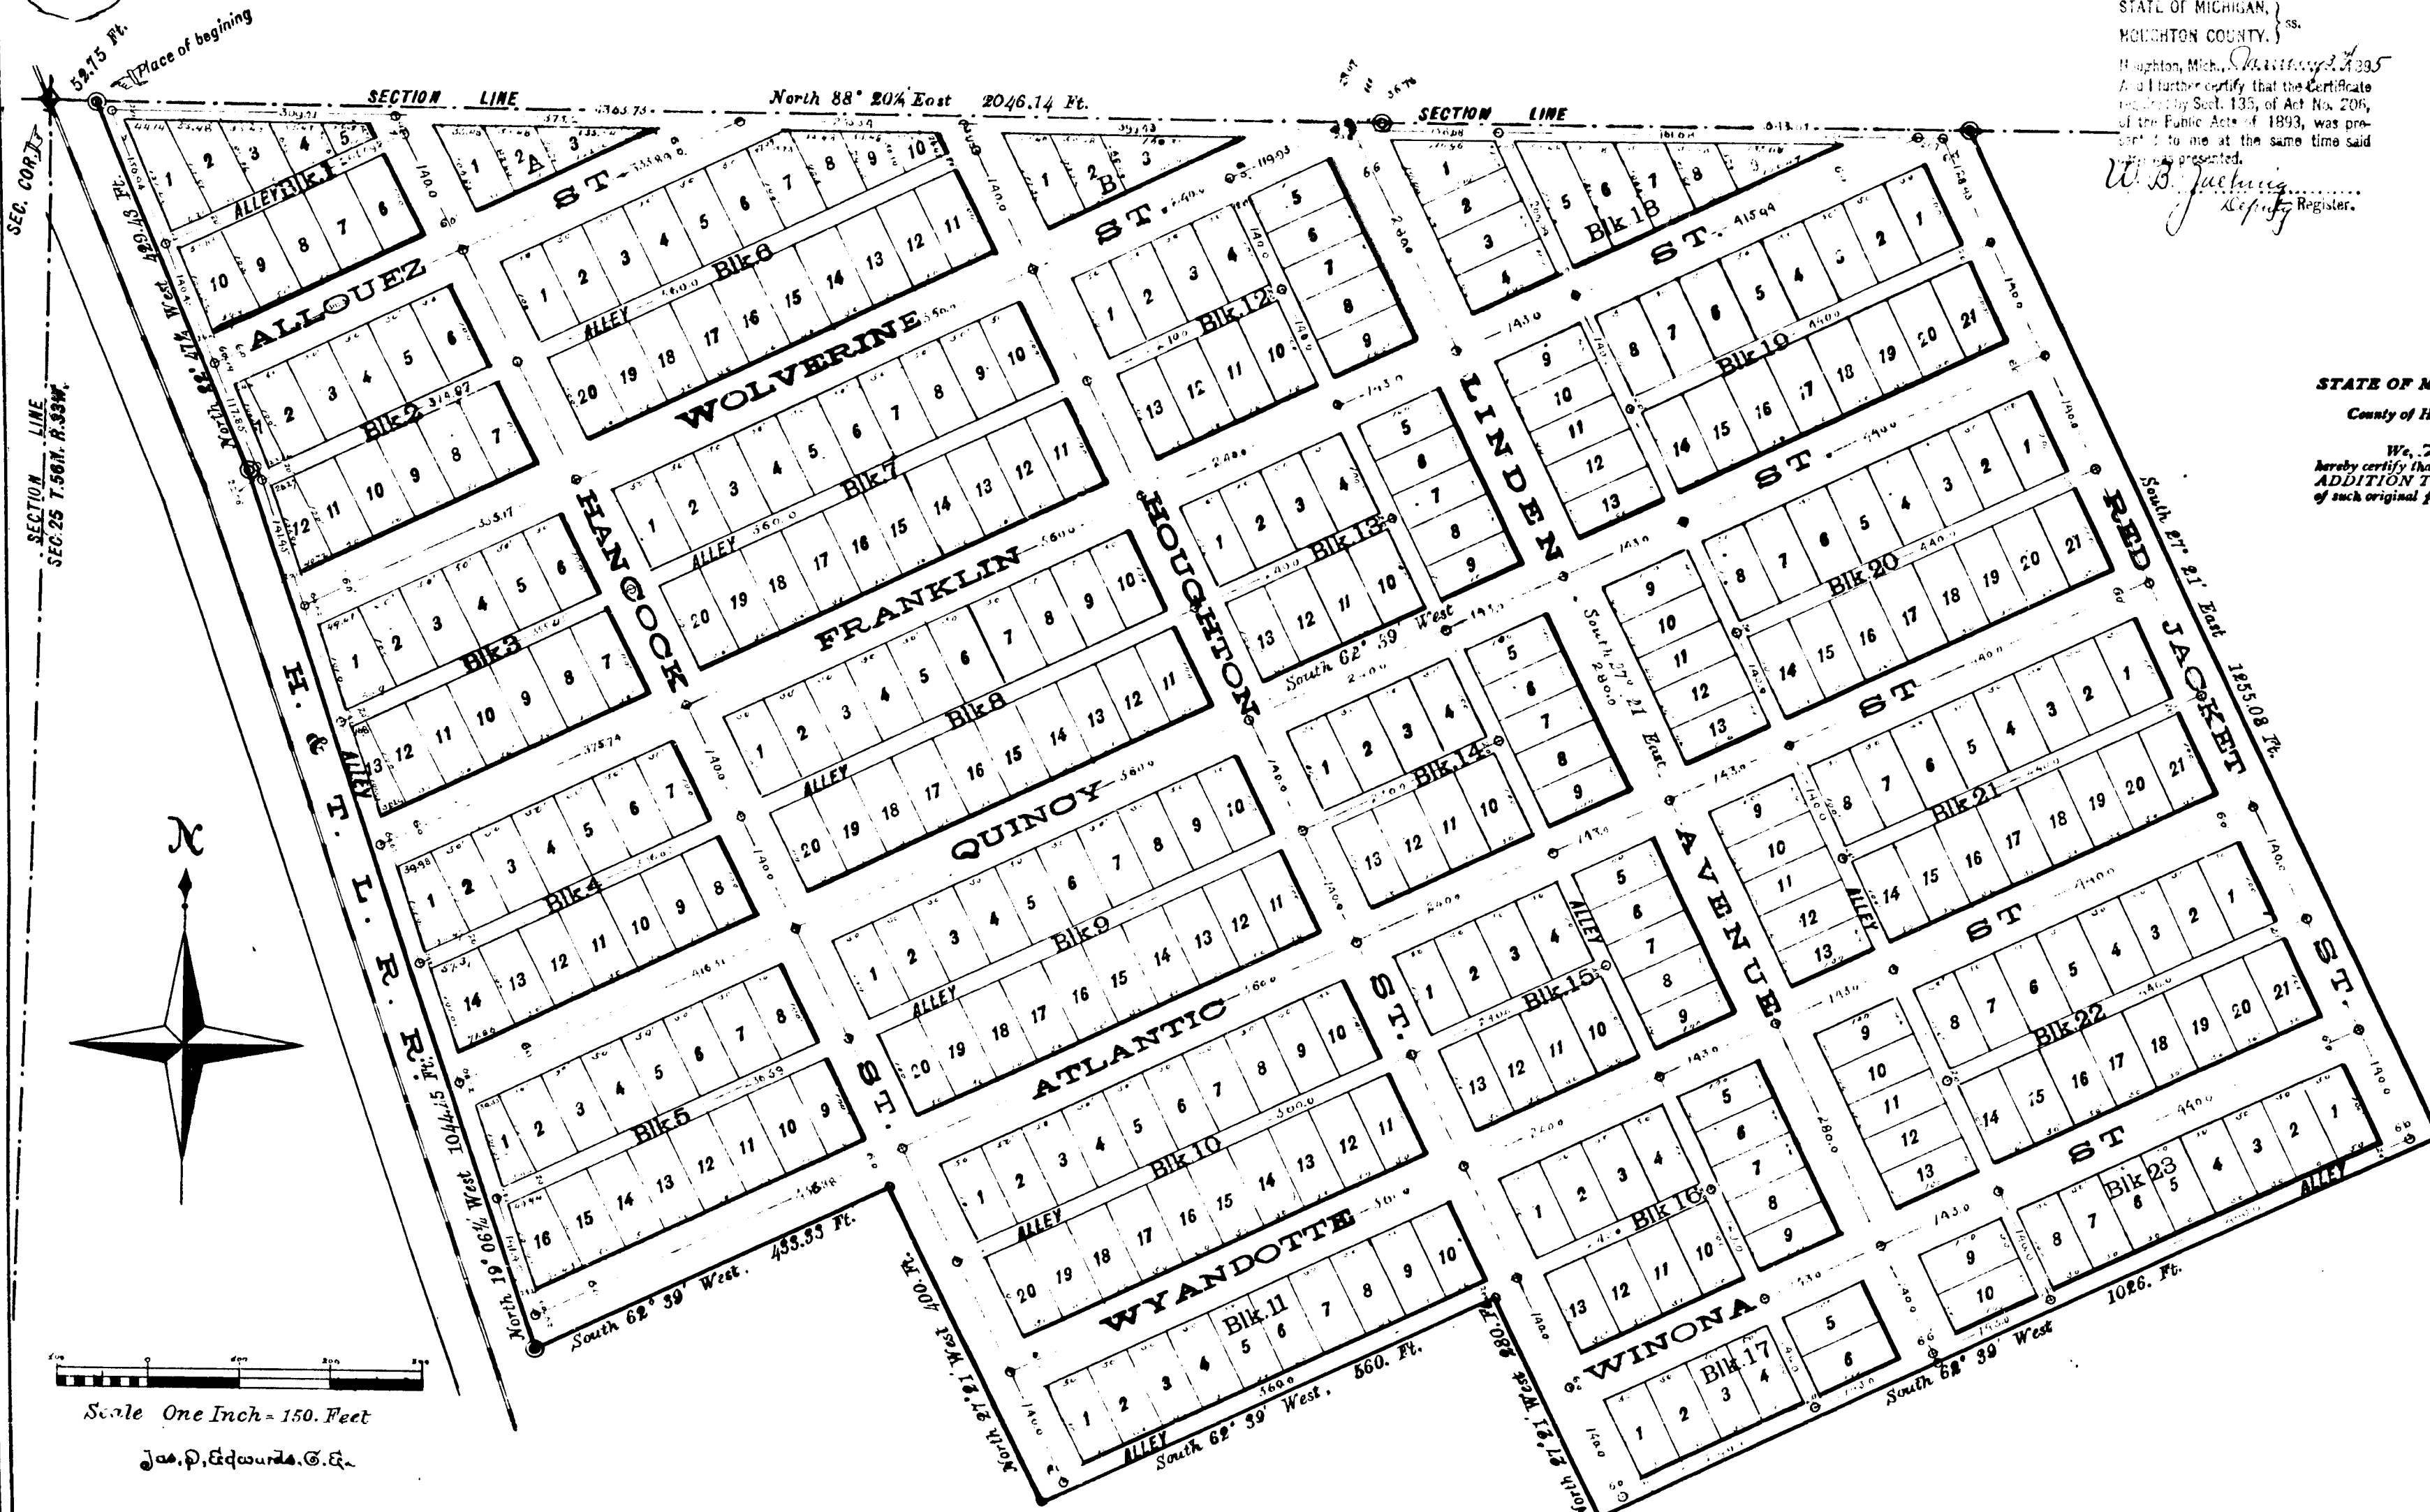

14009