

4216


MAP OF THE HANCOCK COPPER MINING COMPANY'S SECOND ADDITION TO THE VILLAGE OF HANCOCK

SCALE 1 IN. = 100 FT.

27 26 T.55N. R.34W.

34 35

Quincy Street

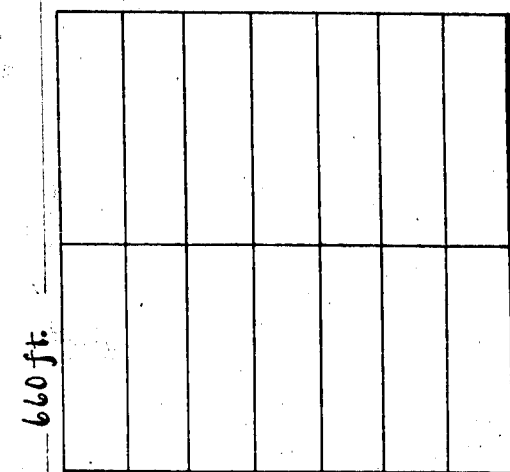


Street

Hancock

Street

Lake

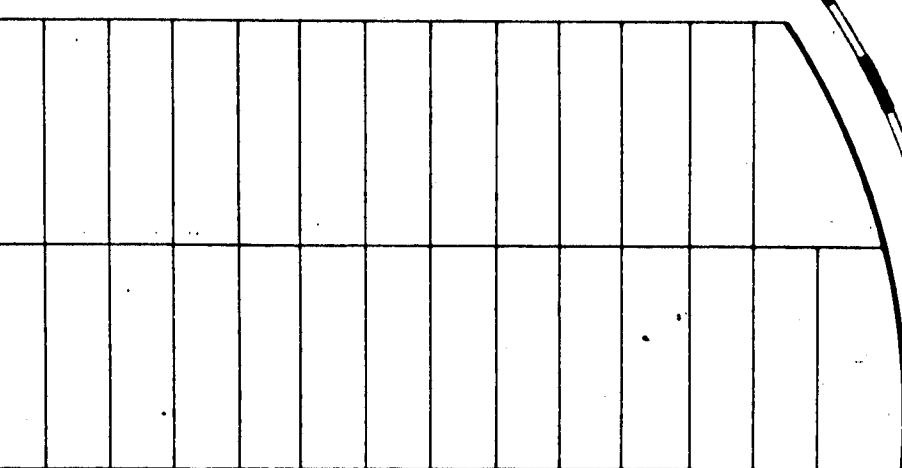


823.5 ft.

Water

Mill Street

Street

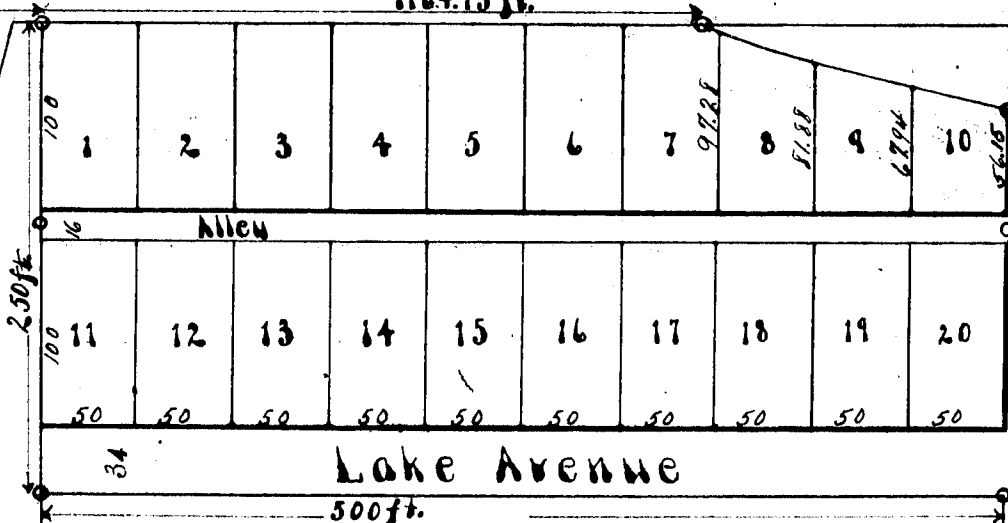

Lake Avenue

Fuel and Supply Co.

RECEIVED AND FILED
IN AUDITOR GENERAL'S OFFICE

Apr 11 1895

Deputy Auditor General

REGISTERED OFFICE,
HOUGHTON COUNTY.

Received the 4th day of January A.D. 1895

at 2 o'clock P.M.

Walter B. Jaehning
Deputy Register

I hereby certify that I have examined the records in my office relating to the description of lands in the within instrument and from such examination it appears that the State and County taxes have been fully paid for the five years preceding the date of said instrument.

Houghton, Mich. Jan 4 1895
J. W. Primorday
County Treasurer

Examined and approved
Dec. 29 1894
D.B. Ainger
Deputy Auditor General.

STATE OF MICHIGAN,
HOUGHTON COUNTY.

Houghton, Mich. January 7, 1895
And I further certify that the Certificate required by Sect. 135, of Act No. 206, of the Public Acts of 1893, was presented to me at the same time said deed was presented.

Walter B. Jaehning
Deputy Register

State of Michigan } S.S.
County of Houghton }
We Walter B. Jaehning Deputy Register of Deeds and Jerry Rourke Surveyor hereby certify that we have each carefully compared this copy with the plat of the Hancock Copper Mining Co's Second Addition to the Village of Hancock now of record in the office of Register of Deeds and that it is a true transcript thereof and of the whole of such record.
Walter B. Jaehning, Deputy Register of Deeds
Jerry Rourke, Surveyor

Know All Men by these Presents, That the Hancock Copper Mining Company a corporation organized and existing under and by virtue of the laws of the state of Michigan as proprietor has caused the land embraced in the annexed plat to be surveyed laid out and platted to be known as the Hancock Copper Mining Company's Second Addition to the Village of Hancock and that all streets and alleys as thereon shown are hereby dedicated to the use of the Public in Witness Whereof the said Hancock Copper Mining Company has caused these Presents to be subscribed by its President and Secretary thereto duly authorized this thirtieth day of November A.D. 1894.

Signed in presence of
J.T. Finnegan
C.T. Harrington

The Hancock Copper Mining Company
Edward Ryan
President.
August Mette
Secretary.

State of Michigan } S.S.
County of Houghton }
On this thirtieth day of November 1894 before me a Notary Public in and for said County personally came the above named Edward Ryan known to me to be President of The Hancock Copper Mining Company and August Mette known to me to be Secretary of said company and they severally acknowledged the execution of the foregoing instrument of writing by them subscribed to be the free act and deed of said company.

Jeremiah T. Finnegan
Notary Public

The land embraced in the annexed plat of the Hancock Copper Mining Company's Second Addition to the Village of Hancock is a portion of section number thirty-five (35) of Township number fifty-five (55) North of Range number thirty-four (34) West situated in the County of Houghton State of Michigan and is described as follows: From the section corner of sections number twenty-seven (27), twenty-six (26), thirty-four (34), thirty-five (35) Township fifty-five (55) North of Range thirty-four (34) West Six Hundred and sixty (660) ft. South on the section line between sections thirty-four (34) and thirty-five (35) Thence East at an angle of ninety (90) degrees with last course Eight Hundred and twenty-three and five tenths (823.5) ft. to the point of Beginning Thence South at an angle of ninety (90) degrees with last course a distance of Two Hundred and fifty (250) ft. Thence East at an angle of ninety (90) degrees with last course a distance of Five Hundred (500) ft. Thence North at an angle of ninety (90) degrees with last course a distance of Two Hundred and six and fifteen hundredths (206.15) ft. Thence North-westerly along a curved line of nine hundred and fifty-five and thirty-six one hundredths (955.36) ft. radius to a point which is six hundred and sixty (660) ft. South of and Eleven Hundred and sixty-four and seventy-three one hundredths (1164.73) ft. East of the above named section corner. Thence East along the south Boundary of Water St. to the Point of Beginning.

I hereby certify that the plat hereon delineated is a correct one and that permanent monuments consisting of large boulders with cross marked thereon have been planted at points marked thus O as thereon shown at all angles in the boundary of the land platted and at all intersection of streets or streets and alleys.

Jerry Rourke
Surveyor.

We Walter B. Jaehning deputy register of deeds and Jerry Rourke Surveyor hereby certify that we have each carefully compared this copy with the original plat of the Hancock Copper Mining Co's Second Addition to the Village of Hancock and that it is an exact copy thereof and of the whole of such original map or plat.

Walter B. Jaehning
Deputy Register of Deeds


Surveyor.

MAP OF THE HANCOCK COPPER MINING COMPANY'S SECOND ADDITION TO THE VILLAGE OF HANCOCK

SCALE 1 IN. = 100 FT.


27 26 T.55N. R.34W.
34 35

Quincy Street

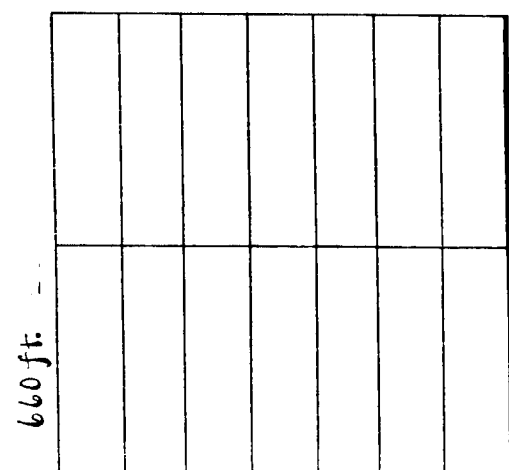


Street

Hancock

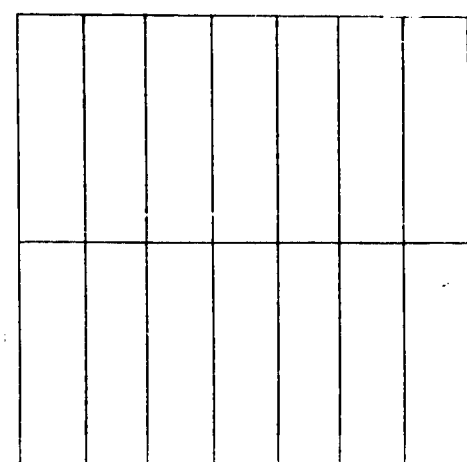

Lake


Street

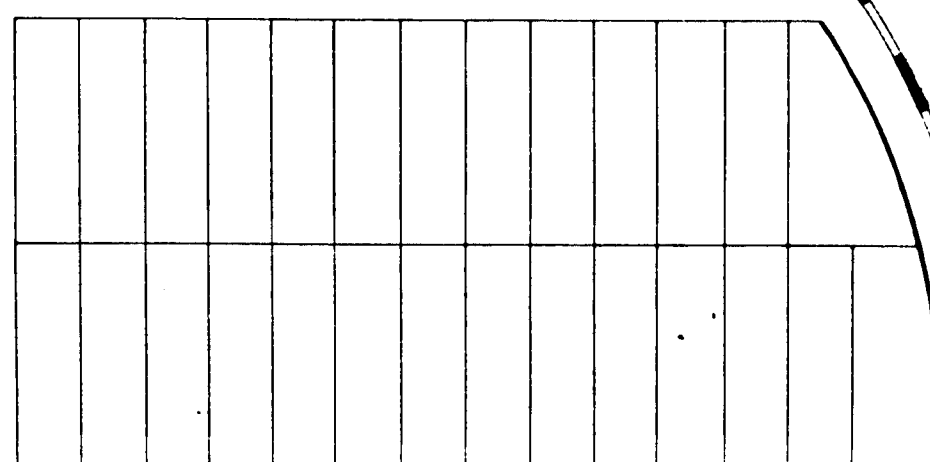


823.5 ft.

Water

Mill Street

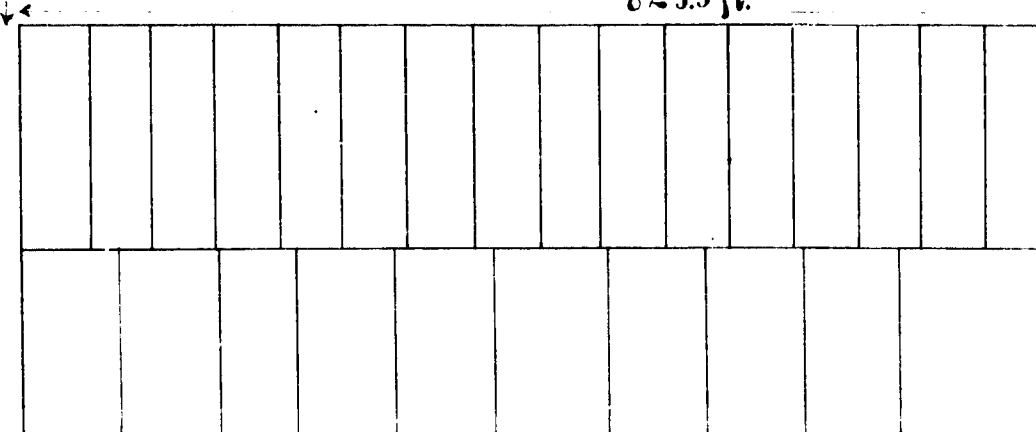

Street

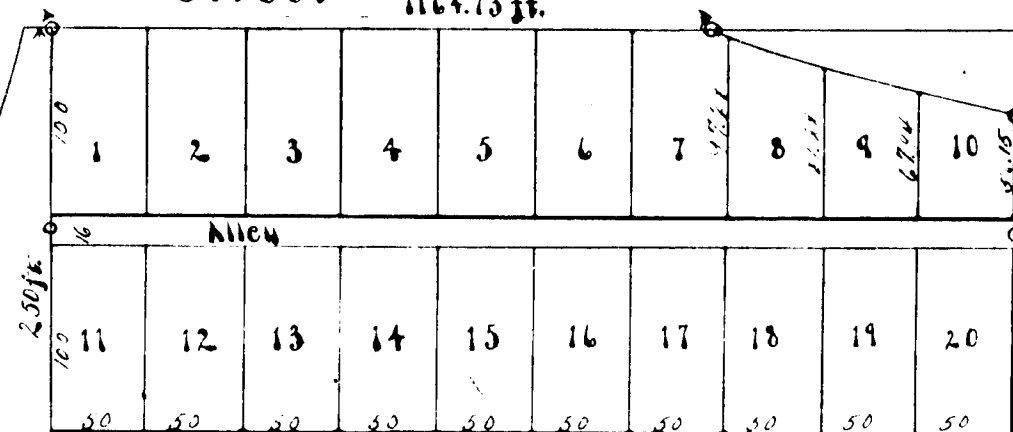

Lake Avenue

Fuel and Supply Co.

RECEIVED AND FILED
IN AUDITOR GENERAL'S OFFICE

Walter B. Jachning
Deputy Auditor General.

January 5, 1895
Walter B. Jachning
Deputy Auditor General.

I hereby certify that I have examined the records in my office relating to the disposition of lands in the within instrument and from such examination it appears that the State and County taxes have been fully paid for the five years preceding the date of said instrument.

Houghton, Mich. Jan 4 1895
J. H. Pringle
County Treasurer.

Examined and approved
Dec. 29 1894
D.B. Ainger
Deputy Auditor General.

STATE OF MICHIGAN,
HOUGHTON COUNTY.)

Houghton, Mich. Dec 29 1894
And I further certify that the Certificate required by Sect. 135, of Act No. 206, of the Public Acts of 1893, was presented to me at the same time said documents presented.

State of Michigan } S.S.
County of Houghton }
I, Walter B. Jachning, Deputy Register of Deeds, do hereby certify that I have carefully compared this copy with the plat of the Hancock Copper Mining Co's Second Addition to the Village of Hancock now of record in the office of Register of Deeds and that it is a true and correct copy thereof.
Walter B. Jachning, Deputy Register of Deeds.
Jerry Bourke, Surveyor.

Know All Men by these Presents, That the Hancock Copper Mining Company a corporation organized and existing under and by virtue of the laws of the State of Michigan as proprietor has caused the land embraced in the annexed plat to be surveyed laid out and platted to be known as the Hancock Copper Mining Company's Second Addition to the Village of Hancock and that all streets and alleys as thereon shown are hereby dedicated to the use of the Public in Witness Whereof the said Hancock Copper Mining Company has caused these Presents to be subscribed by its President and Secretary thereto duly authorized this thirtieth day of November A.D. 1894.

Signed in presence of } The Hancock Copper Mining Company
J.T. Finnegan }
C.T. Harrington }
Edward Ryan President.
August Mette Secretary.

State of Michigan } S.S.
County of Houghton }
On this thirtieth day of November 1894 before me a Notary Public in and for said County personally came the above named Edward Ryan known to me to be President of The Hancock Copper Mining Company and August Mette known to me to be Secretary of said company and they severally acknowledged the execution of the foregoing instrument of writing by them subscribed to be the free act and deed of said company.

Jeremiah T. Finnegan
Notary Public

The land embraced in the annexed plat of the Hancock Copper Mining Company's Second Addition to the Village of Hancock is a portion of section number thirty-five (35) of Township number fifty-five (55) North of Range number thirty-four (34) West situated in the County of Houghton State of Michigan and is described as follows: From the section corner of sections number twenty-seven (27), twenty-six (26), thirty-four (34), thirty-five (35) Township fifty-five (55) North of Range thirty-four (34) West Six Hundred and sixty (660) ft. South on the section line between sections thirty-four (34) and thirty-five (35) Thence East at an angle of ninety (90) degrees with last course Eight Hundred and twenty-three and five tenths (823.5) ft. to the point of Beginning Thence South at an angle of ninety (90) degrees with last course a distance of Two Hundred and fifty (250) ft. Thence East at an angle of ninety (90) degrees with last course a distance of Five Hundred (500) ft. Thence North at an angle of ninety (90) degrees with last course a distance of Two Hundred and six and fifteen hundredths (206.15) ft. Thence North-westerly along a curved line of nine hundred and fifty-five and thirty-six one hundredths (955.36) ft. radius to a point which is six hundred and sixty (660) ft. South of and Eleven Hundred and sixty-four and seventy-three one hundredths (1164.73) ft. East of the above named section corner Thence East along the south Boundary of Water St. to the Point of Beginning.

I hereby certify that the plat hereon delineated is a correct one and that permanent monuments consisting of large boulders with cross marked thereon have been planted at points marked thus 'o' as thereon shown at all angles in the boundary of the land platted and at all intersection of streets or streets and alleys.

Jerry Bourke

Surveyor.

We, Walter B. Jachning, Deputy Register of Deeds and Jerry Bourke Surveyor hereby certify that we have carefully compared this copy with the original plat of the Hancock Copper Mining Co's Second Addition to the Village of Hancock and that it is an exact copy thereof and of the whole of such original map or plat.

Walter B. Jachning, Deputy Register of Deeds.
Jerry Bourke, Surveyor.

14010