


ANTHONY'S ADDITION TO HANCOCK

SCALE:-

1 INCH=80 FEET.

1895.

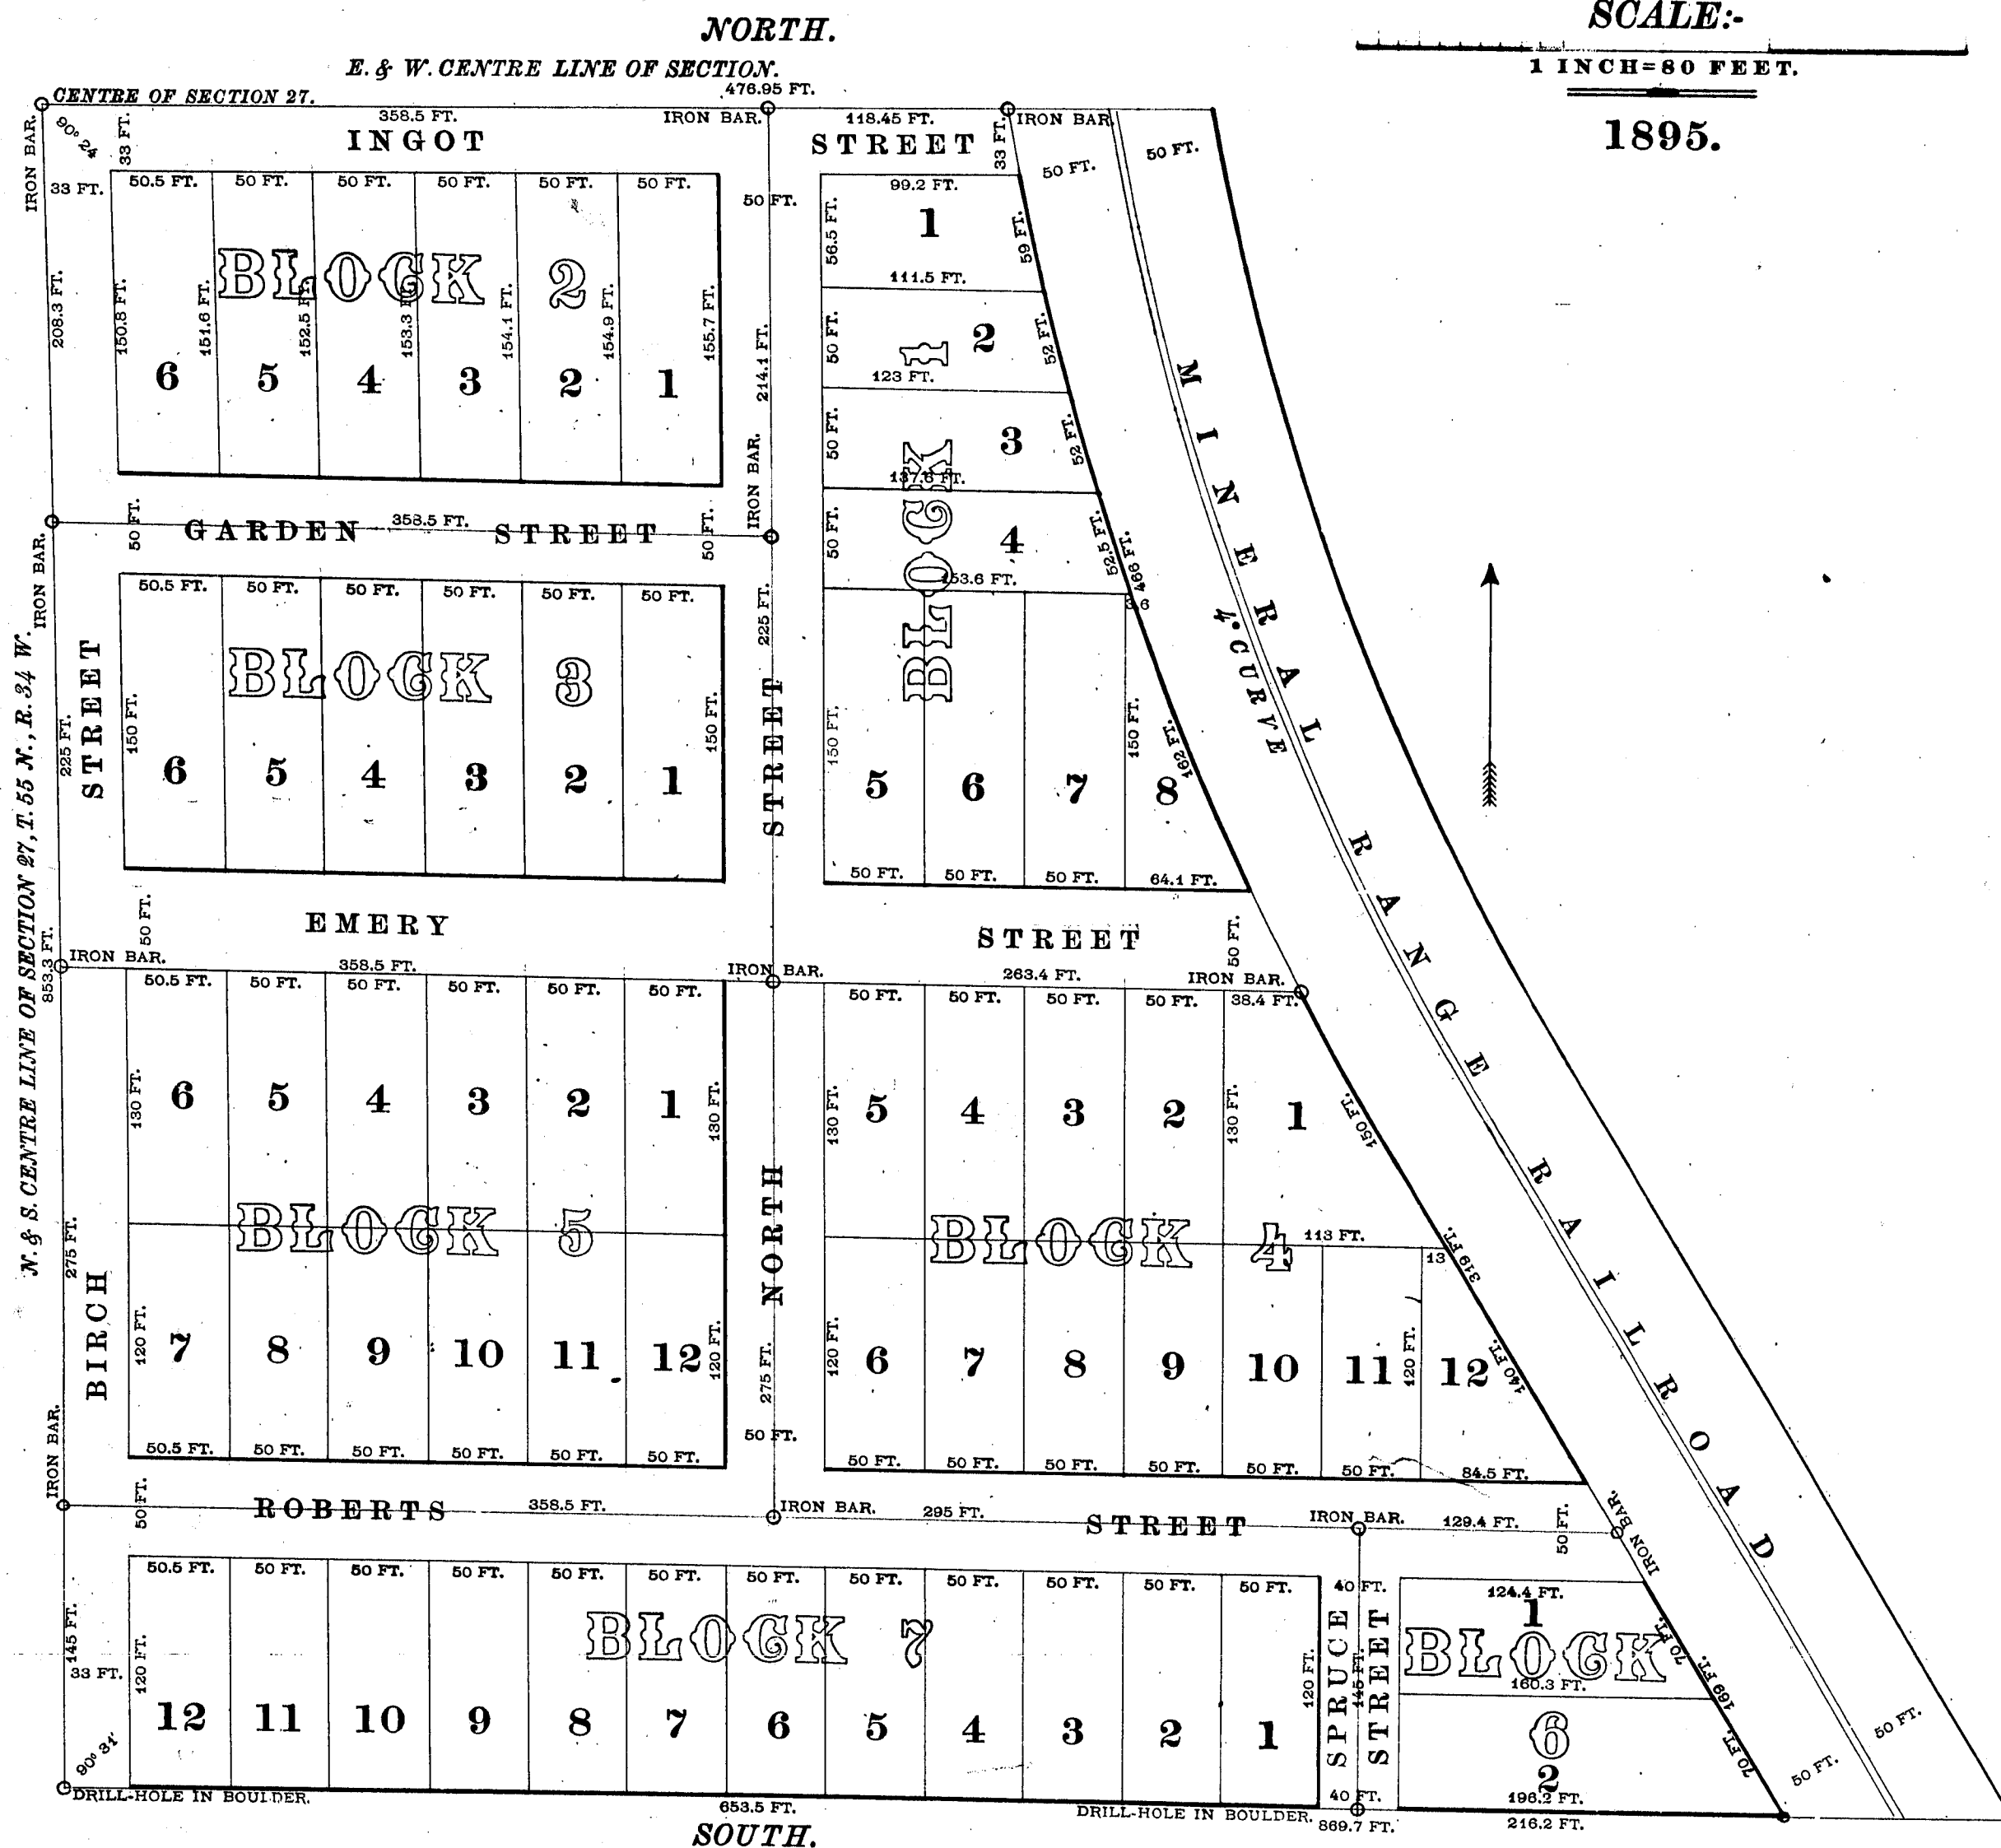

DESCRIPTION.

The land embraced in the annexed plat of Anthony's Addition to Hancock is described as follows:- Commencing at the centre of Section 27, Township 55 North, Range 34 West of the Principal Meridian of Michigan; running thence south on the centre line of said section 27, eight hundred fifty-three and three-tenths feet (853.3 ft.); thence south eighty-nine degrees and twenty-nine minutes east (S. 89° 29' E.), eight hundred sixty-nine and seven-tenths feet (869.7 ft.) to the right-of-way of the Mineral Range Railroad; thence in a north-westerly direction along the west boundary of said right-of-way, nine hundred fifty-four feet (954 ft.) more or less, to the east and west centre line of said section 27; thence west on said centre line; four hundred seventy-six and ninety-five hundredths feet (476.95 ft.) to the point of beginning.

SURVEYOR'S CERTIFICATE.

I hereby certify that the plat hereon delineated is a correct one and that permanent monuments consisting of iron bars have been planted at all points marked thus $\circ$ as thereon shown, at all angles in the boundaries of the land platted and at the intersections of the streets. *W. W. Stockly*, Surveyor.

DEDICATION.

Know All Men by these Presents, that I, Francis W. Anthony, widower, of Hancock Township, Houghton County, Michigan, as proprietor, have caused the land embraced in the annexed plat to be surveyed, laid out and platted, to be known as Anthony's Addition to Hancock, and that the streets, as shown on said plat, are hereby dedicated to the uses of the public,
Signed and sealed in presence of
T. B. Dunstan
C. D. Hanchette

State of Michigan S.S.
County of Houghton On this 22nd. day of June, A.D. 1895, before me, a Notary Public in and for said County, personally came the above named Francis W. Anthony, known to me to be the person described in and who executed the above dedication and acknowledged the same to be his free act and deed.

Charles D. Hanchette,
Notary Public, Houghton County, Michigan.

Examined and Approved June 29, 1895.

STATE OF MICHIGAN,
HOUGHTON COUNTY.

Received for record the 5th day
of July A. D. 1895, at 3
o'clock P. M., and recorded in Vol.
1 of Plats page 29
Walter B. Jaehning
Deputy Register

REGISTERED OFFICE,
HOUGHTON COUNTY, MICH.

Received for record the 5th day
of July A. D. 1895, at 3
o'clock P. M., and recorded in Vol.
1 of Plats page 29
Walter B. Jaehning
Deputy Register

Deputy Auditor General.

I hereby certify that I have examined the records in my office relating to the description of lands in the within instrument and from such examination it appears that the State and County taxes have been fully paid for the five years preceding the date of said instrument.

Houghton, Mich. July 5, 1895.
J. N. Piroski
County Treasurer.

STATE OF MICHIGAN,
County of Houghton.

We, Walter B. Jaehning, Deputy Register of Deeds, and W. W. Stockly, Surveyor, hereby certify that we have each separately compared the annexed copy with the Plat of Anthony's addition to Hancock

now of record in the office of Register of Deeds, and that it is a true transcript therefrom and of the whole of such record.

Walter B. Jaehning, Deputy Register of Deeds,
W. W. Stockly, Surveyor.

We, Walter B. Jaehning, Deputy Register of Deeds, and W. W. Stockly, Surveyor, hereby certify that we have each separately compared this copy with the original plat of Anthony's addition to Hancock and that it is an exact copy thereof and of the whole of such original map or plat.

Walter B. Jaehning, Deputy Register of Deeds,
W. W. Stockly, Surveyor.


14012

ANTHONY'S ADDITION TO HANCOCK

SCALE:-

1 INCH=80 FEET.

1895.

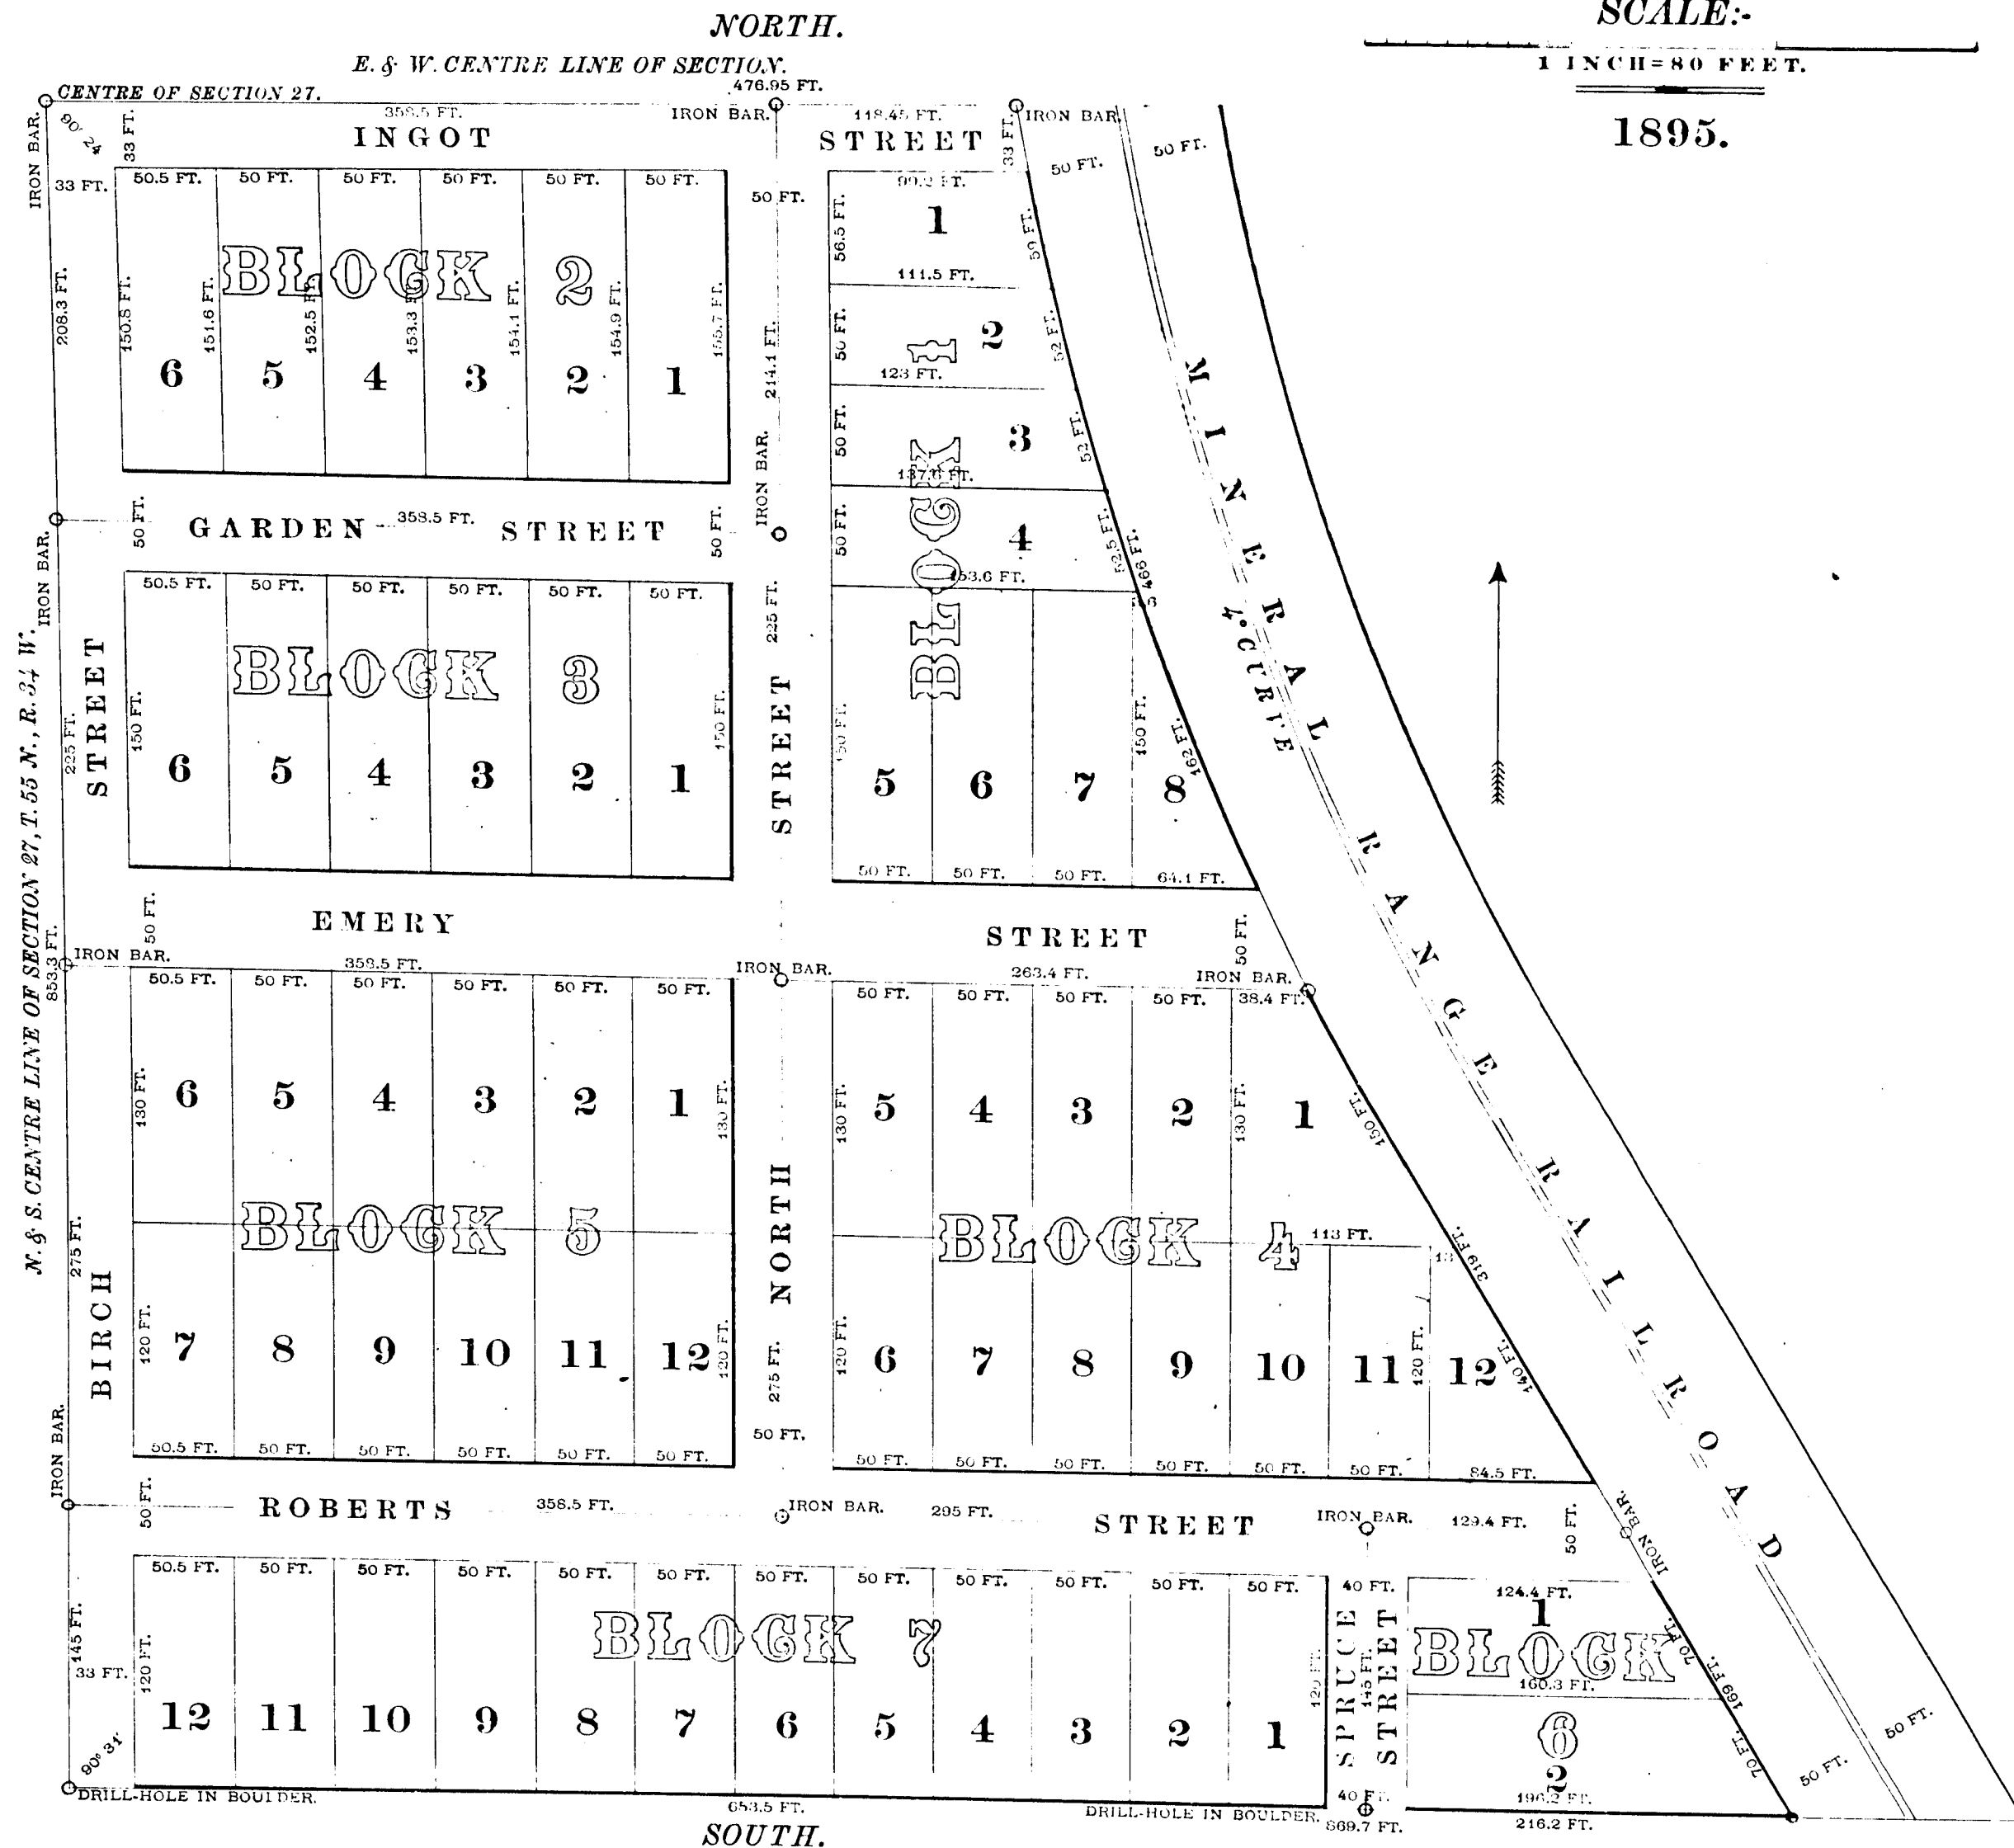

DESCRIPTION.

The land embraced in the annexed plat of Anthony's Addition to Hancock is described as follows:- Commencing at the centre of Section 27, Township 55 North, Range 34 West of the Principal Meridian of Michigan; running thence south on the centre line of said section 27, eight hundred fifty-three and three-tenths feet (853.3 ft.); thence south eighty-nine degrees and twenty-nine minutes east (S. 89° 29' E.), eight hundred sixty-nine and seven-tenths feet (869.7 ft.) to the right-of-way of the Mineral Range Railroad; thence in a north-westerly direction along the west boundary of said right-of-way, nine hundred fifty-four feet (954 ft.) more or less, to the east and west centre line of said section 27; thence west on said centre line; four hundred seventy-six and ninety-five hundredths feet (476.95 ft.) to the point of beginning.

SURVEYOR'S CERTIFICATE.

I hereby certify that the plat hereon delineated is a correct one and that permanent monuments consisting of iron bars have been planted at all points marked thus $\odot$ as thereon shown, at all angles in the boundaries of the land platted and at the intersections of the streets. *W. W. Stockley*, Surveyor.

DEDICATION.

Know All Men by these Presents, that I, Francis W. Anthony, widower, of Hancock Township, Houghton County, Michigan, as proprietor, have caused the land embraced in the annexed plat to be surveyed, laid out and platted, to be known as Anthony's Addition to Hancock, and that the streets, as shown on said plat, are hereby dedicated to the uses of the public,
Signed and sealed in presence of
T. B. Dunstan
C. D. Hanchette

State of Michigan }
County of Houghton } S.S.

On this 22nd. day of June, A.D. 1895, before me, a Notary Public in and for said County, personally came the above named Francis W. Anthony, known to me to be the person described in and who executed the above dedication and acknowledged the same to be his free act and deed.

Charles D. Hanchette,
Notary Public, Houghton County, Michigan.

Examined and Approved June 29, 1895.

STATE OF MICHIGAN }
HOUGHTON COUNTY, } ss.

July 3, 1895
I, Walter B. Jaehring, Deputy Register of Deeds, do hereby certify that the Certificate of Dedication, 135, of Act No. 206, of the Public Acts of 1893, was presented to me at the same time said was presented.

STATE OF MICHIGAN }
HOUGHTON COUNTY, } ss.

Received for record the 5th day of July A. D. 1895, at 3 o'clock P. M. and recorded in Vol. 1 of Plats page 29
Walter B. Jaehring
Deputy Register

D. B. Ainger,
Deputy Auditor General.

I hereby certify that I have examined the records in my office relating to the description of lands in the within instrument and from such examination it appears that the State and County taxes have been fully paid for the five years preceding the date of said instrument.

Houghton, Mich., July 5, 1895
J. W. Simons,
County Treasurer.

STATE OF MICHIGAN } ss.
County of Houghton.

We, Walter B. Jaehring, Deputy Register of Deeds, and W. W. Stockley, Surveyor, hereby certify that we have each examined the annexed plat of Anthony's addition to Hancock

and do hereby certify that it is a true and correct copy of the whole of such record.

Walter B. Jaehring, Deputy Register of Deeds,
W. W. Stockley, Surveyor.

We, Walter B. Jaehring, Deputy Register of Deeds, and W. W. Stockley, Surveyor, hereby certify that we have each fully compared this copy with the original plat of Anthony's addition to Hancock and that it is a correct copy thereof and of the whole of such original map and plat.

Walter B. Jaehring, Deputy Register of Deeds,
W. W. Stockley, Surveyor.

14012