

4380

PLAT OF THE SIXTH ADDITION TO THE VILLAGE OF LAURIUM


(FORMERLY VILLAGE OF CALUMET) Added by Supervisor on Feb 8/98
See letter No. 40113 - 12/13/98



SCALE 100 FT. TO 1 IN.

RECEIVED AND FILED
IN AUDITOR GENERAL'S OFFICE
July 11 1895
D. B. Hingel
Deputy Auditor General

PLACE OF BEGINNING
FROM PIN 402.86 FEET
EAST OF 1/2 POST ON NORTH
SIDE OF NW 1/4 SEC 24, 38-43

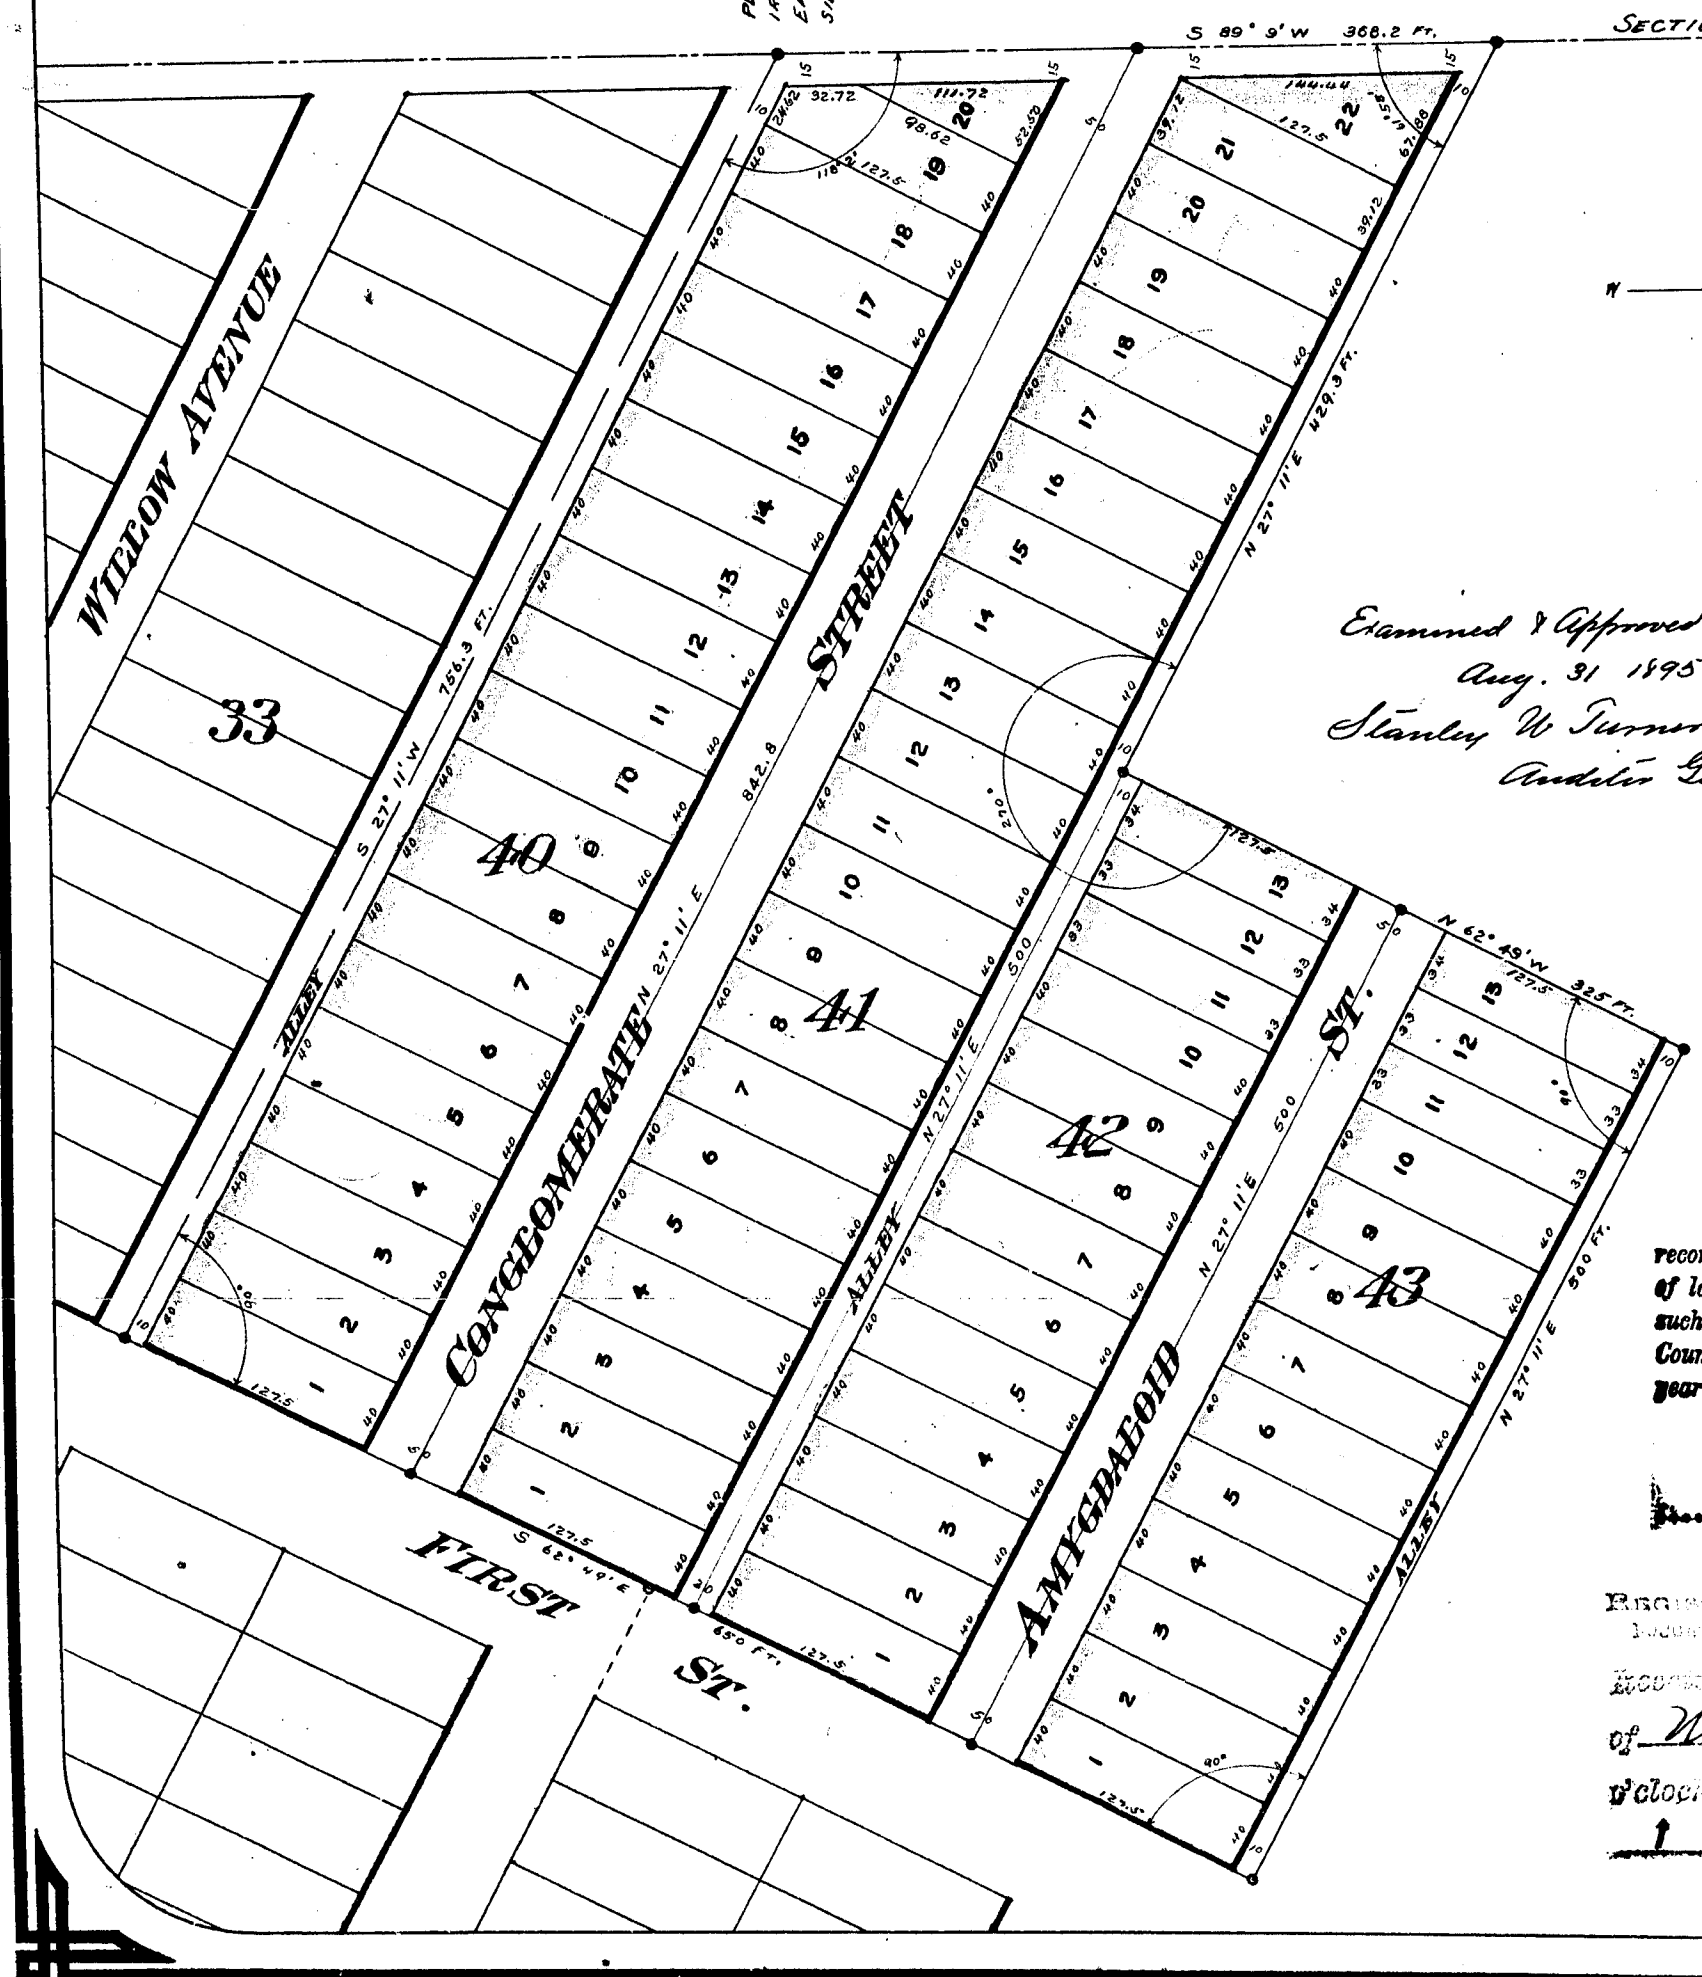

Examined & Approved
Aug. 31 1895
Stanley W. Turner
Auditor General

Know all men by these presents that Ernest Bollmann as proprietor, and Artha E. Bollmann his wife, have caused the land embraced in the annexed plat to be surveyed, laid out, and platted, to be known as the Sixth Addition to the Village of Laurium, formerly Village of Calumet, and that the streets and alleys as shown on said plat are

Signed and sealed in presence of
Ernest Bollmann
Artha E. Bollmann
Augusta Heinicke
Sophie Hoppert

State of Michigan } ss.
County of Houghton }
On this 15th day of August, 1895 before me, a Notary Public, in and for said County, personally appeared, the above named Ernest Bollmann, and Artha E. Bollmann his wife, known to me to be the persons who executed the above dedication, and acknowledged the same to be their free act and deed.

Notary Public, Houghton County, Michigan

The land embraced in the annexed plat of the Sixth Addition to the Village of Laurium, formerly Village of Calumet, is a portion of Section number twenty four (24) of Township number fifty six (56) north, of Range number thirty three (33) west, Situated in the County of Houghton, State of Michigan, and is described as follows: Beginning at an iron pin in rock which marks the north east corner of the Fourth Addition to the Village of Calumet; thence south twenty seven degrees and eleven minutes west (S 27° 11' W), seven hundred and fifty six and three tenths (756.3) feet; thence south sixty two degrees and forty nine minutes east (S 62° 49' E) along the north side of first street, six hundred and fifty (650) feet; thence north twenty seven degrees and eleven minutes east (N 27° 11' E) five hundred (500) feet; thence north sixty two degrees and forty nine minutes west (N 62° 49' W), three hundred and twenty five (325) feet; thence north twenty seven degrees and eleven minutes east (N 27° 11' E) four hundred and twenty nine and three tenths (429.3) feet; thence south eighty nine degrees and nine minutes west (S 89° 9' W) along section line, three hundred and sixty eight and two tenths (368.2) feet, to point of beginning. In above description, the west boundary of the north west quarter of said section twenty four (24) is the assumed meridian.

I hereby certify that the plat herein drawn is a correct one, and that permanent monuments consisting in each and every case of an iron pin, six inches long, and one inch in diameter, tightly wedged in a boulder, have been planted at all the points marked thus o on plat, at all the angles in the boundaries of the land platted and at all the intersections of streets or streets and alleys.

I hereby certify that I have examined the records in my office relating to the description of lands in the within instrument and from such examination it appears that the State and County taxes have been fully paid for the five years preceding the date of said instrument.

Houghton, Mich. Nov 18 1895
W. B. Jaehring
County Treasurer

Recorded
of November 18 95 at 2
o'clock P. M. and recorded in Vol. 1
Plat 67
Walter B. Jaehring
Deputy

State of Michigan } ss.
County of Houghton }
We, Walter B. Jaehring, Deputy Register of Deeds, and A. M. Edwards, Surveyor, hereby certify that we have each carefully compared the plat herein drawn with the original of the Sixth Addition to the Village of Laurium, formerly Village of Calumet and that it is an exact copy thereof and of the whole of such plat.

STATE OF MICHIGAN } ss.
County of Houghton }
We, Walter B. Jaehring, Deputy Register of Deeds, and A. M. Edwards, Surveyor, hereby certify that each of us has compared the annexed copy with the original of the Sixth Addition to the Village of Laurium, formerly Calumet now of record in the office of Register of Deeds, and that it is a true and correct copy of the whole of such record.

4380


14015

2380

PLAT OF THE SIXTH ADDITION TO THE VILLAGE OF LAURIUM

(FORMERLY VILLAGE OF CALUMET)

Added by James W. ... on Feb 8/98
See letter No. 40113 - 12/13/98

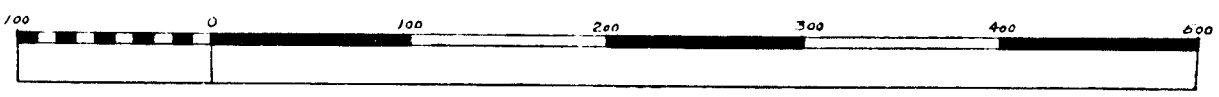


SCALE 100 FT. TO 1 IN.

RECEIVED AND FILED
IN AUDITOR GENERAL'S OFFICE

July 11 1895
D. A. Turner
Deputy Auditor General.

PLACE OF BEGINNING
IRON PIN 40786 FEET
EAST OF 1/2 POST ON NORTH
SIDE OF NW 1/4 SEC 24, 38-13

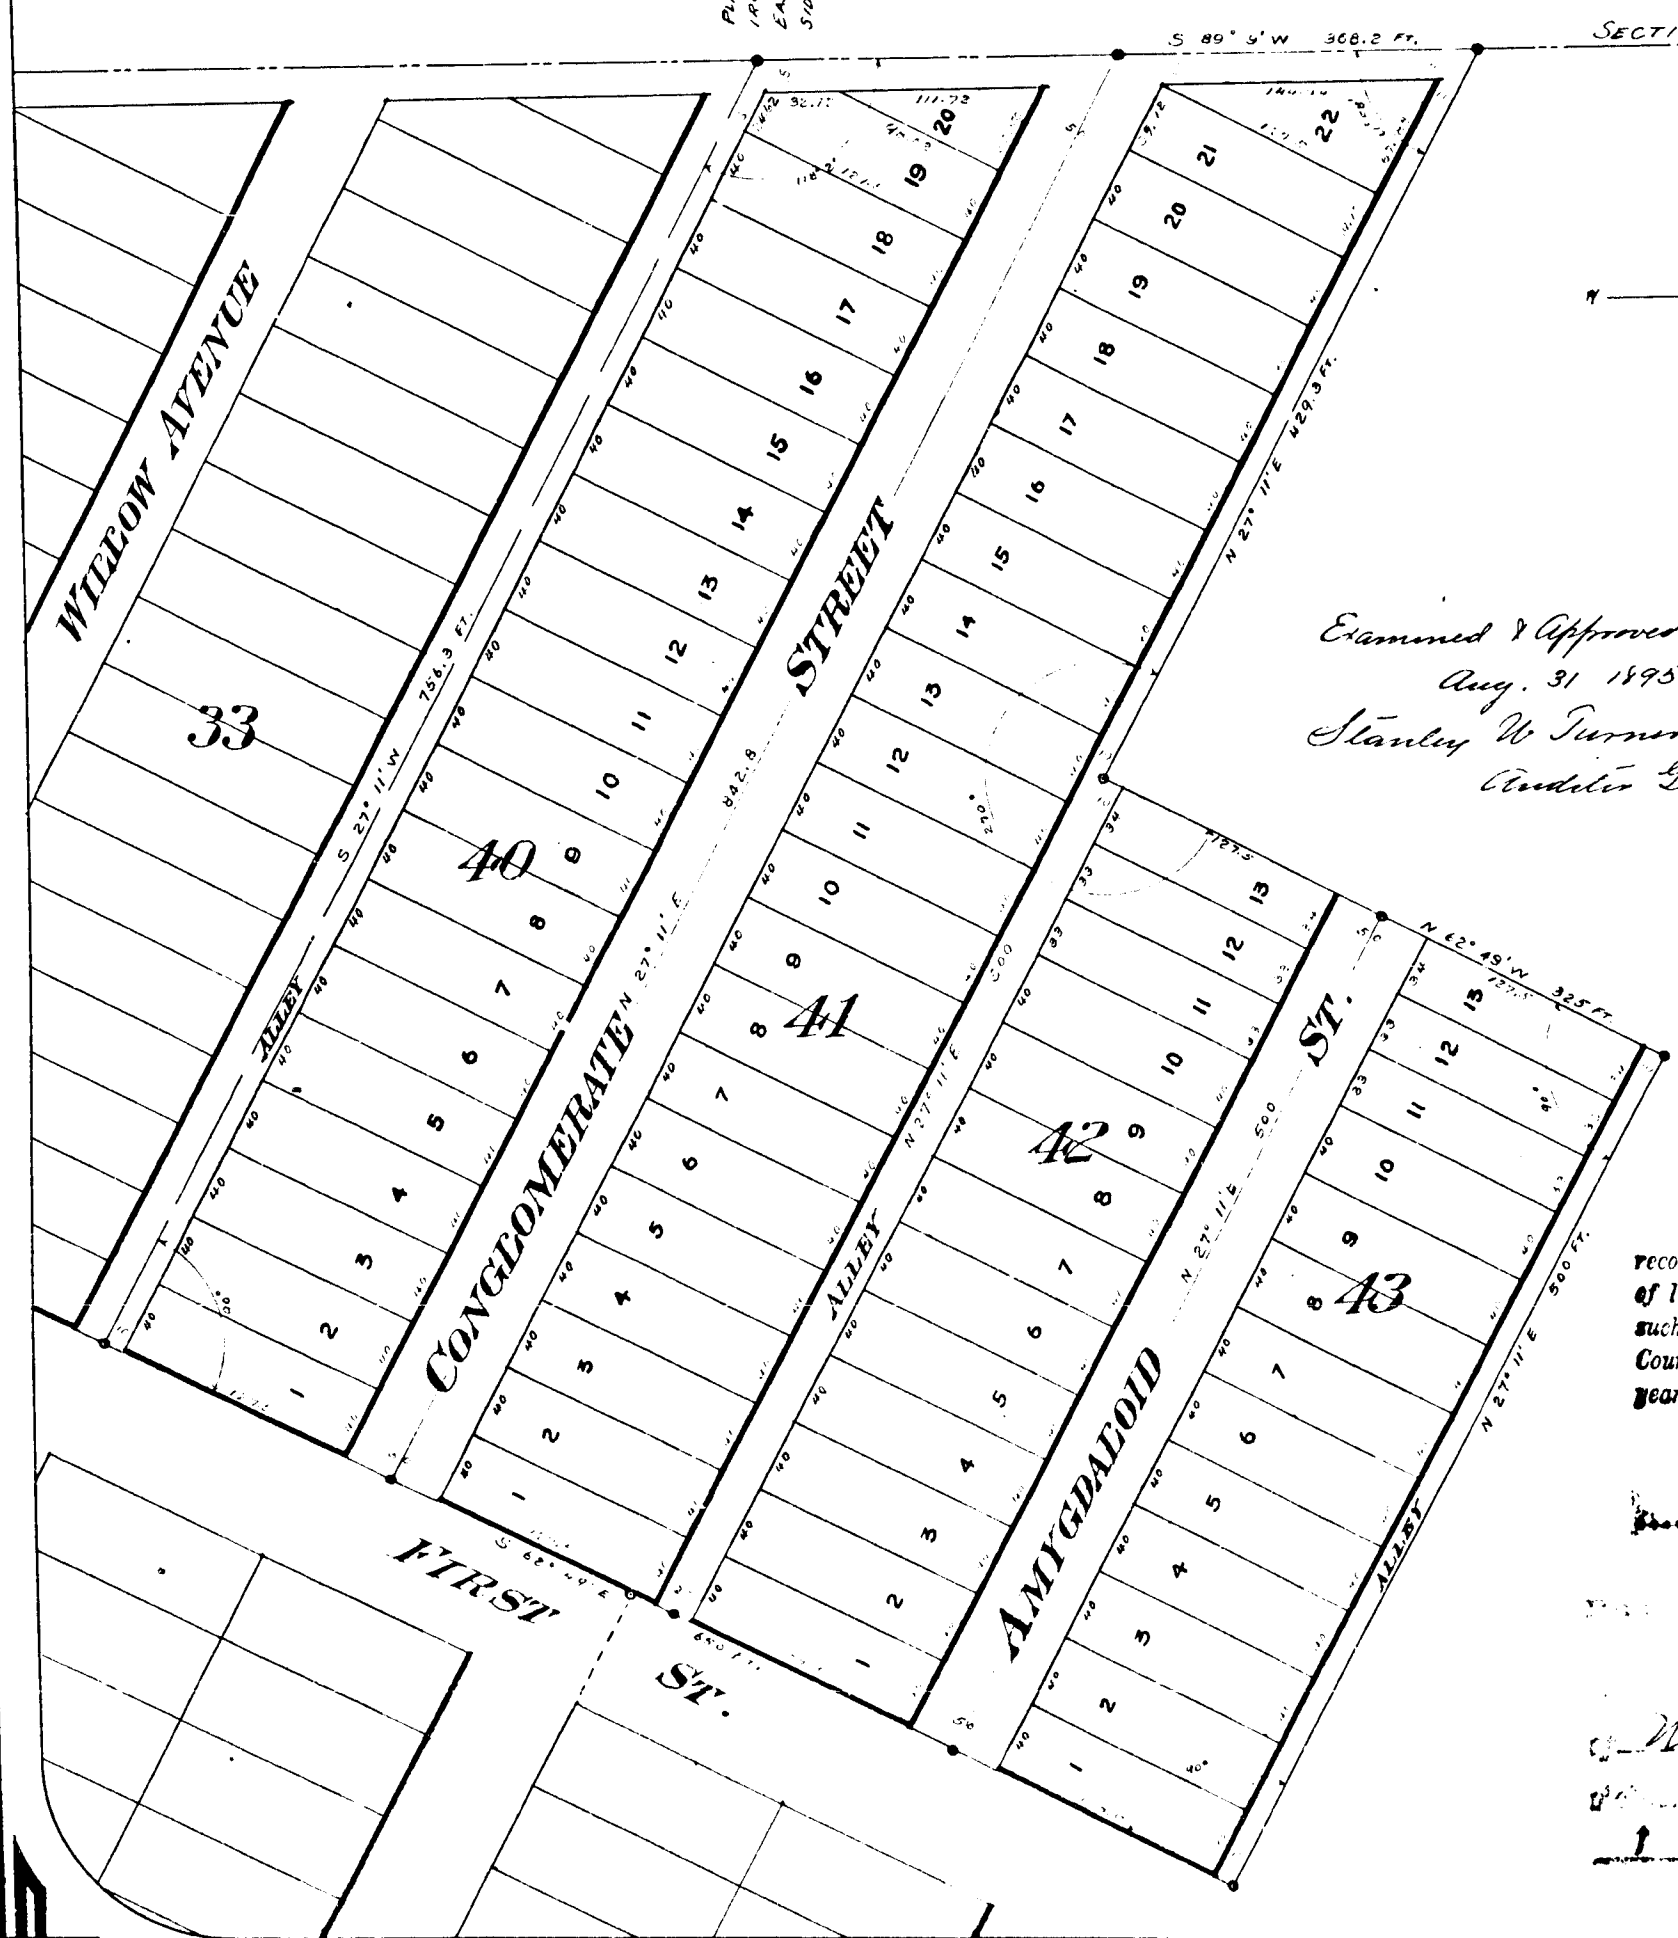

Examined & Approved
Aug. 31 1895
Stanley W. Turner
Auditor General.

Know all men by these presents that Ernest Bollmann as proprietor, and Bertha E. Bollmann his wife, have caused the land embraced in the annexed plat to be surveyed, laid out, and platted, to be known as the Sixth Addition to the Village of Laurium, formerly Village of Calumet, and that the streets and alleys as shown on said plat are hereby dedicated to the use of the public.

Signed and sealed in presence of
Augusta Heinicke
Sophie Hoppert
Ernest Bollmann
Bertha E. Bollmann

State of Michigan } ss.
County of Houghton }

On this 15th day of August, 1895 before me, a Notary Public, in and for said County, personally appeared, the above named Ernest Bollmann, and Bertha Bollmann his wife, known to me to be the persons who executed the above dedication, and acknowledged the same to be their free act and deed.

Notary Public, Houghton County, Michigan

The land embraced in the annexed plat of the Sixth Addition to the Village of Laurium, formerly Village of Calumet, is a portion of Section number twenty four (24) of Township number fifty six (56) north, of Range number thirty three (33) west, situated in the County of Houghton, State of Michigan, and is described as follows: Beginning at an iron pin in rock which marks the north east corner of the Fourth Addition to the Village of Calumet; thence south twenty seven degrees and eleven minutes west (S 27° 11' W), seven hundred and fifty six and three tenths (756.3) feet; thence south sixty two degrees and forty nine minutes east (S 62° 49' E) along the north side of first street, six hundred and fifty (650) feet; thence north twenty seven degrees and eleven minutes east (N 27° 11' E) five hundred (500) feet; thence north sixty two degrees and forty nine minutes west (N 62° 49' W), three hundred and twenty five (325) feet; thence north twenty seven degrees and eleven minutes east (N 27° 11' E) four hundred and twenty nine and three tenths (429.3) feet; thence south eighty nine degrees and nine minutes west (S 89° 9' W) along section line, three hundred and sixty eight (368) feet to point of beginning. In above description, the west boundary of the north west quarter of said section twenty four (24) is the assumed meridian.

I hereby certify that the plat hereon drawn is a correct one, and that permanent monuments consisting in each and every case of an iron pin, six inches long, and one inch in diameter, tightly wedged in a boulder, have been planted at all the points marked thus o on plat, at all the angles in the boundaries of the land platted and at all the intersections of streets or streets and alleys.

I hereby certify that I have examined the records in my office relating to the description of lands in the within instrument and from such examination it appears that the State and County taxes have been fully paid for the five years preceding the date of said instrument.

Houghton, Mich. ... 1895
W. J. Edwards
County Treasurer.

November 15 1895
P. M. ...
Plat 67
Walter B. Jaehring
Deputy

State of Michigan } ss.
County of Houghton }

Deputy, Register of Deeds, and W. J. Edwards
Surveyor, hereby certify that we have carefully compared the plat hereon drawn with the plat of the Sixth Addition to the Village of Laurium, formerly Village of Calumet, and that it is an exact copy thereof, and is the whole and true plat.

Walter B. Jaehring Deputy Register of Deeds
W. J. Edwards Surveyor

STATE OF MICHIGAN } ss.

Walter B. Jaehring Deputy
W. J. Edwards

The Sixth Addition
to the Village of Laurium, formerly Calumet

Walter B. Jaehring Deputy
W. J. Edwards