


4402

ANTHONY'S SECOND ADDITION

HANCOCK

SCALE, 1 IN.=120 FT.

1896

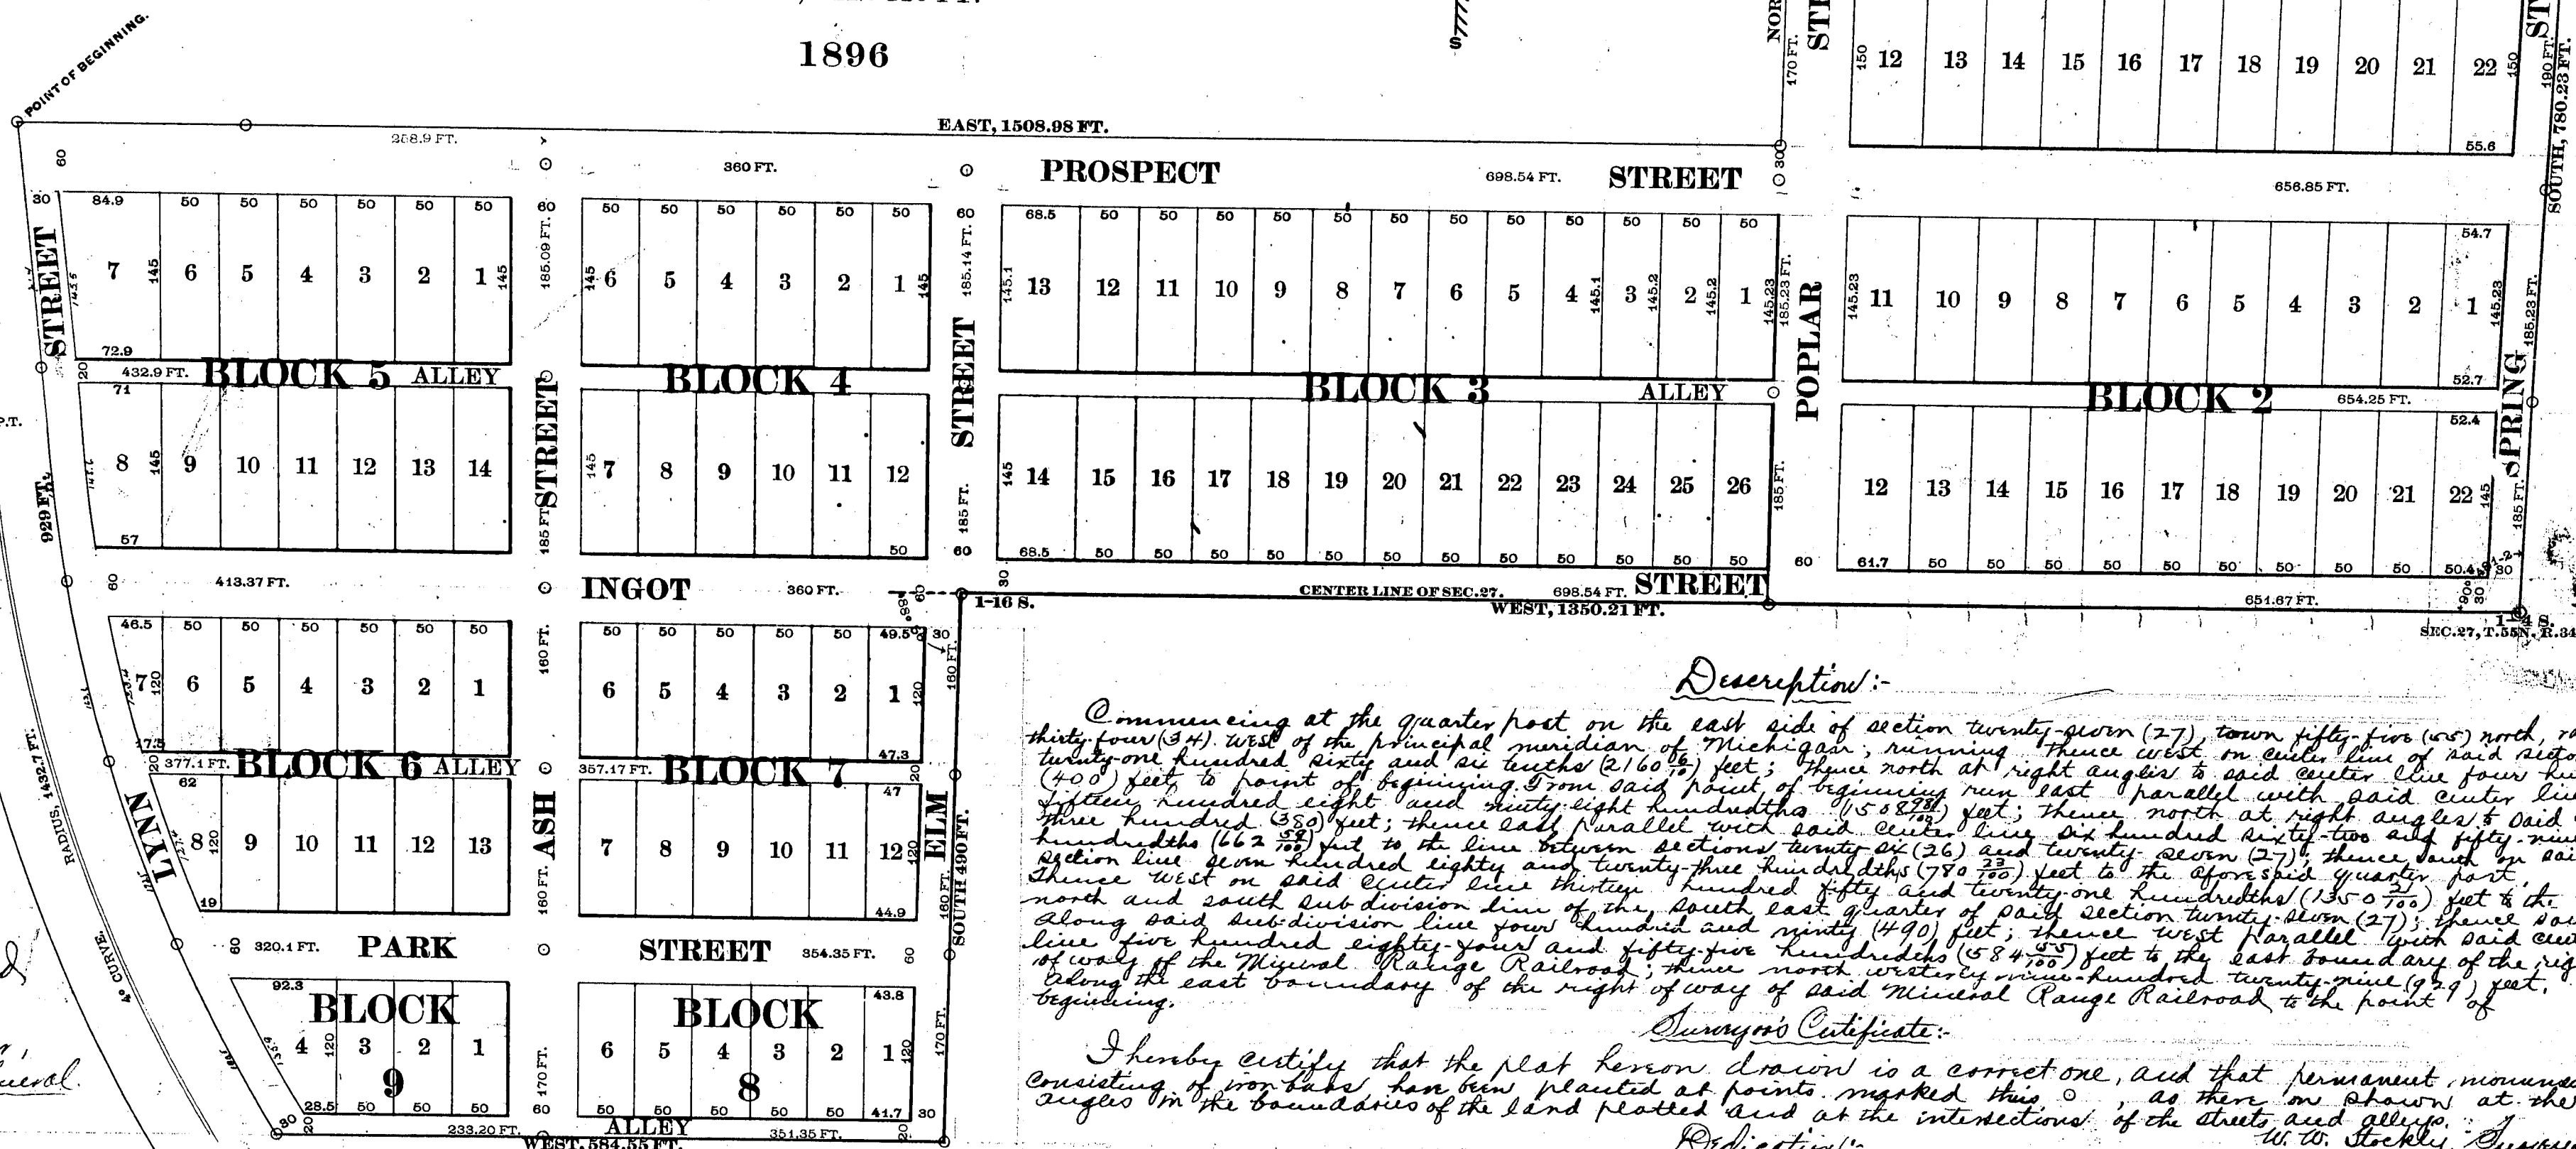

I hereby certify that I have examined the records in my office relating to the description of lands in the within instrument and from such examination it appears that the State and County taxes have been fully paid for the five years preceding the date of said instrument.

Examiner, Mich. Oct 5, 1896
County Treasurer

Examined & Approved
Sept 12, 1896
D. B. Aeger,
Deputy Auditor General

County, Michigan, as proprietor, and my wife, Mary Ann Roberts have caused the said plat to be surveyed, laid out and plotted, to be known as Anthony's Second Addition to Hancock, and that the streets and alleys, as shown on said plat, are hereby dedicated to the use of the public.

State of Michigan
County of Houghton } ss.
and his wife Mary Ann Roberts, known to me to be persons described in and who executed the above dedication and acknowledged the same to be their free act and deed.

Walter B. Jaehring
this annexed copy with the original plat of Anthony's Second Addition to Hancock and that it is an exact copy thereof and of the whole of such record.

REGISTER'S OFFICE,
HOUGHTON COUNTY, MICH.

Received for record the 5th day
of October, A. D., 1896, at 1
o'clock P. M., and recorded in Vol.
1 of Plate page

Walter B. Jaehring
Deputy Register

STATE OF MICHIGAN, } ss.
HOUGHTON COUNTY, Mich.

Oct 5, 1896
And I further certify that the Certificate
required by Sect. 135, of Act No. 206,
of the Public Acts of 1893, was pre-
sented to me at the same time said
plat was presented.

Walter B. Jaehring
Deputy Register

STATE OF MICHIGAN } ss.
County of Houghton.

We, Walter B. Jaehring Deputy Register of
Deeds, and W. W. Stockley Surveyor,
hereby certify that we have carefully compared the
annexed copy with the plat of Anthony's Second
Addition to Hancock
now of record in the office of Register of Deeds, and that it
is a true transcript therefrom and of the whole of such record.

Walter B. Jaehring Deputy Register of Deeds,
W. W. Stockley Surveyor.

RECEIVED AND FILED
IN AUDITOR GENERAL'S OFFICE

Oct 12 1896
Deputy Auditor General

14016

