

Feb 19/02


This plat is now in the Village
of Quincy
See Co. Tr. 38657/01

MAP OF EAST QUINCY

SITUATED PARTLY IN THE NORTHEAST QUARTER OF THE
NORTHWEST QUARTER AND PARTLY IN THE NORTHWEST
QUARTER OF THE NORTHEAST QUARTER OF SECTION 25.
TOWNSHIP 55 N. RANGE 34 W.

HOUGHTON CO. MICH.

Scale

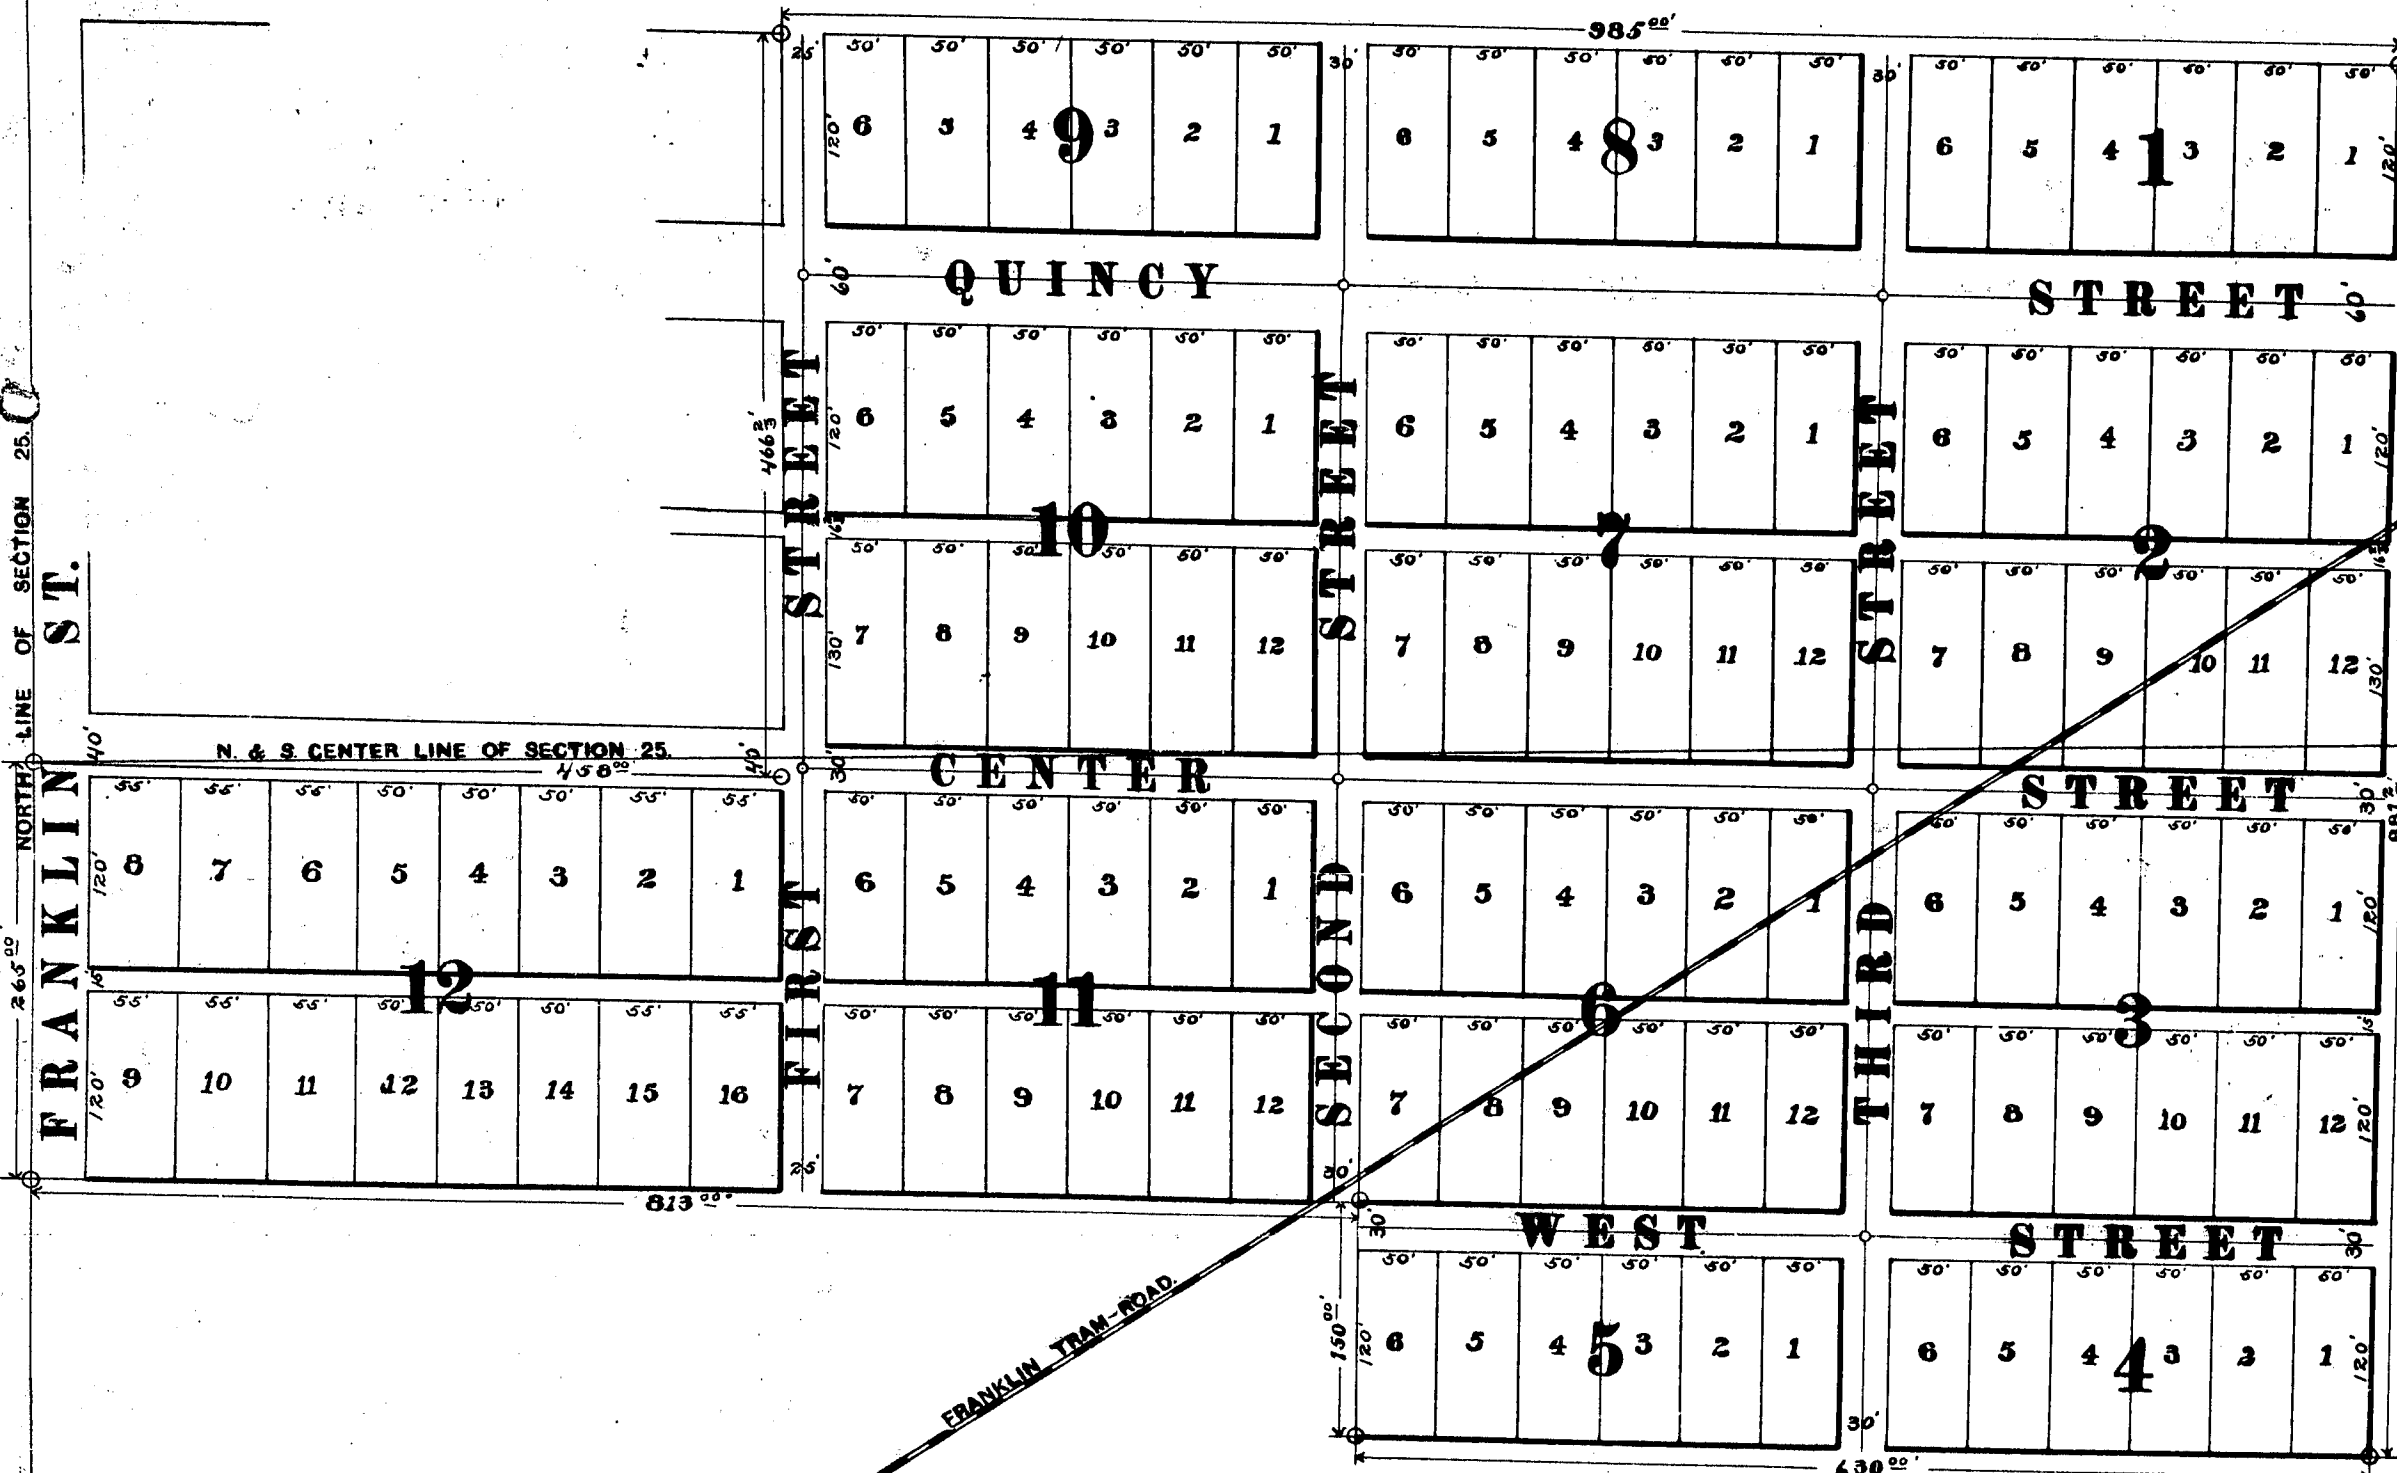

State of Michigan
County of Houghton

SS. We, Walter B. Juchacz, Deputy Register of Deeds
and J. Harris, Engineer, hereby certify that we have each
and every compared the annexed copy with the original
East Quincy plat now on record in the office of said
Register of Deeds, and that it is a true and correct
copy of the work of said record.

Walter B. Juchacz, Deputy Register of Deeds.
J. Harris, Engineer.

Received and Filed

Jan 16 1897

John F. McKinney
Deputy Auditor General

DESCRIPTION

The land embraced in the annexed plat of "East Quincy" is described as follows: Beginning at the quarter post on the section line between sections twenty-four (24) and twenty-five (25), town fifty-five (55), range thirty-four (34), west of the principal meridian of Michigan, thence west along section line two hundred and sixty-five (265) feet, thence south ninety (90) degrees eight hundred and thirty (83) feet, thence west ninety (90) degrees one hundred and fifty (150) feet, thence south ninety (90) degrees six hundred and thirty (63) feet, thence east ninety (90) degrees eight hundred and eighty-one (881) feet, thence north ninety (90) degrees nine hundred and eighty-five (985) feet, thence west ninety (90) degrees four hundred and sixty-six (466) feet, thence north ninety (90) degrees four hundred and fifty (455) feet to point of beginning.

SURVEYOR'S CERTIFICATE

I hereby certify that the plat herein delineated is a correct one and that permanent monuments consisting of iron posts have been planted at all points marked thereon as thereon shown, at all angles in the boundaries of the land platted and at all intersections of the streets or streets and alleys.

J. Harris, Surveyor.

DEDICATION

Know all Men by These Presents that the Quincy Mining Company a corporation duly organized and existing under the general mining laws of the State of Michigan is the proprietor of the land embraced in the plat herein drawn. That it has caused said land to be surveyed, laid out and platted by its engineer, J. Harris of Quincy Township, Houghton County, Michigan. That the plat shall be and is hereby designated "East Quincy" and that the streets and alleys as shown on said plat are hereby dedicated to the use of the public, provided in case the public ceases to use said streets, and in that case they shall revert to the above named Quincy Mining Company its successors or assigns.

In witness whereof, the said Quincy Mining Company has caused these presents to be executed by its duly authorized agent this 5th day of September A.D. 1896.

State of Michigan
County of Houghton

SS. J. B. Harris, Agt.

On this 5th day of Sept. 20, 1896 before me a notary public in and for said county personally came the above S.B. Harris agent known to me to be the person described in and who executed the above dedication and acknowledged the same to be the free act and deed of said Corporation and that he was duly authorized by a vote of the Directors of said Corporation to plat and dedicate said lands.

Notary Public for County of Houghton, State of Michigan.
J.B. Singer, Deputy Auditor General.

Examined and approved Sept 12th 1896.

State of Michigan
County of Houghton

SS. W.B. Juchacz, Deputy Register of Deeds and J. Harris, Engineer, hereby certify that we have each compared this copy with the original plat of East Quincy and that it is an exact copy thereof.

State of Michigan
County of Houghton

SS. Walter B. Juchacz, Deputy Register of Deeds, and J. Harris, Engineer, hereby certify that we have each compared this copy with the original plat of East Quincy and that it is an exact copy thereof.

Walter B. Juchacz, Deputy Register of Deeds.
J. Harris, Engineer.
Houghton, Michigan Oct. 26. 1896.

Act No. 206 of Public Acts of 1893 was presented to me at the same time said plat was presented.

Walter B. Juchacz, Deputy Register.

Register Office
Houghton County Michigan

SS. Received for Record this 26th day of October A.D. 1896 at 10 o'clock A.M. and recorded in Vol. 1. of plats, pages 70.

Walter B. Juchacz, Deputy Register.

I hereby certify that I have examined the records in my office relating to the description of the lands in the within instrument and from such examination it appears that the State and County taxes have been fully paid for the five years preceding the date of said instrument.

Houghton, Michigan, October 26th 1896. W. Townsend, County Treasurer.

July 1902



This plat is now in the possession
of Quincy

See Conn. 38657/6

MAP OF EAST QUINCY

SITUATED PARTLY IN THE NORTHEAST QUARTER OF THE
NORTHWEST QUARTER AND PARTLY IN THE NORTHWEST
QUARTER OF THE NORTHEAST QUARTER OF SECTION 25.
TOWNSHIP 55 N. RANGE 34 W.
Houghton Co. Mich.

Scale

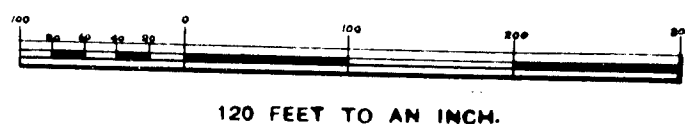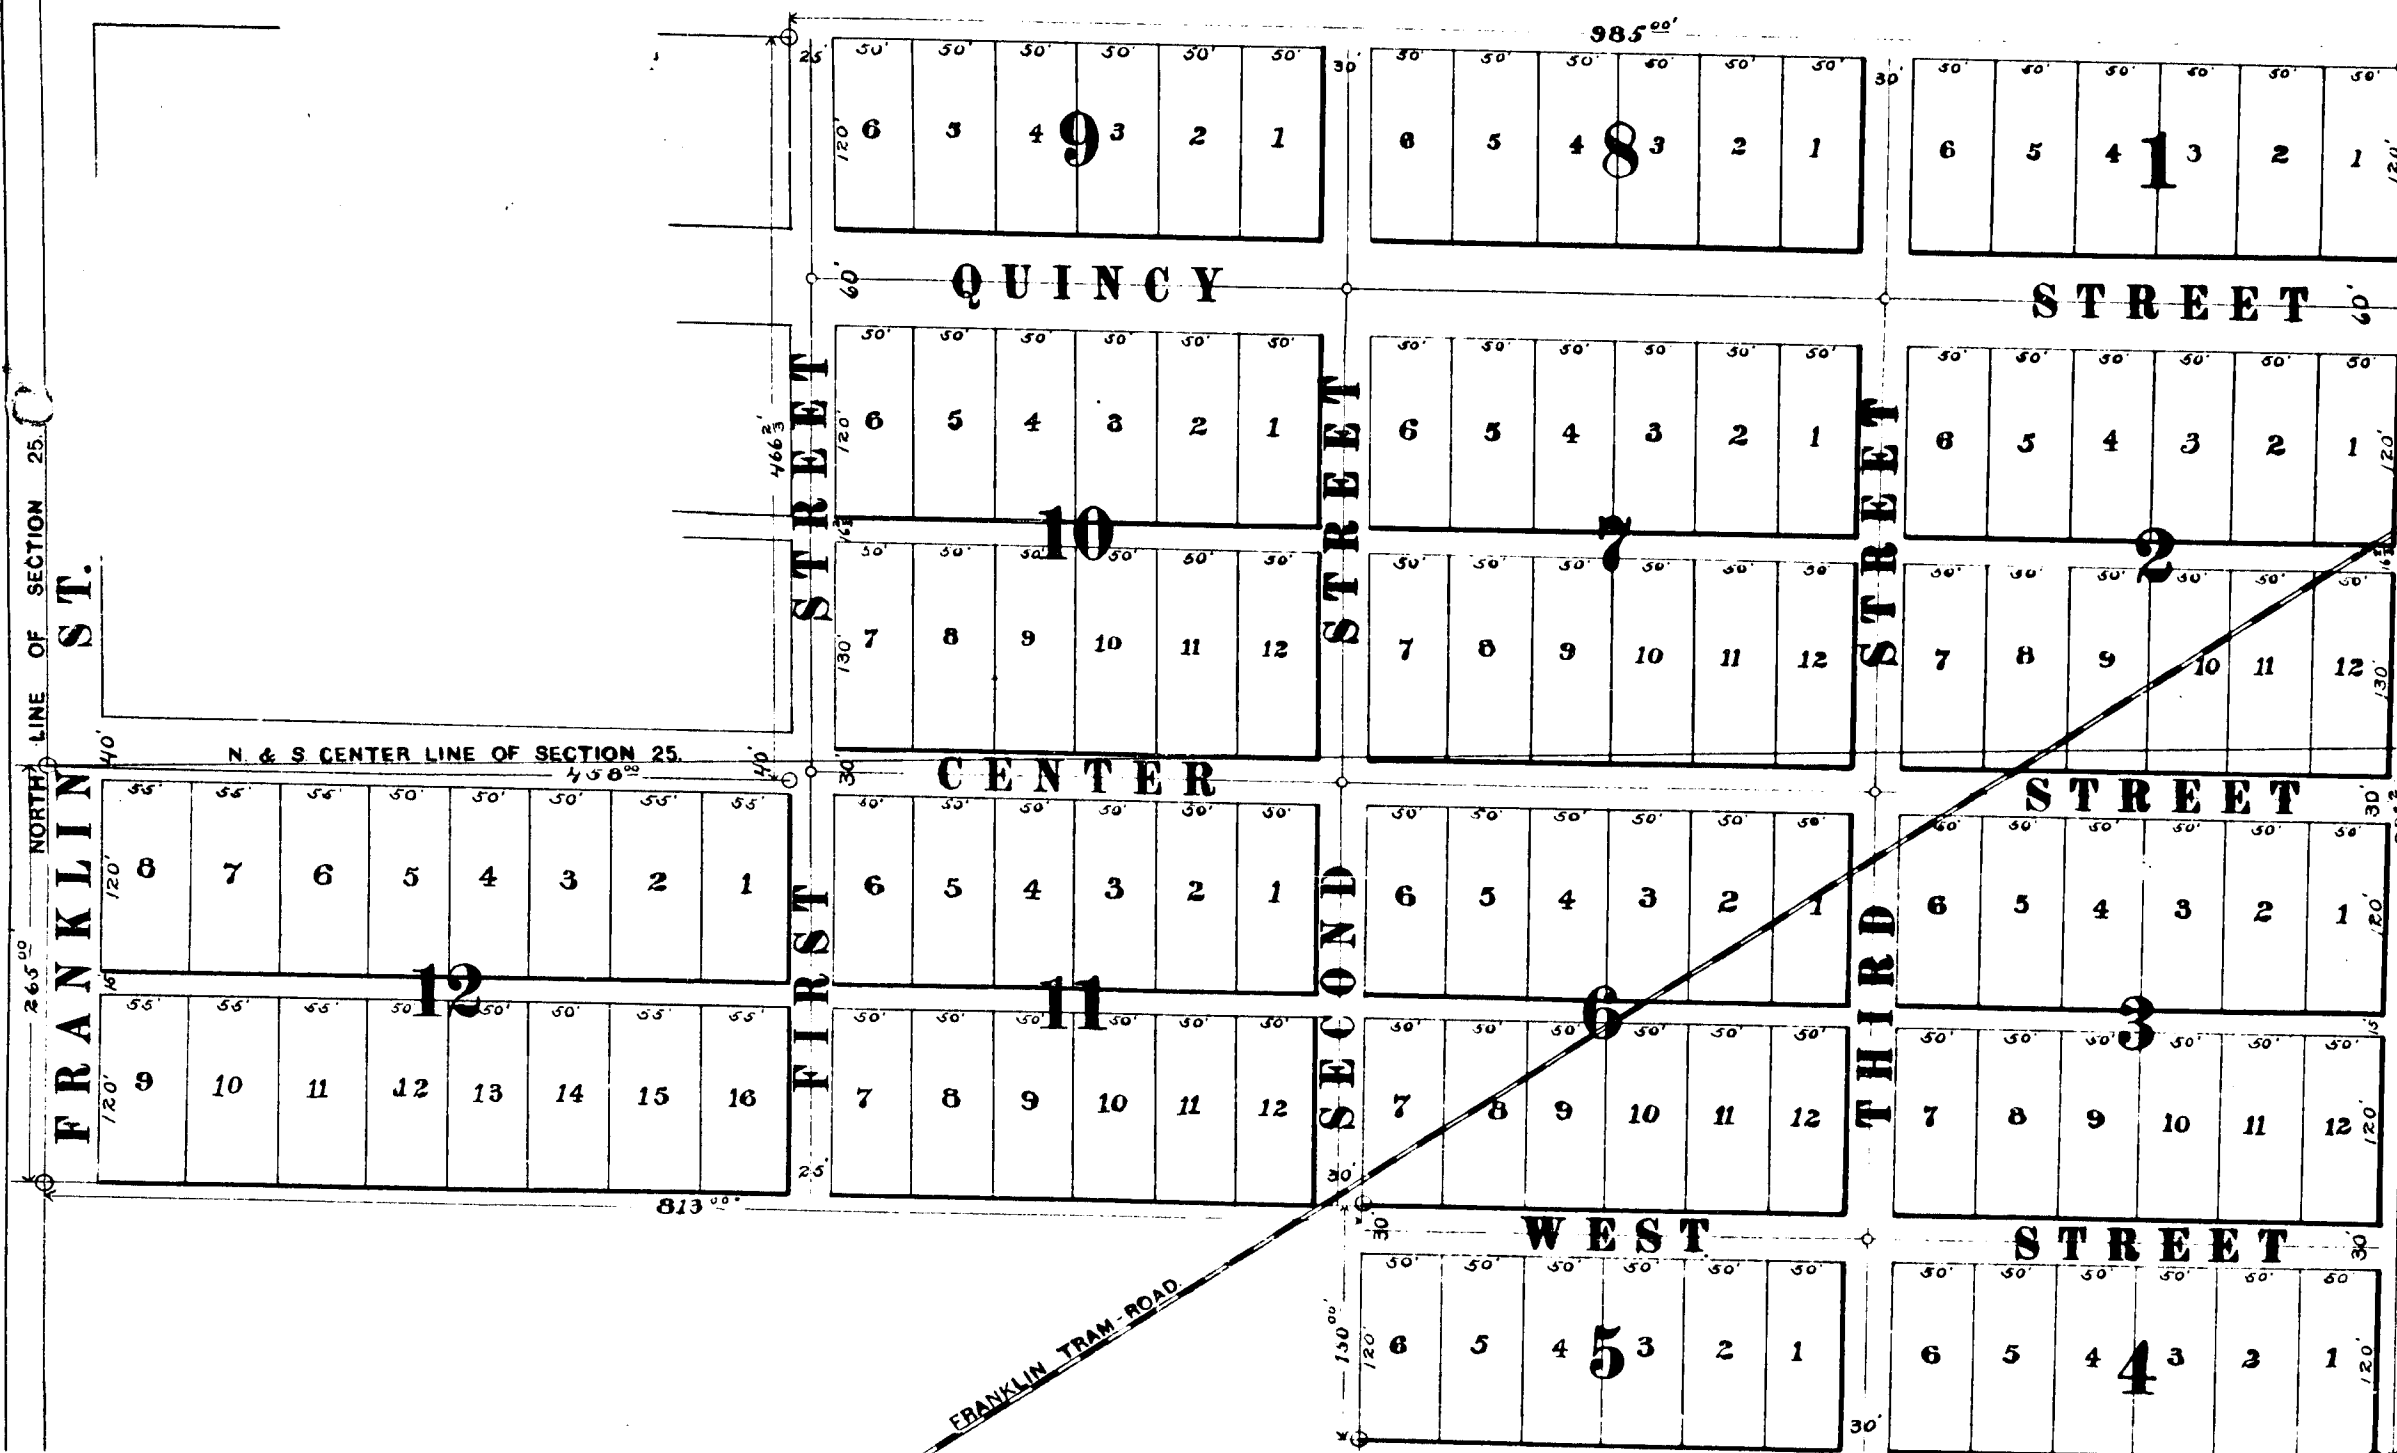

DESCRIPTION

The land embraced in the annexed plat of "East Quincy" is described as follows: Beginning at the quarter post on the section line between sections twenty-four (24) and twenty-five (25), town fifty-five (55), range thirty-four (34), west of the principal meridian of Michigan, thence north along section line two hundred and sixty-five (265) feet, thence south ninety (90) degrees eight hundred and thirteen (813) feet, thence west ninety (90) degrees six hundred and thirty (630) feet, thence south ninety (90) degrees eight hundred and eighty-one and two-thirds (881 2/3) feet, thence east ninety (90) degrees west ninety (90) degrees four hundred and eighty-five (485) feet, thence north ninety (90) degrees east (458) feet to point of beginning.

SURVEYOR'S CERTIFICATE

I hereby certify that the plat herein delineated is a correct one and that permanent monuments consisting of iron posts have been planted at all points marked thereon as shown, at all angles in the boundaries of the land platted and at all intersections of the streets or streets and alleys.

DEDICATION

I, J. D. Harris, Surveyor, Know All Men by These Presents that the Quincy Mining Company a corporation duly organized and existing under the general mining laws of the State of Michigan is the proprietor of the land embraced in the plat herein drawn. That it has caused said land to be surveyed, laid out and platted by its engineer, J. D. Harris of Quincy Township, Houghton County, Michigan. That the plat shall be and is hereby designated "East Quincy" and that the streets and alleys as shown on said plat are hereby dedicated to the use of the public, provided in case the public ceases to use said streets, and in that case they shall revert to the above named Quincy Mining Company its successors or assigns.

In witness whereof the said Quincy Mining Company has caused these presents to be executed by its duly authorized agent this 5th day of September A.D. 1896.

State of Michigan
County of Houghton } ss.
J. D. Harris, Agent.

On this 5th day of Sept. 20, 1896 before me a notary public in and for said county personally the above S. S. Harris agent known to me to be the person described in and who executed the above dedication and acknowledged the same to be the free act and deed of said Corporation and that he was duly authorized by a vote of the Directors of said Corporation to plat and dedicate said lands.

Examined and approved Sept 12th, 1896. Notary Public for County of Houghton, State of Michigan.
R. B. Singer Deputy Auditor General.

State of Michigan
County of Houghton } ss.
W. B. Juehling, Deputy Register of Deeds.

That we, W. B. Juehling, Deputy Register of Deeds and J. D. Harris, Engineer, hereby certify that we have each carefully compared this copy with the original plat of East Quincy and that it is an exact copy thereof and of the whole of said original plat.

State of Michigan
County of Houghton } ss.
J. D. Harris, Engineer.

And I, Quincy, hereby certify that the certificate required by Section 135 of Act No. 206 of Public Acts of 1893 was presented to me at the same time said plat was presented.

Walter B. Juehling, Deputy Register.
Register's Office
Houghton County Michigan } ss.
Received for Record this 26th day of October A.D. 1896 at 10 o'clock A.M. and recorded in Vol. 1. of plats, pages 70.

I hereby certify that I have examined the records in my office relating to the disposition of the lands in the within instrument and from such examination it appears that the State and County taxes have been fully paid for the five years preceding the date of said instrument.

Houghton, Michigan, October 26th, 1896. W. B. Juehling, County Treasurer.

State of Michigan
County of Houghton } ss.
We, W. B. Juehling, Deputy Register of Deeds and J. D. Harris, Engineer, hereby certify that we have each carefully compared this copy with the original plat of East Quincy and that it is an exact copy thereof and of the whole of said original plat.

Received and Filed

Jan 16 1897

John F. Wierman
Deputy Auditor General