45 W

PLAT OF THE
SEVENTH ADDITION
TO THE
VILLAGE OF LAURIUM

added by the Supervisors 2/8/98

100 0 100 200 300 FEET

SCALE 100 FT. TO 1 IN.

See letter No. 40113 - 12/13/98 Village Clerk

Examined and Approved
Jan. 17th 1898
John F. Williamson
Deputy Auditor General
Fifty 3

RECEIVED AND FILED
IN AUDITOR GENERAL'S OFFICE
March 12th 1898
John F. Williamson
Deputy Auditor General.

REGISTER'S OFFICE, }ss.
HOUGHTON COUNTY, MICH. }

Received for record this 3rd day of February A. D., 1898 at 10 o'clock A. M., and recorded in Vol. 1 of Plats page 68.

Walter B Jaehning
REGISTER.
Deputy

STATE OF MICHIGAN, }ss.
HOUGHTON COUNTY, }

Houghton, Mich., Feb 3rd A. D. 1898

Walter B Jaehning
Deputy

KNOW ALL MEN BY THESE PRESENTS that Ernst Bollmann as proprietor, and Bertha E. Bollmann his wife have caused the land embraced in the annexed plat to be surveyed laid out and platted to be known as the Seventh Addition to the Village of Laurium and that the streets and alleys as shown on said plat are hereby dedicated to the use of the public

Signed and Sealed in presence of
William Johnson
W. E. Smith

Ernst Bollmann
Bertha E. Bollmann

State of Michigan } ss.
County of Houghton }

On the 9th day of Dec. 1897 before me a Notary Public in and for said county personally came the above named Ernst Bollmann and Bertha E. Bollmann his wife, known to me to be the persons who executed the above dedication and acknowledged the same to be their free act and deed

William Johnson
Notary Public for Houghton Co.

The land embraced in the annexed plat of the Seventh Addition to the Village of Laurium is a portion of Section number twenty four (24) of Township number fifty six (56) north, of range number thirty three (33) west, situated in the county of Houghton, State of Michigan and is described as follows: Beginning at the quarter section post on the north side of said section twenty four (24) thence north eighty eight degrees and fifty three minutes east (N 88°53 E) five hundred and seventy three and eight tenths (573.8) feet along section line thence south twenty seven degrees and eleven minutes west (S 27°11'W) one thousand four hundred and fifty nine and two tenths (1459.2) feet, thence north sixty two degrees and forty nine minutes west (N 62°49'W) six hundred and seventy (670) ft. thence north twenty seven degrees and eleven minutes east (N 27°11'E) five hundred (500) feet; thence north sixty two degrees and forty nine minutes west (N 62°49'W), three hundred and twenty five (325) feet; thence north twenty seven degrees and eleven minutes east (N 27°11'E), four hundred and twenty nine and three tenths (429.3) feet; thence north eighty nine degrees and nine minutes east (N 89°9'E) five hundred and fifty four (554) feet, to place of beginning. On above description the west boundary of the north west quarter of said section number twenty four (24) is the assumed meridian

I hereby certify that the plat hereon drawn is a correct one and that permanent monuments consisting of iron bars set in concrete have been planted at all the points marked thus on plat, at all the angles in the boundaries of the land platted and at all the intersections of streets or streets and alleys

Wm C Edwards Surveyor

State of Michigan } ss.
County of Houghton }

We Walter B Jaehning deputy register of deeds and Wm Edwards surveyor hereby certify that we have each carefully compared this copy with the original plat of the Seventh Addition to the Village of Laurium and that it is an exact copy thereof and of the whole of such original map or plat

Walter B Jaehning deputy Register of Deeds
Wm Edwards surveyor.

State of Michigan } ss.
County of Houghton }

We Walter B Jaehning deputy register of deeds and Wm Edwards surveyor hereby certify that we have each carefully compared the annexed copy with the plat of the Seventh Addition to the Village of Laurium now of record in the office of Register of Deeds and that it is a true transcript thereof and of the whole of such record

Walter B Jaehning deputy Register of Deeds
Wm Edwards surveyor

Walter B Jaehning
Deputy REGISTER.

Deputy Register

4574

14020

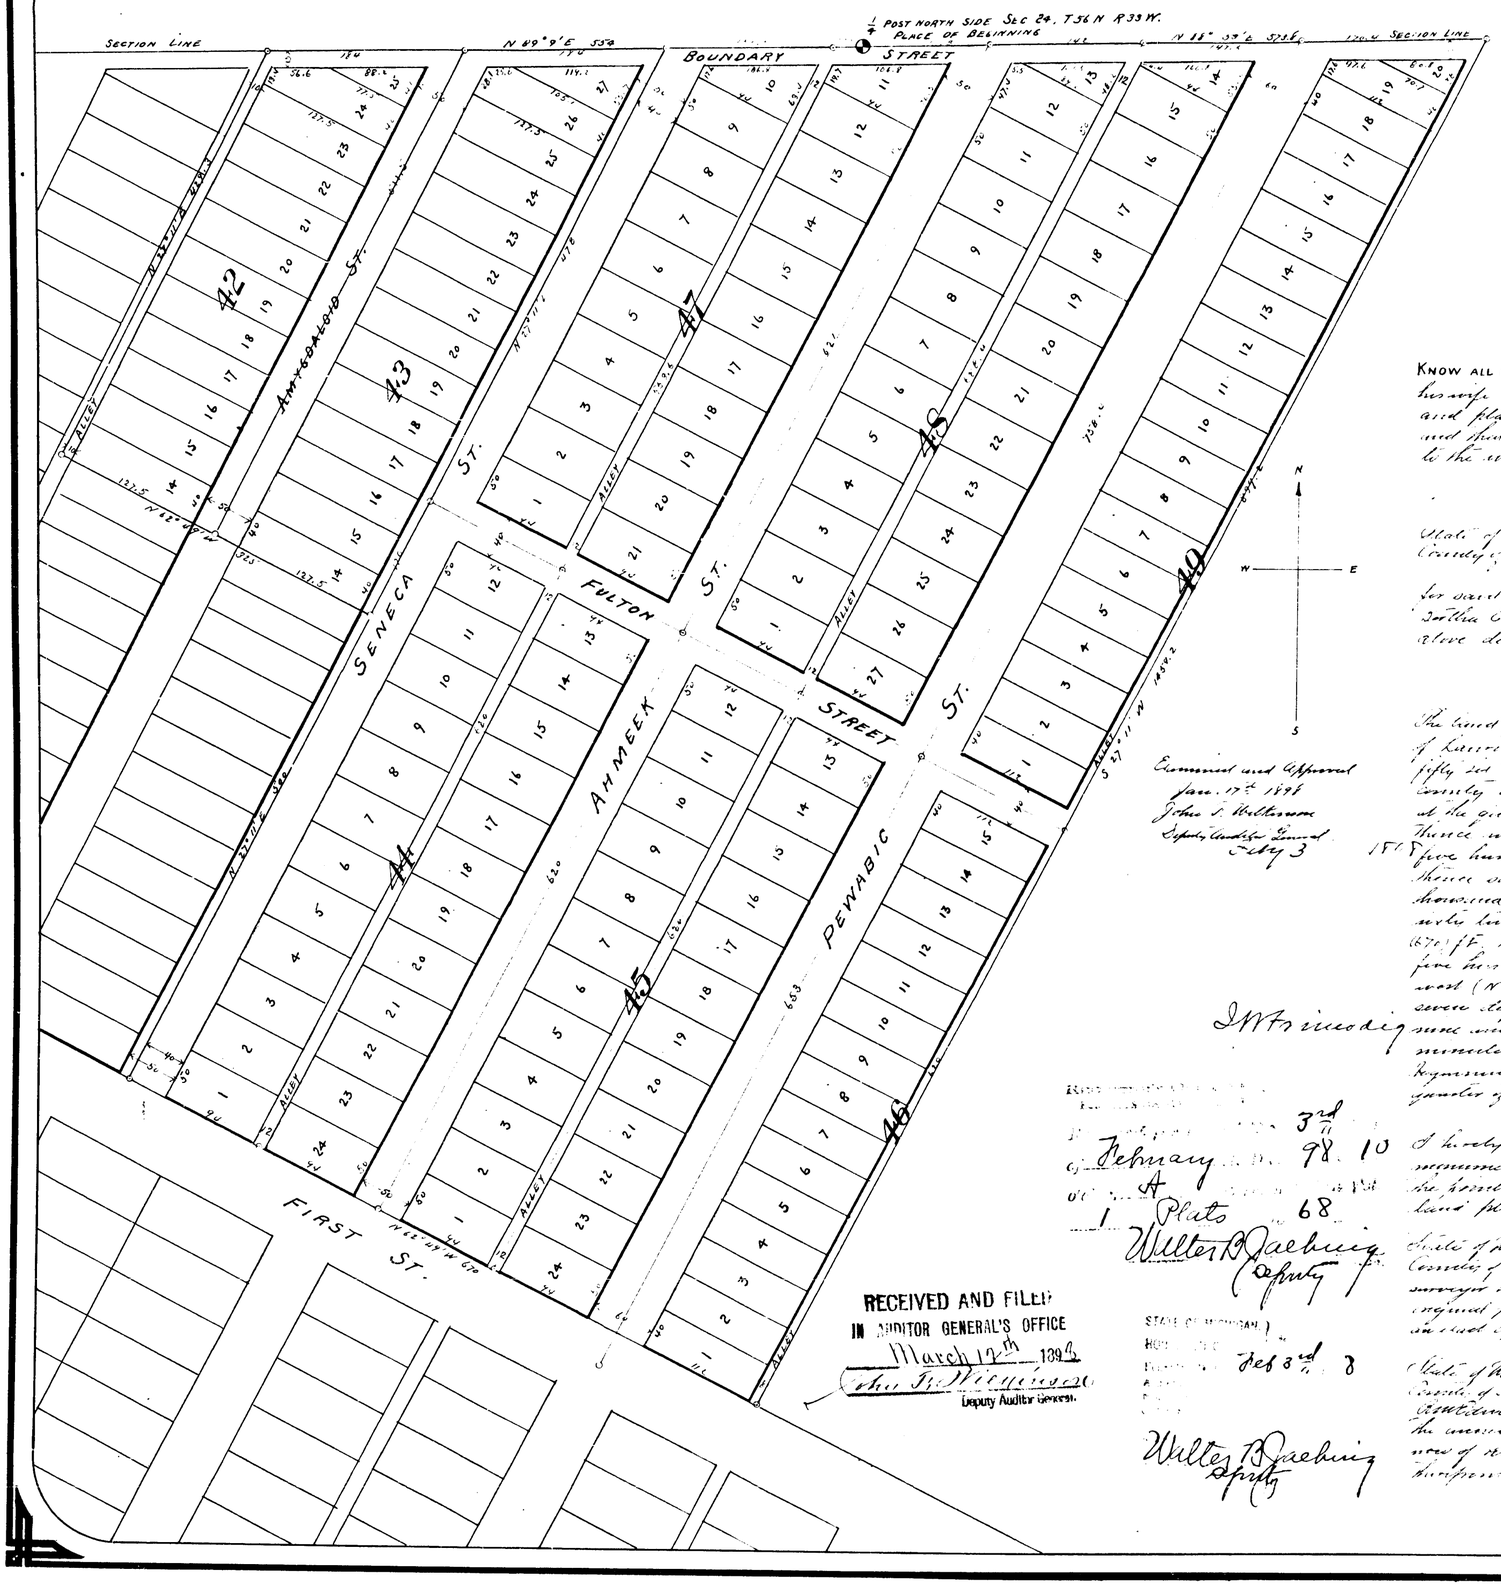

PLAT OF THE
SEVENTH ADDITION
TO THE
VILLAGE OF LAURIUM

added by the Supervisors 2/8/98

100 0 100 200 300 FEET

SCALE 100 FT. TO 1 IN.

See Liber 1 No. 40113 – 12/13/98 Village Clerk

KNOW ALL MEN BY THESE PRESENTS That Ernst Bollmann as proprietor, and Bertha E Bollmann his wife, have caused the land embraced in the annexed plat to be surveyed laid out and platted to be known as the Seventh Addition to the Village of Laurium and that the streets and alleys as shown on said plat are hereby dedicated to the use of the public

Signed and Sealed in presence of
William Johnson
W E Smith

Ernst Bollmann
Bertha E Bollmann

State of Michigan } ss
County of Houghton }

On the 9th day of Dec 1897 before me a Notary Public in and for said county personally came the above named Ernst Bollmann and Bertha E Bollmann his wife, known to me to be the persons who executed the above dedication and acknowledged the same to be their free act and deed

William Johnson
Notary Public for Houghton Co.

Examined and Approved
Jan. 17th 1898
John S. Bellman
Deputy Auditor General
Feby 3

The land embraced in the annexed plat of the Seventh Addition to the Village of Laurium is a portion of Section number twenty four (24) of Township number fifty six (56) north of range number thirty three (33) west, situated in the County of Houghton, State of Michigan and is described as follows. Beginning at the quarter section post on the north side of said section twenty four (24) thence north eighty nine degrees and fifty three minutes east (N 89°53 E) five hundred and seventy three and eight tenths (573.8) feet along section line thence south twenty seven degrees and eleven minutes west (S 27°11' W) one thousand four hundred and fifty nine and two tenths (1459.2) feet, thence north sixty two degrees and forty nine minutes west (N 62°49'W) six hundred and seventy (670) ft thence north twenty seven degrees and eleven minutes east (N 27°11'E) five hundred (500) feet; thence north sixty two degrees and forty nine minutes west (N 62°49'W) three hundred and twenty five (325) feet; thence north twenty seven degrees and eleven minutes east (N 27°11'E) four hundred and twenty nine and three tenths (429.3) feet; thence north eighty nine degrees and nine minutes east (N 89°9'E) five hundred and fifty four (554) feet to place of beginning. The above description the west boundary of the north west quarter of said section number twenty four (24) is the assumed meridian

I hereby certify that the plat hereon drawn is a correct one and that permanent monuments consisting of iron bars set in concrete have been planted at all the points marked thus on plat, at all the angles in the boundaries of the land platted and at all the intersections of streets or streets and alleys

W.M. Edwards Surveyor

State of Michigan } ss.
County of Houghton }

We Walter B Jackway deputy register of deeds and W.M. Edwards surveyor hereby certify that we have each carefully compared the copy with the original plat of the Seventh Addition to the Village of Laurium and that it is an exact copy thereof and of the whole of such original map or plat

Walter B Jackway deputy Register of Deeds
W.M. Edwards surveyor.

State of Michigan } ss.
County of Houghton }

We Walter B Jackway deputy register of deeds and W.M. Edwards surveyor hereby certify that we have each carefully compared the annexed copy with the plat of the Seventh Addition to the Village of Laurium now of record in the office of Register of Deeds and that it is a true transcript thereof and of the whole of such record

Walter B Jackway deputy Register of Deeds
W.M. Edwards surveyor

Received and Filed
February 3rd A.D. 1898 at 10 o'clock A.M.
Plats 68
Walter B Jackway
Deputy

STATE OF MICHIGAN
Received and Filed
Feb 3rd 1898 at 8 o'clock A.M.
Plats
Walter B Jackway
Deputy

RECEIVED AND FILED
IN AUDITOR GENERAL'S OFFICE
March 12th 1898
John S. Bellman
Deputy Auditor General.

Walter B Jackway
Deputy REGISTER.

14020

4574