4641

PLAT OF FLORIDA'S FIRST ADDITION TO LAURIUM

HOUGHTON COUNTY, MICHIGAN

DEDICATION.

Know all Men by these Presents:—That the FLORIDA MINING COMPANY, a Corporation organized and existing under and by the laws of the State of Michigan, as proprietor has caused the land embraced in the annexed plat to be surveyed, laid out and platted, to be known as "FLORIDA'S FIRST ADDITION TO LAURIUM," and that all the streets and alleys as shown on said Plat are hereby dedicated to the use of the public.

In Witness Whereof the said FLORIDA MINING COMPANY has caused these presents to be subscribed by its Secretary, thereto duly authorized this 29 day of August 1898.

Signed in the presence of
F. W. Denton
E. M. Dupan

FLORIDA MINING COMPANY,
By Thos. L. Chadbourne Secretary.

STATE OF MICHIGAN, } ss.
County of Houghton. }

Before me, a Notary Public, in and for said county, on this 29 day of August 1898, personally came the above named THOS. L. CHADBOURNE, known to me to be the Secretary of the FLORIDA MINING COMPANY, and acknowledged the execution of the foregoing instrument of writing to be his free act and deed and the free act and deed of said Company.

E. M. Dupan Notary Public.
Houghton County Michigan

DESCRIPTION OF LAND PLATTED.

The land embraced in this plat of "FLORIDA'S FIRST ADDITION TO LAURIUM" is a part of the North half of Section Twenty-Five, T. 56 N., R. 33, W., particularly described as follows:

Commencing at an iron pin set in a rock, on the north boundary line of said Section 25, 570.38 feet West of the Quarter post; thence N. 88 20¼ E. along the Section line 1309.63 feet; thence S 27°20' E. 611.32 feet: thence S. 62°40' W. 1090.00 feet; thence N. 27°20' W. 1135.22 feet to the point of beginning.

Scale 1"=100'

SURVEYOR'S CERTIFICATE.

I HEREBY CERTIFY, That the plat hereon delineated, is a correct one; that permanent monuments consisting of iron rods six inches long and one inch in diameter, set at each point indicated thus ◎ or iron rods twenty-four inches long and one inch in diameter, indicated thus ⊙ have been placed as thereon shown; at all the angles in the boundaries of the land platted, and at all intersections of streets, alleys, and streets and alleys.

F. W. Denton Surveyor.

AUDITOR GENERAL'S APPROVAL.


Examined and approved this 3d day of Sept 1898.

Thos. F. Wilkinson Dep.
Auditor General.

OFFICE OF COUNTY TREASURER,
HOUGHTON COUNTY.
HOUGHTON, MICH., Oct 29 1898

I HEREBY CERTIFY, That there are ..... tax liens or tax titles held by the State on the lands described within, and that there are ..... tax liens or titles held by individuals on the said lands, and that the taxes on said lands for the five years preceding the 29 day of Oct 1898 are All paid, as shown by the records of this office.

J. W. Mundeg
COUNTY TREASURER.

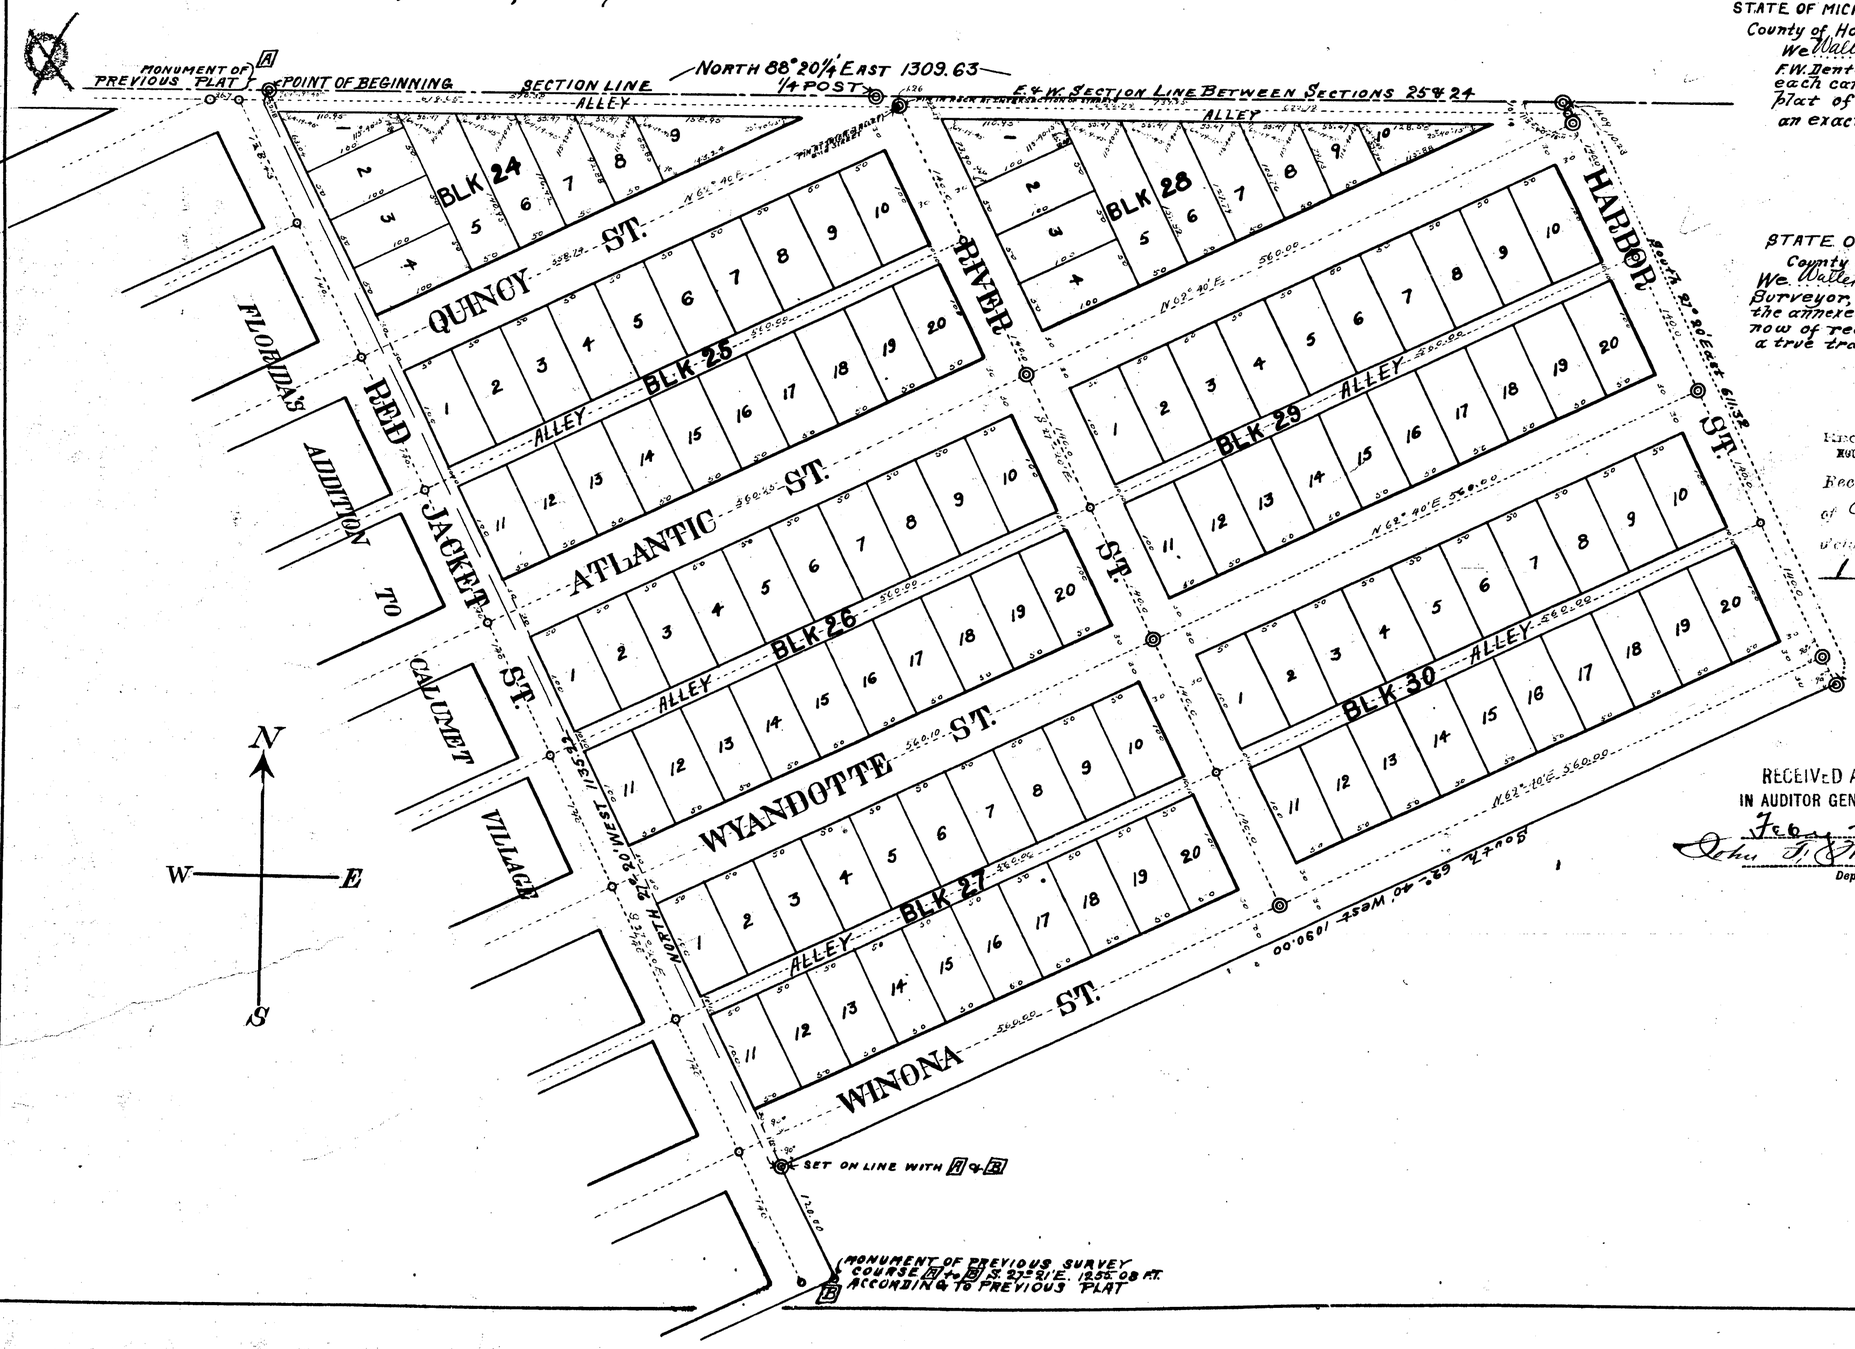

STATE OF MICHIGAN } ss
County of Houghton }

We Walter B Jacheny Deputy Register of Deeds, and F.W. Denton Surveyor, hereby certify that we have each carefully compared this copy with the original plat of FLORIDA'S FIRST ADDITION TO LAURIUM and that it is an exact copy thereof and of the whole of such original map or plat.

Walter B Jacheny Deputy Register of Deeds
F.W. Denton Surveyor

STATE OF MICHIGAN } ss
County of Houghton }

We Walter B Jacheny Deputy Register of Deeds, and F.W. Denton Surveyor, hereby certify that we have each carefully compared the annexed copy with the plat of FLORIDA'S FIRST ADDITION TO LAURIUM now of record in the office of said Register of Deeds, and that it is a true transcript therefrom and of the whole of such record.

Walter B Jacheny Deputy Register of Deeds
F.W. Denton Surveyor

REGISTER'S OFFICE, } ss.
HOUGHTON COUNTY, MICH.

Received for record the 29th day of October A.D. 1898, at 10 o'clock A.M. and recorded in Vol. 1 of Plats page 69

Ames Jacheny Register
By Walter B Jacheny Deputy

STATE OF MICHIGAN, } ss.
HOUGHTON COUNTY, }

Houghton, Mich., Oct 29th 1898

And I further certify that the Certificate required by Sect. 135, of Act No. 206, of the Public Acts of 1893, was presented to me at the same time said deed was presented.

Ames Jacheny Register
By Walter B Jacheny Deputy

RECEIVED AND FILED.
IN AUDITOR GENERAL'S OFFICE,
Feb 27 1899
John F. Wilkinson
Deputy Auditor General.

14022

4641

1899-4562

PLAT OF FLORIDA'S FIRST ADDITION TO LAURIUM

HOUGHTON COUNTY, MICHIGAN

DEDICATION.

Know all Men by these Presents:—That the FLORIDA MINING COMPANY, a Corporation organized and existing under and by the laws of the State of Michigan, as proprietor has caused the land embraced in the annexed plat to be surveyed, laid out and platted, to be known as "FLORIDA'S FIRST ADDITION TO LAURIUM," and that all the streets and alleys as shown on said Plat are hereby dedicated to the use of the public.

In Witness Whereof the said FLORIDA MINING COMPANY has caused these presents to be subscribed by its Secretary, thereto duly authorized this 29 day of August 1898.

Signed in the presence of
F. W. Denton
E. M. Dupuis

FLORIDA MINING COMPANY,
By Thos. L. Chadbourne Secretary.

STATE OF MICHIGAN, } ss.
County of Houghton. }

Before me, a Notary Public, in and for said county, on this 29 day of August 1898, personally came the above named THOS. L. CHADBOURNE, known to me to be the Secretary of the FLORIDA MINING COMPANY, and acknowledged the execution of the foregoing instrument of writing to be his free act and deed and the free act and deed of said Company.

E. M. Dupuis Notary Public.
Houghton County Michigan

DESCRIPTION OF LAND PLATTED.

The land embraced in this plat of "FLORIDA'S FIRST ADDITION TO LAURIUM" is a part of the North half of Section Twenty-Five, T. 56 N., R. 33, W., particularly described as follows:

Commencing at an iron pin set in a rock, on the north boundary line of said Section 25, 570.38 feet West of the Quarter post; thence N. 88° 20¼ E. along the Section line 1309.63 feet; thence S. 27°20' E. 611.32 feet: thence S. 62°40' W. 1090.00 feet; thence N. 27°20' W. 1135.22 feet to the point of beginning.

Scale 1"=100'

SURVEYOR'S CERTIFICATE.

I HEREBY CERTIFY, That the plat hereon delineated, is a correct one; that permanent monuments consisting of iron rods six inches long and one inch in diameter, set in rock thus ◎ or iron rods twenty-four inches long and one inch in diameter, indicated thus ⊙ have been placed as thereon shown; at all the angles in the boundaries of the land platted, and at all intersections of streets, alleys, and streets and alleys.

F. W. Denton Surveyor.

AUDITOR GENERAL'S APPROVAL.

Examined and approved this 3d day of Sept 1898.

John F. Wilkinson Dep. Auditor General.

OFFICE OF COUNTY TREASURER,
HOUGHTON COUNTY
Houghton, MICH., Oct 29, 1898

This is to certify That there are ..... tax liens or titles held by the State on the lands described in the annexed plat, ... tax liens or titles held by ..... on said lands, and that the taxes for ..... of the five years preceding the 29 day of Oct 1898 are ..... all ..... paid, as shown by the records of this office.

J. M. Nicholls
COUNTY TREASURER.


STATE OF MICHIGAN } ss
County of Houghton }
We Walter B. Jacking Deputy Register of Deeds, and F. W. Denton Surveyor, hereby certify that we have each carefully compared this copy with the original plat of FLORIDA'S FIRST ADDITION TO LAURIUM and that it is an exact copy thereof, and of the whole of such original map or plat.
Walter B. Jacking Deputy Register of Deeds
F. W. Denton Surveyor

STATE OF MICHIGAN } ss
County of Houghton }
We Walter B. Jacking Deputy Register of Deeds, and F. W. Denton Surveyor, hereby certify that we have each carefully compared the annexed copy with the plat of FLORIDA'S FIRST ADDITION TO LAURIUM now of record in the office of said Register of Deeds, and that it is a true transcript therefrom and of the whole of such record.
Walter B. Jacking Deputy Register of Deeds
F. W. Denton Surveyor

OFFICE OF REGISTER OF DEEDS, } ss.
HOUGHTON COUNTY, MICH.
I received for record this 29 day of October A.D. 1898 at 10 o'clock A. M. and recorded in Liber A of Plats on page 69
Walter B. Jacking
By Walter B. Jacking Deputy
Register.

STATE OF MICHIGAN, }
HOUGHTON COUNTY. } ss.
I, ..., Houghton, Mich., Oct 29, 1898
do hereby certify that the Certificate required by Sect. 135, of Act No. 206, of the Public Acts of 1893, was presented to me at the same time said plat was presented.
Walter B. Jacking
By Walter B. Jacking Deputy.

RECEIVED AND FILED.
IN AUDITOR GENERAL'S OFFICE,
Jan 27 1899
John F. Wilkinson
Deputy Auditor General.

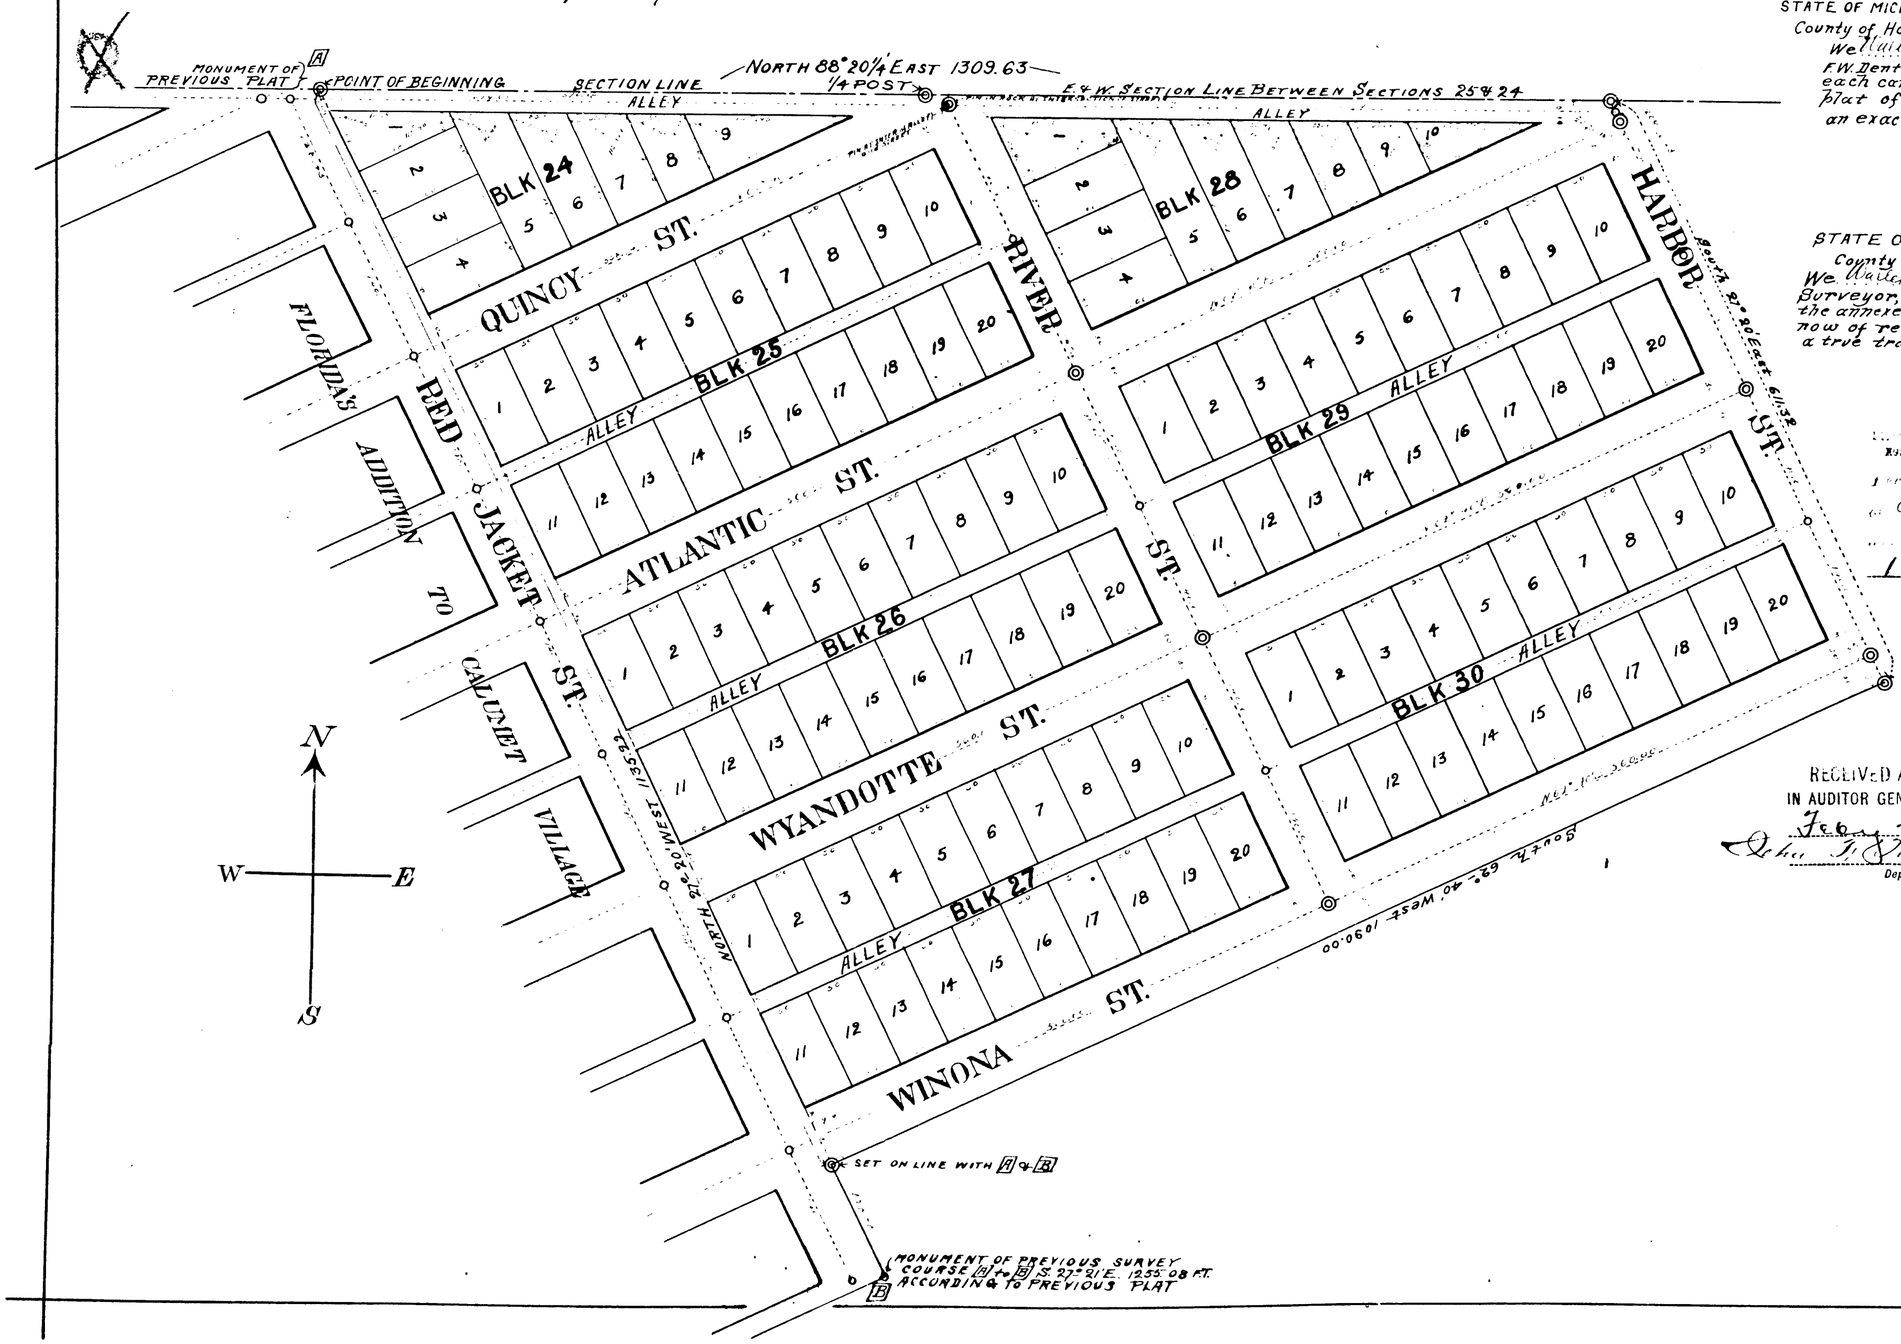

14022

4641

1899 1562