

4628

SUPERVISOR'S ADDITION TO HANCOCK

STATE OF MICHIGAN,
HOUGHTON COUNTY,
Houghton, Mich., Dec. 16th 1898
And I further certify that the Certificate
required by Sect. 135, of Act No. 206,
of the Public Acts of 1893, was pre-
sented to me at the same time and
place as the original.


REGISTER'S OFFICE,
HOUGHTON COUNTY, MICH.
Received for record the 16th day
of December A. D., 1898, at 1.30
o'clock P. M., and recorded in Vol.
1 of Plats page 80
Walter B. Jaehring
Deputy Register

STATE OF MICHIGAN
Walter B. Jaehring Deputy Register
H. H. Stockley
Supervisor's addition
to Hancock
Walter B. Jaehring Deputy Register
H. H. Stockley Surveyor

SCALE OF FEET

100

East 71° 52'

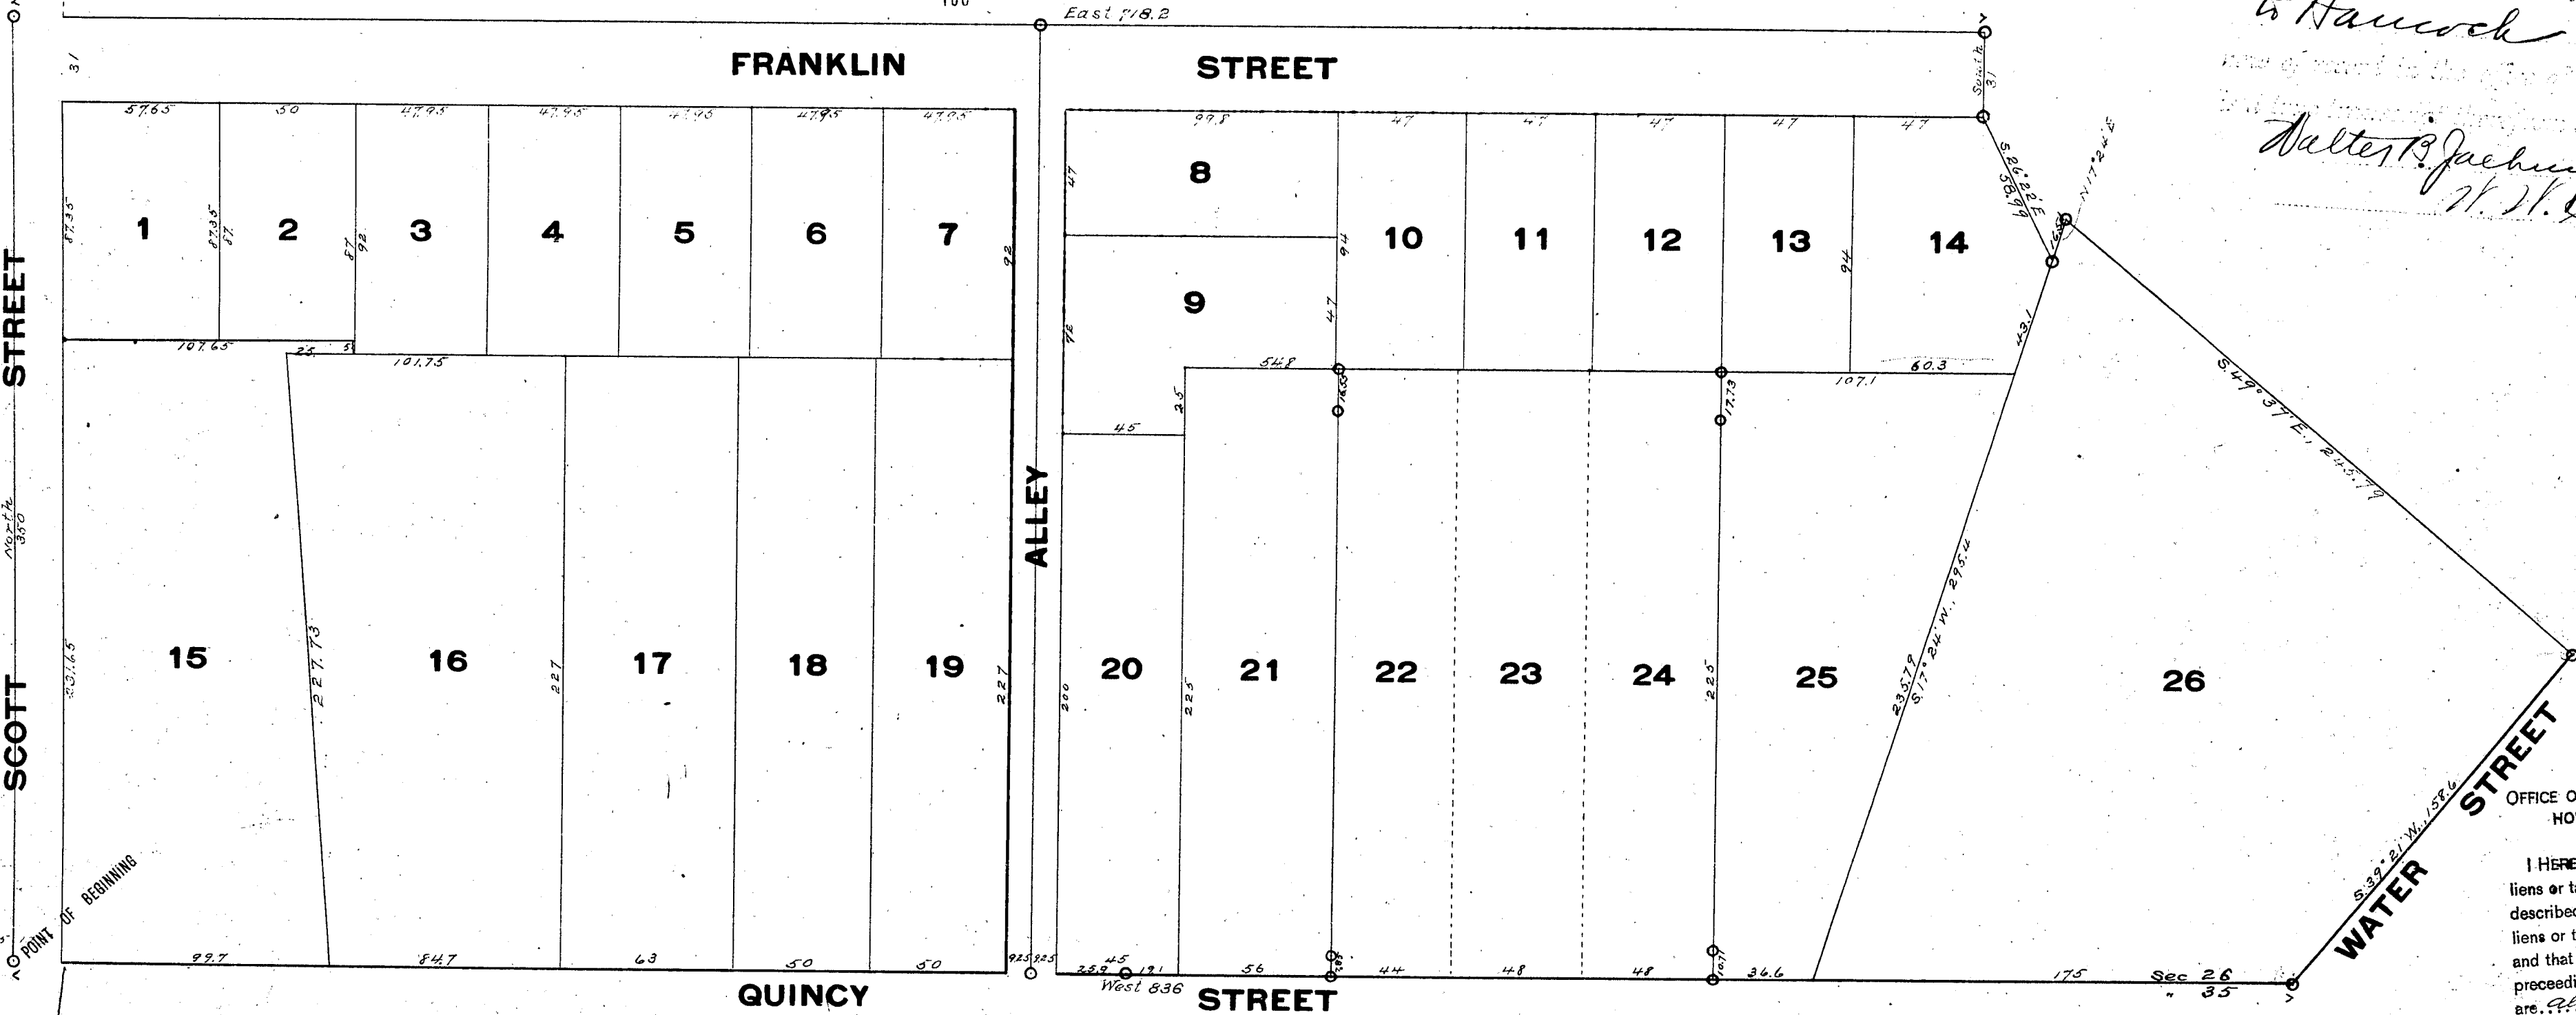

OFFICE OF COUNTY TREASURER,
HOUGHTON COUNTY,
HOUGHTON, MICH., Dec. 16, 1898
I HEREBY CERTIFY, That there are no tax
liens or tax titles held by the State on the lands
described within, and that there are no tax
liens or titles held by individuals on the said lands,
and that the taxes on said lands for the five years
preceding the 1st day of January, 1898,
are all paid, as shown by the records of this
office.
D. H. Shumaker,
COUNTY TREASURER

Beginning at the iron bar placed at the intersection of line between sections 26 & 35, S. 55° 41' E. 340 ft., and the centre line of Scott street, as shown on the plat of the Hancock Copper Mining Company's addition to the Village of Hancock, and now on record in the office of the register of deeds for Houghton county; thence north 350 ft.; thence east 718 ft.; thence south 31 ft.; thence S. 26° 28' E. 58 1/2 ft.; thence N. 17° 24' E. 16 1/2 ft.; thence S. 49° 34' E. 245 1/2 ft.; thence S. 39° 21' N. 158 ft.; thence west on section line to the point of beginning. In this description the line between sections 26 & 35 is regarded as due east and west.
I hereby certify that the plat herein drawn is a correct one, and that permanent monuments consisting of square iron bars, 1" x 1" x 30", have been placed at points marked thus: O. H. Stockley, Surveyor.
Know All Men by these Presents that I, A. J. Scott, supervisor of Hancock township, Houghton county, Michigan, having been duly authorized by the board of officers of Hancock township, so to do, have, in accordance with the provisions of section 1473 of Howell's statutes as amended by Act No. 309, Laws of 1887, caused the lands embraced in the annexed map to be platted from the descriptions of the surveys on record in the office of the register of deeds for Houghton county, and the description by notes and bounds in assessment roll of said township; and that said plat is to be given as the map of the Supervisor's Addition to Hancock.
Before me, a notary public, in Houghton county, Michigan, on this sixteenth day of November, 1898, personally came the above named A. J. Scott, supervisor of Hancock township, known to me to be the person who executed the above dedication, and acknowledged the same to be his free will and deed as such supervisor.
Examined and approved Nov. 21st 1898, John F. Wilkinson, Deputy Auditor General.
We, Walter B. Jaehring, Deputy Register of Deeds, and H. H. Stockley, Surveyor, hereby certify that we have each carefully compared this copy with the original plat of Supervisor's Addition to Hancock and that it is an exact copy thereof and of the whole of such plat.
Jeremiah S. Finnegan, Notary Public, Houghton county, Michigan.

RECEIVED AND FILED.
IN AUDITOR GENERAL'S OFFICE,
Jan. 4, 1899.
John F. Wilkinson
Deputy Auditor General

RECEIVED AND FILED.
IN AUDITOR GENERAL'S OFFICE
1894
Deputy Auditor General