



4747 PLAT OF THE

NINTH ADDITION TO THE VILLAGE OF LAURIUM

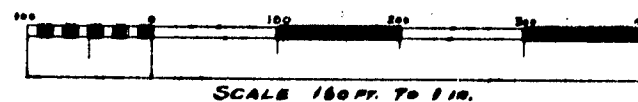

OFFICE OF COUNTY TREASURER,
HOUGHTON COUNTY,
HOUGHTON, MICH., Aug 5 1899
I HEREBY CERTIFY That there are no tax liens or tax titles held by the State or lands described within, and that there are no tax liens or titles held by individuals in the lands, and that the taxes on said lands for the year preceding the 1st day of January 1899, are paid as shown by the records of this office.
Michael M. Jones
County Treasurer.

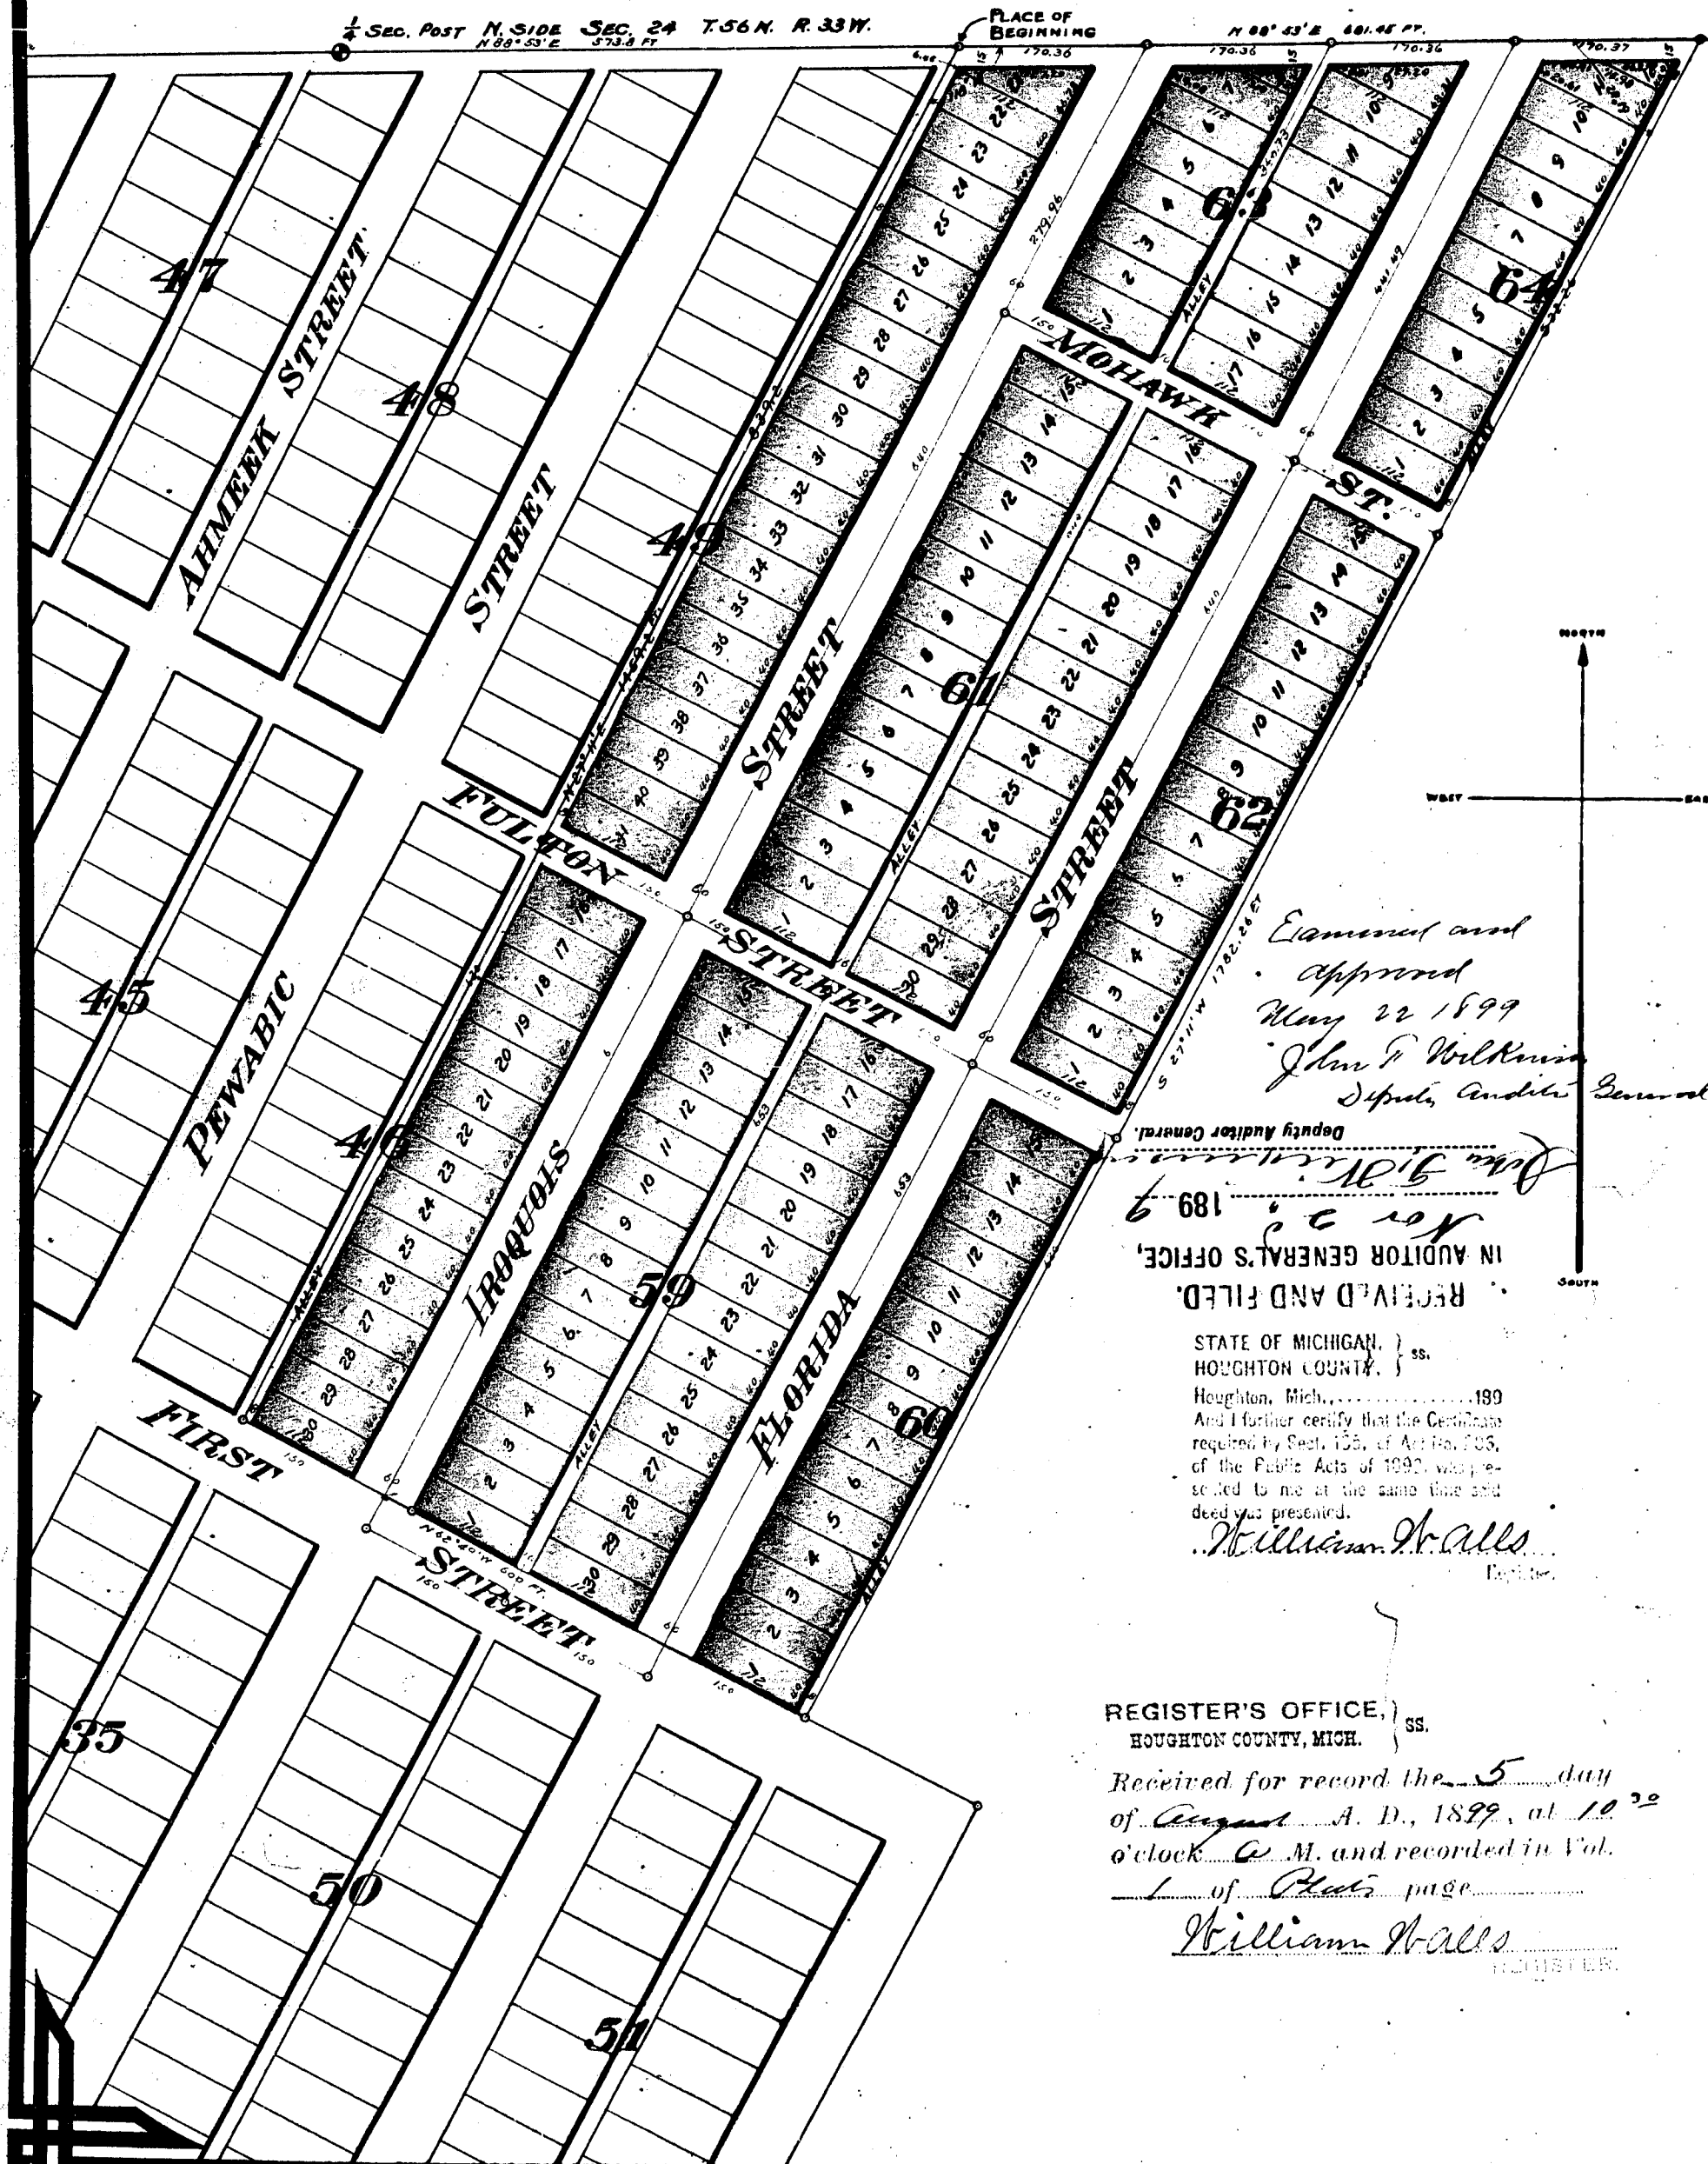

Know all men by these presents, that Ernst Bollmann as proprietor, and Bertha E. Bollmann his wife, have caused the land embraced in the annexed plat to be surveyed, laid out and platted, to be known as the Ninth Addition to the Village of Laurium, and that the streets and alleys as shown on said plat are hereby dedicated to the use of the public.

Signed and sealed in presence of
Ernst Bollmann
Bertha E. Bollmann
William Johnson
John O. Watson

State of Michigan } ss.
County of Houghton }

On this Eighth day of May A.D. 1899 before me, a Notary Public in and for said county, personally appeared the above named Ernst Bollmann and Bertha E. Bollmann his wife known to me to be the persons who executed the above dedication, and acknowledged the same to be their free act and deed.

William Johnson
Notary Public, Houghton County, Michigan.

The land embraced in the annexed plat of the Ninth Addition to the Village of Laurium is a portion of section number twenty four (24) of Township number fifty six (56) north of range number thirty three (33) west, situated in the County of Houghton, State of Michigan, and is described as follows: From the 1/4 section post on the north side of said section twenty four (24), run north eighty-eight degrees and fifty three minutes east along section line (N 88° 53' E) five hundred and seventy three and eight tenths (573.8) feet to 'place of beginning'; thence north eighty-eight degrees and fifty three minutes east (N 88° 53' E) six hundred and eighty one and forty five one hundredths (681.45) feet; thence south twenty seven degrees and eleven minutes west (S 27° 11' W) sixteen hundred and eighty two and twenty six one hundredths (1782.26) feet; thence north, sixty two degrees and forty nine minutes west (N 62° 49' W), six hundred (600) feet; thence north twenty seven degrees and eleven minutes east (N 27° 11' E) fourteen hundred and fifty nine and two tenths (1459.2) feet to 'place of beginning'. In the above description the west boundary of the north west quarter of said section twenty four (24) is the assumed meridian.

I hereby certify that the plat here on drawn is a correct one, and that permanent monuments consisting of iron bars, set in cement, have been planted at all the points marked thus * on plat, at all the angles in the boundaries of the land platted and at all the intersections of streets, or streets and alleys.

State of Michigan } ss.
County of Houghton }
We Wm. Walls Register of Deeds and R. Edwards Surveyor hereby certify that we have each carefully compared this copy with the original plat of the Ninth Addition to the Village of Laurium and that it is an exact copy thereof.
Wm. Walls Register of Deeds
R. Edwards Surveyor


State of Michigan } ss.
County of Houghton }
We Wm. Walls Register of Deeds and R. Edwards Surveyor hereby certify that we have each carefully compared this copy with the transcript of the plat of Ninth Addition to the Village of Laurium now of record in office of Register of Deeds and that it is an exact copy thereof.
William Walls Register of Deeds
R. Edwards Surveyor

REGISTER'S OFFICE, } ss.
HOUGHTON COUNTY, MICH.
Received for record the 5 day
of August A. D., 1899, at 10
o'clock A. M. and recorded in Vol.
1 of Plat page
William Walls
REGISTER

Examined and
Approved
May 22 1899
John F. Williams
Deputy Auditor General
IN ADDITION GENERAL'S OFFICE,
RECEIVED AND FILED.
STATE OF MICHIGAN } ss.
HOUGHTON COUNTY, }
Houghton, Mich., 1899
And I further certify that the Certificate
required by Sect. 125, of Act No. 205,
of the Public Acts of 1890, was pre-
sented to me at the same time and
date as presented.
William Walls
Register

4-7-4-7
PLAT OF THE

SCALE 100 FT. TO 1 IN.

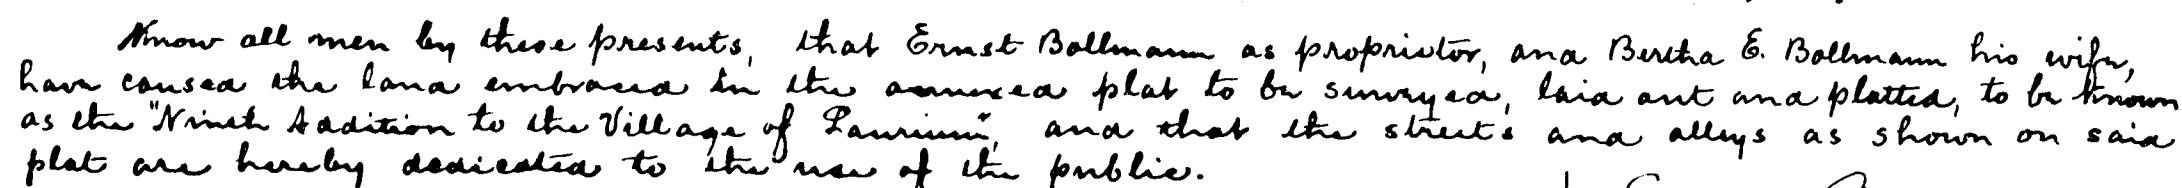

Signed and sealed in presence of Ernest Bollmann
William Johnson Berkman E. Bollmann
John C. Watson

State of Michigan } ss
County of Houghton }

On this seventh day of May A.D. 1894 - before me, a Notary Public in and for said county, personally appeared the above named Ernst Bollmann, and Bertha E. Bollmann his wife, known to me to be the persons who executed the above dedication, and acknowledged the same to be their free act and deed.

-----*William J. Brown*-----
Notary Public, Houghton County, Michigan.

The land embraced in the annexed plat of the Trinch location to the Village of Larnium is a portion of section number twenty four (24) of Township number fifty six (56) north of range number thirty three (33) west, situated in the County of Houghton, State of Michigan, and is described as follows: From the $\frac{1}{4}$ section post on the north side of said section twenty four (24), run north eighty-eight degrees and fifty three minutes east along section line (N 88° 53' E) five hundred and seventy three and eight tenths (573.8) feet to 'place of beginning'; thence north eighty eight degrees and fifty three minutes east (N 88° 53' E) six hundred and eighty one and a forty for one hundredths (681.45) feet; thence south twenty seven degrees and eleven minutes west (S 27° 11' W) seven hundred and eighty two and twenty six one hundredths (782.26) feet; thence north, sixty two degrees and forty nine minutes west (N 62° 49' W), six hundred (600) feet; thence north twenty seven degrees and eleven minutes east (N 27° 11' E) fourteen hundred and fifty nine and two tenths (1459.2) feet, to 'place of beginning'. In the above description the west boundary of the north west quarter of said section twenty four (24) is the assumed meridian.

I hereby certify that the plat here on drawn is a correct one, and that permanent monuments consisting of iron bars, set in cement, have been planted at all the points marked thus o on plat, at all the angles in the boundaries of the land platted and at all the intersections of streets, or streets and alleys.

State of Michigan }
County of Washtenaw } ss. We John Jones Register of Deeds and Recorder and James Henry
Notary Public have each carefully compared this copy with the original plat of the
North addition to the village of Livonia and find it is an exact copy thereof.

Wm Hall's Receipt of Dues
Am Edwards Surveyor.

State of Maryland }
County of Harford } ss. We the Clerk of said County and the undersigned Surveyor hereby
certify that we have each carefully compared this copy with the Transcript of the
plat of North Carolina to the College of William Mary of record in office of Register
of said County and that it is a true and correct copy thereof.

William Wells Register of Deeds
 Wm Edwards Surveyor.

1894. 35512

14026