


MAP OF CONCORD CITY, HOUGHTON COUNTY, MICHIGAN.

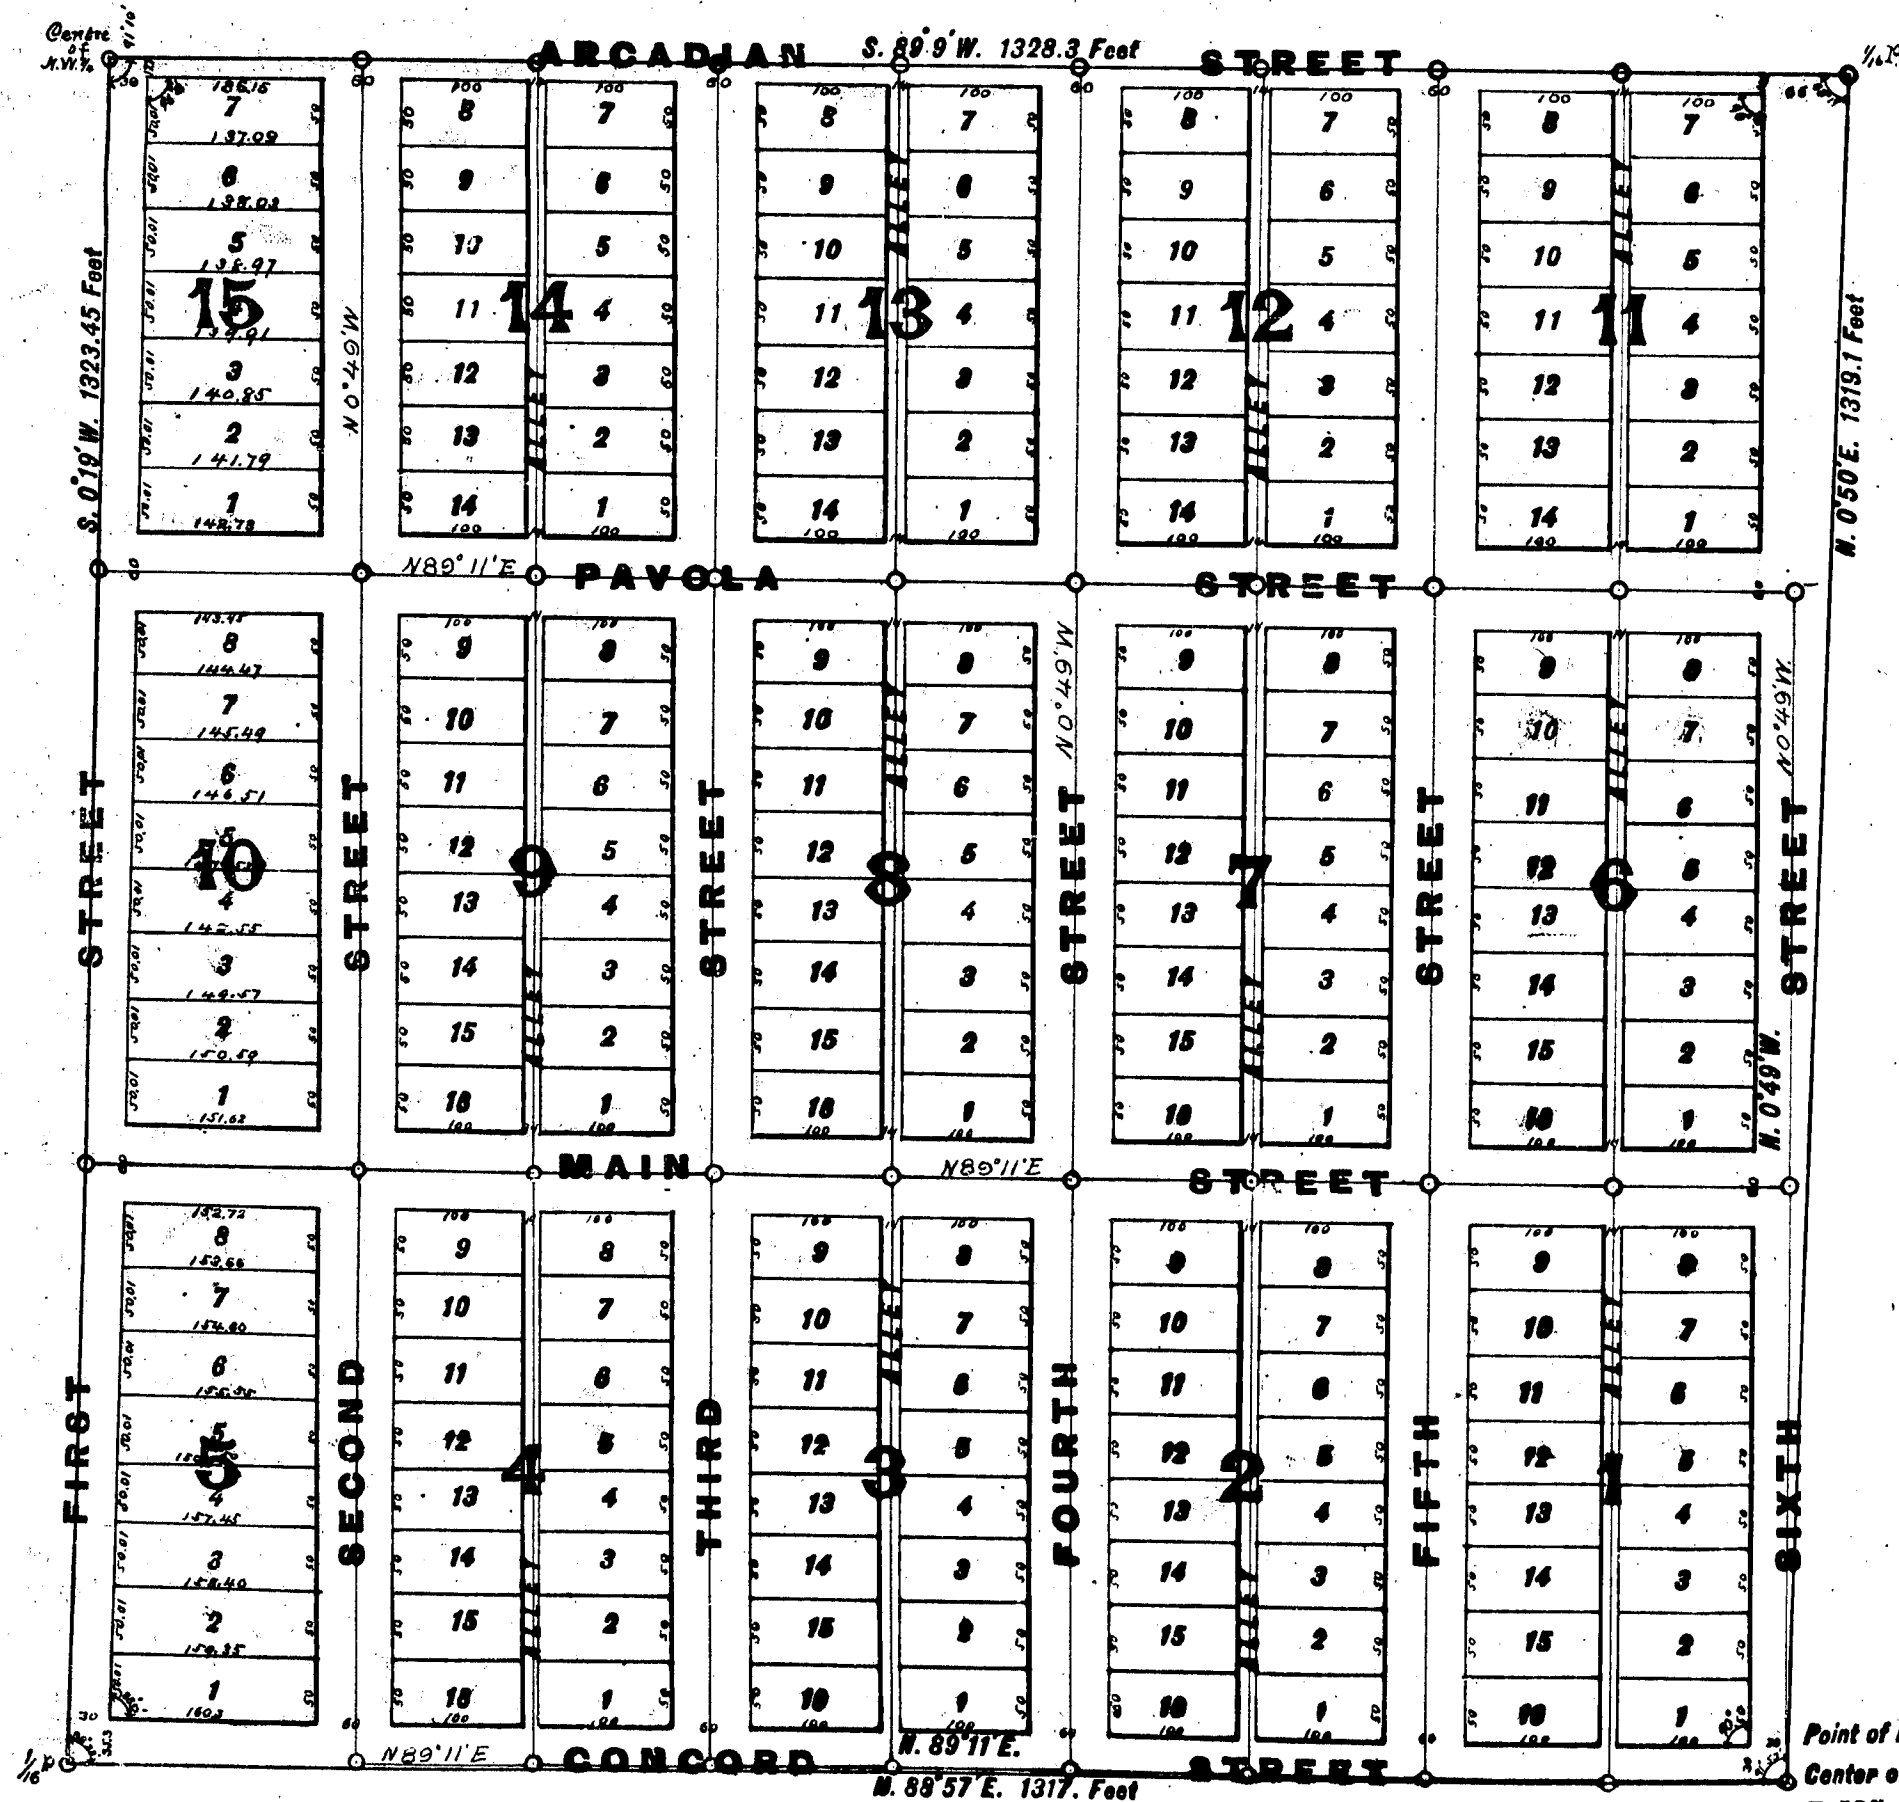

DEDICATION.

Know All Men by these Presents, That we, John Paavola as proprietor, and Haisa Paavola his wife, have caused the land embraced in the annexed plat to be surveyed, laid out and platted to be known as CONCORD CITY and that the streets and alleys as shown on said plat are hereby dedicated to the use of the public.

SIGNED AND SEALED IN PRESENCE OF

James Finn
R. C. Pryor

John Paavola [L. S.]
Haisa Paavola [L. S.]

STATE OF MICHIGAN, } ss. On this 5 day of August, 1899 before me, a Notary Public in and for said county, personally came the above named John Paavola and Haisa Paavola his wife, known to me to be the persons who executed the above dedication and acknowledged the same to be their free act and deed.

William Finn
Notary Public, Houghton, Co. Mich.

DESCRIPTION OF LAND PLATTED.

The land embraced in the annexed plat of Concord City is described as follows: Beginning at the center of Sec. 19, Township 55, North Range 33 West, thence N 0° 50' E 1318.1 ft., thence south 89° 9' W 1328.3 ft., thence south 0° 19' W 1323.45 ft., thence N 88° 57' E, 1317.0 ft. to place of beginning, comprising the whole of the S E 1/4 of the N. W. 1/4 of said section 19.

SURVEYOR'S CERTIFICATE.

I hereby certify that the plat hereon delineated is a correct one, and that permanent monuments, consisting of one inch iron rods placed in cement have been planted at points marked thus ● as thereon shown at all angles in the boundaries of the land platted, and at all intersections of streets or streets and alleys.

R. C. Pryor
Surveyor

Examined and approved this 16 day of August, 1899.

John F. Wilkinson
Deputy Auditor General

STATE OF MICHIGAN, } ss. We, William Walls Register of Deeds, and R. C. Pryor Surveyor, hereby certify that we have each carefully compared this copy with the original plat of CONCORD CITY and that it is an exact copy thereof and of the whole of such original map or plat.

William Walls Register of Deeds,
R. C. Pryor Surveyor.

I hereby certify that I have examined the records in my office relating to the description of lands in the within instrument and from such examination it appears that the state and county taxes have been fully paid for the five years preceding the date of said instrument.

Houghton, Mich., August 23, 1899. Michael M. Foley County Treasurer,

STATE OF MICHIGAN, } ss. And I further certify that the certificate required by Section 185, of Article 306, of the Public Acts of 1892, was presented to me at the same time said deed was presented.

Houghton, Mich., Aug 24, 1899. William Walls Recorder,

REGISTER'S OFFICE, } ss. Received for record the 24th day of August, 1899, at 12 o'clock P.M. and recorded in vol. 1 of Plats page 95.

William Walls Register.


STATE OF MICHIGAN, } ss. We, William Walls Register of Deeds and R. C. Pryor Surveyor, hereby certify that we have each carefully compared the annexed copy with the plat of Concord City now of record in the office of said Register of Deeds, and that it is a true transcript therefrom and of the whole of such record.

William Walls Register of Deeds,
R. C. Pryor Surveyor.

RECEIVED AND FILED,
IN AUDITOR GENERAL'S OFFICE,

Act 5 1899
John F. Wilkinson
Deputy Auditor General

SCALE

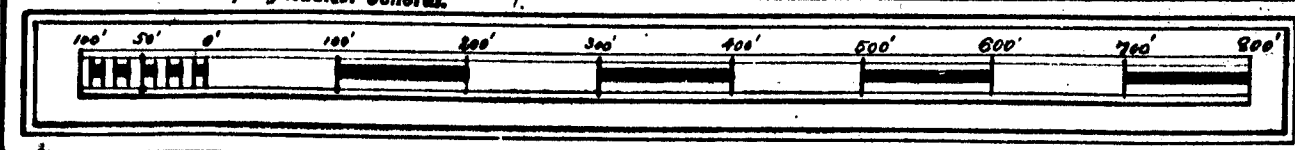


1 In. = 150 Ft.

79256-1899

14028

MAP OF CONCORD CITY, HOUGHTON COUNTY, MICHIGAN.

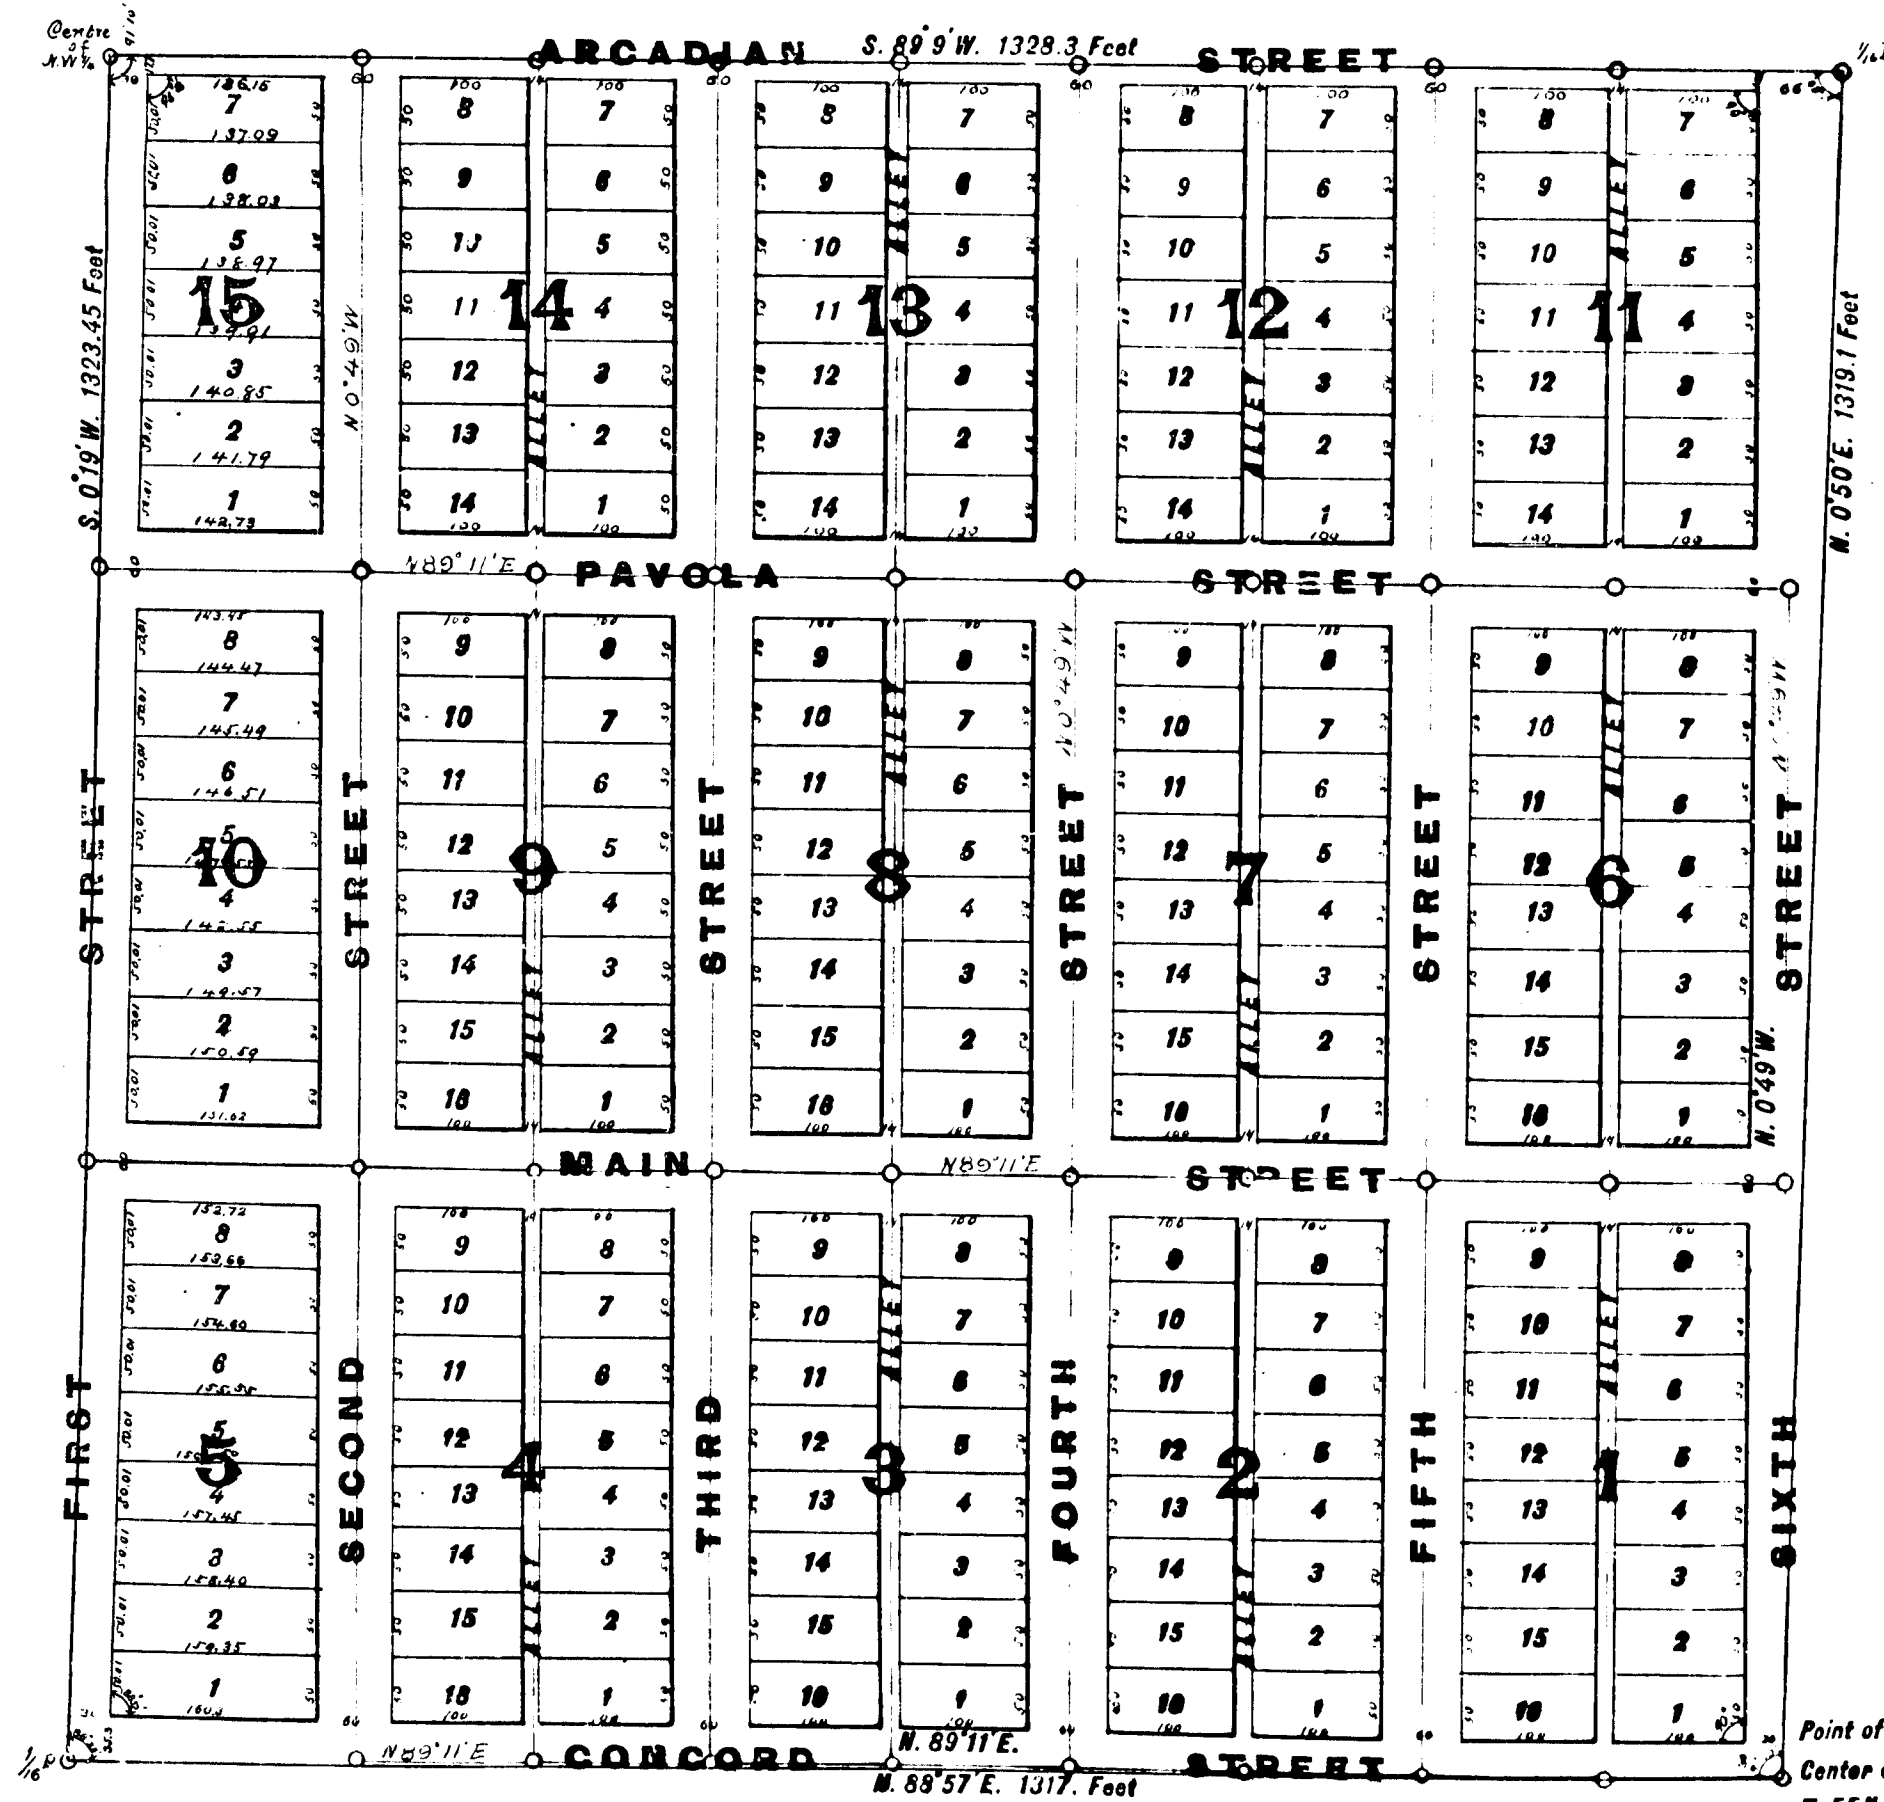

DEDICATION.

Know All Men by these Presents, That we, John P. Parnell as proprietor, and Haisa his wife, have caused the land embraced in the annexed plat to be surveyed, laid out and platted to be known as CONCORD CITY and that the streets and alleys as shown on said plat are hereby dedicated to the use of the public.

SIGNED AND SEALED IN PRESENCE OF

R. C. Pryor [L. S.] John P. Parnell [L. S.]
Haisa Parnell [L. S.]

STATE OF MICHIGAN,

County of Houghton, On this 23 day of August, 1899 before me, a Notary Public in and for said county, personally came the above named John P. Parnell and Haisa Parnell his wife, known to me to be the persons who executed the above dedication and acknowledged the same to be their free act and deed.

William F. Wilkinson
Notary Public, Houghton Co., Mich.

DESCRIPTION OF LAND PLATTED.

The land embraced in the annexed plat of Concord City is described as follows: Beginning at the center of Sec. 19, Township 55, North Range 33 West, thence N 0 50 E 1319.1 ft., thence south 89 9 W 1329.3 ft., thence south 0 19 W 1323.45 ft., thence N 88 57 E, 1317.0 ft. to place of beginning, comprising the whole of the S E 1/4 of the N. W. 1/4 of said section 19.

SURVEYOR'S CERTIFICATE.

I hereby certify that the plat herein delineated is a correct one, and that permanent monuments, consisting of one inch iron rods placed in cement have been planted at points marked thus o as thereon shown at all angles in the boundaries of the land platted, and at all intersections of streets or streets and alleys.

R. C. Pryor
Surveyor

Examined and approved this 16 day of August, 1899.

John F. Wilkinson
Deputy Auditor General

STATE OF MICHIGAN,

County of Houghton, I, William Walls Register of Deeds, and R. C. Pryor Surveyor, hereby certify that we have each carefully compared this copy with the original plat of CONCORD CITY and that it is an exact copy thereof and of the whole of such original plat or plat.

William Walls Register of Deeds,
R. C. Pryor Surveyor.

I hereby certify that I have examined the records in my office relating to the description of lands in the within instrument and from such examination it appears that the state and county taxes have been fully paid for the five years preceding the date of said instrument, Houghton, Mich., August 23, 1899.

Michael M. Foley Deputy County Treasurer,

STATE OF MICHIGAN,

County of Houghton, And I further certify that the certificate required by Section 185, of Article 306, of the Public Acts of 1892, was presented to me at the same time and date as presented.

Houghton, Mich., Aug. 24, 1899.

William Walls Recorder,

REGISTERS' OFFICE,

Houghton County, Mich., Received for record the 24th day of August, A. D., 1899, at 12 o'clock P. M., and recorded in vol. 1 of Plats, page 95.

William Walls Register.

STATE OF MICHIGAN,


County of Houghton, I, William Walls Register of Deeds and R. C. Pryor Surveyor, hereby certify that we have each carefully compared the annexed copy with the plat of Concord City, now of record in the office of said Register of Deeds, and that it is a true transcript therefrom and of the whole of such record.

William Walls Register of Deeds,
R. C. Pryor Surveyor.

RECEIVED AND FILED,
IN AUDITOR GENERAL'S OFFICE,

John F. Wilkinson
Deputy Auditor General,

SCALE

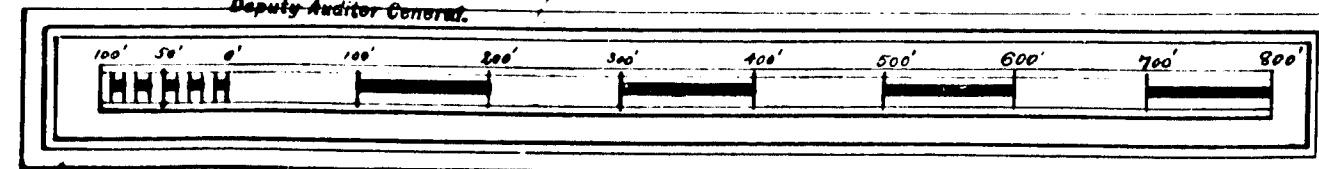

1 In. = 150 Ft.

29256 1899