

DESCRIPTION.

Commencing at the quarter post between sections eighteen (18) and nineteen (19) township fifty-five (55) north range thirty-three (33) west of the meridian of Michigan, run thence east on the section line one hundred and thirty-three (133) feet to point of beginning of this plat.

From the said point of beginning run east on section line eleven hundred fifty-one and two tenths (1151.2) feet to the south-east corner of the south-west quarter of the southeast quarter of said section eighteen (18) Sec. 18; thence north $1/4$ of S.E. $1/4$ of Sec. 18; thence north (N. 0° 40' E.) twelve hundred eighty-seven (1887) feet; thence north eighty-six degrees and nineteen minutes west (N. 86° 19' W.) ten hundred eighty-one and two tenths (1081.2) feet; thence south three degrees and forty-one minutes west (S. 3° 41' W.) thirteen hundred fifty-nine and five tenths (1359.5) feet to the point of beginning.

For the purpose of this description, the section line between the aforesaid quarter post and the southeast corner of said section eighteen is regarded as a due east and west line.

SURVEYOR'S CERTIFICATE.

I hereby certify that the plat herein delineated is a correct one, and that permanent monuments, consisting of square iron bars, have been planted at points marked thus O as thereon shown at all angles in the boundaries of the land platted, and at all intersections of streets, or streets and alleys.

W. W. Stockly, Surveyor.

ARCADIAN CITY.

Houghton Co. Mich.

Scale 1"=100'

DEDICATION.

KNOW ALL MEN BY THESE PRESENTS, That we James H. Seager, as Proprietor and Laura A. Seager, his wife, have caused the land embraced in the annexed plat to be surveyed, laid out and platted, to be known as Arcadian City and that the streets and alleys as shown on said plat are hereby dedicated to the use of the public.

W. P. Seager Witness.

James H. Seager. (L.S.)
Laura A. Seager. (L.S.)

State of Michigan, ss. On this 26 day of October 1899 before me, a Notary Public in and for said county, personally came the above named James H. Seager and Laura A. Seager his wife, known to me to be the persons who executed the above dedication and acknowledged the same to be their free act and deed.

W. P. Seager, Notary Public, Houghton Co., Mich.

Examined and Approved Oct. 27, 1899.

John F. Wilkinson, Deputy Auditor General.

Register's Office, ss.
Houghton Co., Mich.

Received for record the 15 day of November 1899, at 2 o'clock P.M., and recorded in Vol. 1 of Page 27

William Shallo Register.

I hereby certify that I have examined the records in my office relating to the description of lands in the within instrument and from such examination it appears that the State and County taxes have been fully paid for the five years preceding the date of said instrument.

Adopt County Treasurer.

State of Michigan, ss.
Houghton County.


And I further certify that the certificate required by Sect. 135, of Act No. 206, of the Public Acts of 1895, was presented to me at the same time said deed was presented.

William Shallo Register.

State of Michigan, ss.

We William Shallo Register of Deeds, Houghton County and W. W. Stockly, Surveyor, hereby certify that we have each carefully compared this copy with the original plat of Arcadian City and that it is an exact copy thereof and of the whole of such original map or plat.

William Shallo Register of Deeds.
W. W. Stockly, Surveyor.

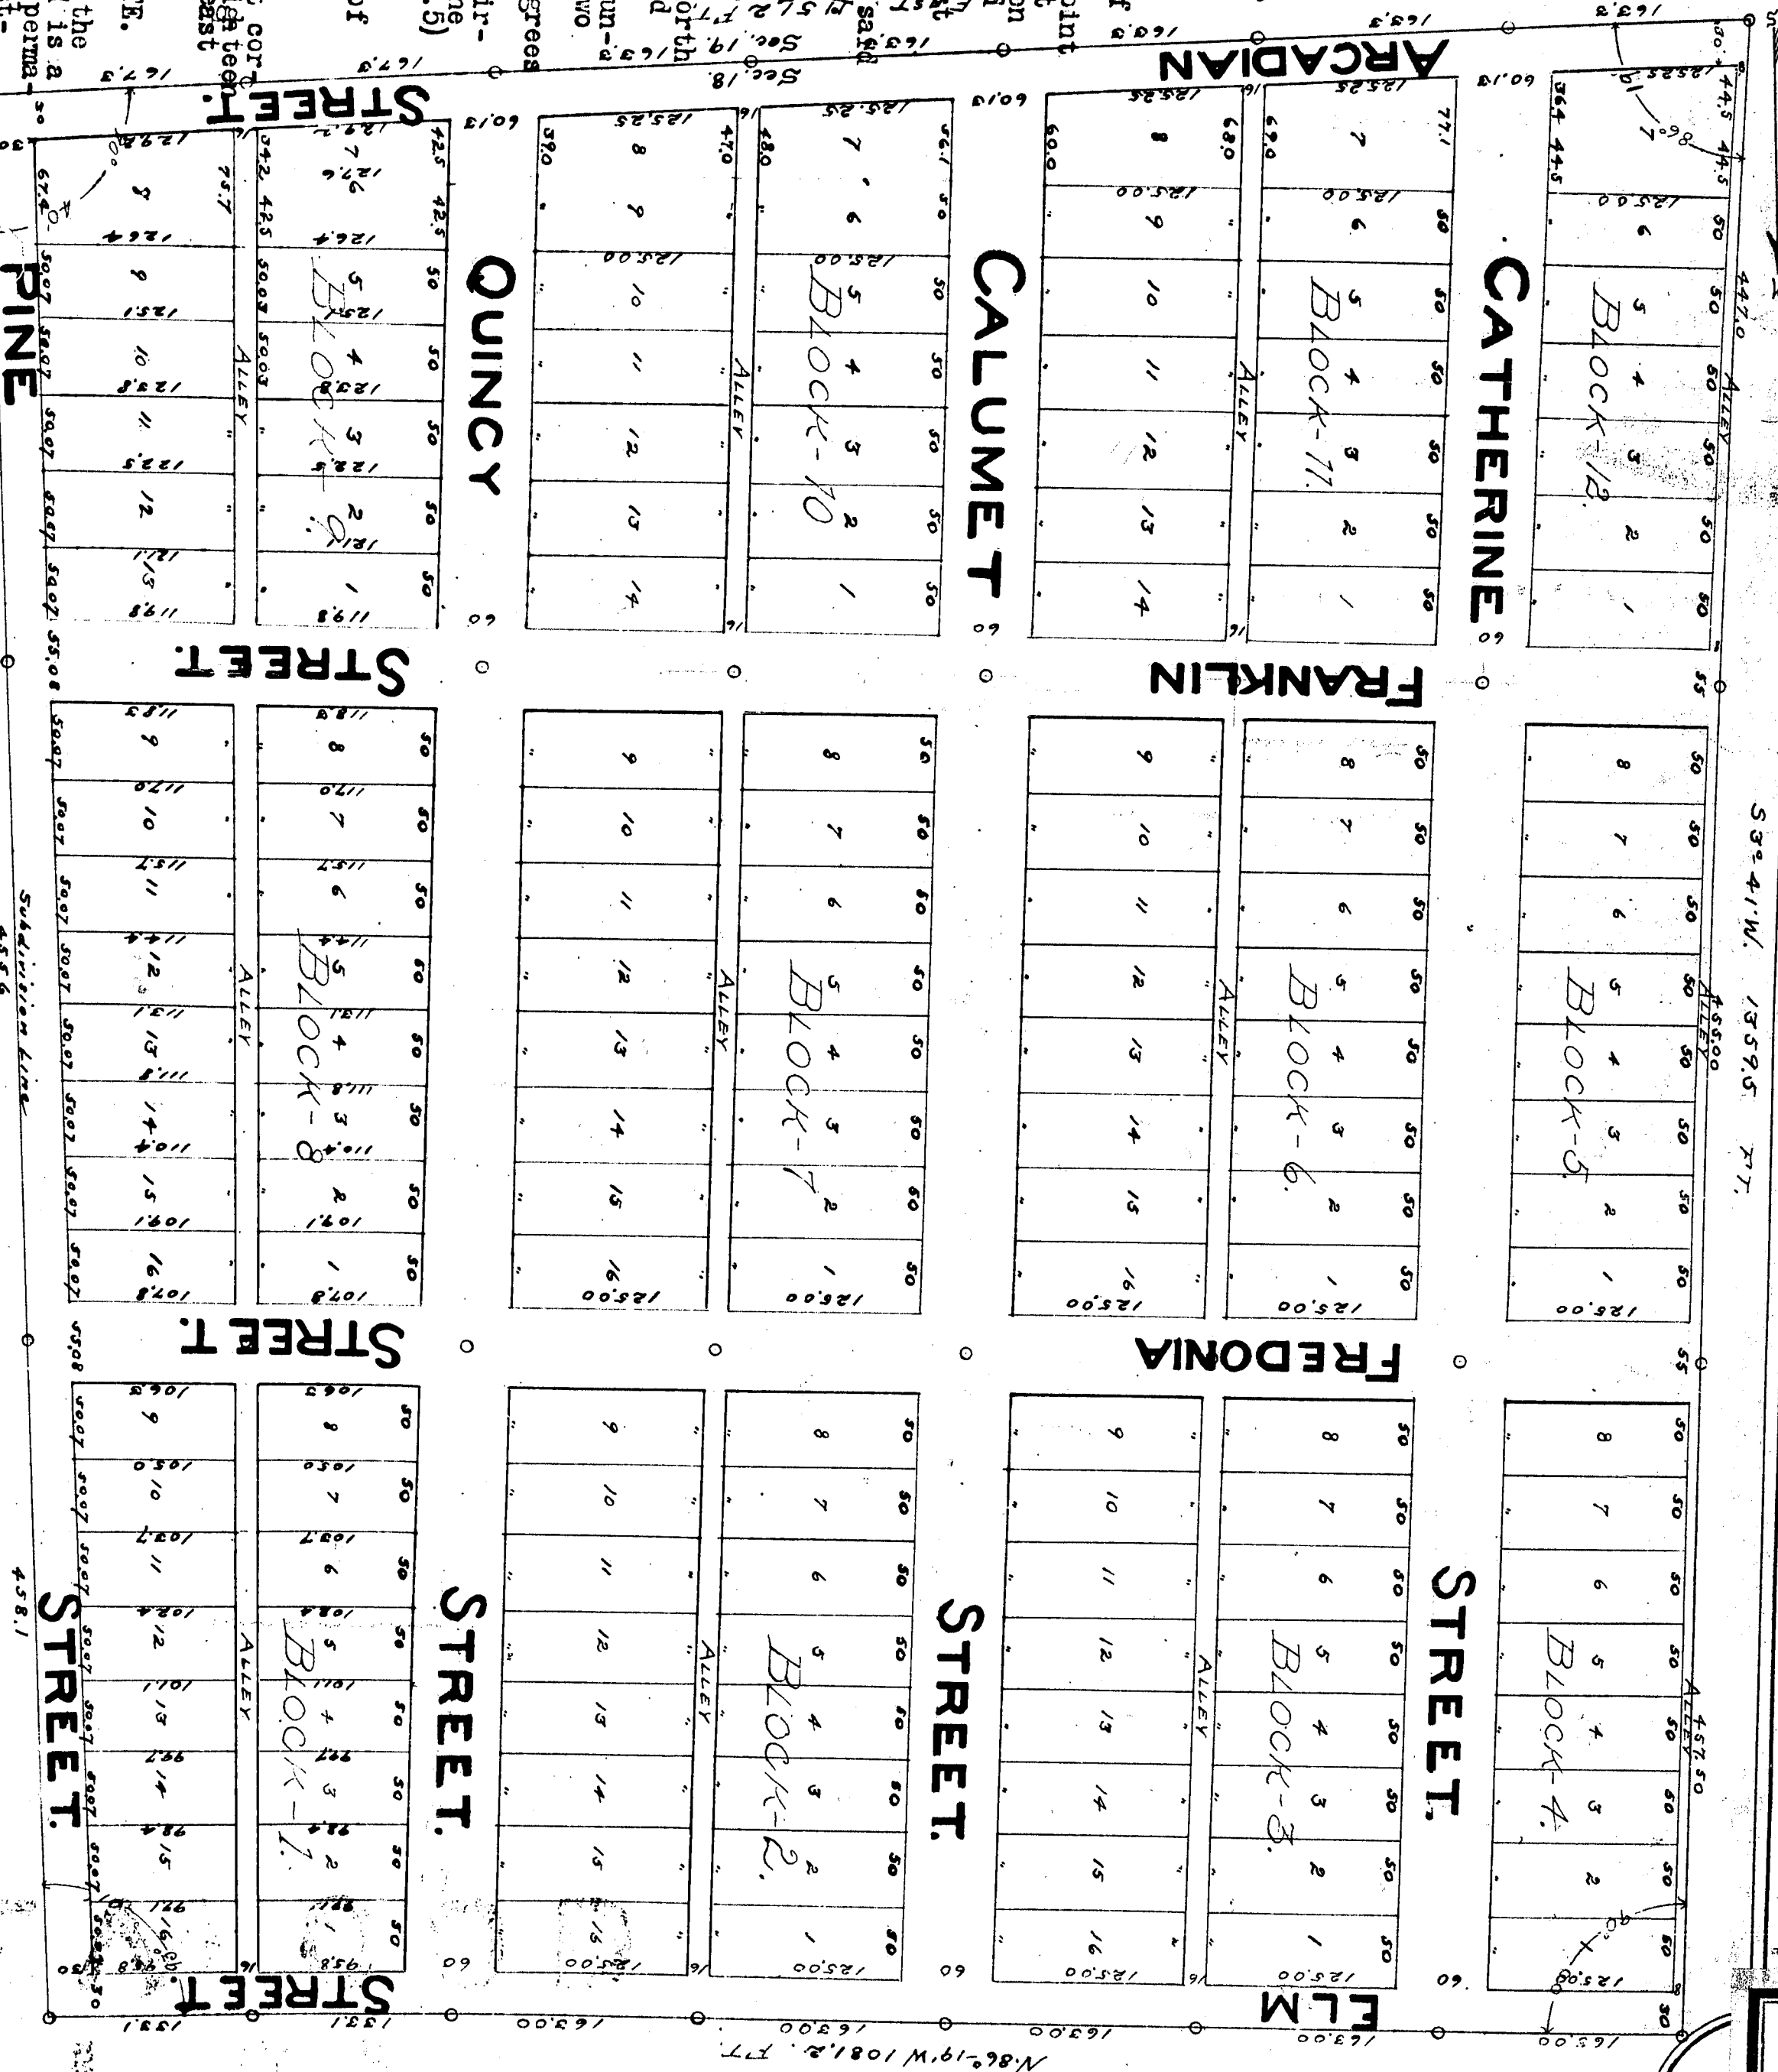

RECEIVED AND FILED,
IN AUDITOR GENERAL'S OFFICE,
FOR 1899.

John F. Wilkinson,
Deputy Auditor General.

State of Michigan, ss.
Houghton County.
We William Shallo Register of Deeds, and W. W. Stockly, Surveyor, hereby certify that we have each carefully compared the annexed copy with the plat of Arcadian City now on record in the office of said Register of Deeds, and that it is a true transcript therefrom and of the whole of such record.

William Shallo Register of Deeds.
W. W. Stockly, Surveyor.

DESCRIPTION.

Commencing at the quarter post between sections eighteen (18) and nineteen (19) township fifty-five (55) north range thirty-three (33) west of the meridian of Michigan, run thence east on the section line one hundred and thirty-three (133) feet to point of beginning of this plat.

From the said point of beginning run east on section line eleven hundred fifty-one and two tenths (1151.2) feet to the south-east corner of the south-east quarter of said section eighteen (18) Sec. 18, T. 55 N., R. 17 W. ten minutes east (10.0) feet; thence south three degrees and forty-one minutes west (S. 3° 41' W.) thirteen hundred fifty-nine and five tenths (1359.5) feet to the point of beginning.

For the purpose of this description, the section line between the above said quarter post and the southeast corner of said section eighth (8) is regarded as a due east and west line.

CERTIFICATE.

I hereby certify that the plat herein delineated is a correct one, and that permanent monuments, consisting of square iron bars, have been planted at points marked thus Q as shown on said plat, and at all intersections of streets, or streets and alleys.

W. W. Stockly, Surveyor.

DEDICATION.

KNOW ALL MEN BY THESE PRESENTS, That we James H. Seager, Surveyor, and Laura A. Seager, his wife, have caused the land embraced in the annexed plat to be surveyed, laid out and platted, to be known as Arcadian City and that the streets and alleys as shown on said plat are hereby dedicated to the use of the public.

James H. Seager, (I.S.)
Laura A. Seager, (I.S.)
P. Seager, witness.

State of Michigan, ss. On this 25 day of October 1899 before me, a Notary Public in and for said county, personally came the above named James H. Seager and Laura A. Seager his wife, known to me to be the persons who executed the above dedication and acknowledged the same to be their free act and deed.

James H. Seager, (I.S.)
Laura A. Seager, (I.S.)
P. Seager, Notary Public, Houghton Co., Mich.

Examined and Approved Oct. 27, 1899.

John F. Wilkinson, Deputy Auditor General.

Register's Office, ss. Received for record the 15 day of November 1899, at 2 o'clock P.M., and recorded in Vol. 1 of Page 277 of

Houghton Co., Mich. William Phillips, Register.

I hereby certify that I have examined the records in my office relating to the description of lands in the within instrument and from such examination it appears that the State and County taxes have been fully paid for the five years preceding the date of said instrument.

William Phillips, Register.


State of Michigan, ss.

Houghton County, ss. Houghton, Mich., November 15, 1899. And I further certify that the certificate required by Sect. 183, of Act No. 206, of the Public Acts of 1893, was presented to me at the same time said deed was presented.

State of Michigan, ss.

We William Phillips, Register of Deeds, Houghton County, and W. W. Stockly, Surveyor, hereby certify that we have each carefully compared this copy with the original plat of Arcadian City and that it is an exact copy thereof and of the whole of such original map or plat.

William Phillips, Register of Deeds.
W. W. Stockly, Surveyor.

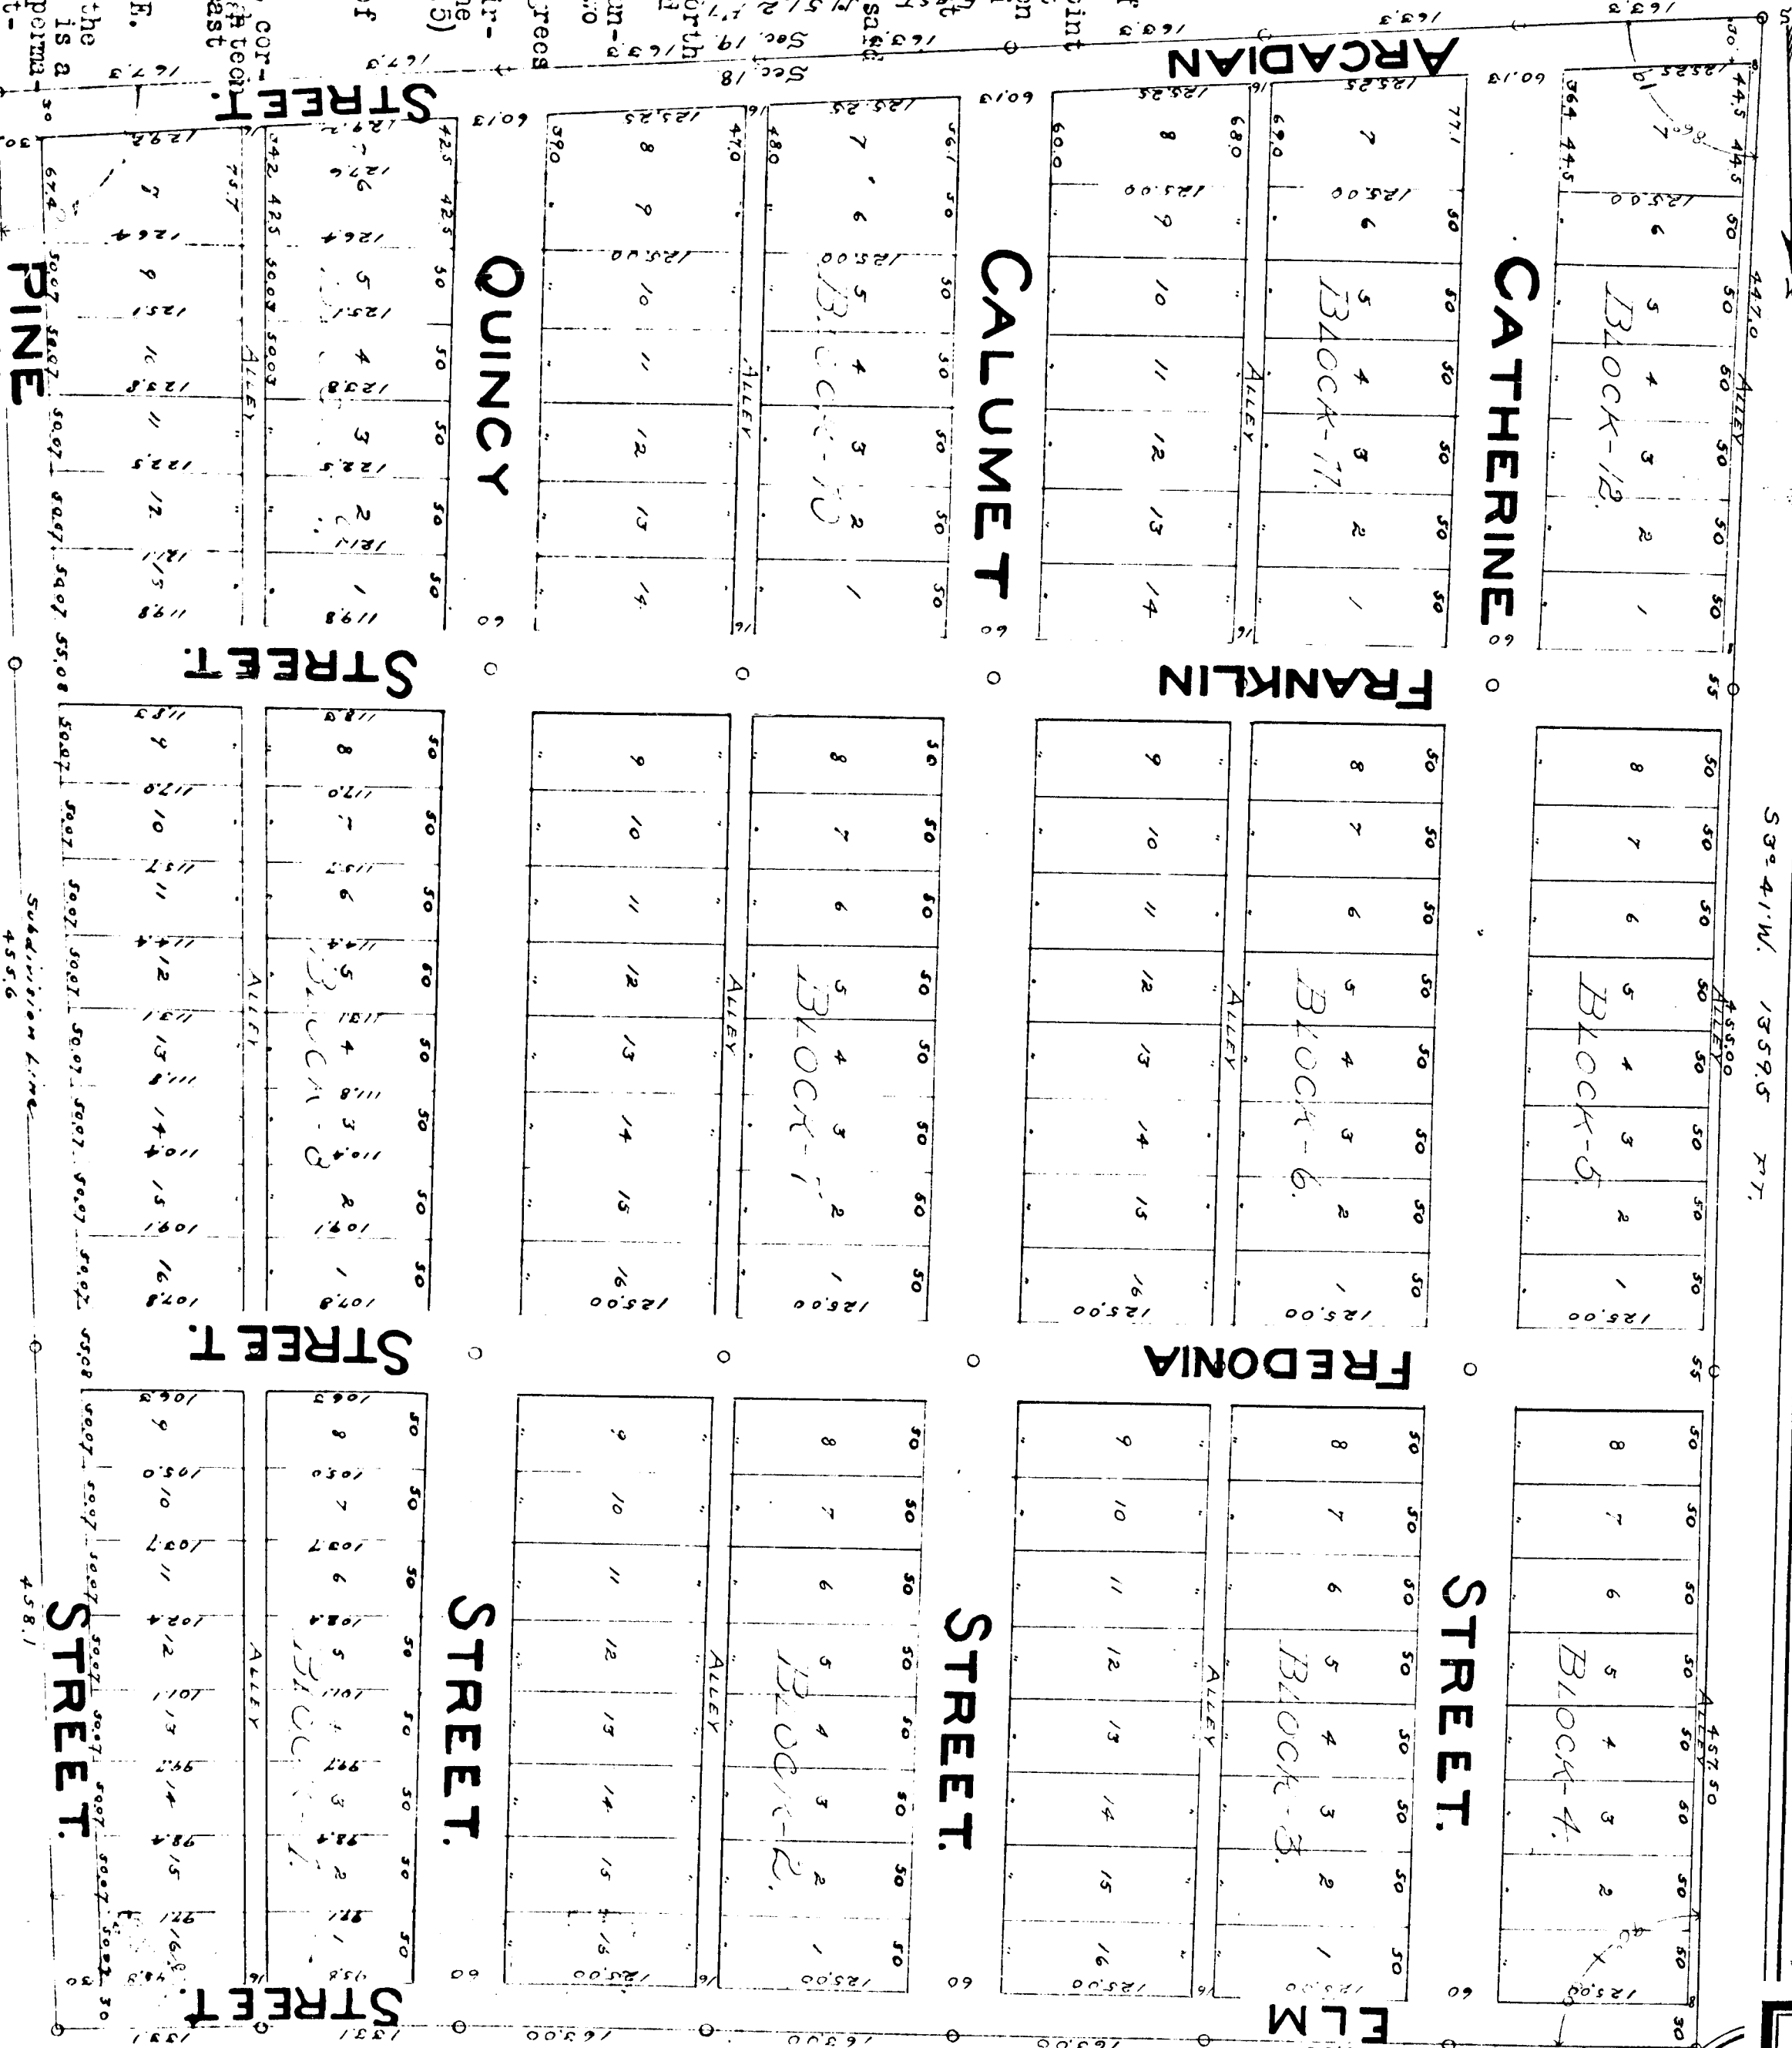

ARCADIAN CITY.

Houghton Co. Mich.

Scale 1"=100'

State of Michigan, ss.
Houghton County, ss.
W. W. Stockly, Surveyor, hereby certify that we have each carefully compared the annexed copy with the plat of Arcadian City now on record in the office of said Register of Deeds, and that it is a true transcript therefrom and of the whole of such record.

William Phillips, Register of Deeds.
W. W. Stockly, Surveyor.

RECEIVED AND FILED.

IN AUDITOR GENERAL'S OFFICE.

For 18. 1899.

John F. Wilkinson, Deputy Auditor General.