

4783

DEDICATION.

Know All Men by These Presents, That LOUIS H. RICHARDSON, Trustee, has caused the land embraced in the annexed plat to be surveyed, laid out and platted to be known as THE TOWN OF LAKE GERALD, and that the streets and alleys as shown on said plat are hereby dedicated to the use of the public.

STATE OF MICHIGAN, }  
COUNTY OF HOUGHTON, } SS.

On this Tenth day of January 1900,  
before me, a Notary Public in and for said County, personally came the above Louis H. Richardson, Trustee, known to me to be the person who executed the above dedication and acknowledged the same to be his free act and deed.

Michael M. Foley  
Notary Public, Houghton County, Michigan.

Louis H. Richardson Trustee

MAP OF  
THE TOWN OF  
LAKE GERALD  
HOUGHTON CO.,  
MICHIGAN.

DESCRIPTION.

Beginning at the south west corner of Section fourteen [14], Township fifty-two [52], North Range thirty-six [36], West Meridian of Michigan, thence North 1° 42' East along section line between Sections fourteen [14] and fifteen [15], 1383.0 feet; thence South 88° 18' East 1103.0 feet; thence South 1° 42' West 960.0 feet; thence North 88° 18' West 275.0 feet; thence South, 1° 42' West 673.91 feet to section line; thence North 70° 05' West along section line 871.67 feet to place of beginning.

SURVEYOR'S CERTIFICATE.

I hereby certify, That the plat heron delineated is a correct one and that permanent monuments consisting of iron pins have been planted at all points marked thus O as thereon shown at all angles in the boundaries of the land platted and at all intersections of the streets or of streets and alleys.

R. C. Pryor  
Surveyor.

Examined and Approved, This Twelfth day of January, 1900.

John F. Wilkinson  
Deputy Auditor General.

STATE OF MICHIGAN, }  
COUNTY OF HOUGHTON, } SS.

We, William Walls, Register of Deeds and R. C. Pryor, surveyor, hereby certify that we have each carefully compared this copy with the original plat of the Town of Lake Gerald and that it is an exact copy thereof and of the whole of such original Map or Plat.

William Walls Register.

R. C. Pryor Surveyor.

Office of County Treasurer,  
HOUGHTON COUNTY.

Houghton, Mich., January 17th 1900.

I hereby certify that there are no tax liens or tax titles held by the State on the lands described within, and that there are no tax liens or tax titles held by individuals on the said lands, and that the taxes on said lands for the five years preceding the day of Jan 1900 are all paid, as shown by the records of this office.

Michael M. Foley  
County Treasurer.

STATE OF MICHIGAN, }  
COUNTY OF HOUGHTON, } SS.

Houghton, Mich., January ..... 1900.

And I further certify that the Certificate required by Sec. 135, of Act No. 206, of the Public Acts of 1893, was presented to me at the same time said deed was presented.

William Walls Register.

Register's Office,

HOUGHTON COUNTY, MICHIGAN, } SS.

Houghton, Mich., January, 18th 1900.

Received for record the Eighteenth day of January, A. D. 1900, at Ten o'clock  
A. M., and recorded in Volume One of Plats Page 99


William Walls Register.

STATE OF MICHIGAN, }  
COUNTY OF HOUGHTON, } SS.

We, William Walls, Register of Deeds, and R. C. Pryor, Surveyor, hereby certify, that we have each carefully compared this copy with the copy of the plat of the Town of Lake Gerald, now on record in the office of the Register of Deeds of Houghton County, Michigan, and that it is an exact copy thereof and of the whole of such map or plat.

William Walls Register.  
R. C. Pryor Surveyor.


2754-1900

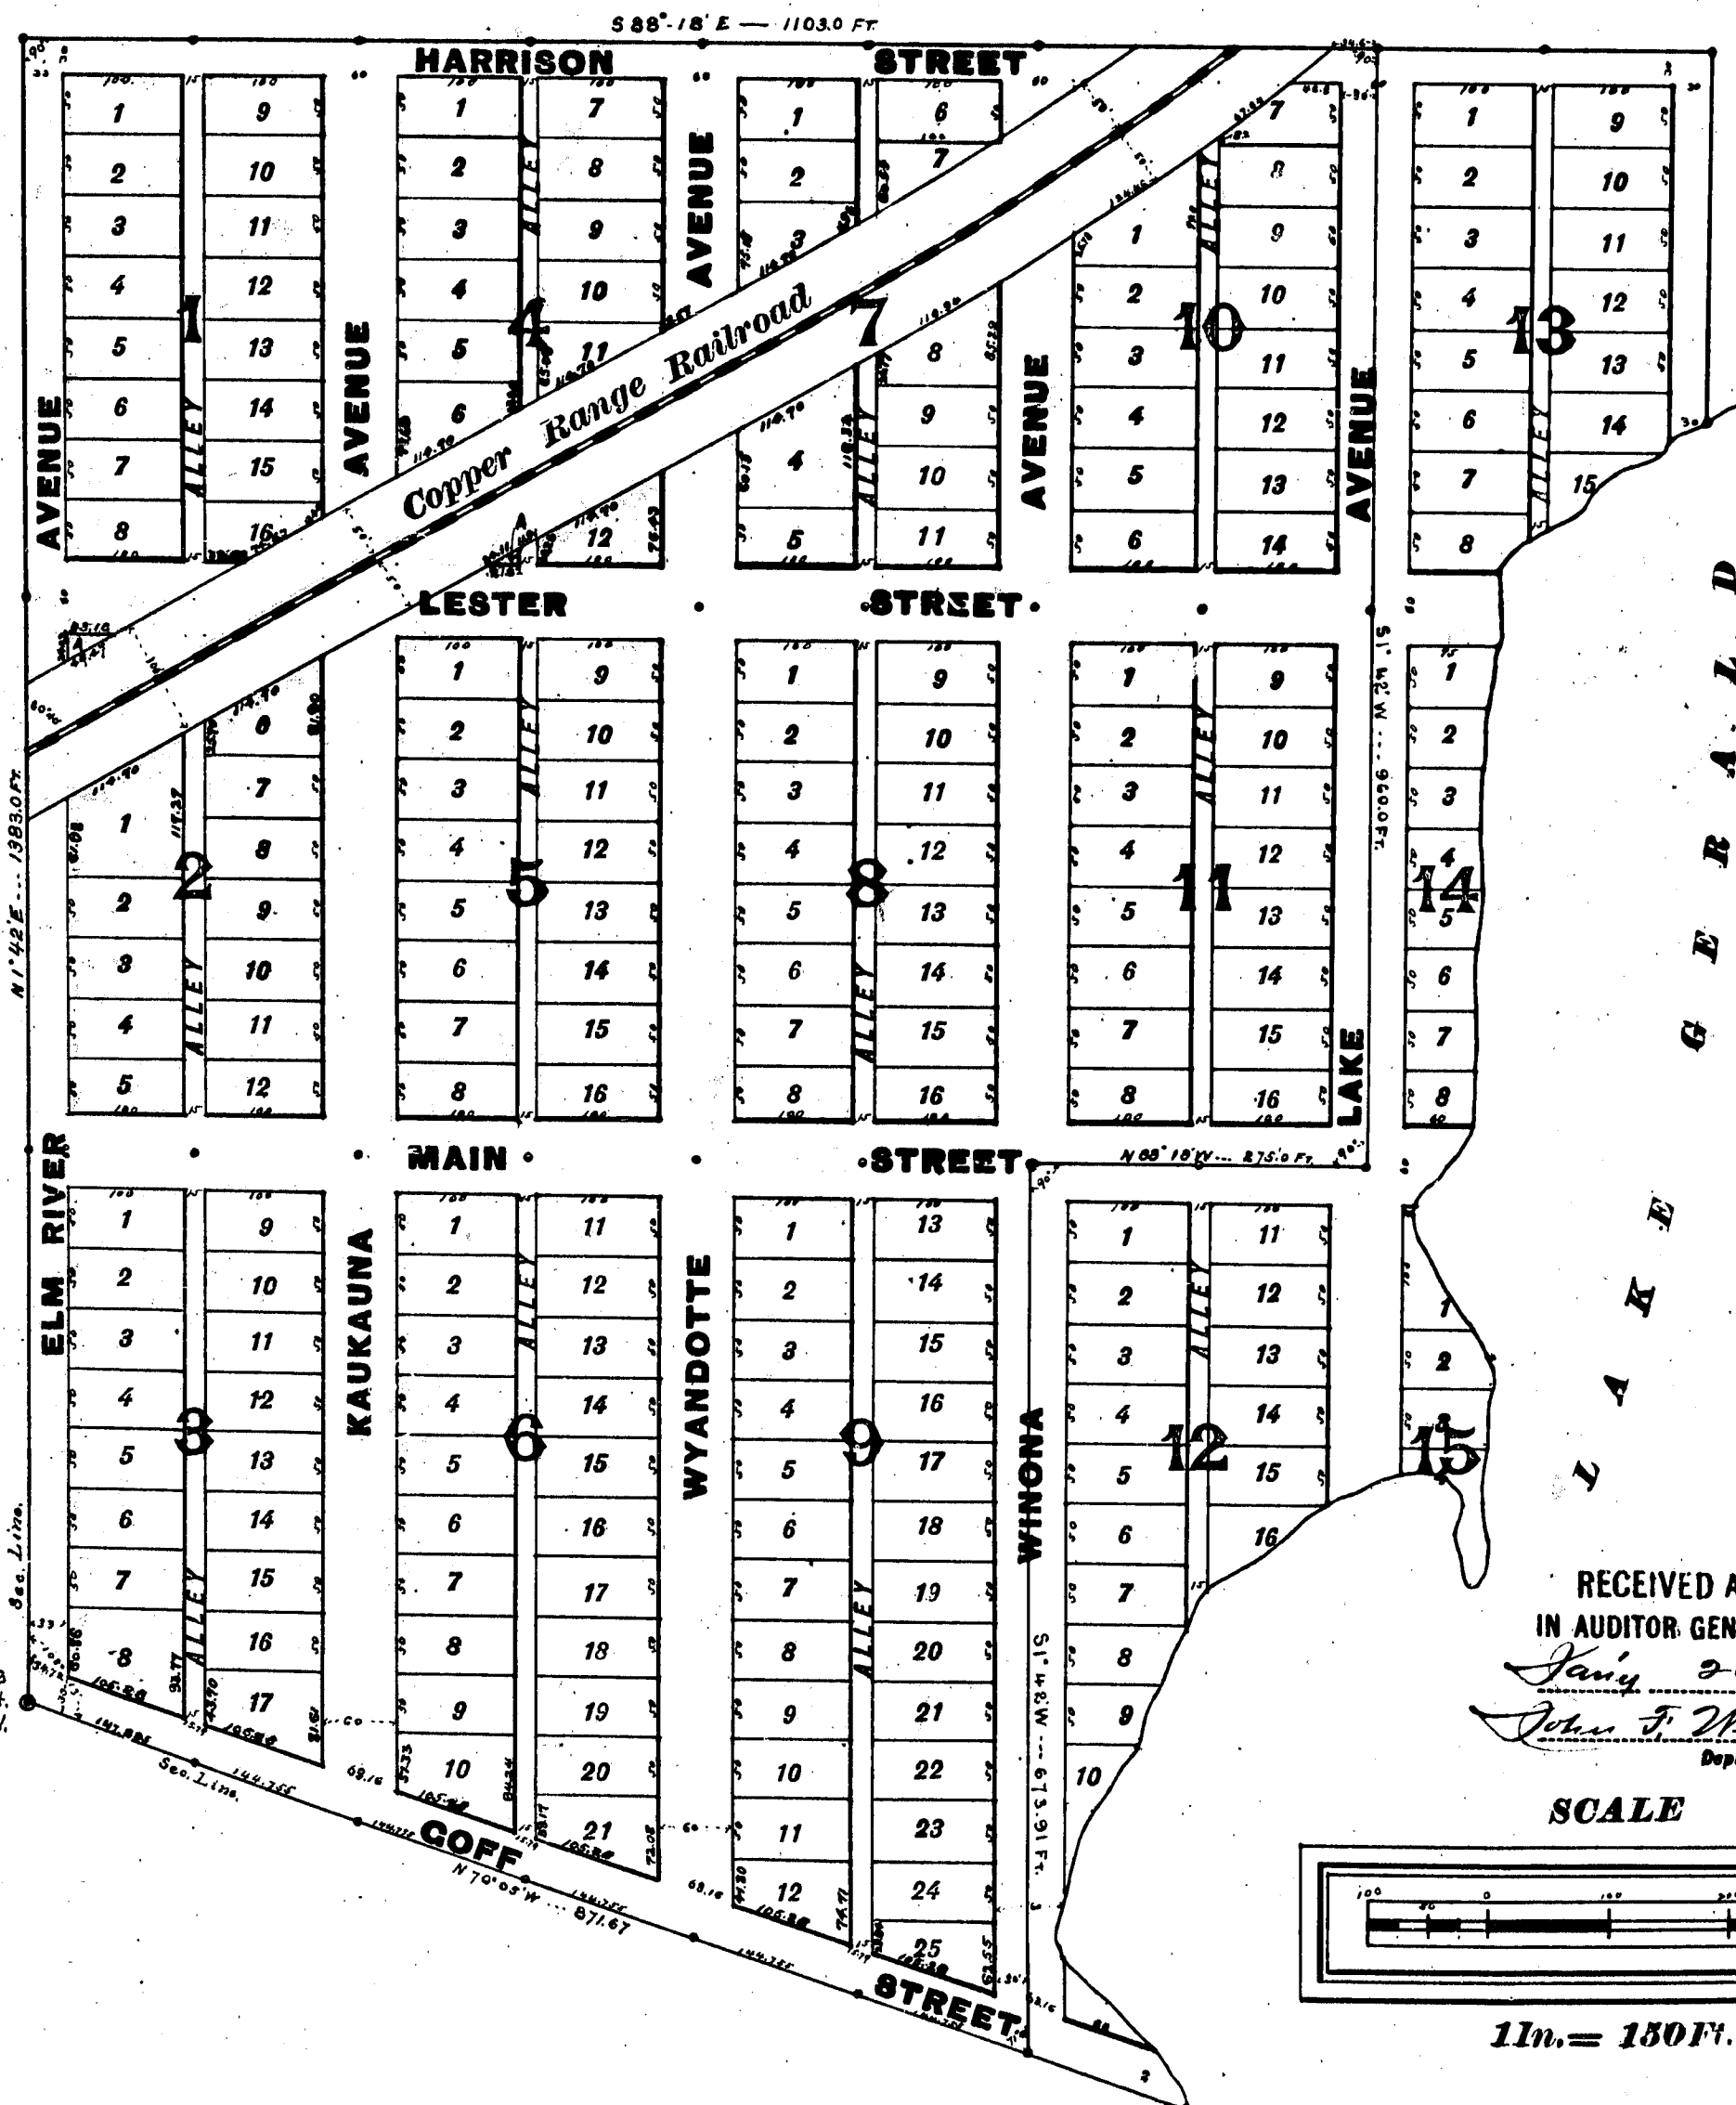

RECEIVED AND FILED.  
IN AUDITOR GENERAL'S OFFICE,  
January 21, 1900

John F. Wilkinson  
Deputy Auditor General.

SCALE

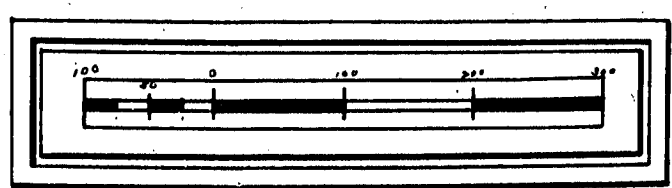

1 in. = 150 ft.

14030

DEDICATION.  
Know All Men by These Presents, That LOUIS H. RICHARDSON, Trustee, has caused the land embraced in the annexed plat to be surveyed, laid out and platted to be known as THE TOWN OF LAKE GERALD, and that the streets and alleys as shown on said plat are hereby dedicated to the use of the public.

STATE OF MICHIGAN, }  
COUNTY OF HOUGHTON, } SS.

On this 21st day of January 1900,  
before me, a Notary Public in and for said County, personally came the above LOUIS H. RICHARDSON, Trustee, known to me to be the person who executed the above dedication and acknowledged the same to be his free act and deed.

Michael M. Joley  
Notary Public, Houghton County, Michigan.

## MAP OF THE TOWN OF LAKE GERALD HOUGHTON CO., MICHIGAN.

### DESCRIPTION.

Beginning at the south west corner of Section fourteen [14], Township fifty-two [52], North Range thirty-six [36], West Meridian of Michigan, thence North  $1^{\circ} 42'$  East along section line between Sections fourteen [14] and fifteen [15], 1383.0 feet; thence South  $88^{\circ} 18'$  East 1103.0 feet; thence South  $1^{\circ} 42'$  West 939.0 feet; thence North  $88^{\circ} 18'$  West 275.0 feet; thence South,  $1^{\circ} 42'$  West 673.91 feet to section line; thence North  $70^{\circ} 05'$  West along section line 871.67 feet to place of beginning.

### SURVEYOR'S CERTIFICATE.

I hereby certify, That the plat hereon delineated is a correct one and that permanent monuments consisting of iron pins have been planted at all points marked thus O as thereon shown at all angles in the boundaries of the land platted and at all intersections of the streets or of streets and alleys.

R. C. Pryor  
Surveyor.

Examined and Approved, This 21st day of January, 1900.

John F. Wilkinson  
Deputy Auditor General.

STATE OF MICHIGAN, }  
COUNTY OF HOUGHTON, } SS.

We, William Walls, Register of Deeds and R. C. Pryor, surveyor, hereby certify that we have each carefully compared this copy with the original plat of the Town of Lake Gerald and that it is an exact copy thereof and of the whole of such original Map or Plat.

William Walls Register.  
R. C. Pryor Surveyor.

Office of County Treasurer,  
HOUGHTON COUNTY.

houghton, Mich., January 17th 1900.  
We hereby certify that there are no tax liens or tax titles held by the State on the lands described within, and that there are no tax liens or tax titles held by individuals on the said lands, and that the taxes on said lands for the five years preceding the 17th day of January 1900 are paid, as shown by the records of this office.  
Michael M. Joley County Treasurer.

STATE OF MICHIGAN, }  
COUNTY OF HOUGHTON, } SS.

Houghton, Mich., January ..... 1900.

And I further certify that the Certificate required by Sec. 135, of Act No. 206, of the Public Acts of 1893, was presented to me at the same time said deed was presented.

William Walls Register.

Register's Office,  
HOUGHTON COUNTY, MICHIGAN. } SS.


Houghton, Mich., January, 18th 1900.

Received for record the Eighth day of January, A. D. 1900, at Two o'clock  
A. M., and recorded in Volume One of Plats Page 99  
William Walls Register.

STATE OF MICHIGAN, }  
COUNTY OF HOUGHTON, } SS.


We, William Walls, Register of Deeds, and R. C. Pryor, Surveyor, hereby certify, that we have each carefully compared this copy with the copy of the plat of the Town of Lake Gerald, now on record in the office of the Register of Deeds of Houghton County, Michigan, and that it is an exact copy thereof and of the whole of such map or plat.

William Walls Register.  
R. C. Pryor Surveyor.

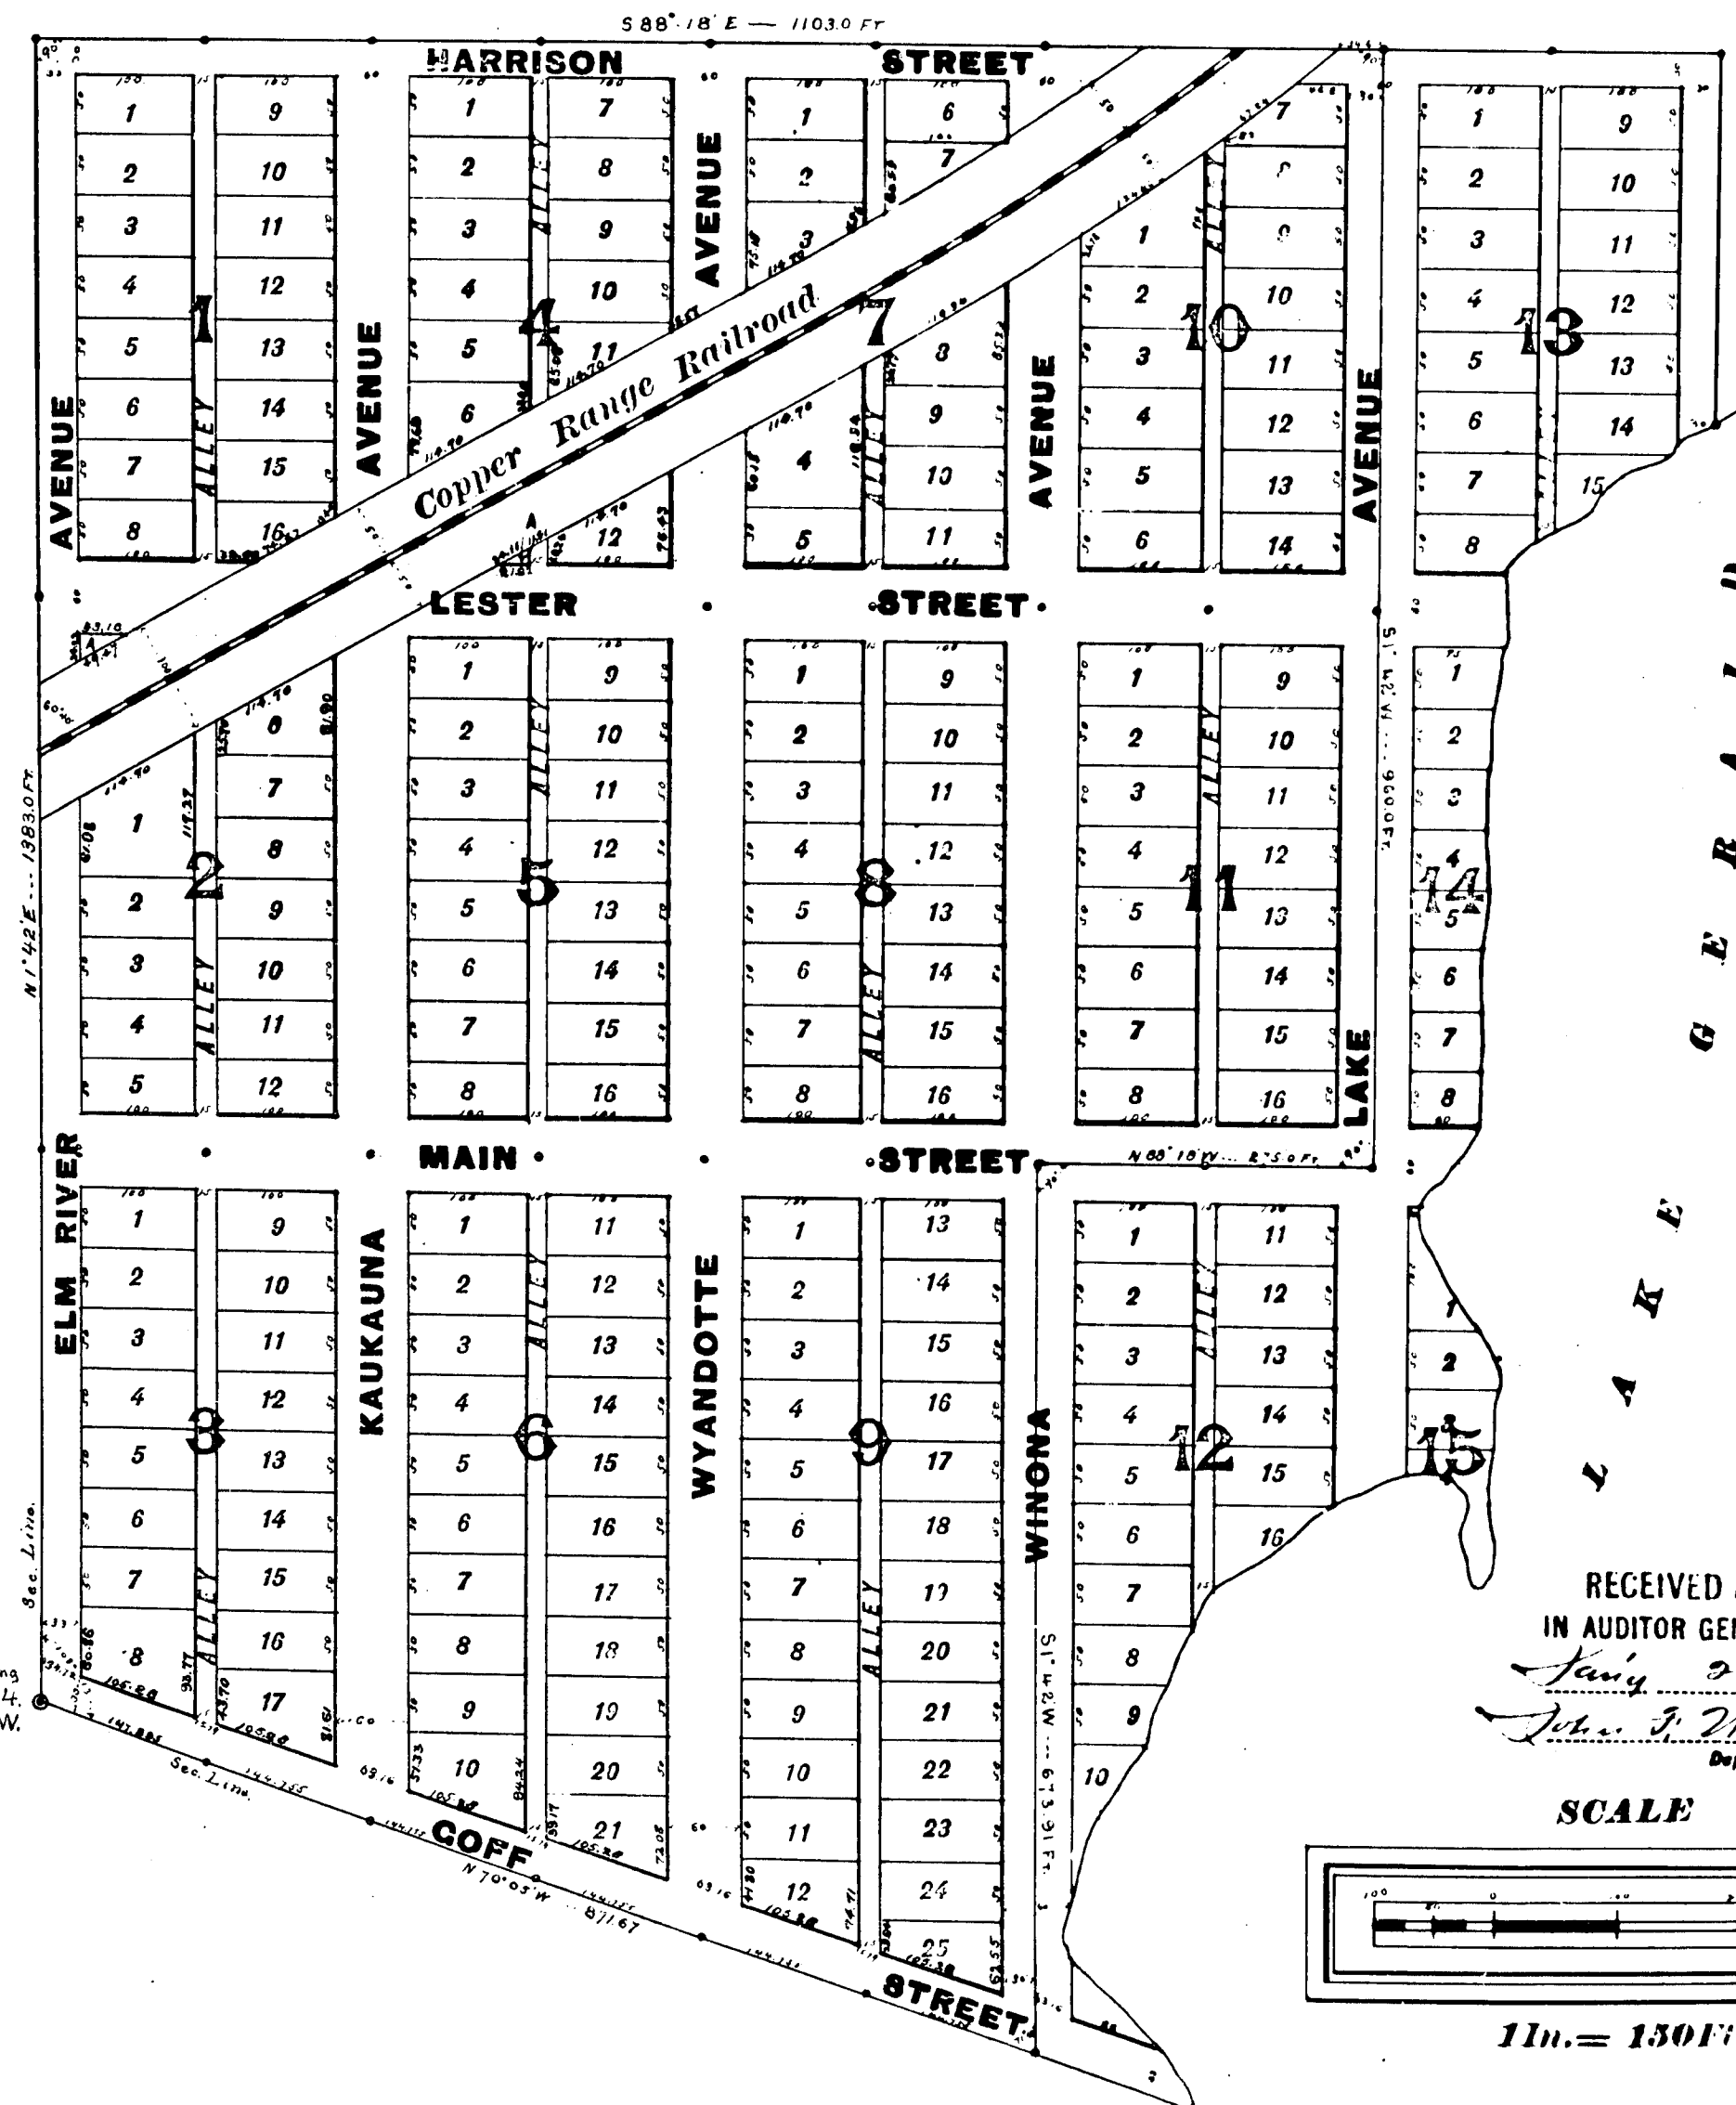

RECEIVED AND FILED.  
IN AUDITOR GENERAL'S OFFICE,  
January 21, 1900  
John F. Wilkinson  
Deputy Auditor General.

SCALE

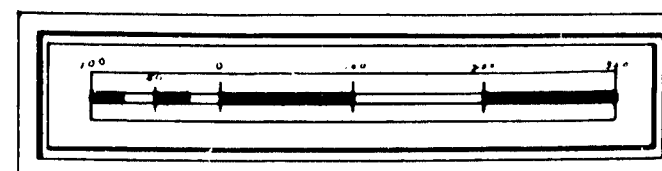

1 in. = 150 ft.