4803

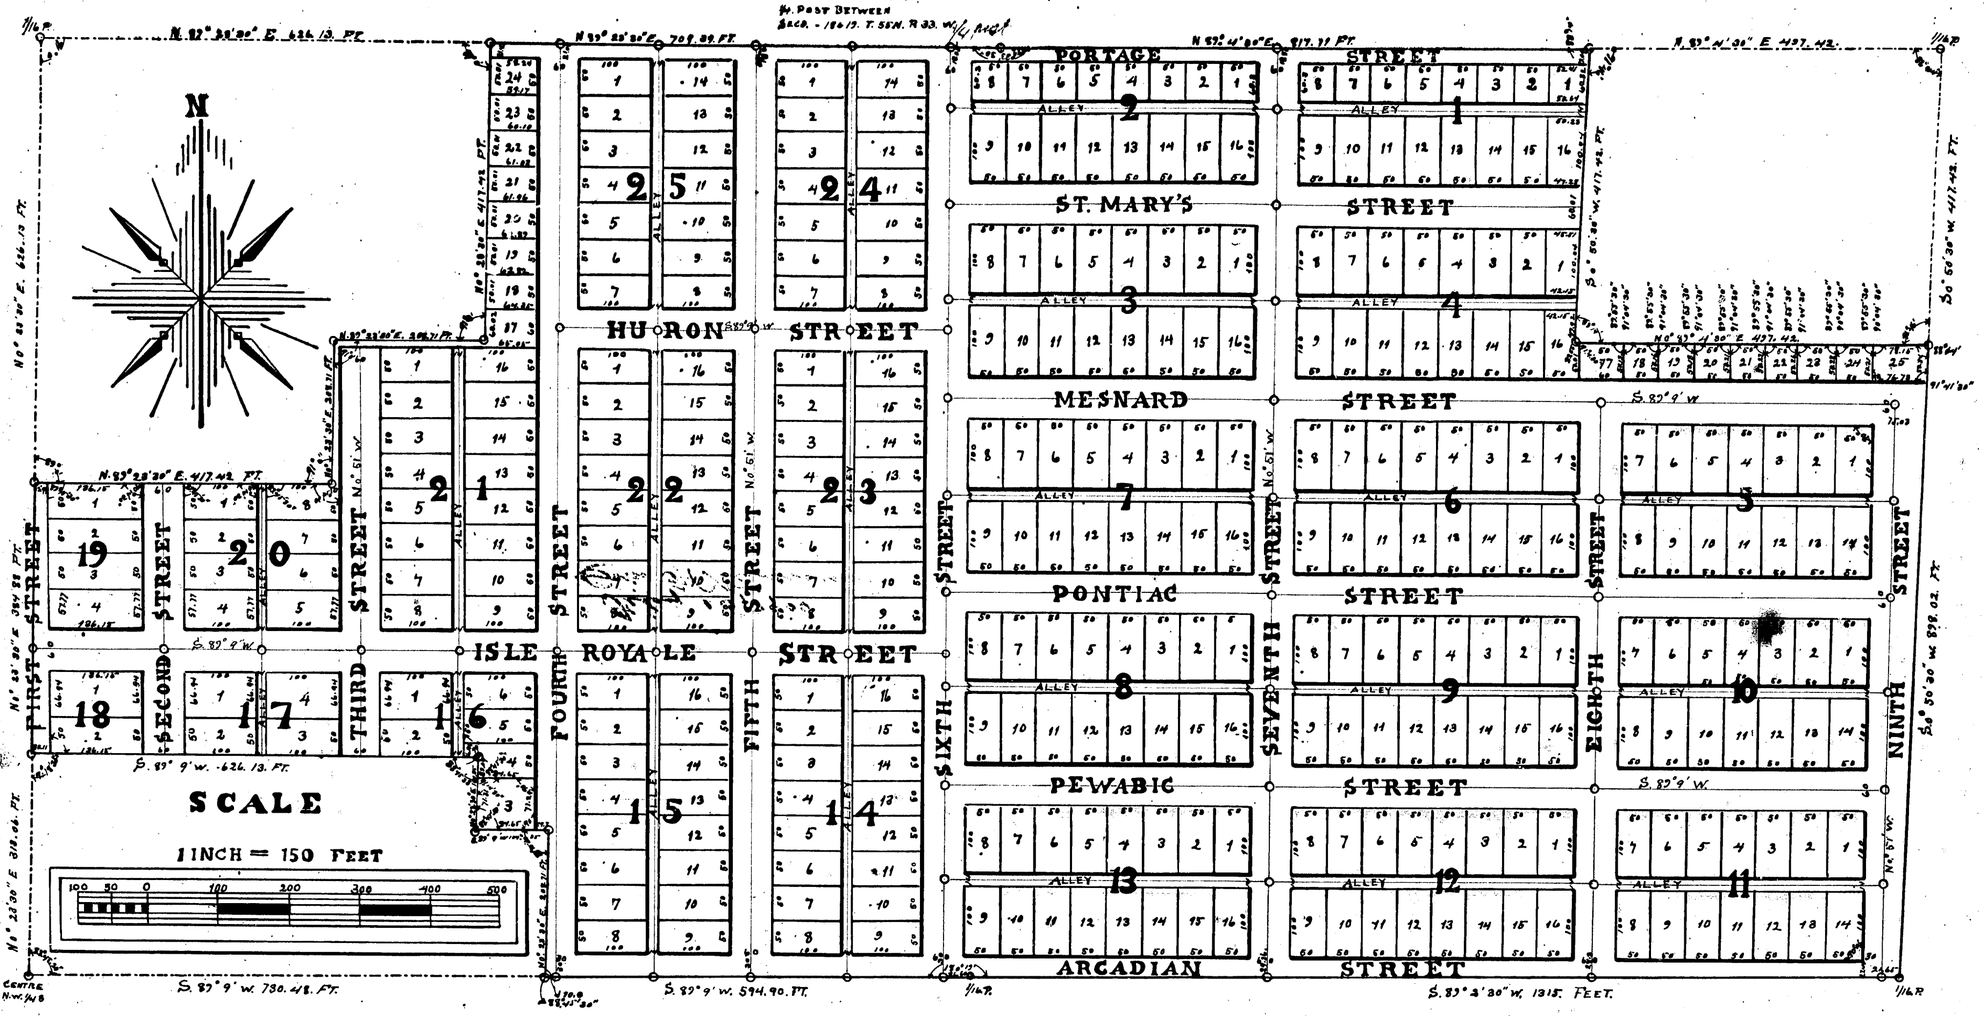

MAP OF
FIRST ADDITION
TO
CONCORD CITY
HOUGHTON COUNTY, MICHIGAN.

OFFICE OF COUNTY TREASURER,
HOUGHTON COUNTY,
HOUGHTON, MICH. Feby 6 1900

I HEREBY CERTIFY, That there are No tax liens or tax titles held by the State on the lands described within, and that there are No tax liens or titles held by individuals on the said lands, and that the taxes on said lands for the five years preceding the 6 day of Feby 1900 are all paid, as shown by the records of this office.

Michael M Foley
COUNTY TREASURER.

RECEIVED AND FILED.
IN AUDITOR GENERAL'S OFFICE,
Feby 17, 1900
John F. Williamson
Deputy Auditor General.

REGISTER'S OFFICE,
HOUGHTON COUNTY, MICH. } SS.

Received for record the 6th day of February A. D., 1900, at 8 o'clock P. M. and recorded in Vol. 1 of Plats page 108.

William Halls
REGISTER

STATE OF MICHIGAN,
HOUGHTON COUNTY } SS.

Houghton, Mich., Feby 6, 1900

And I further certify that the Certificate required by Sect. 135, of Act No. 206, of the Public Acts of 1893, was presented to me at the same time said deed was presented.

William Halls
Register.

Dedication.

Know all men by these presents, That we Adolphe A. Bajaras, Edward Wuath, John E. Strandell and Edward Nelson, as proprietors, and Malina Bajaras, Ingeborg Wuath, Sophia Strandell and Caroline Nelson, their wives, have caused the land embraced in the annexed plat to be surveyed, laid out and platted, to be known as First Addition to Concord City, and that the streets and alleys as shown on said plat are hereby dedicated to the use of the public.

Signed and sealed in the presence of

Adolphe A. Bajaras	(L. S.)	Malina her X mark Bajaras	(L. S.)
Tessa Bajaras as to W.T. Galbraith	Edward Wuath	(L. S.)	Ingeborg Wuath (L. S.)
	John E. Strandell	(L. S.)	Sophia Strandell (L. S.)
William Johnson	Edward Nelson	(L. S.)	Caroline Nelson (L. S.)

STATE OF MICHIGAN, } SS.
COUNTY OF HOUGHTON,

On this Twenty Sixth day of December A.D. 1899 before me, a Notary Public, in and for said county, personally came the above named Adolphe A. Bajaras, Edward Wuath, John E. Strandell and Edward Nelson and Malina Bajaras, Ingeborg Wuath, Sophia Strandell and Caroline Nelson their wives, who are personally known to me to be the same persons who executed the above dedication, and they duly acknowledged the execution of the same as their free act and deed.

William Johnson
Notary Public, Houghton County, Michigan.

Description of Land Platted.

The land embraced in the annexed plat of First Addition to Concord City is described as follows:
Beginning at ¼ Post between Sections 18 and 19 Township 55 North, Range 33 West, thence North 89° 4' 30" East on Section line 817.71 feet, thence South 0° 50' 30", West 417.42 feet, thence North 89° 4' 30", East parallel to section line 497.42 feet, thence South 0° 50' 30", West 898.02 feet, thence South 89° 9' West 1315.05 feet, thence South 89° 9' West 594.90 feet, thence North 0° 23' 30", East 208.71 feet, thence South 89° 9', West 104.35 feet, thence South 89° 9', West 626.13 feet, thence North 0° 23' 30", East 384.88 feet, thence North 89° 23' 30", East parallel to section line 417.42 feet, thence North 0° 23' 30", East 208.71 feet, thence North 89° 23' 30" East parallel to section line 208.71 feet, thence North 0° 23' 30", East 417.42 feet, thence North 89° 23' 30", East on Section line 709.89 feet to point of beginning, being all contained in the N. W. ¼ of the N. E. ¼ and the N. E. ¼ of the N. W. ¼ of Section 19.

SURVEYOR'S CERTIFICATE.

I hereby certify that the plat hereon delineated is a correct one and that permanent monuments, consisting of three-quarter inch round iron pins, have been planted at points marked thus ⊙ as thereon shown at all angles in the boundaries of the land platted, and at all intersections of streets, or streets and alleys.

John Daniels
Surveyor.

Examined and Approved Dec. 28. 1899.
John F. Williamson
Deputy Auditor General.

STATE OF MICHIGAN, } SS.
COUNTY OF HOUGHTON, } We William Halls Register of Deeds, and John Daniels Surveyor, hereby certify that we have each carefully compared this copy with the original plat of First Addition to Concord City [TITLE OF PLAT] and that it is an exact copy thereof and of the whole of such original map or plat.

William Halls Register of Deeds.
John Daniels Surveyor.

STATE OF MICHIGAN, } SS.
COUNTY OF HOUGHTON, } We William Halls Register of Deeds, and John Daniels Surveyor, hereby certify that we have each carefully compared the annexed copy with the plat of First Addition to Concord City [TITLE OF PLAT.] now of record in the office of said Register of Deeds, and that it is a true transcript therefrom and of the whole of such record.

William Halls Register of Deeds
John Daniels Surveyor

14032

5981-19

4803

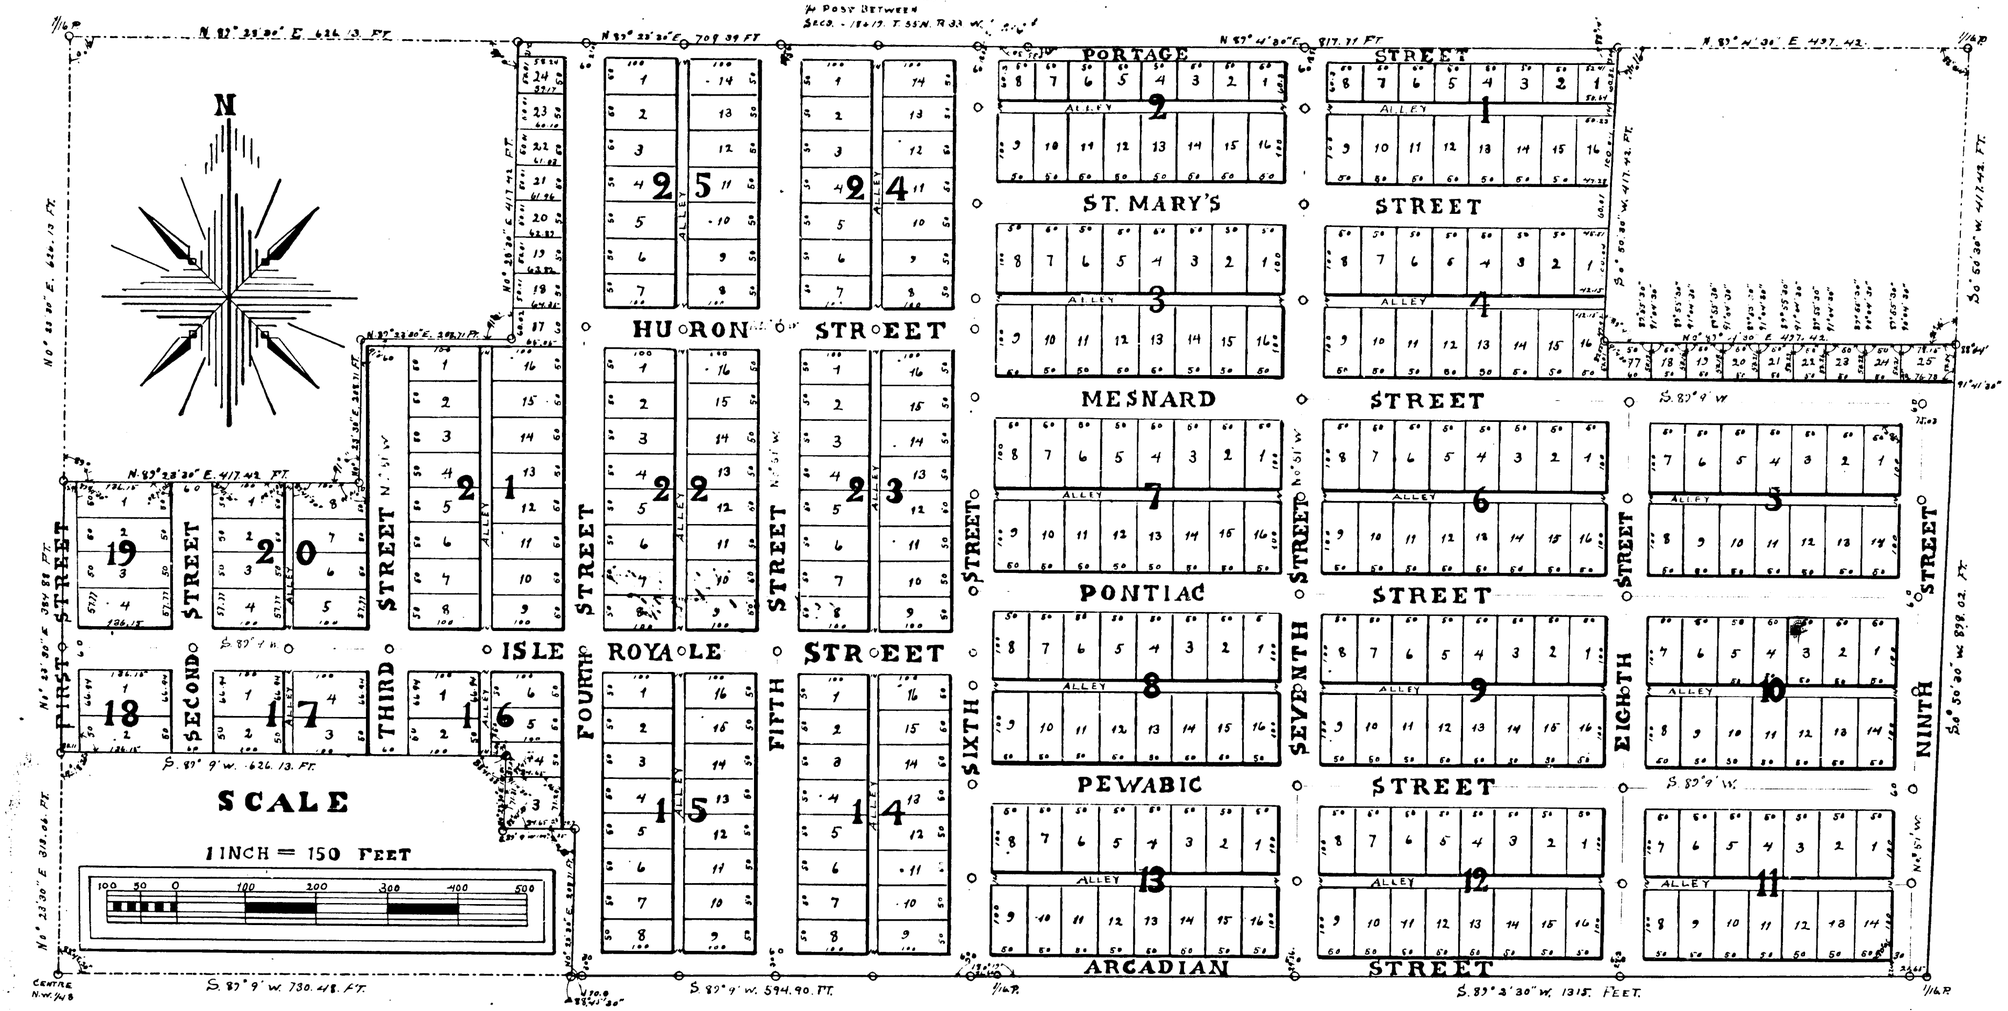

MAP OF
FIRST ADDITION
TO
CONCORD CITY
HOUGHTON COUNTY, MICHIGAN.

OFFICE OF COUNTY TREASURER,
HOUGHTON COUNTY,
HOUGHTON, MICH. July 6 1900

I HEREBY CERTIFY, That there are No tax liens or tax titles held by the State on the lands described within, and that there are No tax liens or titles held by individuals on the said lands, and that the taxes on same are for the five years preceding the 6 day of July 1900 are all paid, as shown by the records of this office.

Michael M. Foley
Deputy COUNTY TREASURER.

RECEIVED AND FILED.
IN AUDITOR GENERAL'S OFFICE,
July 17, 1900
John F. Wilkinson
Deputy Auditor General.

REGISTER'S OFFICE,
HOUGHTON COUNTY, MICH.

Received for record the 6th day of February A. D. 1900, at 8 o'clock P. M. and recorded in Liber 1 of Plats page 108

William Halls

STATE OF MICHIGAN,
HOUGHTON COUNTY, ss.

I hereby certify that the foregoing is a true copy of Sec. 135 of Act No. 206 Public Acts of 1893, was received at the same time said deed was duly recorded.

July 6 1900

William Halls
Register

Dedication.

Know all men by these presents, That we Adolph A. Bajarа, Edward Uleth, John E. Strandell and Edward Nelson, as proprietors, and Malina Bajara, Ingeborg Uleth, Sophia Strandell and Caroline Nelson, their wives, have caused the land embraced in the annexed plat to be surveyed, laid out and platted, to be known as First Addition to Concord City, and that the streets and alleys as shown on said plat are hereby dedicated to the use of the public.

Signed and sealed in the presence of

Adolph A. Bajara (L. S.)	Malina her X mark Bajara (L. S.)
Emma Bajara as to Mrs.	Edward Uleth (L. S.)	Ingeborg Uleth (L. S.)
W. T. Galbraith	John E. Strandell (L. S.)	Sophia Strandell (L. S.)
William Johnson	Edward Nelson (L. S.)	Caroline Nelson (L. S.)

STATE OF MICHIGAN, } ss.
COUNTY OF HOUGHTON, }

On this twenty sixth day of December A. D. 1899 before me, a Notary Public, in and for said county, personally came the above named Adolph A. Bajara, Edward Uleth, John E. Strandell and Edward Nelson and Malina Bajara, Ingeborg Uleth, Sophia Strandell and Caroline Nelson their wives, who are personally known to me to be the same persons who executed the above dedication, and they duly acknowledged the execution of the same as their free act and deed.

William Johnson
Notary Public, Houghton County, Michigan.

Description of Land Platted.

The land embraced in the annexed plat of First Addition to Concord City is described as follows:

Beginning at ¼ Post between Sections 18 and 19 Township 55 North, Range 33 West, thence North 89° 4' 30" East on Section line 817.71 feet, thence South 0° 50' 30", West 417.42 feet, thence North 89° 4' 30" East parallel to section line 497.42 feet, thence South 0° 50' 30", West 838.02 feet, thence South 89° 2' 30", West 1315.05 feet, thence South 89° 9' West 594.90 feet, thence North 0° 23' 30", East 208.71 feet, thence South 89° 9', West 104.35 feet, thence North 0° 23' 30", East 104.35 feet, thence South 89° 9', West 626.13 feet, thence North 0° 23' 30", East 384.88 feet, thence North 89° 23' 30", East parallel to section line 417.42 feet, thence North 0° 23' 30", East 208.71 feet, thence North 89° 23' 30" East parallel to section line 208.71 feet, thence North 0° 23' 30", East 417.42 feet, thence North 89° 23' 30", East on Section line 709.39 feet to point of beginning, being all contained in the N. W. ¼ of the N. E. ¼ and the N. E. ¼ of the N. W. ¼ of Section 19.

SURVEYOR'S CERTIFICATE.

I hereby certify that the plat hereon delineated is a correct one and that permanent monuments, consisting of three-quarter inch round iron pins, have been planted at points marked thus ⊙ as thereon shown at all angles in the boundaries of the land platted, and at all intersections of streets, or streets and alleys.

John Daniell
Surveyor.

Examined and Approved Dec. 28th 1899.

John F. Wilkinson
Deputy Auditor General.

STATE OF MICHIGAN, } ss.
COUNTY OF HOUGHTON, }

We William Halls Register of Deeds, and John Daniell Surveyor, hereby certify that we have each carefully compared this copy with the original plat of First Addition to Concord City [TITLE OF PLAT.] and that it is an exact copy thereof and of the whole of such original map or plat.

William Halls Register of Deeds.
John Daniell Surveyor.

STATE OF MICHIGAN, } ss.
COUNTY OF HOUGHTON, }

We William Halls Register of Deeds, and John Daniell Surveyor, hereby certify that we have each carefully compared the annexed copy with the plat of First Addition to Concord City [TITLE OF PLAT.] now of record in the office of said Register of Deeds, and that it is a true transcript therefrom and of the whole of such record.

William Halls Register of Deeds
John Daniell Surveyor

14032